


GROUND
1:100

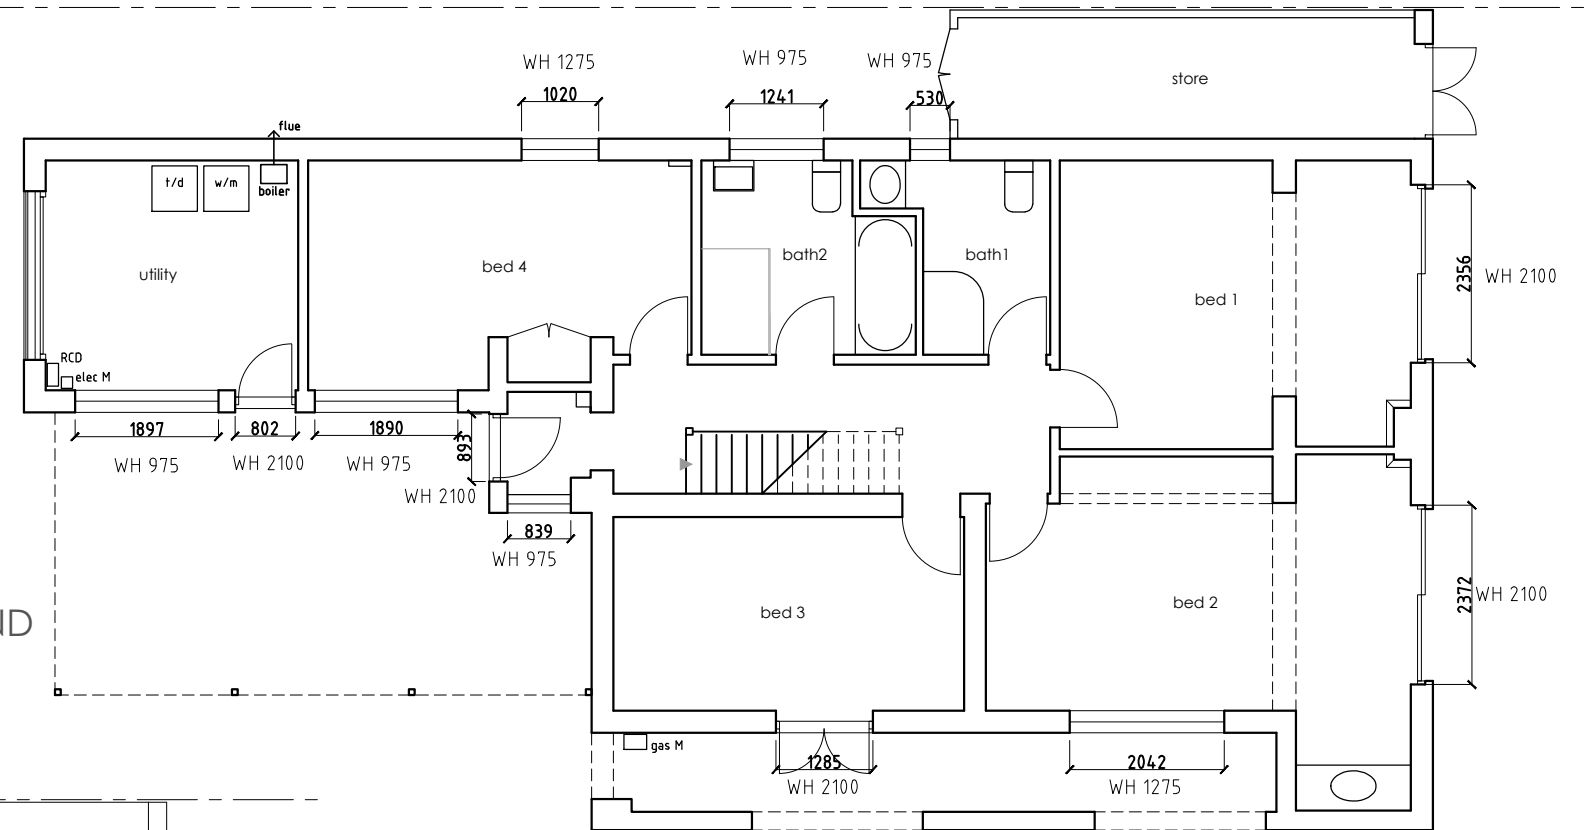

FIRST
1:100

