


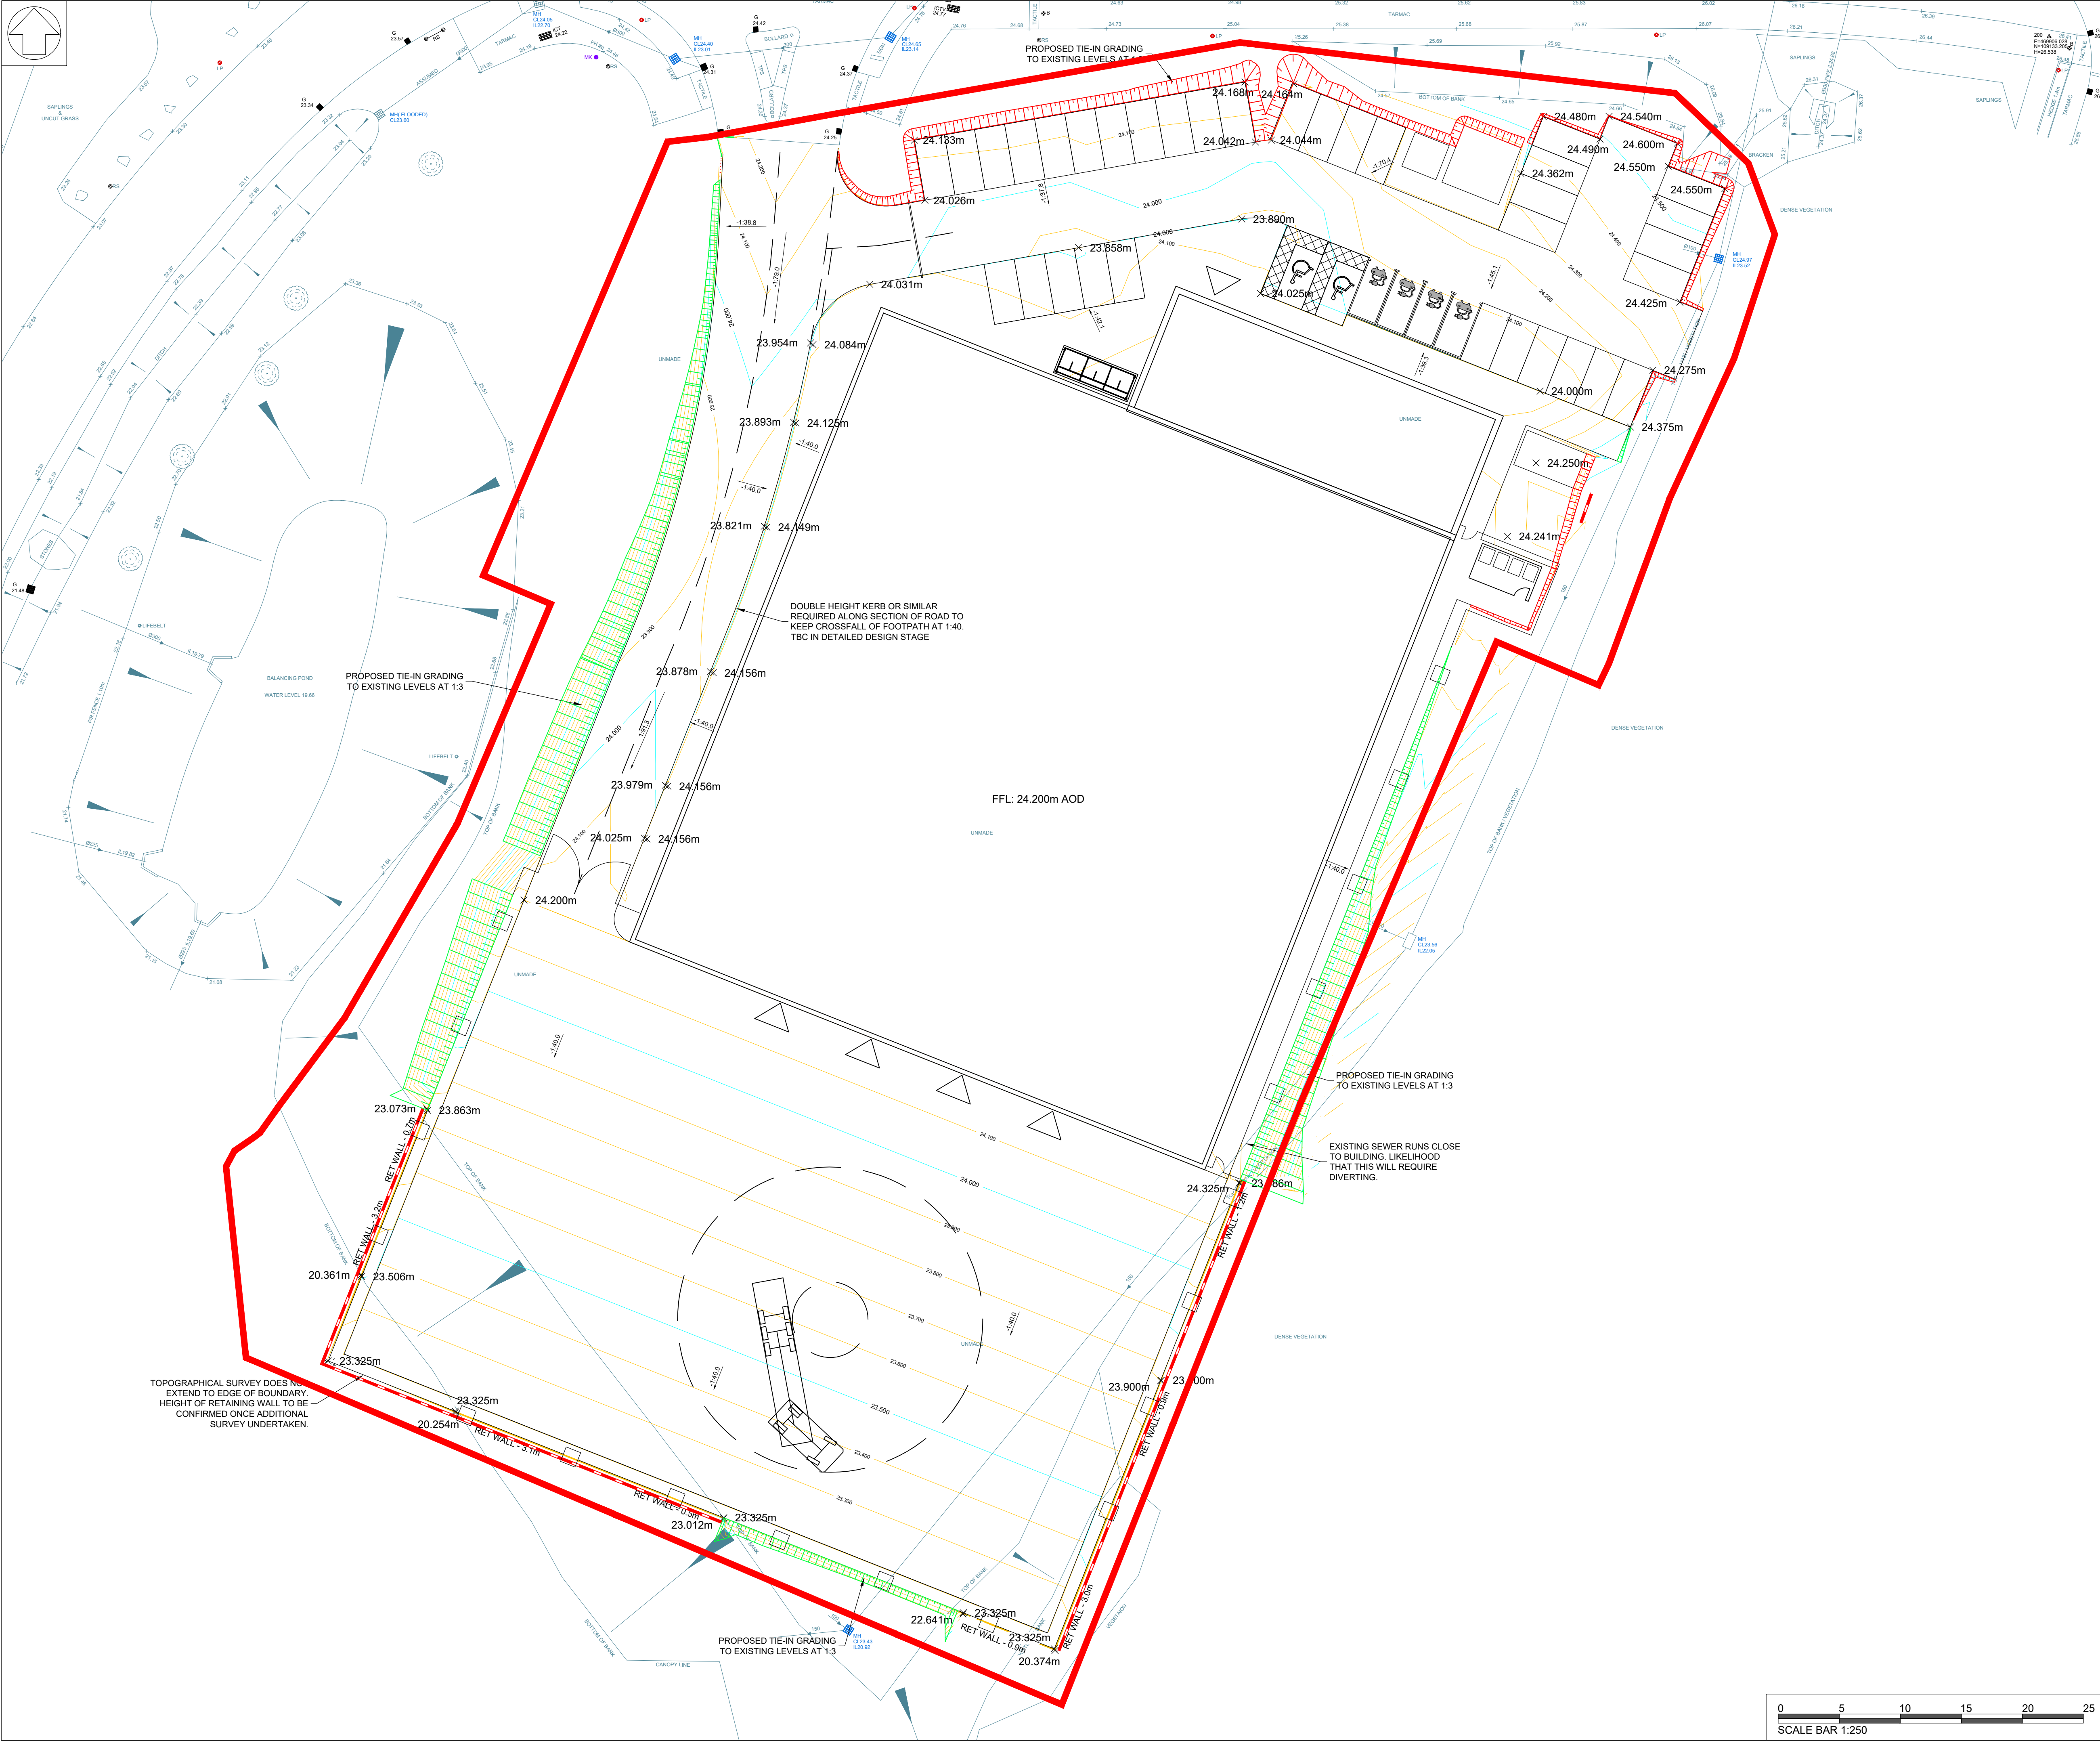

© THIS DRAWING AND ITS CONTENTS ARE STRICTLY THE COPYRIGHT OF PEREGA

SAFETY, HEALTH AND ENVIRONMENTAL INFORMATION

IN ADDITION TO THE HAZARDS/RISKS NORMALLY ASSOCIATED WITH THE TYPES OF WORK DETAILED ON THIS DRAWING, NOTE THE FOLLOWING

- CONSTRUCTION**
- NOT REVIEWED AT THIS STAGE
- MAINTENANCE**
- NOT REVIEWED AT THIS STAGE
- DEMOLITION**
- NOT REVIEWED AT THIS STAGE

ALL WORKS TO BE CARRIED OUT BY A COMPETENT CONTRACTOR, WORKING (WHERE APPROPRIATE) TO AN APPROVED METHOD STATEMENT

- GENERAL NOTES:**
- THIS DRAWING SHALL BE READ IN CONJUNCTION WITH ALL THE RELEVANT ARCHITECTS, ENGINEERS' AND SERVICE ENGINEERS DRAWINGS & SPECIFICATIONS.
 - ALL UNITS IN MILLIMETERS U.N.O. ON THE DRAWING.
 - DO NOT SCALE OFF THE DRAWING.
 - THE WORKS DESCRIBED AND SPECIFIED ON THIS DRAWING AND ASSOCIATED DRGS SHALL BE UNDERTAKEN IN ACCORDANCE WITH ALL CURRENT HEALTH AND SAFETY LEGISLATION AND THE PROJECT HEALTH & SAFETY PLAN, PREPARED BY THE PLANNING SUPERVISOR FOR THE PROJECT.
 - WHERE NOTES AND INFORMATION ON THIS DRG DIFFER FROM THE SPECIFICATION, CLARIFICATION SHOULD BE SOUGHT FROM THE ENGINEER.

- LEGEND**
- PLOT BOUNDARY
 - PROPOSED MAJOR CONTOUR - 0.5m INTERVAL
 - PROPOSED MINOR CONTOUR - 0.1m INTERVAL
 - RETAINING WALL
 - GRADINGS - CUT
 - GRADINGS - FILL

P3	SITE BOUNDARY ADDED	ET	07/01/2026	GS
P2	UPDATED TO NEW ARCHITECT LAYOUT	ET	22/12/2025	RGM
P1	ISSUED FOR INFORMATION	ACN	20/10/2025	GS
Rev	Description	By	Date	Chkd



Quarry Court, Lime Quarry Mews, Guildford, GU1 2RD 01483 565 886

Client

PORTSMOUTH CITY COUNCIL

Project
**DUNSBUURY PARK
HAVANT, PORTSMOUTH**

Title
**PLOT 100
PROPOSED LEVELS**

Perega Project No.			Checked	Passed	Size	Scale
W24084			GS	-	A1	1:250
Project Code	Originator	Zone	Level	Type	Role	Drawing No.
W24084	PER	10	XX	DR	C	02401
Suitability Code			Status			Revision
S2			INFORMATION			P3