



Key

Ownership Boundary	291.25 ac	117.86 ha
Plot 6 Area	2.37 ac	0.96 ha

Schedule of Accommodation Unit 100

Warehouse	29,000 ft²	2,694 m²
2-Storey Office	6,000 ft²	557 m²
Total	35,000 ft²	3,251m²

Level Access Doors	4
--------------------	---

Parking	
---------	--

Standard Car Parking Spaces	36
-----------------------------	----


Accessible Spaces Included In Total	2
-------------------------------------	---

EVC Spaces Included In Total	4
------------------------------	---

Total Parking Provision	40
-------------------------	----

Cycle Spaces	10
--------------	----

Clear Internal Height	12.5 m
-----------------------	--------

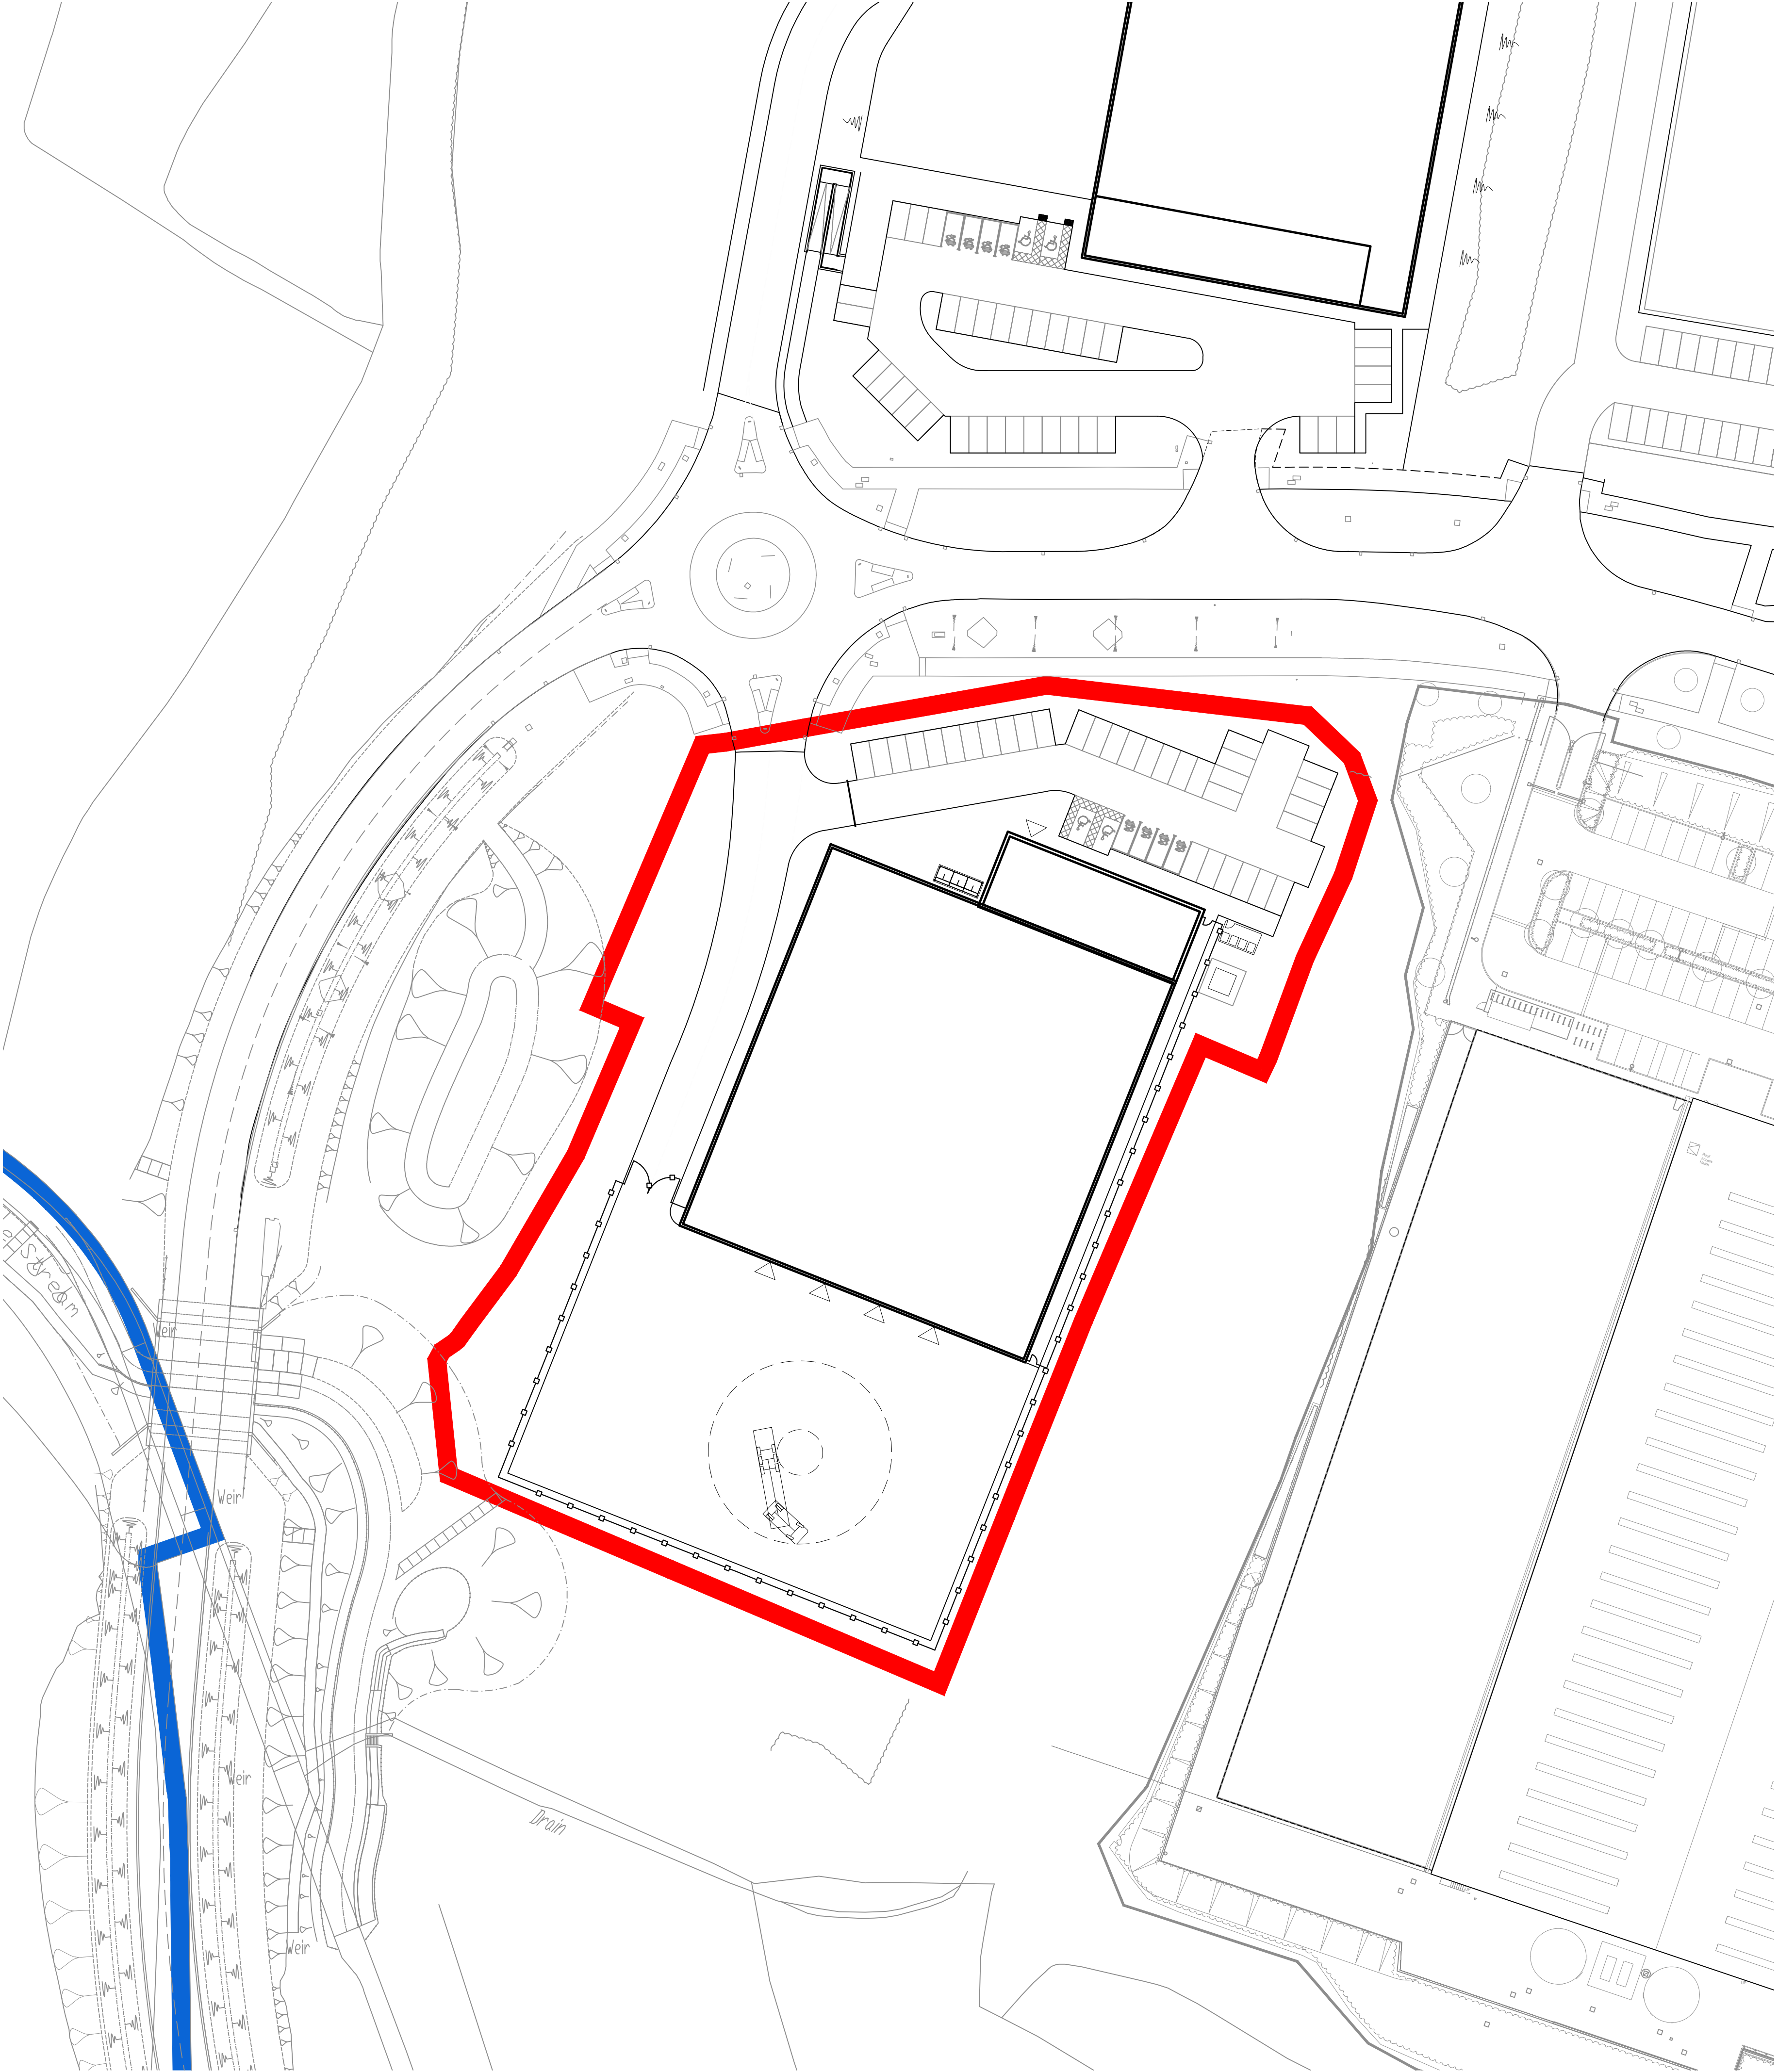

Site Plan_SCALE 1:500


General Notes

- This document is to be used for the stated purpose only and should not be used for any other.
- Dimensions are all in millimetres, unless stated otherwise.
- It is the recipient's responsibility to print this document to the correct size & scale.
- All relevant drawings and specifications should be read in conjunction with this document.
- Scaling is for planning purposes.

North



Document Scale(s)

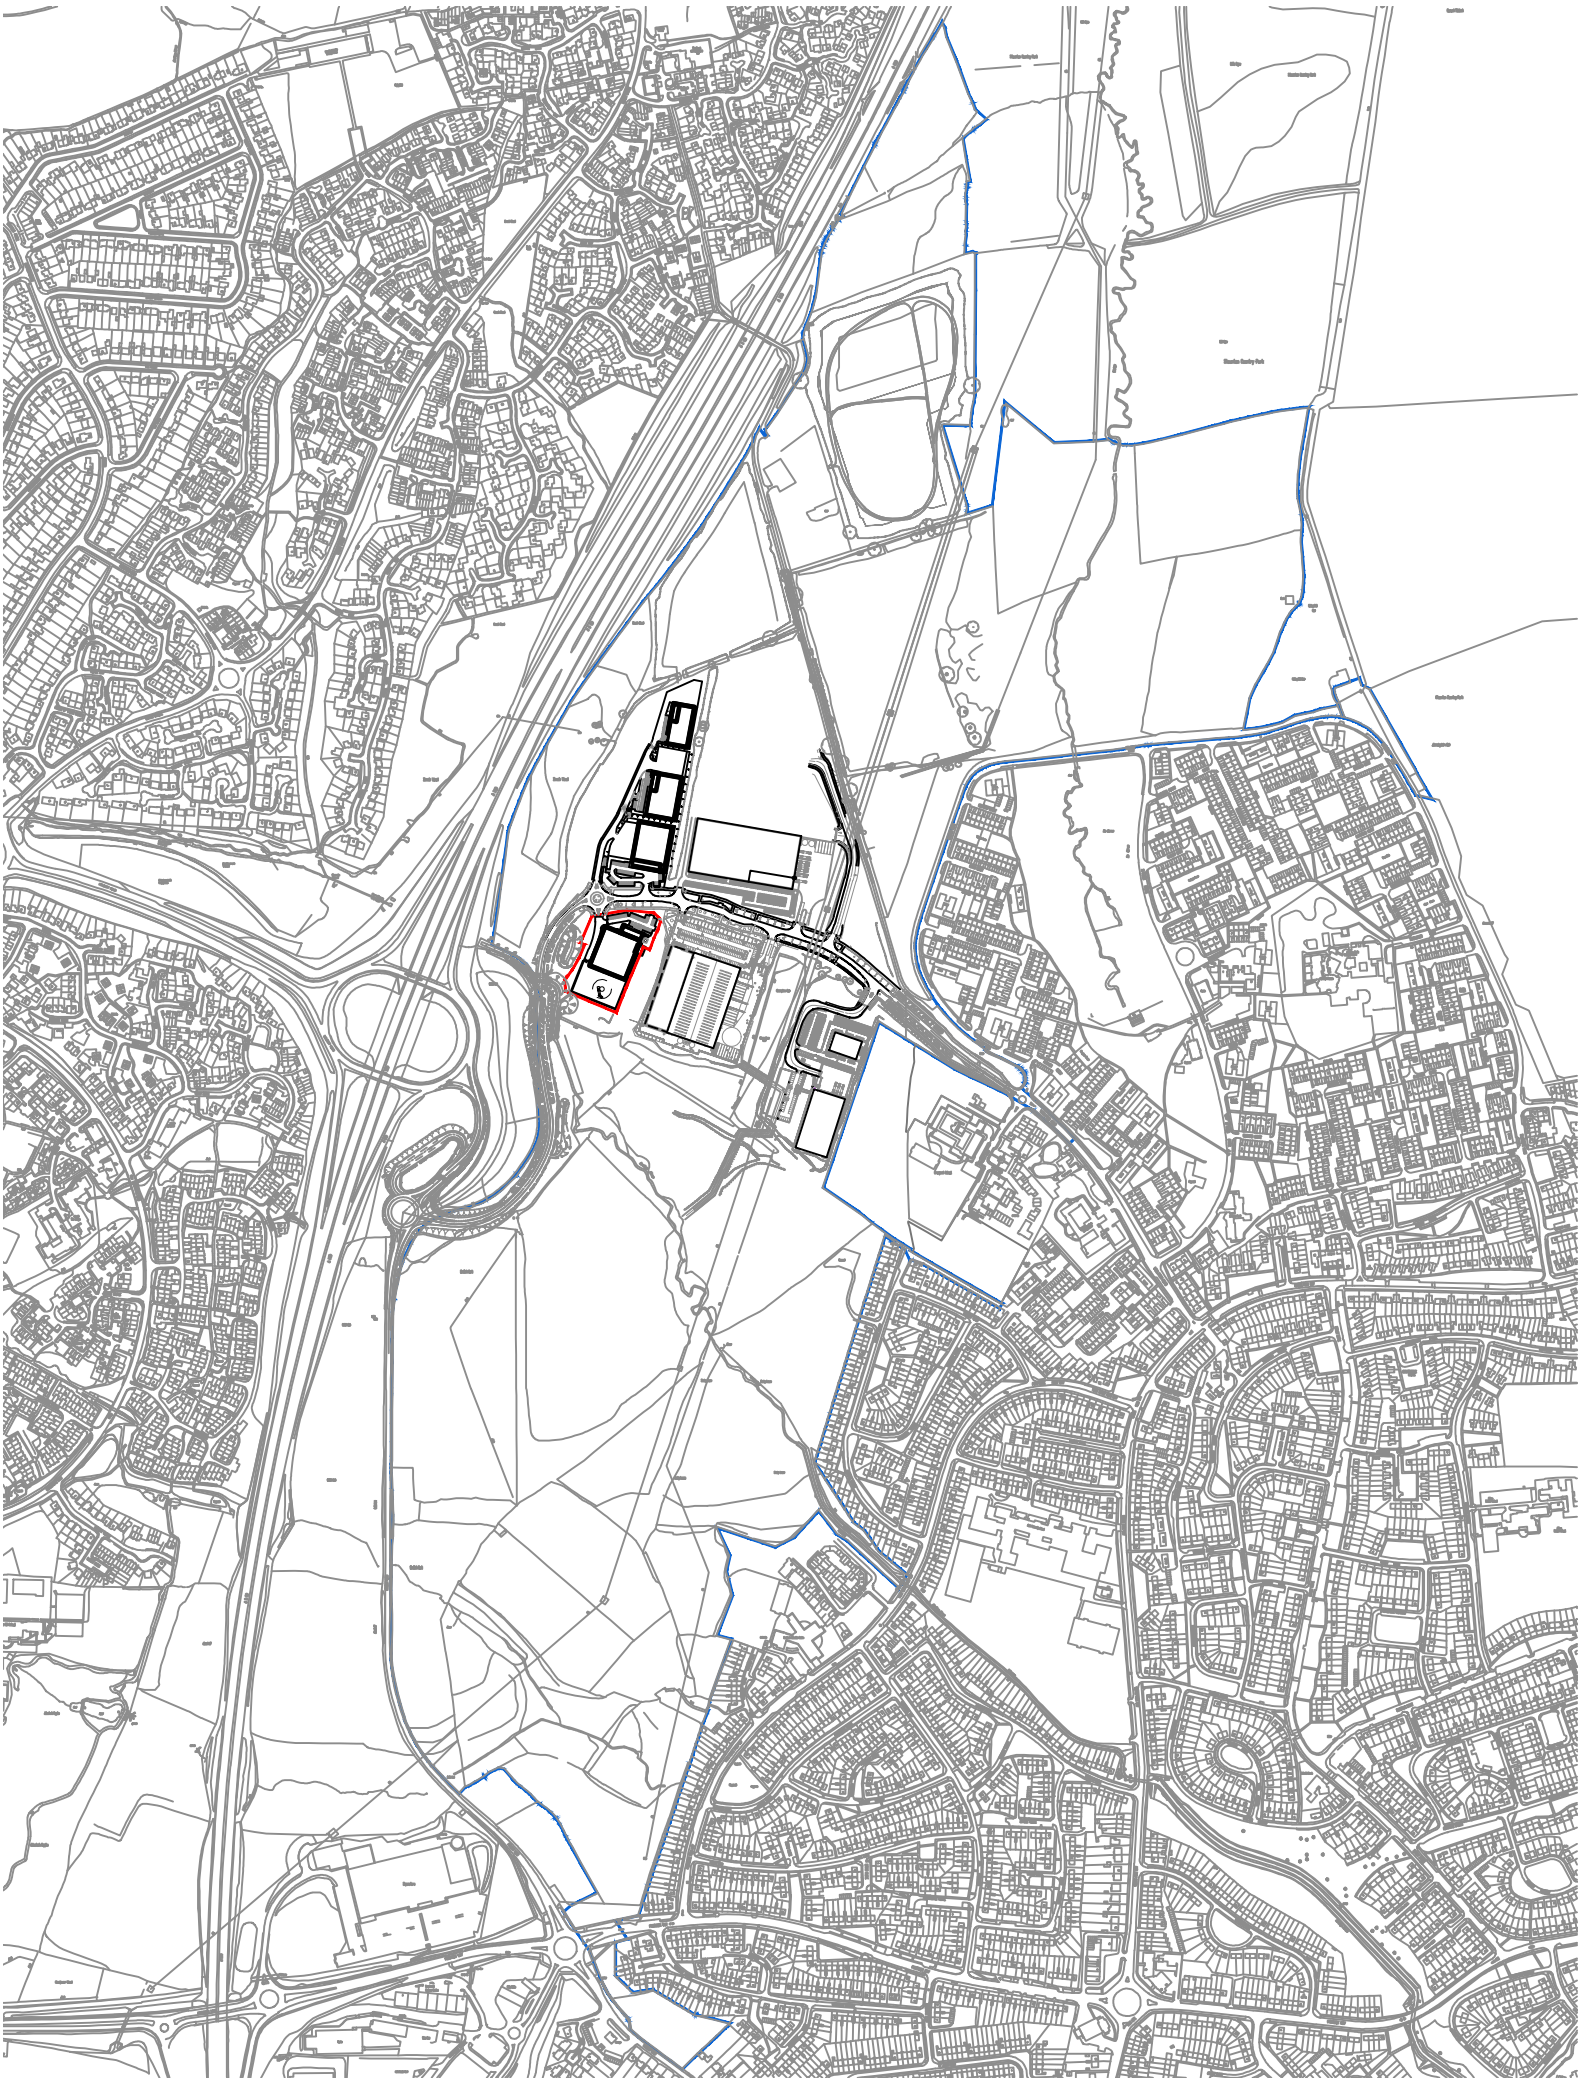

Key Plan_SCALE 1:10,000

Project Name			
Plot 1, Dunsbury Park, Portsmouth			
Employer		Project Address	
Portsmouth City Council		Dunsbury Park, Havant, Portsmouth	
RIBA Workstage		Suitability	
2 - Concept Design		S3 - Review & Comment	
Drawn	Checked	Created	Size
KS	DS	29.09.2025	A1
UMC Project Reference		Scale	LOD LOI
25266		As Indicated	1 1
Document Title			
Site Layout Plan			
Document Reference			
DP - UMC - 0100 - SI - DR - A - 0601			
Revision Note			
Title Block information amended			
Issue Date Status Current Revision			
13.10.2025 PLANNING			
P1.1			

Accidents between dates **01/03/2020 and 28/02/2025** (60) months

Selection:

Notes:

Selected using Pre-defined Query : ; Refined using Accidents
within selected Polygons -HC - RPU Statistics Request ("AW
FITZWGRAM CRESCENT, HAVANT BACS/SR/1025/161")

Selected Polygon:AW FITZWGRAM CRESCENT, HAVANT BACS/SR/1025/161

Accidents between dates 01/03/2020 and 28/02/2025 (60) months

Selection: Notes:

Selected using Pre-defined Query : ; Refined using Accidents within selected Polygons -HC - RPU Statistics Request ("AW FITZWGRAM CRESCENT, HAVANT BACS/SR/1025/161")

44200326277 25/08/2020 Time 0930 Vehicles 1 Casualties 3 Slight
E:469744 N: 107717 First Road: U Road Type Single carriageway
Speed limit: 30 Junction Detail: Not within 20m of junction
Crossing: Control None Facilities: None within 50m Road surface Wet/Damp
Daylight Raining with high winds
Special Conditions at Site None Carriageway Hazards: None
Place accident reported: At scene DfT Special Projects:

Causation			
	Factor:	Participant:	Confidence:
1st:	Loss of control	Vehicle 1	Very Likely
2nd:			
3rd:			
4th:			
5th:			
6th:			

VEH1 (CAR) TRAVELLING SW ALONG LARCHWOOD AVENUE LOST CONTROL, MOUNTED THE NEARSIDE PAVEMENT AND COLLIDED WITH CAS1 (PEDESTRIAN), CAS2 (PEDESTRIAN) AND CAS3 (PEDESTRIAN) ALL TRAVELLING S ALONG THE PAVEMENT OF LARCHWOOD AVENUE.
Occurred on LARCHWOOD AVENUE, 23 METERS S OF HULBERT ROAD ROUNDABOUT, HAVANT, HAMPSHIRE

Accidents between dates 01/03/2020 and 28/02/2025 (60) months

Selection:

Notes:

Selected using Pre-defined Query : ; Refined using Accidents
within selected Polygons -HC - RPU Statistics Request ("AW
FITZWGRAM CRESCENT, HAVANT BACS/SR/1025/161")

Vehicle Reference	1	Car	Going ahead other
Vehicle movement from	NE	to SW	No tow / articulation
On main carriageway			Leaving the main road
Location at impact	Not at, or within 20M of Jct		No skidding, jack-knifing or overturning
Hit object in road	None		First impact Nearside
			Off road: None
Nearside			Hit vehicle:
Not hit and run		Breath test	Age of Driver 48
		Negative	Male
			Left hand drive: No

Casualty Reference:	1	Vehicle:	1	Age:	10	Female	Pedestrian	Severity:	Slight
Not a pupil									
Seatbelt	Not Applicable			Cycle helmet:	Not a cyclist				
On footpath / verge							S bound		
In carr back to traffic									

Casualty Reference:	2	Vehicle:	1	Age:	11	Male	Pedestrian	Severity:	Slight
Not a pupil									
Seatbelt	Not Applicable			Cycle helmet:	Not a cyclist				
On footpath / verge							S bound		
In carr back to traffic									

Casualty Reference:	3	Vehicle:	1	Age:	14	Male	Pedestrian	Severity:	Slight
Not a pupil									
Seatbelt	Not Applicable			Cycle helmet:	Not a cyclist				
On footpath / verge							S bound		
In carr back to traffic									

Accidents between dates **01/03/2020 and 28/02/2025** (60) months

Selection:

Notes:

Selected using Pre-defined Query : ; Refined using Accidents
 within selected Polygons -HC - RPU Statistics Request ("AW
 FITZWGRAM CRESCENT, HAVANT BACS/SR/1025/161")

44200348970 26/08/2020 Time 1123 Vehicles 2 Casualties 1 Slight
 E:469456 N: 108921 First Road: (M) 3 Road Type 1
 Speed limit: 60 Junction Detail: Roundabout Give way or controlled B 2150
 Crossing: Control None Facilities: None within 50m Road surface Dry
 Daylight Fine without high winds
 Special Conditions at Site None Carriageway Hazards: None
 Place accident reported: Elsewhere DfT Special Projects:

Causation

	Factor:	Participant:	Confidence:
1st:	Failed to look properly	Vehicle 1	Very Likely
2nd:	Failed to judge other persons path or speed	Vehicle 1	Very Likely
3rd:			
4th:			
5th:			
6th:			

VEH 1 (VAN) TRAVELLING N ALONG A3 (M) OFFSLIP TO JUNCTION 3 FAILS TO SLOW IN TIME AND COLLIDES WITH REAR OF VEH 2 (CAR) IN FRONT STATIONARY IN QUEING TRAFFIC.

Occurred on A3 (M) JUNCTION 3 NORTHBOUND OFFSLIP JUNCTION WITH B2150, WATERLOOVILLE, HAMPSHIRE

Vehicle Reference 1 Van or Goods 3.5 tonnes mgw and under Stopping
 Vehicle movement from S to N No tow / articulation Leaving the main road
 On main carriageway No skidding, jack-knifing or overturning
 Location at impact Jct Approach First impact Front Hit vehicle:
 Hit object in road None Off road: None
 Did not leave carr Age of Driver Male
 Not hit and run Breath test Driver not contacted
 Left hand drive: No

Vehicle Reference 2 Car Going ahead but held up
 Vehicle movement from S to N No tow / articulation Leaving the main road
 On main carriageway No skidding, jack-knifing or overturning
 Location at impact Jct Approach First impact Back Hit vehicle:
 Hit object in road None Off road: None
 Did not leave carr Age of Driver 65 Female
 Not hit and run Breath test Driver not contacted
 Left hand drive: No

Casualty Reference: 1 Vehicle: 2 Age: 65 Female Driver/rider Severity: Slight
 Not a pupil
 Seatbelt Not Applicable Cycle helmet: Not a cyclist

Accidents between dates 01/03/2020 and 28/02/2025 (60) months

Selection:

Selected using Pre-defined Query : ; Refined using Accidents
within selected Polygons -HC - RPU Statistics Request ("AW
FITZWGRAM CRESCENT, HAVANT BACS/SR/1025/161")

Notes:

44200331077 28/08/2020 Time 1151 Vehicles 2 Casualties 1 Slight
E:469456 N: 108909 First Road: (M) 3 Road Type Dual carriageway
Speed limit: 70 Junction Detail: Roundabout Give way or controlled B 2150
Crossing: Control None Facilities: None within 50m Road surface Dry
Daylight Fine without high winds
Special Conditions at Site None Carriageway Hazards: None
Place accident reported: At scene DfT Special Projects:

Causation

	Factor:	Participant:	Confidence:
1st:	Failed to look properly	Vehicle 1	Very Likely
2nd:			
3rd:			
4th:			
5th:			
6th:			

VEH 1 (CAR) TRAVELLING N ALONG A3M OFFSLIP FAILS TO SLOW IN TIME FOR STATIONARY TRAFFIC
AHEAD AND COLLIDES WITH REAR OF VEH 2 (CAR) IN FRONT.

Occurred on A3(M) NORTHBOUND OFFSLIP AT JUNCTION WITH B2150, WATERLOOVILLE, HAMPSHIRE

Vehicle Reference 1 Car Stopping
Vehicle movement from S to N No tow / articulation Leaving the main road
On main carriageway No skidding, jack-knifing or overturning
Location at impact Jct Approach First impact Front Hit vehicle:
Hit object in road None Off road: None
Did not leave carr Age of Driver Male
Not hit and run Breath test Driver not contacted
Left hand drive: No

Vehicle Reference 2 Car Going ahead but held up
Vehicle movement from S to N No tow / articulation Leaving the main road
On main carriageway No skidding, jack-knifing or overturning
Location at impact Jct Approach First impact Back Hit vehicle:
Hit object in road None Off road: None
Did not leave carr Age of Driver 72 Male
Not hit and run Breath test Not requested
Left hand drive: No

Casualty Reference: 1 Vehicle: 2 Age: 72 Male Driver/rider Severity: Slight
Not a pupil
Seatbelt Not Applicable Cycle helmet: Not a cyclist

Accidents between dates 01/03/2020 and 28/02/2025 (60) months

Selection:

Notes:

Selected using Pre-defined Query : ; Refined using Accidents
within selected Polygons -HC - RPU Statistics Request ("AW
FITZWGRAM CRESCENT, HAVANT BACS/SR/1025/161")

44200377760 29/09/2020 Time 0900 Vehicles 2 Casualties 1 Slight
E:469427 N: 109036 First Road: B 2150 Road Type Single carriageway
Speed limit: 30 Junction Detail: Roundabout Give way or controlled A(M) 3
Crossing: Control None Facilities: None within 50m Road surface Dry
Daylight Fine without high winds
Special Conditions at Site None Carriageway Hazards: None
Place accident reported: Elsewhere DfT Special Projects:

Causation

Factor:	Participant:	Confidence:
1st:		
2nd:		
3rd:		
4th:		
5th:		
6th:		

VEH2 (CAR) TRAVELLING E ALONG B2150 HULBERT ROAD COLLIDED WITH THE REAR OF VEH1 (CAR)
TRAVELLING E IN FRONT, STATIONARY IN TRAFFIC WAITING TO ENTER RBT.
Occurred on B2150 HULBERT ROAD AT JUNCTION WITH A3(M), HAVANT, HAMPSHIRE.

Vehicle Reference 1 Car Going ahead but held up
Vehicle movement from W to E No tow / articulation Leaving the main road
On main carriageway No skidding, jack-knifing or overturning
Location at impact Jct Approach First impact Back Hit vehicle:
Hit object in road None Off road: None
Did not leave carr Age of Driver 42 Female
Not hit and run Breath test Driver not contacted
Left hand drive: No

Casualty Reference: 1 Vehicle: 1 Age: 42 Female Driver/rider Severity: Slight
Not a pupil
Seatbelt Not Applicable Cycle helmet: Not a cyclist

Vehicle Reference 2 Car Going ahead other
Vehicle movement from W to E No tow / articulation Leaving the main road
On main carriageway No skidding, jack-knifing or overturning
Location at impact Jct Approach First impact Front Hit vehicle:
Hit object in road None Off road: None
Did not leave carr Age of Driver Female
Not hit and run Breath test Driver not contacted
Left hand drive: No

Accidents between dates 01/03/2020 and 28/02/2025 (60) months

Selection:

Notes:

Selected using Pre-defined Query : ; Refined using Accidents
within selected Polygons -HC - RPU Statistics Request ("AW
FITZWGRAM CRESCENT, HAVANT BACS/SR/1025/161")

44200448792 19/11/2020 Time 1645 Vehicles 2 Casualties 1 Serious
E:469741 N: 107734 First Road: U Road Type Single carriageway
Speed limit: 30 Junction Detail: Roundabout Give way or controlled Unclassified
Crossing: Control None Facilities: None within 50m Road surface Dry
Darkness: street lights present and lit Fine without high winds
Special Conditions at Site None Carriageway Hazards: None
Place accident reported: Elsewhere DfT Special Projects:

Causation

Factor:	Participant:	Confidence:
1st:		
2nd:		
3rd:		
4th:		
5th:		
6th:		

VEH1 (P/CYCLE) TRAVELLING SE ALONG CYCLE WAY OF PURBOOK WAY GOES TO CROSS LARCHWOOD AVENUE AND IS HIT BY VEH2 (CAR) THAT MOVES OFF TRAVELLING NE IN ORDER TO JOIN THE RBT.
Occurred on LARCHWOOD AVENUE AT JUNCTION WITH PURBROOK WAY, HAVANT, HAMPSHIRE

Vehicle Reference 1 Pedal Cycle Going ahead other
Vehicle movement from NW to SE No tow / articulation Leaving the main road
On main carriageway No skidding, jack-knifing or overturning
Location at impact Jct Approach First impact Did not impact Hit vehicle:
Hit object in road None Off road: None
Did not leave carr Age of Driver 27 Male
Not hit and run Breath test Not applicable
Left hand drive: No
Casualty Reference: 1 Vehicle: 1 Age: 27 Male Driver/rider Severity: Serious
Not a pupil
Seatbelt Not Applicable Cycle helmet: Not known

Vehicle Reference 2 Car Starting
Vehicle movement from SW to NE No tow / articulation Leaving the main road
On main carriageway No skidding, jack-knifing or overturning
Location at impact Jct Approach First impact Did not impact Hit vehicle:
Hit object in road None Off road: None
Did not leave carr Age of Driver 57 Female
Not hit and run Breath test Driver not contacted
Left hand drive: No

Accidents between dates 01/03/2020 and 28/02/2025 (60) months

Selection:

Selected using Pre-defined Query : ; Refined using Accidents
within selected Polygons -HC - RPU Statistics Request ("AW
FITZWGRAM CRESCENT, HAVANT BACS/SR/1025/161")

Notes:

44200495342 25/12/2020 Time 0030 Vehicles 1 Casualties 1 Slight
E:469636 N: 108938 First Road: (M) 3 Road Type Single carriageway
Speed limit: 40 Junction Detail: Roundabout Give way or controlled Unclassified
Crossing: Control None Facilities: None within 50m Road surface Frost/Ice
Darkness: no street lighting Fine without high winds
Special Conditions at Site None Carriageway Hazards: None
Place accident reported: At scene DfT Special Projects:

Causation

	Factor:	Participant:	Confidence:
1st:	Slippery road (due to weather)	Vehicle 1	Possible
2nd:	Travelling too fast for conditions	Vehicle 1	Possible
3rd:			
4th:			
5th:			
6th:			

VEH1 (M/CYCLE) TRAVELLING SE AROUND THE ROUNDABOUT ATTEMPTED TO EXIT TO TRAVEL SE
ALONG HULBERT ROAD BUT STRUCK THE KERB, CAUSING RIDER TO FALL OFF.
Occurred on A3(M) SLIP ROADS AT JUNCTION WITH HULBERT ROAD, WATERLOOVILLE, HAMPSHIRE.

Vehicle Reference 1 Motor Cycle over 50 cc and up to 125cc Going ahead left bend
Vehicle movement from N to SE No tow / articulation Leaving the main road
On main carriageway No skidding, jack-knifing or overturning
Location at impact Mid Junction - on roundabout or r First impact Front Hit vehicle:
Hit object in road Kerb Off road: None
Did not leave carr Age of Driver 21 Male
Not hit and run Breath test Negative
Left hand drive: No

Casualty Reference: 1 Vehicle: 1 Age: 21 Male Driver/rider Severity: Slight
Not a pupil
Seatbelt Not Applicable Cycle helmet: Not a cyclist

Accidents between dates 01/03/2020 and 28/02/2025 (60) months

Selection:

Selected using Pre-defined Query : ; Refined using Accidents
within selected Polygons -HC - RPU Statistics Request ("AW
FITZWGRAM CRESCENT, HAVANT BACS/SR/1025/161")

Notes:

44210074563 27/02/2021 Time 1607 Vehicles 2 Casualties 1 Slight
E:469453 N: 108936 First Road: (M) 3 Road Type Slip road
Speed limit: 70 Junction Detail: Roundabout Give way or controlled B 2150
Crossing: Control None Facilities: None within 50m Road surface Dry
Daylight Fine without high winds
Special Conditions at Site None Carriageway Hazards: None
Place accident reported: At scene DfT Special Projects:

Causation

	Factor:	Participant:	Confidence:
1st:	Failed to look properly	Vehicle 2	Very Likely
2nd:	Sudden braking	Vehicle 1	Very Likely
3rd:			
4th:			
5th:			
6th:			

VEH1 (CAR) TRAVELLING NE ALONG A3 OFF SLIP, STATIONARY WAITING TO ENTER JUNCTION. VEH2 (CAR) TRAVELLING NE ALONG A3 OFF SLIP STATIONARY BEHIND. VEH1 PULLS AWAY BUT STOPS SUDDENLY. VEH2 PULLS AWAY & COLLIDES WITH THE REAR OF VEH1.

Occurred on A3(M) NORTHBOUND JUNCTION 3 OFFSLIP AT JUNCTION WITH B2150 HULBERT ROAD, WATERLOOVILLE, HAMPSHIRE.

Vehicle Reference 1 Car Stopping
Vehicle movement from SW to NE No tow / articulation Leaving the main road
On main carriageway No skidding, jack-knifing or overturning
Location at impact Jct Approach First impact Back Hit vehicle:
Hit object in road None Off road: None
Did not leave carr Age of Driver 69 Female
Not hit and run Breath test Negative
Left hand drive: No

Casualty Reference: 1 Vehicle: 1 Age: 34 Female Passenger Severity: Slight
Not a pupil
Seatbelt Not Applicable Cycle helmet: Not a cyclist

Front seat

Vehicle Reference 2 Car Starting
Vehicle movement from SW to NE No tow / articulation Leaving the main road
On main carriageway No skidding, jack-knifing or overturning
Location at impact Jct Approach First impact Front Hit vehicle:
Hit object in road None Off road: None
Did not leave carr Age of Driver 54 Female
Not hit and run Breath test Negative
Left hand drive: No

Accidents between dates 01/03/2020 and 28/02/2025 (60) months

Selection:

Notes:

Selected using Pre-defined Query : ; Refined using Accidents
within selected Polygons -HC - RPU Statistics Request ("AW
FITZWGRAM CRESCENT, HAVANT BACS/SR/1025/161")

44210080717 03/03/2021 Time 2343 Vehicles 2 Casualties 1 Serious
E:470278 N: 108982 First Road: U Road Type Single carriageway
Speed limit: 30 Junction Detail: Pri Drive Give way or controlled Unclassified
Crossing: Control None Facilities: None within 50m Road surface Wet/Damp
Darkness: street lights present and lit Raining without high winds
Special Conditions at Site None Carriageway Hazards: None
Place accident reported: At scene DfT Special Projects:

Causation			
Factor:	Participant:	Confidence:	
1st: Impaired by drugs (illicit or medicinal)	Vehicle 1	Very Likely	
2nd: Impaired by alcohol	Vehicle 1	Very Likely	
3rd:			
4th:			
5th:			
6th:			

VEH 1 (P/CYCLE) TRAVELLING S ALONG LARKWHISTLE WALK HAS ENTERED CALSHOT ROAD AND BEEN STRUCK BY VEH 2 (CAR) TRAVELLING SE ALONG CALSHOT ROAD. VEH 2 FAILED TO STOP AT THE SCENE.

Occurred on CALSHOT ROAD, 108 METRES NW OF THE JCT WITH NEWMIEW COURT, HAVANT, HAMPSHIRE.

Vehicle Reference 1 Pedal Cycle Turning left
Vehicle movement from N to S No tow / articulation Leaving the main road
On main carriageway No skidding, jack-knifing or overturning
Location at impact Entering main road First impact Offside Hit vehicle:
Hit object in road None Off road: None
Did not leave carr Age of Driver 41 Male
Not hit and run Breath test Not applicable
Left hand drive: No

Casualty Reference: 1 Vehicle: 1 Age: 41 Male Driver/rider Severity: Serious
Not a pupil
Seatbelt Not Applicable Cycle helmet: Not known

Vehicle Reference 2 Car Going ahead other
Vehicle movement from NW to SE No tow / articulation Leaving the main road
On main carriageway No skidding, jack-knifing or overturning
Location at impact Mid Junction - on roundabout or r First impact Front Hit vehicle:
Hit object in road None Off road: None
Did not leave carr Age of Driver Not traced
Hit and run Breath test Driver not contacted
Left hand drive: No

Accidents between dates 01/03/2020 and 28/02/2025 (60) months

Selection:

Notes:

Selected using Pre-defined Query : ; Refined using Accidents
within selected Polygons -HC - RPU Statistics Request ("AW
FITZWGRAM CRESCENT, HAVANT BACS/SR/1025/161")

44210090400 09/03/2021 Time 0655 Vehicles 2 Casualties 1 Slight
E:469614 N: 108899 First Road: (M) 3 Road Type Single carriageway
Speed limit: 40 Junction Detail: Roundabout Give way or controlled Unclassified
Crossing: Control None Facilities: None within 50m Road surface Dry
Daylight Fine without high winds
Special Conditions at Site None Carriageway Hazards: None
Place accident reported: Elsewhere DfT Special Projects:

Causation

	Factor:	Participant:	Confidence:
1st:			
2nd:			
3rd:			
4th:			
5th:			
6th:			

VEH2 (VAN) TRAVELLING N ALONG HULBERT ROAD COLLIDED WITH THE REAR OF VEH1 (CAR)
TRAVELLING N ALONG HULBERT ROAD IN FRONT, STATIONARY WAITING TO ENTER RBT.
Occurred on A3(M) SLIP ROADS AT JUNCTION WITH HULBERT ROAD, BEDHAMPTON, HAMPSHIRE.

Vehicle Reference 1 Car Going ahead but held up
Vehicle movement from SE to NW No tow / articulation Leaving the main road
On main carriageway No skidding, jack-knifing or overturning
Location at impact Jct Approach First impact Back Hit vehicle:
Hit object in road None Off road: None
Did not leave carr Age of Driver 23 Female
Not hit and run Breath test Driver not contacted
Left hand drive: No

Casualty Reference: 1 Vehicle: 1 Age: 23 Female Driver/rider Severity: Slight
Not a pupil
Seatbelt Not Applicable Cycle helmet: Not a cyclist

Vehicle Reference 2 Van or Goods 3.5 tonnes mgw and under Going ahead other
Vehicle movement from SE to NW No tow / articulation Leaving the main road
On main carriageway No skidding, jack-knifing or overturning
Location at impact Jct Approach First impact Front Hit vehicle:
Hit object in road None Off road: None
Did not leave carr Age of Driver 24 Male
Not hit and run Breath test Driver not contacted
Left hand drive: No

Accidents between dates 01/03/2020 and 28/02/2025 (60) months

Selection:

Selected using Pre-defined Query : ; Refined using Accidents
within selected Polygons -HC - RPU Statistics Request ("AW
FITZWGRAM CRESCENT, HAVANT BACS/SR/1025/161")

Notes:

44210117287 29/03/2021 Time 1100 Vehicles 2 Casualties 1 Slight
E:469613 N: 108903 First Road: B 2150 Road Type Single carriageway
Speed limit: 60 Junction Detail: Roundabout Give way or controlled Unclassified
Crossing: Control None Facilities: None within 50m Road surface Dry
Daylight Fine without high winds
Special Conditions at Site None Carriageway Hazards: None
Place accident reported: At scene DfT Special Projects:

Causation

	Factor:	Participant:	Confidence:
1st:	Failed to judge other persons path or speed	Vehicle 1	Very Likely
2nd:			
3rd:			
4th:			
5th:			
6th:			

VEH1 (CAR) TRAVELLING N ALONG HULBERT ROAD COLIDED WITH THE REAR OF VEH2 (CAR)
TRAVELLING N ALONG HULBERT ROAD IN FRONT, STATIONARY WAITING TO ENTER ROUNDABOUT.
Occurred on B2150 HULBERT ROAD ROUNDABOUT AT JUNCTION WITH HULBERT ROAD,
WATERLOOVILLE, HAMPSHIRE.

Vehicle Reference 1 Car Going ahead other
Vehicle movement from S to N No tow / articulation Leaving the main road
On main carriageway No skidding, jack-knifing or overturning
Location at impact Jct Approach First impact Front Hit vehicle:
Hit object in road None Off road: None
Did not leave carr Age of Driver 23 Female
Not hit and run Breath test Negative
Left hand drive: No

Vehicle Reference 2 Car Going ahead but held up
Vehicle movement from S to N No tow / articulation Leaving the main road
On main carriageway No skidding, jack-knifing or overturning
Location at impact Jct Approach First impact Back Hit vehicle:
Hit object in road None Off road: None
Did not leave carr Age of Driver 40 Female
Not hit and run Breath test Negative
Left hand drive: No

Casualty Reference: 1 Vehicle: 2 Age: 40 Female Driver/rider Severity: Slight
Not a pupil
Seatbelt Not Applicable Cycle helmet: Not a cyclist

Accidents between dates 01/03/2020 and 28/02/2025 (60) months

Selection:

Selected using Pre-defined Query : ; Refined using Accidents
within selected Polygons -HC - RPU Statistics Request ("AW
FITZWGRAM CRESCENT, HAVANT BACS/SR/1025/161")

Notes:

44210149450 20/04/2021 Time 1316 Vehicles 2 Casualties 1 Slight
E:469603 N: 108900 First Road: B 2150 Road Type Single carriageway
Speed limit: 60 Junction Detail: Roundabout Give way or controlled B 2150
Crossing: Control None Facilities: None within 50m Road surface Dry
Daylight Fine without high winds
Special Conditions at Site None Carriageway Hazards: None
Place accident reported: At scene DfT Special Projects:

Causation

	Factor:	Participant:	Confidence:
1st:	Failed to look properly	Vehicle 2	Very Likely
2nd:			
3rd:			
4th:			
5th:			
6th:			

VEH 2 (VAN) TRAVELLING NW ALONG B2150 HULBERT ROAD, FAILS TO GIVE WAY AND COLLIDES WITH
THE REAR OF VEH 1 (CAR) STATIONARY WAITING TO ENTER THE RBT AT THE GIVE WAY LINE.

Occurred on B2150 HULBERT ROAD ROUNDABOUT AT JUNCTION WITH B2150 HULBERT ROAD,
WATERLOOVILLE, HAMPSHIRE

Vehicle Reference 1 Car Going ahead but held up
Vehicle movement from S to NW No tow / articulation Leaving the main road
On main carriageway No skidding, jack-knifing or overturning
Location at impact Jct Approach First impact Back Hit vehicle:
Hit object in road None Off road: None
Did not leave carr Age of Driver 25 Female
Not hit and run Breath test Negative
Left hand drive: No

Casualty Reference: 1 Vehicle: 1 Age: 25 Female Driver/rider Severity: Slight
Not a pupil
Seatbelt Not Applicable Cycle helmet: Not a cyclist

Vehicle Reference 2 Van or Goods 3.5 tonnes mgw and under Going ahead left bend
Vehicle movement from S to NW No tow / articulation Leaving the main road
On main carriageway No skidding, jack-knifing or overturning
Location at impact Jct Approach First impact Front Hit vehicle:
Hit object in road None Off road: None
Did not leave carr Age of Driver 19 Male
Not hit and run Breath test Negative
Left hand drive: No

Accidents between dates 01/03/2020 and 28/02/2025 (60) months

Selection:

Selected using Pre-defined Query : ; Refined using Accidents
within selected Polygons -HC - RPU Statistics Request ("AW
FITZWGRAM CRESCENT, HAVANT BACS/SR/1025/161")

Notes:

44210149298 20/04/2021 Time 1142 Vehicles 3 Casualties 3 Slight
E:469537 N: 108987 First Road: (M) 3 Road Type Dual carriageway
Speed limit: 70 Junction Detail: Not within 20m of junction
Crossing: Control None Facilities: None within 50m Road surface Dry
Daylight Fine without high winds
Special Conditions at Site None Carriageway Hazards: None
Place accident reported: At scene DfT Special Projects:

Causation

	Factor:	Participant:	Confidence:
1st:	Illness or disability, mental or physical	Vehicle 1	Possible
2nd:			
3rd:			
4th:			
5th:			
6th:			

VEH 1 (CAR) TRAVELLING NE ALONG A3(M) IN LANE 3, THE DRIVER POTENTIALLY HAD MEDICAL EPISODE, WHICH CAUSED VEH 1 TO COLLIDE WITH VEH 2 (CAR) IN FRONT. VEH 1 LEAVES CARRIAGEWAY TO NEARSIDE AND COLLIDES WITH VEH 3 (GOODS VEH) STATIONARY ON THE HARD SHOULDE

Occurred on A3(M) NORTHBOUND MARKER POST 3.7, WATERLOOVILLE, HAMPSHIRE

Vehicle Reference 1 Car Going ahead other
Vehicle movement from SW to NE No tow / articulation Leaving the main road
On main carriageway No skidding, jack-knifing or overturning
Location at impact Not at, or within 20M of Jct First impact Front Hit vehicle:
Hit object in road Parked Vehicle Off road: Near / off crash barrier
Nearside Age of Driver 68 Male
Not hit and run Breath test Not applicable
Left hand drive: No

Casualty Reference: 1 Vehicle: 1 Age: 68 Male Driver/rider Severity: Slight
Not a pupil
Seatbelt Worn but not i Cycle helmet: Not a cyclist

Casualty Reference: 2 Vehicle: 1 Age: 70 Female Passenger Severity: Slight
Not a pupil
Seatbelt Not Applicable Cycle helmet: Not a cyclist

Front seat

Vehicle Reference 2 Car Going ahead other
Vehicle movement from SW to NE No tow / articulation Leaving the main road
On main carriageway No skidding, jack-knifing or overturning
Location at impact Not at, or within 20M of Jct First impact Back Hit vehicle:
Hit object in road None Off road: None
Did not leave carr Age of Driver 30 Male
Not hit and run Breath test Negative
Left hand drive: No

Accidents between dates 01/03/2020 and 28/02/2025 (60) months

Selection:

Notes:

Selected using Pre-defined Query : ; Refined using Accidents
within selected Polygons -HC - RPU Statistics Request ("AW
FITZWGRAM CRESCENT, HAVANT BACS/SR/1025/161")

Vehicle Reference	3	Goods 7.5 tonnes mgw and over	Going ahead other
Vehicle movement from	Park to	Parked	No tow / articulation
On main carriageway			Leaving the main road
Location at impact	Not at, or within 20M of Jct	First impact	Back
Hit object in road	None	Off road:	None
Did not leave carr		Age of Driver	61
Not hit and run	Breath test	Negative	Male
		Left hand drive:	No

Casualty Reference:	3	Vehicle:	3	Age:	61	Male	Driver/rider	Severity:	Slight
Not a pupil									
Seatbelt	Not Applicable		Cycle helmet:	Not a cyclist					

Accidents between dates 01/03/2020 and 28/02/2025 (60) months

Selection:

Notes:

Selected using Pre-defined Query : ; Refined using Accidents
within selected Polygons -HC - RPU Statistics Request ("AW
FITZWGRAM CRESCENT, HAVANT BACS/SR/1025/161")

44210154740 23/04/2021 Time 1831 Vehicles 2 Casualties 2 Slight
E:469456 N: 108934 First Road: (M) 3 Road Type Slip road
Speed limit: 60 Junction Detail: Roundabout Give way or controlled B 2150
Crossing: Control None Facilities: None within 50m Road surface Dry
Daylight Fine without high winds
Special Conditions at Site None Carriageway Hazards: None
Place accident reported: At scene DfT Special Projects:

Causation

	Factor:	Participant:	Confidence:
1st:	Failed to look properly	Vehicle 1	Very Likely
2nd:	Failed to judge other persons path or speed	Vehicle 1	Very Likely
3rd:			
4th:			
5th:			
6th:			

VEH 1 (CAR) TRAVELLING N ALONG A3(M) OFF SLIP, APPROACHING JUNCTION AND THE DRIVER
BELIEVES THAT VEH 2 (CAR) STATIONARY AT RBT HAS MOVES OFF, HOWEVER VEH 1 COLLIDES WITH
THE REAR OF VEH 2 AS STOPPED AT GIVE WAY MARKINGS FOR A SECOND TIME.

Occurred on A3(M) NORTHBOUND JUNCTION 3 OFFSLIP AT JUNCTION WITH B2150 HULBERT ROAD,
WATERLOOVILLE, HAMPSHIRE

Vehicle Reference 1 Car Going ahead other
Vehicle movement from S to N No tow / articulation Leaving the main road
On main carriageway No skidding, jack-knifing or overturning
Location at impact Jct Approach First impact Front Hit vehicle:
Hit object in road None Off road: None
Did not leave carr Age of Driver 43 Female
Not hit and run Breath test Not requested
Left hand drive: No

Casualty Reference: 1 Vehicle: 1 Age: 43 Female Driver/rider Severity: Slight
Not a pupil
Seatbelt Not Applicable Cycle helmet: Not a cyclist

Vehicle Reference 2 Car Going ahead but held up
Vehicle movement from S to N No tow / articulation Leaving the main road
On main carriageway No skidding, jack-knifing or overturning
Location at impact Jct Approach First impact Back Hit vehicle:
Hit object in road None Off road: None
Did not leave carr Age of Driver 68 Female
Not hit and run Breath test Not applicable
Left hand drive: No

Casualty Reference: 2 Vehicle: 2 Age: 68 Female Driver/rider Severity: Slight
Not a pupil
Seatbelt Not Applicable Cycle helmet: Not a cyclist

Accidents between dates 01/03/2020 and 28/02/2025 (60) months

Selection:

Selected using Pre-defined Query : ; Refined using Accidents
within selected Polygons -HC - RPU Statistics Request ("AW
FITZWGRAM CRESCENT, HAVANT BACS/SR/1025/161")

Notes:

44210188046 15/05/2021 Time 1255 Vehicles 2 Casualties 1 Slight
E:469452 N: 108933 First Road: (M) 3 Road Type Dual carriageway
Speed limit: 60 Junction Detail: Slip Road Give way or controlled B 2150
Crossing: Control None Facilities: None within 50m Road surface Wet/Damp
Daylight Fine without high winds
Special Conditions at Site None Carriageway Hazards: None
Place accident reported: Elsewhere DfT Special Projects:

Causation

	Factor:	Participant:	Confidence:
1st:			
2nd:			
3rd:			
4th:			
5th:			
6th:			

VEH 1 (CAR) TRAVELLING N ALONG A3M SLIP ROAD WAS STATIONARY, WAITING TO JOIN THE RBT JCT.
VEH 2 (CAR) TRAVELLING N ALONG A3M SLIP ROAD HAS FAILED TO NOTICE VEH 1 AND COLLIDED WITH
THEIR REAR.

Occurred on A3M NORTHBOUND SLIP ON TO B2150 HULBERT ROAD (JUNCTION 3 ROUNDABOUT),
WATERLOOVILLE, HAMPSHIRE.

Vehicle Reference 1 Car Going ahead but held up
Vehicle movement from S to N No tow / articulation Leaving the main road
On main carriageway No skidding, jack-knifing or overturning
Location at impact Jct Approach First impact Back Hit vehicle:
Hit object in road None Off road: None
Did not leave carr Age of Driver 37 Female
Not hit and run Breath test Driver not contacted
Left hand drive: No

Casualty Reference: 1 Vehicle: 1 Age: 37 Female Driver/rider Severity: Slight
Not a pupil
Seatbelt Not Applicable Cycle helmet: Not a cyclist

Vehicle Reference 2 Car Stopping
Vehicle movement from S to N No tow / articulation Leaving the main road
On main carriageway No skidding, jack-knifing or overturning
Location at impact Jct Approach First impact Front Hit vehicle:
Hit object in road None Off road: None
Did not leave carr Age of Driver 18 Female
Not hit and run Breath test Driver not contacted
Left hand drive: No

Accidents between dates **01/03/2020 and 28/02/2025** (60) months

Selection: **Notes:**

Selected using Pre-defined Query : ; Refined using Accidents
 within selected Polygons -HC - RPU Statistics Request ("AW
 FITZWGRAM CRESCENT, HAVANT BACS/SR/1025/161")

44210239397 18/06/2021 Time 1241 Vehicles 2 Casualties 1 Serious
 E:469735 N: 107752 First Road: U Road Type Dual carriageway
 Speed limit: 30 Junction Detail: Roundabout Automatic traffic signal B 2150
 Crossing: Control None Facilities: Ped. phase at traffic signal junction Road surface Wet/Damp
 Daylight Fine without high winds
 Special Conditions at Site None Carriageway Hazards: None
 Place accident reported: At scene DfT Special Projects:

Causation			
Factor:	Participant:	Confidence:	
1st: Failed to look properly	Vehicle 2	Possible	
2nd:			
3rd:			
4th:			
5th:			
6th:			

VEH2 (CAR) TRAVELLING N AROUND THE RBT IN LANE 1 TRIES TO CHANGE LANES AND COLLIDES WITH
 VEH1 (M/CYCLE) TRAVELLING W AROUND THE RBT IN LANE 2, AND EXITING TO TRAVEL W ALONG
 PURBROOK WAY.

Occurred on PURBROOK WAY AT THE ROUNDABOUT JUNCTION WITH B2150 HULBERT ROAD, HAVANT,
 HAMPSHIRE.

Vehicle Reference 1 Motorcycle over 500cc Going ahead other
 Vehicle movement from E to W No tow / articulation Leaving the main road
 On main carriageway No skidding, jack-knifing or overturning
 Location at impact Mid Junction - on roundabout or r First impact Nearside Hit vehicle:
 Hit object in road None Off road: None
 Did not leave carr Age of Driver 22 Male
 Not hit and run Breath test Not applicable
 Left hand drive: No

Casualty Reference: 1 Vehicle: 1 Age: 22 Male Driver/rider Severity: Serious
 Not a pupil
 Seatbelt Not Applicable Cycle helmet: Not a cyclist

Vehicle Reference 2 Car Changing lane to right
 Vehicle movement from E to N No tow / articulation Leaving the main road
 On main carriageway No skidding, jack-knifing or overturning
 Location at impact Mid Junction - on roundabout or r First impact Front Hit vehicle:
 Hit object in road None Off road: None
 Did not leave carr Age of Driver 51 Female
 Not hit and run Breath test Negative
 Left hand drive: No

Accidents between dates **01/03/2020 and 28/02/2025** (60) months

Selection: **Notes:**

Selected using Pre-defined Query : ; Refined using Accidents
 within selected Polygons -HC - RPU Statistics Request ("AW
 FITZWGRAM CRESCENT, HAVANT BACS/SR/1025/161")

44210248330 24/06/2021 Time 1327 Vehicles 2 Casualties 1 Slight
 E:469741 N: 107742 First Road: U Road Type Single carriageway
 Speed limit: 30 Junction Detail: Roundabout Automatic traffic signal Unclassified
 Crossing: Control None Facilities: Ped. phase at traffic signal junction Road surface Wet/Damp
 Daylight Fine without high winds
 Special Conditions at Site None Carriageway Hazards: None
 Place accident reported: At scene DfT Special Projects:

Causation			
	Factor:	Participant:	Confidence:
1st:	Failed to look properly	Vehicle 1	Possible
2nd:			
3rd:			
4th:			
5th:			
6th:			

VEH1 (CAR) TRAVELLING NE OUT OF ASDA PULLED ONTO THE ROUNDABOUT WITHOUT GIVING WAY TO
 VEH2 (M/CYCLE) ALREADY ON THE ROUNDABOUT TRAVELLING W.
 Occurred on PURBROOK WAY, AT JUNCITON WITH ASDA, HAVANT, HAMPSHIRE.

Vehicle Reference 1 Car Starting
 Vehicle movement from S to N No tow / articulation
 On main carriageway No skidding, jack-knifing or overturning
 Location at impact Mid Junction - on roundabout or i First impact Front Hit vehicle:
 Hit object in road None Off road: None
 Did not leave carr Age of Driver 72 Male
 Not hit and run Breath test Negative
 Left hand drive: No

Vehicle Reference 2 Motorcycle 50cc and under Going ahead other
 Vehicle movement from E to W No tow / articulation
 On main carriageway No skidding, jack-knifing or overturning
 Location at impact Mid Junction - on roundabout or i First impact Nearside Hit vehicle:
 Hit object in road None Off road: None
 Did not leave carr Age of Driver 64 Male
 Not hit and run Breath test Negative
 Left hand drive: No

Casualty Reference: 1 Vehicle: 2 Age: 64 Male Driver/rider Severity: Slight
 Seatbelt Not Applicable Cycle helmet: Not a cyclist

Accidents between dates 01/03/2020 and 28/02/2025 (60) months

Selection:

Notes:

Selected using Pre-defined Query : ; Refined using Accidents
within selected Polygons -HC - RPU Statistics Request ("AW
FITZWGRAM CRESCENT, HAVANT BACS/SR/1025/161")

44210365370 11/09/2021 Time 1924 Vehicles 2 Casualties 1 Slight
E:469607 N: 109036 First Road: (M) 3 Road Type Slip road
Speed limit: 70 Junction Detail: Roundabout Give way or controlled B 2150
Crossing: Control None Facilities: None within 50m Road surface Dry
Darkness: no street lighting Fine without high winds
Special Conditions at Site None Carriageway Hazards: None
Place accident reported: At scene DfT Special Projects:

Causation

	Factor:	Participant:	Confidence:
1st:	Failed to look properly	Vehicle 002	Very Likely
2nd:	Following too close	Vehicle 002	Possible
3rd:			
4th:			
5th:			
6th:			

VEH 1 (CAR) TRAVELLING N TO S ON A3 IS HIT IN THE REAR BY VEH 2 (CAR) WHICH FAILS TO SLOW IN
TIME, ALSO TRAVELLING N TO S ON SAME ROAD

Occurred on A3(M) SOUTHBOUND OFF SLIP JUNCTION 3

Vehicle Reference 1 Car Stopping
Vehicle movement from N to S No tow / articulation Leaving the main road
On main carriageway No skidding, jack-knifing or overturning
Location at impact Entering from slip road First impact Back Hit vehicle:
Hit object in road None Off road: None
Did not leave carr Age of Driver 24 Male
Not hit and run Breath test Not requested
Left hand drive: No
Casualty Reference: 1 Vehicle: 1 Age: 24 Male Driver/rider Severity: Slight
Not a pupil
Seatbelt Not Applicable Cycle helmet: Not a cyclist

Vehicle Reference 2 Car Stopping
Vehicle movement from N to S No tow / articulation Leaving the main road
On main carriageway No skidding, jack-knifing or overturning
Location at impact Entering from slip road First impact Front Hit vehicle:
Hit object in road None Off road: None
Did not leave carr Age of Driver 32 Male
Not hit and run Breath test Not requested
Left hand drive: No

Accidents between dates 01/03/2020 and 28/02/2025 (60) months

Selection:

Selected using Pre-defined Query : ; Refined using Accidents
within selected Polygons -HC - RPU Statistics Request ("AW
FITZWGRAM CRESCENT, HAVANT BACS/SR/1025/161")

Notes:

44210431107 27/10/2021 Time 1130 Vehicles 2 Casualties 1 Slight
E:470283 N: 109279 First Road: U Road Type Single carriageway
Speed limit: 30 Junction Detail: T & Stag Jct Give way or controlled Unclassified
Crossing: Control None Facilities: None within 50m Road surface Dry
Daylight Fine without high winds
Special Conditions at Site None Carriageway Hazards: None
Place accident reported: Elsewhere DfT Special Projects:

Causation

	Factor:	Participant:	Confidence:
1st:			
2nd:			
3rd:			
4th:			
5th:			
6th:			

VEH 1 (P/CYCLE) TRAVELLING SW ON CALSHOT ROAD IS STRUCK BY VEH 2 (CAR) TRAVELLING NW
PULLING INTO JUNCTION FROM HOCKHAM COURT
Occurred on JUNCTION OF CALSHOT ROAD/HOCKHAM COURT

Vehicle Reference 1 Pedal Cycle Going ahead other
Vehicle movement from NE to SW No tow / articulation Leaving the main road
On main carriageway No skidding, jack-knifing or overturning
Location at impact Mid Junction - on roundabout or r First impact Nearside Hit vehicle:
Hit object in road None Off road: None
Did not leave carr Age of Driver 21 Female
Not hit and run Breath test Not applicable
Left hand drive: No

Casualty Reference: 1 Vehicle: 1 Age: 21 Female Driver/rider Severity: Slight
Not a pupil
Seatbelt Not Applicable Cycle helmet: Not known

Vehicle Reference 2 Car Starting
Vehicle movement from SE to SW No tow / articulation Leaving the main road
On main carriageway No skidding, jack-knifing or overturning
Location at impact Entering main road First impact Front Hit vehicle:
Hit object in road None Off road: None
Did not leave carr Age of Driver Unknown
Hit and run Breath test Driver not contacted
Left hand drive: No

Accidents between dates 01/03/2020 and 28/02/2025 (60) months

Selection:

Notes:

Selected using Pre-defined Query : ; Refined using Accidents
within selected Polygons -HC - RPU Statistics Request ("AW
FITZWGRAM CRESCENT, HAVANT BACS/SR/1025/161")

44220014865 12/01/2022 Time 1515 Vehicles 2 Casualties 1 Slight
E:469740 N: 107736 First Road: B 2150 Road Type 1
Speed limit: 30 Junction Detail: Roundabout Give way or controlled Unclassified
Crossing: Control None Facilities: Central reservation Road surface Dry
Daylight Fine without high winds
Special Conditions at Site None Carriageway Hazards: None
Place accident reported: Elsewhere DfT Special Projects:

Causation

	Factor:	Participant:	Confidence:
1st:			
2nd:			
3rd:			
4th:			
5th:			
6th:			

VEH 1 (P/CYCLE) TRAVELLING ACROSS THE ROAD FROM NW TO SE IS STRUCK BY VEH 2 (CAR)
TRAVELLING SW TO NE ON RBT

Occurred on RBT AT JUNCTION OF B2150/HULBERT RD/PURBROOK WAY BY ASDA FILLING STATION

Vehicle Reference 1 Pedal Cycle Going ahead other
Vehicle movement from NW to SE No tow / articulation Leaving the main road
On main carriageway No skidding, jack-knifing or overturning
Location at impact Mid Junction - on roundabout or r First impact Offside Hit vehicle:
Hit object in road None Off road: None
Did not leave carr Age of Driver 11 Male
Not hit and run Breath test Not applicable Left hand drive: No
Casualty Reference: 1 Vehicle: 1 Age: 11 Male Driver/rider Severity: Slight
Not a pupil
Seatbelt Not Applicable Cycle helmet: Yes

Vehicle Reference 2 Car Going ahead other
Vehicle movement from SW to NE No tow / articulation Leaving the main road
On main carriageway No skidding, jack-knifing or overturning
Location at impact Jct Approach First impact Front Hit vehicle:
Hit object in road None Off road: None
Did not leave carr Age of Driver 20 Male
Not hit and run Breath test Driver not contacted Left hand drive: No

Accidents between dates 01/03/2020 and 28/02/2025 (60) months

Selection:

Selected using Pre-defined Query : ; Refined using Accidents
within selected Polygons -HC - RPU Statistics Request ("AW
FITZWGRAM CRESCENT, HAVANT BACS/SR/1025/161")

Notes:

44220109278 18/03/2022 Time 1700 Vehicles 2 Casualties 1 Slight
E:469456 N: 108938 First Road: M 27 Road Type 1
Speed limit: 70 Junction Detail: Roundabout Give way or controlled Motorway 27
Crossing: Control None Facilities: None within 50m Road surface Dry
Daylight Fine without high winds
Special Conditions at Site None Carriageway Hazards: None
Place accident reported: Elsewhere DfT Special Projects:

Causation

	Factor:	Participant:	Confidence:
1st:			
2nd:			
3rd:			
4th:			
5th:			
6th:			

VEH 1 (CAR) TRAVELLING NORTH TOWARDS RBT AT JUNCTION 3 M27 IS STRUCK IN THE BACK BY VEH 2 (CAR) ALSO TRAVELLING NORTH AND FAILING TO SLOW
Occurred on ON SLIP AT ROUNDABOUT JUNCTION 3 WATERLOOVILLE

Vehicle Reference 1 Car Going ahead but held up
Vehicle movement from S to N No tow / articulation Leaving the main road
On main carriageway No skidding, jack-knifing or overturning
Location at impact Jct Approach First impact Back Hit vehicle:
Hit object in road None Off road: None
Did not leave carr Age of Driver 57 Male
Not hit and run Breath test Driver not contacted
Left hand drive: No

Casualty Reference: 1 Vehicle: 1 Age: 57 Male Driver/rider Severity: Slight
Not a pupil
Seatbelt Not Applicable Cycle helmet: Not a cyclist

Vehicle Reference 2 Car Stopping
Vehicle movement from S to N No tow / articulation Leaving the main road
On main carriageway No skidding, jack-knifing or overturning
Location at impact Jct Approach First impact Front Hit vehicle:
Hit object in road None Off road: None
Did not leave carr Age of Driver Female
Not hit and run Breath test Driver not contacted
Left hand drive: No

Accidents between dates 01/03/2020 and 28/02/2025 (60) months

Selection: Notes:

Selected using Pre-defined Query : ; Refined using Accidents within selected Polygons -HC - RPU Statistics Request ("AW FITZWGRAM CRESCENT, HAVANT BACS/SR/1025/161")

44220241325 17/06/2022 Time 1916 Vehicles 1 Casualties 1 Slight
E:469767 N: 107736 First Road: B 2150 Road Type Single carriageway
Speed limit: 30 Junction Detail: Roundabout Give way or controlled Unclassified
Crossing: Control None Facilities: None within 50m Road surface Dry
Daylight Fine without high winds
Special Conditions at Site None Carriageway Hazards: None
Place accident reported: Elsewhere DfT Special Projects:

Causation			
Factor:	Participant:	Confidence:	
1st:			
2nd:			
3rd:			
4th:			
5th:			
6th:			

VEH1 (TAXI) WAS TRAVELLING NW ON B2150 HULBERT ROAD AND BRAKED SUDDENLY EXPELLING CAS1 (PASSENGER) FROM THE BACK SEAT COLLIDING WITH THE FRONT SEATS CAUSING INJURY
Occurred on B2150 HULBERT ROAD AT JUNCTION WITH PURBROOK WAY, HAVANT, HAMPSHIRE

Vehicle Reference 1 Taxi/Private hire car Stopping
Vehicle movement from SE to NW No tow / articulation Leaving the main road
On main carriageway No skidding, jack-knifing or overturning
Location at impact Jct Approach First impact Did not impact Hit vehicle:
Hit object in road None Off road: None
Did not leave carr Age of Driver Male
Not hit and run Breath test Driver not contacted
Left hand drive: No

Casualty Reference: 1 Vehicle: 1 Age: 41 Female Passenger Severity: Slight
Not a pupil
Seatbelt Not Applicable Cycle helmet: Not a cyclist
Back seat

Accidents between dates 01/03/2020 and 28/02/2025 (60) months

Selection:

Selected using Pre-defined Query : ; Refined using Accidents
within selected Polygons -HC - RPU Statistics Request ("AW
FITZWGRAM CRESCENT, HAVANT BACS/SR/1025/161")

Notes:

44220301209 07/07/2022 Time 1917 Vehicles 2 Casualties 1 Slight
E:469457 N: 109044 First Road: (M) 3 Road Type Single carriageway
Speed limit: 50 Junction Detail: Roundabout Give way or controlled B 2147
Crossing: Control None Facilities: None within 50m Road surface Dry
Daylight Fine without high winds
Special Conditions at Site None Carriageway Hazards: None
Place accident reported: At scene DfT Special Projects:

Causation			
Factor:	Participant:	Confidence:	
1st: Failed to judge other persons path or speed	Vehicle 1	Very Likely	
2nd:			
3rd:			
4th:			
5th:			
6th:			

VEH1 (CAR) TRAVELLING E ALONG B2147 HULBERT ROAD FAILED TO SLOW IN TIME ON APPROACH TO THE ROUNDABOUT AND COLLIDED WITH THE REAR OF VEH2 (CAR) TRAVELLING E ALONG B2147 HULBERT ROAD IN FRONT.

Occurred on A3(M) AT JUNCTION WITH B2147 HULBERT ROAD, WATERLOOVILLE, HAMPSHIRE.

Vehicle Reference 1 Car Going ahead other
Vehicle movement from W to E No tow / articulation Leaving the main road
On main carriageway No skidding, jack-knifing or overturning
Location at impact Jct Approach First impact Front Hit vehicle:
Hit object in road None Off road: None
Did not leave carr Age of Driver 41 Female
Not hit and run Breath test Negative
Left hand drive: No

Vehicle Reference 2 Car Going ahead other
Vehicle movement from W to E No tow / articulation Leaving the main road
On main carriageway No skidding, jack-knifing or overturning
Location at impact Jct Approach First impact Back Hit vehicle:
Hit object in road None Off road: None
Did not leave carr Age of Driver 42 Male
Not hit and run Breath test Negative
Left hand drive: No

Casualty Reference: 1 Vehicle: 2 Age: 42 Male Driver/rider Severity: Slight
Not a pupil
Seatbelt Not Applicable Cycle helmet: Not a cyclist

Accidents between dates 01/03/2020 and 28/02/2025 (60) months

Selection:

Selected using Pre-defined Query : ; Refined using Accidents
within selected Polygons -HC - RPU Statistics Request ("AW
FITZWGRAM CRESCENT, HAVANT BACS/SR/1025/161")

Notes:

44220377972 16/09/2022 Time 1410 Vehicles 2 Casualties 1 Slight
E:469609 N: 109032 First Road: (M) 3 Road Type Slip road
Speed limit: 70 Junction Detail: Roundabout Give way or controlled B 2150
Crossing: Control None Facilities: None within 50m Road surface Dry
Daylight Fine without high winds
Special Conditions at Site None Carriageway Hazards: None
Place accident reported: At scene DfT Special Projects:

Causation

	Factor:	Participant:	Confidence:
1st:	Impaired by alcohol	Vehicle 001	Very Likely
2nd:			
3rd:			
4th:			
5th:			
6th:			

VEH1 (CAR) TRAVELLING S ALONG A3M OFF SLIP, FAILED TO SLOW IN TIME AND COLLIDED WITH THE
REAR OF VEH2 (CAR) WHICH WAS STATIONARY IN FRONT, WAITING TO ENTER THE ROUNDABOUT.
Occurred on A3M JUNCTION 3 OFF SLIP, AT JUNCTION WITH B2150 HULBERT ROAD, HAVANT, HAMPSHIRE

Vehicle Reference 1 Car Going ahead other
Vehicle movement from N to S No tow / articulation Leaving the main road
On main carriageway No skidding, jack-knifing or overturning
Location at impact Jct Approach First impact Front Hit vehicle:
Hit object in road None Off road: None
Did not leave carr Age of Driver 36 Male
Not hit and run Breath test Positive
Left hand drive: No

Casualty Reference: 1 Vehicle: 1 Age: 36 Male Driver/rider Severity: Slight
Not a pupil
Seatbelt Not Applicable Cycle helmet: Not a cyclist

Vehicle Reference 2 Car Going ahead but held up
Vehicle movement from N to S No tow / articulation Leaving the main road
On main carriageway No skidding, jack-knifing or overturning
Location at impact Jct Approach First impact Back Hit vehicle:
Hit object in road None Off road: None
Did not leave carr Age of Driver 64 Male
Not hit and run Breath test Negative
Left hand drive: No

Accidents between dates 01/03/2020 and 28/02/2025 (60) months

Selection:

Selected using Pre-defined Query : ; Refined using Accidents
within selected Polygons -HC - RPU Statistics Request ("AW
FITZWGRAM CRESCENT, HAVANT BACS/SR/1025/161")

Notes:

44220392474 26/09/2022 Time 1911 Vehicles 2 Casualties 2 Slight
E:469455 N: 109044 First Road: B 2150 Road Type Dual carriageway
Speed limit: 50 Junction Detail: Roundabout Give way or controlled A(M) 3
Crossing: Control None Facilities: None within 50m Road surface Dry
Darkness: no street lighting Fine without high winds
Special Conditions at Site None Carriageway Hazards: None
Place accident reported: Elsewhere DfT Special Projects:

	Factor:	Causation	Participant:	Confidence:
1st:				
2nd:				
3rd:				
4th:				
5th:				
6th:				

VEH2 (CAR) TRAVELLING SE ALONG B2150 HULBERT ROAD, FAILED TO SLOW IN TIME ON APPROACH TO THE ROUNDABOUT AND COLLIDED WITH THE REAR OF VEH1 (CAR) TRAVELLING SE IN FRONT, STATIONARY WAITING TO ENTER THE ROUNDABOUT.

Occurred on B2150 HULBER ROAD AT JUNCTION WITH A3(M) SLIP ROADS, WATERLOOVILLE, HAMPSHIRE

Vehicle Reference 1 Car Going ahead but held up
Vehicle movement from NW to SE No tow / articulation Leaving the main road
On main carriageway No skidding, jack-knifing or overturning
Location at impact Jct Approach First impact Back Hit vehicle:
Hit object in road None Off road: None
Did not leave carr Age of Driver 69 Male
Not hit and run Breath test Driver not contacted
Left hand drive: No

Casualty Reference: 1 Vehicle: 1 Age: 69 Male Driver/rider Severity: Slight
Not a pupil
Seatbelt Not Applicable Cycle helmet: Not a cyclist

Casualty Reference: 2 Vehicle: 1 Age: 14 Male Passenger Severity: Slight
Not a pupil
Seatbelt Not Applicable Cycle helmet: Not a cyclist

Front seat

Vehicle Reference 2 Car Going ahead other
Vehicle movement from NW to SE No tow / articulation Leaving the main road
On main carriageway No skidding, jack-knifing or overturning
Location at impact Jct Approach First impact Front Hit vehicle:
Hit object in road None Off road: None
Did not leave carr Age of Driver Not traced
Hit and run Breath test Driver not contacted
Left hand drive: No

Accidents between dates 01/03/2020 and 28/02/2025 (60) months

Selection:

Selected using Pre-defined Query : ; Refined using Accidents
within selected Polygons -HC - RPU Statistics Request ("AW
FITZWGRAM CRESCENT, HAVANT BACS/SR/1025/161")

Notes:

44230039770 29/01/2023 Time 1345 Vehicles 2 Casualties 1 Slight
E:469800 N: 107765 First Road: U Road Type Single carriageway
Speed limit: 30 Junction Detail: Roundabout Give way or controlled B 2150
Crossing: Control None Facilities: Central reservation Road surface Dry
Daylight Fine without high winds
Special Conditions at Site None Carriageway Hazards: None
Place accident reported: Elsewhere DfT Special Projects:

Causation

	Factor:	Participant:	Confidence:
1st:			
2nd:			
3rd:			
4th:			
5th:			
6th:			

VEH 1 (CAR) WAS WAITING AT TRAFFIC LIGHTS ON THE R/BT TO GO SW WHEN VEH 2 (CAR) FAILED TO STOP AND COLLIDED WITH THE REAR OF VEH 1.

Occurred on PURBROOK WAY AT JUNCTION WITH B2150 HULBERT ROAD, HAVANT, HAMPSHIRE

Vehicle Reference 1 Car Going ahead but held up
Vehicle movement from NE to SW No tow / articulation Leaving the main road
On main carriageway No skidding, jack-knifing or overturning
Location at impact Jct Approach First impact Back Hit vehicle:
Hit object in road None Off road: None
Did not leave carr Age of Driver 36 Female
Not hit and run Breath test Driver not contacted
Left hand drive: No

Casualty Reference: 1 Vehicle: 1 Age: 36 Female Driver/rider Severity: Slight
Not a pupil
Seatbelt Unknown Cycle helmet: Not a cyclist

Vehicle Reference 2 Car Going ahead other
Vehicle movement from NE to SW No tow / articulation Leaving the main road
On main carriageway No skidding, jack-knifing or overturning
Location at impact Jct Approach First impact Front Hit vehicle:
Hit object in road None Off road: None
Did not leave carr Age of Driver Female
Not hit and run Breath test Driver not contacted
Left hand drive: No

Accidents between dates **01/03/2020 and 28/02/2025** (60) months

Selection: **Notes:**

Selected using Pre-defined Query : ; Refined using Accidents
within selected Polygons -HC - RPU Statistics Request ("AW
FITZWGRAM CRESCENT, HAVANT BACS/SR/1025/161")

44230095946 09/03/2023 Time 1735 Vehicles 2 Casualties 1 Slight
E:469831 N: 107802 First Road: U Road Type Single carriageway
Speed limit: 30 Junction Detail: Not within 20m of junction
Crossing: Control None Facilities: Pelican, puffin, toucan etc. Road surface Wet/Damp
Daylight Raining without high winds
Special Conditions at Site None Carriageway Hazards: None
Place accident reported: Elsewhere DfT Special Projects:

	Factor:	Causation	Participant:	Confidence:
1st:				
2nd:				
3rd:				
4th:				
5th:				
6th:				

VEH 2 (M/CYCLE) TRAVELLING SE ALONG PURBROOK WAY RBT OFFSLIP FAILED TO SLOW IN TIME FOR
TRAFFIC AHEAD AND COLLIDED WITH THE REAR OF VEH 1 (CAR).

Occurred on PURBROOK WAY 33 METRES SOUTHEAST OF HULBERT ROAD ROUNDABOUT, HAVANT,
HAMPSHIRE

Vehicle Reference 1 Car Stopping
Vehicle movement from NW to SE No tow / articulation Leaving the main road
On main carriageway No skidding, jack-knifing or overturning
Location at impact Not at, or within 20M of Jct First impact Back Hit vehicle:
Hit object in road None Off road: None
Did not leave carr Age of Driver 24 Female
Not hit and run Breath test Driver not contacted
Left hand drive: No

Casualty Reference: 1 Vehicle: 1 Age: 24 Female Driver/rider Severity: Slight
Not a pupil
Seatbelt Worn but not i Cycle helmet: Not a cyclist

Vehicle Reference 2 Motorcycle over 500cc Going ahead other
Vehicle movement from NW to SE No tow / articulation Leaving the main road
On main carriageway No skidding, jack-knifing or overturning
Location at impact Not at, or within 20M of Jct First impact Front Hit vehicle:
Hit object in road None Off road: None
Did not leave carr Age of Driver 26 Male
Not hit and run Breath test Driver not contacted
Left hand drive: No

Accidents between dates 01/03/2020 and 28/02/2025 (60) months

Selection:

Notes:

Selected using Pre-defined Query : ; Refined using Accidents
within selected Polygons -HC - RPU Statistics Request ("AW
FITZWGRAM CRESCENT, HAVANT BACS/SR/1025/161")

44230308997 01/08/2023 Time 1036 Vehicles 2 Casualties 1 Slight
E:469454 N: 108933 First Road: (M) 3 Road Type Slip road
Speed limit: 60 Junction Detail: Roundabout Give way or controlled B 2150
Crossing: Control None Facilities: None within 50m Road surface Dry
Daylight Fine without high winds
Special Conditions at Site None Carriageway Hazards: None
Place accident reported: At scene DfT Special Projects:

Causation

	Factor:	Participant:	Confidence:
1st:	Following too close	Vehicle 2	Very Likely
2nd:			
3rd:			
4th:			
5th:			
6th:			

VEH2 (VAN) TRAVELLING N ALONG A3(M) SLIP ROAD FAILED TO STOP IN TIME AND COLLIDED WITH
VEH1 (CAR) TRAVELLING N ALONG A3(M) SLIP ROAD, WAITING TO ENTER THE ROUNDABOUT
Occurred on A3(M) NORTHBOUND SLIP ROAD AT ROUNDABOUT WITH B2150 HULBERT ROAD,
WATERLOOVILLE, HAMPSHIRE

Vehicle Reference 1 Car Going ahead but held up
Vehicle movement from S to N No tow / articulation Leaving the main road
On main carriageway No skidding, jack-knifing or overturning
Location at impact Jct Approach First impact Back Hit vehicle:
Hit object in road None Off road: None
Did not leave carr Age of Driver 34 Male
Not hit and run Breath test Negative
Left hand drive: No

Casualty Reference: 1 Vehicle: 1 Age: 34 Male Driver/rider Severity: Slight
Not a pupil
Seatbelt Not Applicable Cycle helmet: Not a cyclist

Vehicle Reference 2 Van or Goods 3.5 tonnes mgw and under Going ahead other
Vehicle movement from S to N No tow / articulation Leaving the main road
On main carriageway No skidding, jack-knifing or overturning
Location at impact Jct Approach First impact Front Hit vehicle:
Hit object in road None Off road: None
Did not leave carr Age of Driver 29 Male
Not hit and run Breath test Negative
Left hand drive: No

Accidents between dates 01/03/2020 and 28/02/2025 (60) months

Selection:

Notes:

Selected using Pre-defined Query : ; Refined using Accidents
within selected Polygons -HC - RPU Statistics Request ("AW
FITZWGRAM CRESCENT, HAVANT BACS/SR/1025/161")

44230375946 14/09/2023 Time 2147 Vehicles 2 Casualties 1 Slight
E:469446 N: 108953 First Road: (M) 3 Road Type 1
Speed limit: 50 Junction Detail: Roundabout Give way or controlled B 2150
Crossing: Control None Facilities: None within 50m Road surface Dry
Darkness: no street lighting Fine without high winds
Special Conditions at Site None Carriageway Hazards: None
Place accident reported: At scene DfT Special Projects:

	Causation		
Factor:	Participant:	Confidence:	
1st: Failed to look properly	Vehicle 1	Very Likely	
2nd: Failed to judge other persons path or speed	Vehicle 2	Very Likely	
3rd:			
4th:			
5th:			
6th:			

VEH 1 (CAR) TRAVELLING N FROM A3(M) JUNCTION 3 OFFSLIP SLOWED AND ENTERED THE RBT
INTENDING TO TAKE THE FIRST EXIT FOR B2150 HULBERT ROAD. VEH 2 (CAR) TRAVELLING W ON THE
RBT THEN COLLIDED WITH THE REAR OF VEH 1.

Occurred on A3(M) JUNCTION 3 ROUNDABOUT AT JUNCTION WITH B2150 HULBERT ROAD, PURBROOK,
HAMPSHIRE

Vehicle Reference 1 Car Turning left
Vehicle movement from S to NW No tow / articulation Leaving the main road
On main carriageway No skidding, jack-knifing or overturning
Location at impact Mid Junction - on roundabout or r First impact Back Hit vehicle:
Hit object in road None Off road: None
Did not leave carr Age of Driver 59 Female
Not hit and run Breath test Negative
Left hand drive: No

Casualty Reference: 1 Vehicle: 1 Age: 59 Female Driver/rider Severity: Slight
Not a pupil
Seatbelt Worn but not i Cycle helmet: Not a cyclist

Vehicle Reference 2 Car Going ahead other
Vehicle movement from E to W No tow / articulation Leaving the main road
On main carriageway No skidding, jack-knifing or overturning
Location at impact Mid Junction - on roundabout or r First impact Front Hit vehicle:
Hit object in road None Off road: None
Did not leave carr Age of Driver 19 Male
Not hit and run Breath test Negative
Left hand drive: No

Accidents between dates 01/03/2020 and 28/02/2025 (60) months

Selection:

Selected using Pre-defined Query : ; Refined using Accidents
within selected Polygons -HC - RPU Statistics Request ("AW
FITZWGRAM CRESCENT, HAVANT BACS/SR/1025/161")

Notes:

44230378636 16/09/2023 Time 1707 Vehicles 2 Casualties 1 Slight
E:469452 N: 108935 First Road: (M) 3 Road Type Slip road
Speed limit: 70 Junction Detail: Roundabout Give way or controlled B 2150
Crossing: Control None Facilities: None within 50m Road surface Dry
Daylight Fine without high winds
Special Conditions at Site None Carriageway Hazards: None
Place accident reported: At scene DfT Special Projects:

Causation			
Factor:	Participant:	Confidence:	
1st: Failed to look properly	Vehicle 1	Possible	
2nd: Failed to judge other persons path or speed	Vehicle 1	Possible	
3rd:			
4th:			
5th:			
6th:			

VEH1 (CAR) TRAVELLING N ALONG A3(M) SLIP ROAD BELIEVED THAT VEH2 (CAR) TRAVELLING N ALONG A3(M) SLIP ROAD AHEAD WAS GOING TO ENTER THE ROUNDABOUT. VEH1 CONTINUED FORWARD AND COLLIDED WITH THE REAR OF VEH2 WHO HAD STOPPED AT THE ENTRANCE TO THE ROUNDABOUT

Occurred on A3(M) NORTHBOUND EXIT SLIP ROAD AT ROUNDABOUT WITH B2150 HULBERT ROAD, WATERLOOVILLE, HAMPSHIRE

Vehicle Reference 1 Car Starting
Vehicle movement from S to N No tow / articulation Leaving the main road
On main carriageway No skidding, jack-knifing or overturning
Location at impact Jct Approach First impact Front Hit vehicle:
Hit object in road None Off road: None
Did not leave carr Age of Driver 38 Female
Not hit and run Breath test Negative
Left hand drive: No

Casualty Reference: 1 Vehicle: 1 Age: 38 Female Driver/rider Severity: Slight
Not a pupil
Seatbelt Not Applicable Cycle helmet: Not a cyclist

Vehicle Reference 2 Car Going ahead but held up
Vehicle movement from S to N No tow / articulation Leaving the main road
On main carriageway No skidding, jack-knifing or overturning
Location at impact Jct Approach First impact Back Hit vehicle:
Hit object in road None Off road: None
Did not leave carr Age of Driver 27 Male
Not hit and run Breath test Negative
Left hand drive: No

Accidents between dates 01/03/2020 and 28/02/2025 (60) months

Selection:

Selected using Pre-defined Query : ; Refined using Accidents
within selected Polygons -HC - RPU Statistics Request ("AW
FITZWGRAM CRESCENT, HAVANT BACS/SR/1025/161")

Notes:

44230414894 10/10/2023 Time 1453 Vehicles 2 Casualties 1 Serious
E:469454 N: 108935 First Road: (M) 3 Road Type Slip road
Speed limit: 70 Junction Detail: Roundabout Give way or controlled B 2150
Crossing: Control None Facilities: None within 50m Road surface Dry
Daylight Fine without high winds
Special Conditions at Site None Carriageway Hazards: None
Place accident reported: At scene DfT Special Projects:

Causation

	Factor:	Participant:	Confidence:
1st:	Failed to look properly	Vehicle 1	Possible
2nd:	Failed to judge other persons path or speed	Vehicle 1	Possible
3rd:			
4th:			
5th:			
6th:			

VEH 1 (CAR) TRAVELLING N ALONG A3(M) JUNCTION 3 OFFSLIP MOVED FORWARD SLIGHTLY AT THE
RBT AT THE TOP OF THE OFFSLIP. VEH 2 (CAR) THINKING VEH 1 HAD MOVED OFF, THEN COLLIDED WITH
THE REAR OF VEH 1.

Occurred on A3(M) NORTHBOUND JUNCTION 3 OFFSLIP AT JUNCTION WITH B2150 HULBERT ROAD
ROUNDAABOUT, WATERLOOVILLE, HAMPSHIRE

Vehicle Reference 1 Car Going ahead but held up
Vehicle movement from S to N No tow / articulation Leaving the main road
On main carriageway No skidding, jack-knifing or overturning
Location at impact Jct Approach First impact Back Hit vehicle:
Hit object in road None Off road: None
Did not leave carr Age of Driver 33 Male
Not hit and run Breath test Negative
Left hand drive: No

Vehicle Reference 2 Car Starting
Vehicle movement from S to N No tow / articulation Leaving the main road
On main carriageway No skidding, jack-knifing or overturning
Location at impact Jct Approach First impact Front Hit vehicle:
Hit object in road None Off road: None
Did not leave carr Age of Driver 41 Female
Not hit and run Breath test Negative
Left hand drive: No

Casualty Reference: 1 Vehicle: 2 Age: 41 Female Driver/rider Severity: Serious
Not a pupil
Seatbelt Worn and ind Cycle helmet: Not a cyclist

Accidents between dates 01/03/2020 and 28/02/2025 (60) months

Selection:

Notes:

Selected using Pre-defined Query : ; Refined using Accidents
within selected Polygons -HC - RPU Statistics Request ("AW
FITZWGRAM CRESCENT, HAVANT BACS/SR/1025/161")

44230467389 15/11/2023 Time 1351 Vehicles 2 Casualties 1 Slight
E:469739 N: 107742 First Road: U Road Type 1
Speed limit: 30 Junction Detail: Roundabout Give way or controlled Unclassified
Crossing: Control None Facilities: None within 50m Road surface Dry
Daylight Fine without high winds
Special Conditions at Site None Carriageway Hazards: None
Place accident reported: At scene DfT Special Projects:

Causation

	Factor:	Participant:	Confidence:
1st:	Failed to look properly	Vehicle 2	Possible
2nd:			
3rd:			
4th:			
5th:			
6th:			

VEH2 (CAR) TRAVELLING NE ALONG LARCHWOOD AVENUE FAILED TO GIVE WAY AT THE
ROUNDAABOUT AND PULLED OUT INTO THE PATH OF VEH1 (M/CYCLE) TRAVELLING W ALONG
PURBROOK WAY, ALREADY ON THE ROUNDAABOUT, CAUSING A COLLISION
Occurred on PURBROOK WAY AT ROUNDAABOUT WITH LARCHWOOD AVENUE, HAVANT, HAMPSHIRE

Vehicle Reference 1 Motor Cycle over 50 cc and up to 125cc Going ahead other
Vehicle movement from E to W No tow / articulation Leaving the main road
On main carriageway No skidding, jack-knifing or overturning
Location at impact Leaving roundabout First impact Nearside Hit vehicle:
Hit object in road None Off road: None
Did not leave carr Age of Driver 23 Male
Not hit and run Breath test Negative
Left hand drive: No

Casualty Reference: 1 Vehicle: 1 Age: 23 Male Driver/rider Severity: Slight
Not a pupil
Seatbelt Not Applicable Cycle helmet: Not a cyclist

Vehicle Reference 2 Car Going ahead other
Vehicle movement from SW to NE No tow / articulation Leaving the main road
On main carriageway No skidding, jack-knifing or overturning
Location at impact Entering roundabout First impact Front Hit vehicle:
Hit object in road None Off road: None
Did not leave carr Age of Driver Female
Not hit and run Breath test Negative
Left hand drive: No

Accidents between dates 01/03/2020 and 28/02/2025 (60) months

Selection:

Notes:

Selected using Pre-defined Query : ; Refined using Accidents
within selected Polygons -HC - RPU Statistics Request ("AW
FITZWGRAM CRESCENT, HAVANT BACS/SR/1025/161")

44230484716 27/11/2023 Time 0913 Vehicles 2 Casualties 2 Slight
E:469675 N: 107903 First Road: B 2150 Road Type Single carriageway
Speed limit: 30 Junction Detail: Not within 20m of junction
Crossing: Control None Facilities: None within 50m Road surface Wet/Damp
Daylight Fine without high winds
Special Conditions at Site None Carriageway Hazards: None
Place accident reported: At scene DfT Special Projects:

Causation			
Factor:	Participant:	Confidence:	
1st: Sudden braking	Vehicle 1	Very Likely	
2nd: Failed to judge other persons path or speed	Vehicle 2	Very Likely	
3rd:			
4th:			
5th:			
6th:			

VEH1 (VAN) TRAVELLING NW ALONG HULBERT ROAD BRAKED SUDDENLY DUE TO AN ONCOMING VEHICLE ON THE WRONG SIDE OF ROAD. VEH2 (CAR) TRAVELLING NW ALONG HULBERT ROAD BEHIND WAS UNABLE TO STOP IN TIME AND COLLIDED WITH THE REAR OF VEH1

Occurred on B2150 HULBERT ROAD, 109 METERS NW OF ROUNDABOUT WITH PURBROOK WAY, HAVANT, HAMPSHIRE

Vehicle Reference 1 Van or Goods 3.5 tonnes mgw and under Stopping
Vehicle movement from SE to NW No tow / articulation Leaving the main road
On main carriageway No skidding, jack-knifing or overturning
Location at impact Not at, or within 20M of Jct First impact Back Hit vehicle:
Hit object in road None Off road: None
Did not leave carr Age of Driver 49 Male
Not hit and run Breath test Not requested
Left hand drive: No

Casualty Reference: 1 Vehicle: 1 Age: 49 Male Driver/rider Severity: Slight
Not a pupil
Seatbelt Not Applicable Cycle helmet: Not a cyclist

Vehicle Reference 2 Car Going ahead other
Vehicle movement from SE to NW No tow / articulation Leaving the main road
On main carriageway No skidding, jack-knifing or overturning
Location at impact Not at, or within 20M of Jct First impact Front Hit vehicle:
Hit object in road None Off road: None
Did not leave carr Age of Driver 35 Female
Not hit and run Breath test Not requested
Left hand drive: No

Casualty Reference: 2 Vehicle: 2 Age: 35 Female Driver/rider Severity: Slight
Not a pupil
Seatbelt Not Applicable Cycle helmet: Not a cyclist

Accidents between dates 01/03/2020 and 28/02/2025 (60) months

Selection:

Notes:

Selected using Pre-defined Query : ; Refined using Accidents
within selected Polygons -HC - RPU Statistics Request ("AW
FITZWGRAM CRESCENT, HAVANT BACS/SR/1025/161")

44240054074 06/02/2024 Time 1111 Vehicles 2 Casualties 2 Serious
E:469633 N: 108919 First Road: B 2150 Road Type Single carriageway
Speed limit: 40 Junction Detail: Roundabout Give way or controlled A(M) 3
Crossing: Control None Facilities: None within 50m Road surface Dry
Daylight Fine without high winds
Special Conditions at Site None Carriageway Hazards: None
Place accident reported: At scene DfT Special Projects:

Causation

	Factor:	Participant:	Confidence:
1st:	Illegal turn or direction of travel	Vehicle 1	Very Likely
2nd:			
3rd:			
4th:			
5th:			
6th:			

VEH1 (CAR) TRAVELLING N ALONG HULBERT ROAD APPROACHED THE ROUNDABOUT ON THE WRONG
SIDE OF THE ROAD AND COLLIDED HEAD ON WITH VEH2 (CAR) TRAVELLING S ALONG HULBERT ROAD,
JUST EXITING THE ROUNDABOUT.

Occurred on B2150 HULBERT ROAD AT JUNCTION 3 ROUNDABOUT WITH A3(M), WATERLOOVILLE,
HAMPSHIRE

Vehicle Reference 1 Car Going ahead right bend
Vehicle movement from S to N No tow / articulation Leaving the main road
On main carriageway No skidding, jack-knifing or overturning
Location at impact Entering roundabout First impact Front Hit vehicle:
Hit object in road None Off road: None
Did not leave carr Age of Driver 64 Female
Not hit and run Breath test Not requested
Left hand drive: No

Casualty Reference: 1 Vehicle: 1 Age: 64 Female Driver/rider Severity: Serious
Not a pupil
Seatbelt Not Applicable Cycle helmet: Not a cyclist

Vehicle Reference 2 Car Going ahead left bend
Vehicle movement from N to S No tow / articulation Leaving the main road
On main carriageway No skidding, jack-knifing or overturning
Location at impact Leaving roundabout First impact Front Hit vehicle:
Hit object in road None Off road: None
Did not leave carr Age of Driver 43 Female
Not hit and run Breath test Not requested
Left hand drive: No

Casualty Reference: 2 Vehicle: 2 Age: 43 Female Driver/rider Severity: Slight
Not a pupil
Seatbelt Not Applicable Cycle helmet: Not a cyclist

Accidents between dates 01/03/2020 and 28/02/2025 (60) months

Selection:

Selected using Pre-defined Query : ; Refined using Accidents
within selected Polygons -HC - RPU Statistics Request ("AW
FITZWGRAM CRESCENT, HAVANT BACS/SR/1025/161")

Notes:

44240136192 31/03/2024 Time 1941 Vehicles 2 Casualties 1 Slight
E:469599 N: 108904 First Road: B 2150 Road Type Single carriageway
Speed limit: 40 Junction Detail: Roundabout Give way or controlled A(M) 3
Crossing: Control None Facilities: None within 50m Road surface Wet/Damp
Darkness: street lights present and lit Raining without high winds
Special Conditions at Site None Carriageway Hazards: None
Place accident reported: At scene DfT Special Projects:

Causation

	Factor:	Participant:	Confidence:
1st:	Illness or disability, mental or physical	Vehicle 1	Possible
2nd:			
3rd:			
4th:			
5th:			
6th:			

VEH1 (CAR) TRAVELLING NW ALONG HULBERT ROAD ENTERED THE ROUNDABOUT IN LANE 1 AND CUT
ACROSS THE LANES TO GET TO LANE 2 ACROSS THE PATH OF VEH2 (CAR) TRAVELLING NW ALONG
HULBERT ROAD ENETERING THE ROUNDABOUT IN LANE 2, CAUSING A COLLISION

Occurred on B2150 HULBERT ROAD AT JUNCTION 3 ROUNDABOUT WITH A3(M), WATERLOOVILLE,
HAMPSHIRE

Vehicle Reference 1 Car Changing lane to right
Vehicle movement from SE to NW No tow / articulation Leaving the main road
On main carriageway No skidding, jack-knifing or overturning
Location at impact Entering roundabout First impact Front Hit vehicle:
Hit object in road None Off road: None
Did not leave carr Age of Driver 82 Male
Not hit and run Breath test Negative
Left hand drive: No

Casualty Reference: 1 Vehicle: 1 Age: 82 Male Driver/rider Severity: Slight
Not a pupil
Seatbelt Not Applicable Cycle helmet: Not a cyclist

Vehicle Reference 2 Car Going ahead other
Vehicle movement from SE to NW No tow / articulation Leaving the main road
On main carriageway No skidding, jack-knifing or overturning
Location at impact Entering roundabout First impact Offside Hit vehicle:
Hit object in road None Off road: None
Did not leave carr Age of Driver 19 Female
Not hit and run Breath test Negative
Left hand drive: No

Accidents between dates 01/03/2020 and 28/02/2025 (60) months

Selection:

Selected using Pre-defined Query : ; Refined using Accidents
within selected Polygons -HC - RPU Statistics Request ("AW
FITZWGRAM CRESCENT, HAVANT BACS/SR/1025/161")

Notes:

44240154529 13/04/2024 Time 0910 Vehicles 2 Casualties 1 Serious
E:469457 N: 109046 First Road: B 2150 Road Type Single carriageway
Speed limit: 50 Junction Detail: Roundabout Give way or controlled A(M) 3
Crossing: Control None Facilities: None within 50m Road surface Dry
Daylight Fine without high winds
Special Conditions at Site None Carriageway Hazards: None
Place accident reported: Elsewhere DfT Special Projects:

Causation

Factor:	Participant:	Confidence:
1st:		
2nd:		
3rd:		
4th:		
5th:		
6th:		

VEH 1 (CAR) TRAVELLING E ALONG B2150 HULBERT ROAD STOPPED AT THE A3(M) JUNCTION 3 RBT. VEH
2 (CAR) FAILED TO STOP IN TIME AND COLLIDED WITH THE REAR OF VEH 1.

Occurred on B2150 HULBERT ROAD AT JUNCTION WITH A3(M) JUNCTION 3 ROUNDABOUT,
WATERLOOVILLE, HAMPSHIRE

Vehicle Reference 1 Car Going ahead but held up
Vehicle movement from W to E No tow / articulation Leaving the main road
On main carriageway No skidding, jack-knifing or overturning
Location at impact Jct Approach First impact Back Hit vehicle:
Hit object in road None Off road: None
Did not leave carr Age of Driver 62 Male
Not hit and run Breath test Driver not contacted
Left hand drive: No

Casualty Reference: 1 Vehicle: 1 Age: 62 Male Driver/rider Severity: Serious
Not a pupil
Seatbelt Unknown Cycle helmet: Not a cyclist

Vehicle Reference 2 Car Going ahead other
Vehicle movement from W to E No tow / articulation Leaving the main road
On main carriageway No skidding, jack-knifing or overturning
Location at impact Jct Approach First impact Front Hit vehicle:
Hit object in road None Off road: None
Did not leave carr Age of Driver Male
Hit and run Breath test Driver not contacted
Left hand drive: No

Accidents between dates **01/03/2020 and 28/02/2025** (60) months

Selection:

Notes:

Selected using Pre-defined Query : ; Refined using Accidents
within selected Polygons -HC - RPU Statistics Request ("AW
FITZWGRAM CRESCENT, HAVANT BACS/SR/1025/161")

44240255108 17/06/2024 Time 1845 Vehicles 2 Casualties 1 Slight
E:469740 N: 107806 First Road: U Road Type Single carriageway
Speed limit: 30 Junction Detail: Roundabout Automatic traffic signal B 2150
Crossing: Control None Facilities: Ped. phase at traffic signal junction Road surface Dry
Daylight Fine without high winds
Special Conditions at Site None Carriageway Hazards: None
Place accident reported: At scene DfT Special Projects:

Causation

	Factor:	Participant:	Confidence:
1st:	Following too close	Vehicle 2	Possible
2nd:	Inadequate/Masked signs or road markings	Vehicle 1	Possible
3rd:	Poor turn or manoeuvre	Vehicle 1	
4th:			
5th:			
6th:			

VEH 1 (CAR) TRAVELLING NE ON PURBROOK WAY RBT CHANGED LANES. ROAD MARKINGS WERE SIGNIFICANTLY RUBBED OUT. VEH 2 (M/CYCLE) THEN COLLIDED WITH THE REAR OF VEH 1.

Occurred on PURBROOK WAY ROUNDABOUT AT JUNCTION WITH B2150 HULBERT ROAD, HAVANT, HAMPSHIRE

Vehicle Reference 1 Car Changing lane to left
Vehicle movement from SW to NE No tow / articulation Leaving the main road
On main carriageway No skidding, jack-knifing or overturning
Location at impact Mid Junction - on roundabout or r First impact Back Hit vehicle:
Hit object in road None Off road: None
Did not leave carr Age of Driver 43 Female
Not hit and run Breath test Negative
Left hand drive: No

Vehicle Reference 2 Motorcycle over 500cc Going ahead other
Vehicle movement from SW to NE No tow / articulation Leaving the main road
On main carriageway No skidding, jack-knifing or overturning
Location at impact Mid Junction - on roundabout or r First impact Front Hit vehicle:
Hit object in road None Off road: None
Did not leave carr Age of Driver 32 Male
Not hit and run Breath test Negative
Left hand drive: No

Casualty Reference: 1 Vehicle: 2 Age: 32 Male Driver/rider Severity: Slight
Not a pupil
Seatbelt Not Applicable Cycle helmet: Not a cyclist

Accidents between dates 01/03/2020 and 28/02/2025 (60) months

Selection: Notes:

Selected using Pre-defined Query : ; Refined using Accidents within selected Polygons -HC - RPU Statistics Request ("AW FITZWGRAM CRESCENT, HAVANT BACS/SR/1025/161")

44240404256 20/09/2024 Time 0936 Vehicles 2 Casualties 1 Serious
E:469548 N: 108041 First Road: B 2150 Road Type Single carriageway
Speed limit: 40 Junction Detail: Not within 20m of junction
Crossing: Control None Facilities: None within 50m Road surface Dry
Daylight Fine without high winds
Special Conditions at Site None Carriageway Hazards: None
Place accident reported: At scene DfT Special Projects:

Causation			
	Factor:	Participant:	Confidence:
1st:	Impaired by alcohol	Vehicle 1	Very Likely
2nd:	Failed to look properly	Vehicle 1	Possible
3rd:			
4th:			
5th:			
6th:			

VEH1 (TAXI) TRAVELLING S ALONG HULBERT ROAD HAS OVERTAKEN VEH2 (P/CYCLE) TRAVELLING S ALONG HULBERT ROAD, CAUSING A COLLISION AND RIDER TO FALL FROM BIKE
Occurred on B2150 HULBERT ROAD, 300 METERS NORTH WEST OF ROUNDABOUT, PURBROOK, HAMPSHIRE

Vehicle Reference 1 Taxi/Private hire car Going ahead left bend
Vehicle movement from N to SE No tow / articulation Leaving the main road
On main carriageway No skidding, jack-knifing or overturning
Location at impact Not at, or within 20M of Jct First impact Front Hit vehicle:
Hit object in road None Off road: None
Did not leave carr Age of Driver Not traced
Not hit and run Breath test Driver not contacted
Left hand drive: No

Vehicle Reference 2 Pedal Cycle Going ahead left bend
Vehicle movement from N to SE No tow / articulation Leaving the main road
On main carriageway No skidding, jack-knifing or overturning
Location at impact Not at, or within 20M of Jct First impact Back Hit vehicle:
Hit object in road None Off road: None
Did not leave carr Age of Driver 40 Male
Not hit and run Breath test Driver not contacted
Left hand drive: No

Casualty Reference: 1 Vehicle: 2 Age: 40 Male Driver/rider Severity: Serious
Not a pupil
Seatbelt Not Applicable Cycle helmet: No

Accidents between dates 01/03/2020 and 28/02/2025 (60) months

Selection:

Notes:

Selected using Pre-defined Query : ; Refined using Accidents
within selected Polygons -HC - RPU Statistics Request ("AW
FITZWGRAM CRESCENT, HAVANT BACS/SR/1025/161")

44240422187 28/09/2024 Time 1925 Vehicles 2 Casualties 1 Slight
E:469806 N: 107785 First Road: B 2150 Road Type 1
Speed limit: 30 Junction Detail: Roundabout Automatic traffic signal Unclassified
Crossing: Control None Facilities: Ped. phase at traffic signal junction Road surface Dry
Darkness: street lights present and lit Fine without high winds
Special Conditions at Site None Carriageway Hazards: None
Place accident reported: DfT Special Projects:

	Causation		
Factor:	Participant:	Confidence:	
1st:			
2nd:			
3rd:			
4th:			
5th:			
6th:			

VEH1 (M/CYCLE) TRAVELLING SE ALONG HULBERT WAY HAS ENTERED THE RBT IN THE LEFT LANE
WHEN VEH2 (CAR) TRAVELLING SE ALONG RBT IN THE RIGHT LANE HAS DRIFTED INTO THE LEFT LANE
AND COLLIDED WITH VEH1.

Occurred on B2150 HULBERT WAY ON ROUNDABOUT TOWARDS PURBROOK WAY, HAVANT, HAMPSHIRE

Vehicle Reference 1 Motor Cycle over 125 cc and up to 500cc Going ahead right bend
Vehicle movement from NW to SE No tow / articulation Leaving the main road
On main carriageway No skidding, jack-knifing or overturning
Location at impact Mid Junction - on roundabout or r First impact Offside Hit vehicle:
Hit object in road None Off road: None
Did not leave carr Age of Driver 20 Male
Not hit and run Breath test Driver not contacted
Left hand drive: No

Casualty Reference: 1 Vehicle: 1 Age: 20 Male Driver/rider Severity: Slight
Not a pupil
Seatbelt Not Applicable Cycle helmet: Not a cyclist

Vehicle Reference 2 Car Changing lane to left
Vehicle movement from NW to SE No tow / articulation Leaving the main road
On main carriageway No skidding, jack-knifing or overturning
Location at impact Mid Junction - on roundabout or r First impact Nearside Hit vehicle:
Hit object in road None Off road: None
Did not leave carr Age of Driver Not traced
Not hit and run Breath test Driver not contacted
Left hand drive: No

Accidents between dates 01/03/2020 and 28/02/2025 (60) months

Selection:

Selected using Pre-defined Query : ; Refined using Accidents
within selected Polygons -HC - RPU Statistics Request ("AW
FITZWGRAM CRESCENT, HAVANT BACS/SR/1025/161")

Notes:

44240454138 18/10/2024 Time 1535 Vehicles 2 Casualties 1 Slight
E:469715 N: 107782 First Road: U Road Type Single carriageway
Speed limit: 40 Junction Detail: Roundabout Automatic traffic signal B 2150
Crossing: Control None Facilities: Ped. phase at traffic signal junction Road surface Dry
Daylight Fine without high winds
Special Conditions at Site None Carriageway Hazards: None
Place accident reported: At scene DfT Special Projects:

Causation

	Factor:	Participant:	Confidence:
1st:	Failed to look properly	Vehicle 1	Possible
2nd:	Careless/Reckless/In a hurry	Vehicle 2	Possible
3rd:	Failed to look properly	Vehicle 2	Possible
4th:	Failed to judge other persons path or speed	Vehicle 2	Possible
5th:	Disobeyed pedestrian crossing facility	Vehicle 2	Possible
6th:			

VEH 1 (CAR) TRAVELLING E ALONG PURBROOK WAY IN LANE 3 MOVED OFF AT THE B2150 HULBERT ROAD RBT ASND COLLIDED WITH VEH 2 (P/CYCLE) AT LOW SPEED TRAVELLING S ON THE PEDESTRIAN CROSSING.

Occurred on PUBROOK WAY AT JUNCTION WITH B2150 HULBERT ROAD ROUNDABOUT, HAVANT, HAMPSHIRE

Vehicle Reference 1 Car Starting
Vehicle movement from W to E No tow / articulation Leaving the main road
On main carriageway No skidding, jack-knifing or overturning
Location at impact Jct Approach First impact Front Hit vehicle:
Hit object in road None Off road: None
Did not leave carr Age of Driver 44 Male
Not hit and run Breath test Negative
Left hand drive: No

Vehicle Reference 2 Pedal Cycle Going ahead other
Vehicle movement from N to S No tow / articulation Leaving the main road
On main carriageway No skidding, jack-knifing or overturning
Location at impact Jct Approach First impact Offside Hit vehicle:
Hit object in road None Off road: None
Did not leave carr Age of Driver 16 Female
Not hit and run Breath test Not applicable
Left hand drive: No

Casualty Reference: 1 Vehicle: 2 Age: 16 Female Driver/rider Severity: Slight
Not a pupil
Seatbelt Not Applicable Cycle helmet: No

Accidents between dates 01/03/2020 and 28/02/2025 (60) months

Selection:

Notes:

Selected using Pre-defined Query : ; Refined using Accidents
within selected Polygons -HC - RPU Statistics Request ("AW
FITZWGRAM CRESCENT, HAVANT BACS/SR/1025/161")

44240505616 20/11/2024 Time 1054 Vehicles 2 Casualties 1 Slight
E:469460 N: 109044 First Road: B 2150 Road Type Dual carriageway
Speed limit: 70 Junction Detail: Roundabout Give way or controlled A(M) 3
Crossing: Control None Facilities: None within 50m Road surface Wet/Damp
Daylight Fine without high winds
Special Conditions at Site None Carriageway Hazards: None
Place accident reported: DfT Special Projects:

	Factor:	Causation	Participant:	Confidence:
1st:				
2nd:				
3rd:				
4th:				
5th:				
6th:				

VEH 1 (CAR) TRAVELLING SE ON HULBERT ROAD, HAVANT, SOUTHAMPTON STOPPED AT ROUNDABOUT
ONTO A3M. VEH 2 (VAN) ALSO TRAVELLING SE FAILED TO STOP IN TIME AND RAN UP THE BACK OF
VEH 1

Occurred on HULBERT RD AT JUNCTION WITH A3M, WATERLOOVILLE, HAMPSHIRE

Vehicle Reference 1 Car Going ahead but held up
Vehicle movement from NW to SE No tow / articulation Leaving the main road
On main carriageway No skidding, jack-knifing or overturning
Location at impact Jct Approach First impact Back Hit vehicle:
Hit object in road None Off road: None
Did not leave carr Age of Driver 39 Female
Not hit and run Breath test Driver not contacted
Left hand drive: No
Casualty Reference: 1 Vehicle: 1 Age: 39 Female Driver/rider Severity: Slight
Not a pupil
Seatbelt Worn and ind Cycle helmet: Not a cyclist

Vehicle Reference 2 Van or Goods 3.5 tonnes mgw and under Going ahead other
Vehicle movement from NW to SE No tow / articulation Leaving the main road
On main carriageway No skidding, jack-knifing or overturning
Location at impact Jct Approach First impact Front Hit vehicle:
Hit object in road None Off road: None
Did not leave carr Age of Driver Male
Not hit and run Breath test Driver not contacted
Left hand drive: No

Accidents between dates 01/03/2020 and 28/02/2025 (60) months

Selection:

Selected using Pre-defined Query : ; Refined using Accidents
within selected Polygons -HC - RPU Statistics Request ("AW
FITZWGRAM CRESCENT, HAVANT BACS/SR/1025/161")

Notes:

44250072949 17/02/2025 Time 1154 Vehicles 2 Casualties 1 Slight
E:469452 N: 108936 First Road: (M) 3 Road Type Slip road
Speed limit: 70 Junction Detail: Roundabout Give way or controlled B 2150
Crossing: Control None Facilities: None within 50m Road surface Dry
Daylight Fine without high winds
Special Conditions at Site None Carriageway Hazards: None
Place accident reported: At scene DfT Special Projects:

Causation

	Factor:	Participant:	Confidence:
1st:	Failed to judge other persons path or speed	Vehicle 1	Possible
2nd:	Failed to look properly	Vehicle 1	Possible
3rd:	Sudden braking	Vehicle 2	
4th:			
5th:			
6th:			

VEH 1 (VAN) TRAVELLING N ALONG A3(M) NORTHBOUND JUNCTION 3 OFFSLIP FAILED TO BRAKE IN TIME AND COLLIDED WITH THE REAR OF VEH 2 (CAR) WHICH WAS STOPPING TO GIVE WAY AT THE B2150 HULBERT ROAD RBT.

Occurred on A3(M) NORTHBOUND JUNCTION 3 OFFSLIP AT JUNCTION WITH B2150 HULBERT ROAD ROUNDABOUT, WATERLOOVILLE, HAMPSHIRE

Vehicle Reference 1 Van or Goods 3.5 tonnes mgw and under Going ahead other
Vehicle movement from S to N No tow / articulation Leaving the main road
On main carriageway No skidding, jack-knifing or overturning
Location at impact Jct Approach First impact Front Hit vehicle:
Hit object in road None Off road: None
Did not leave carr Age of Driver 52 Male
Not hit and run Breath test Not requested
Left hand drive: No

Vehicle Reference 2 Car Stopping
Vehicle movement from S to N No tow / articulation Leaving the main road
On main carriageway No skidding, jack-knifing or overturning
Location at impact Jct Approach First impact Back Hit vehicle:
Hit object in road None Off road: None
Did not leave carr Age of Driver 33 Female
Not hit and run Breath test Not requested
Left hand drive: No

Casualty Reference: 1 Vehicle: 2 Age: 33 Female Driver/rider Severity: Slight
Not a pupil
Seatbelt Worn but not i Cycle helmet: Not a cyclist

Accidents between dates **01/03/2020 and 28/02/2025** (60) months

Selection:

Selected using Pre-defined Query : ; Refined using Accidents within selected Polygons -HC - RPU Statistics Request ("AW FITZWGRAM CRESCENT, HAVANT BACS/SR/1025/161")

Notes:

Accidents involving:

	Fatal	Serious	Slight	Total
Motor vehicles only (excluding 2-wheels)	0	3	25	28
2-wheeled motor vehicles	0	1	6	7
Pedal cycles	0	3	3	6
Horses & other	0	0	0	0
Total	0	7	34	41

Casualties:

	Fatal	Serious	Slight	Total
Vehicle driver	0	3	27	30
Passenger	0	0	4	4
Motorcycle rider	0	1	5	6
Cyclist	0	3	3	6
Pedestrian	0	0	3	3
Other	0	0	0	0
Total	0	7	42	49