
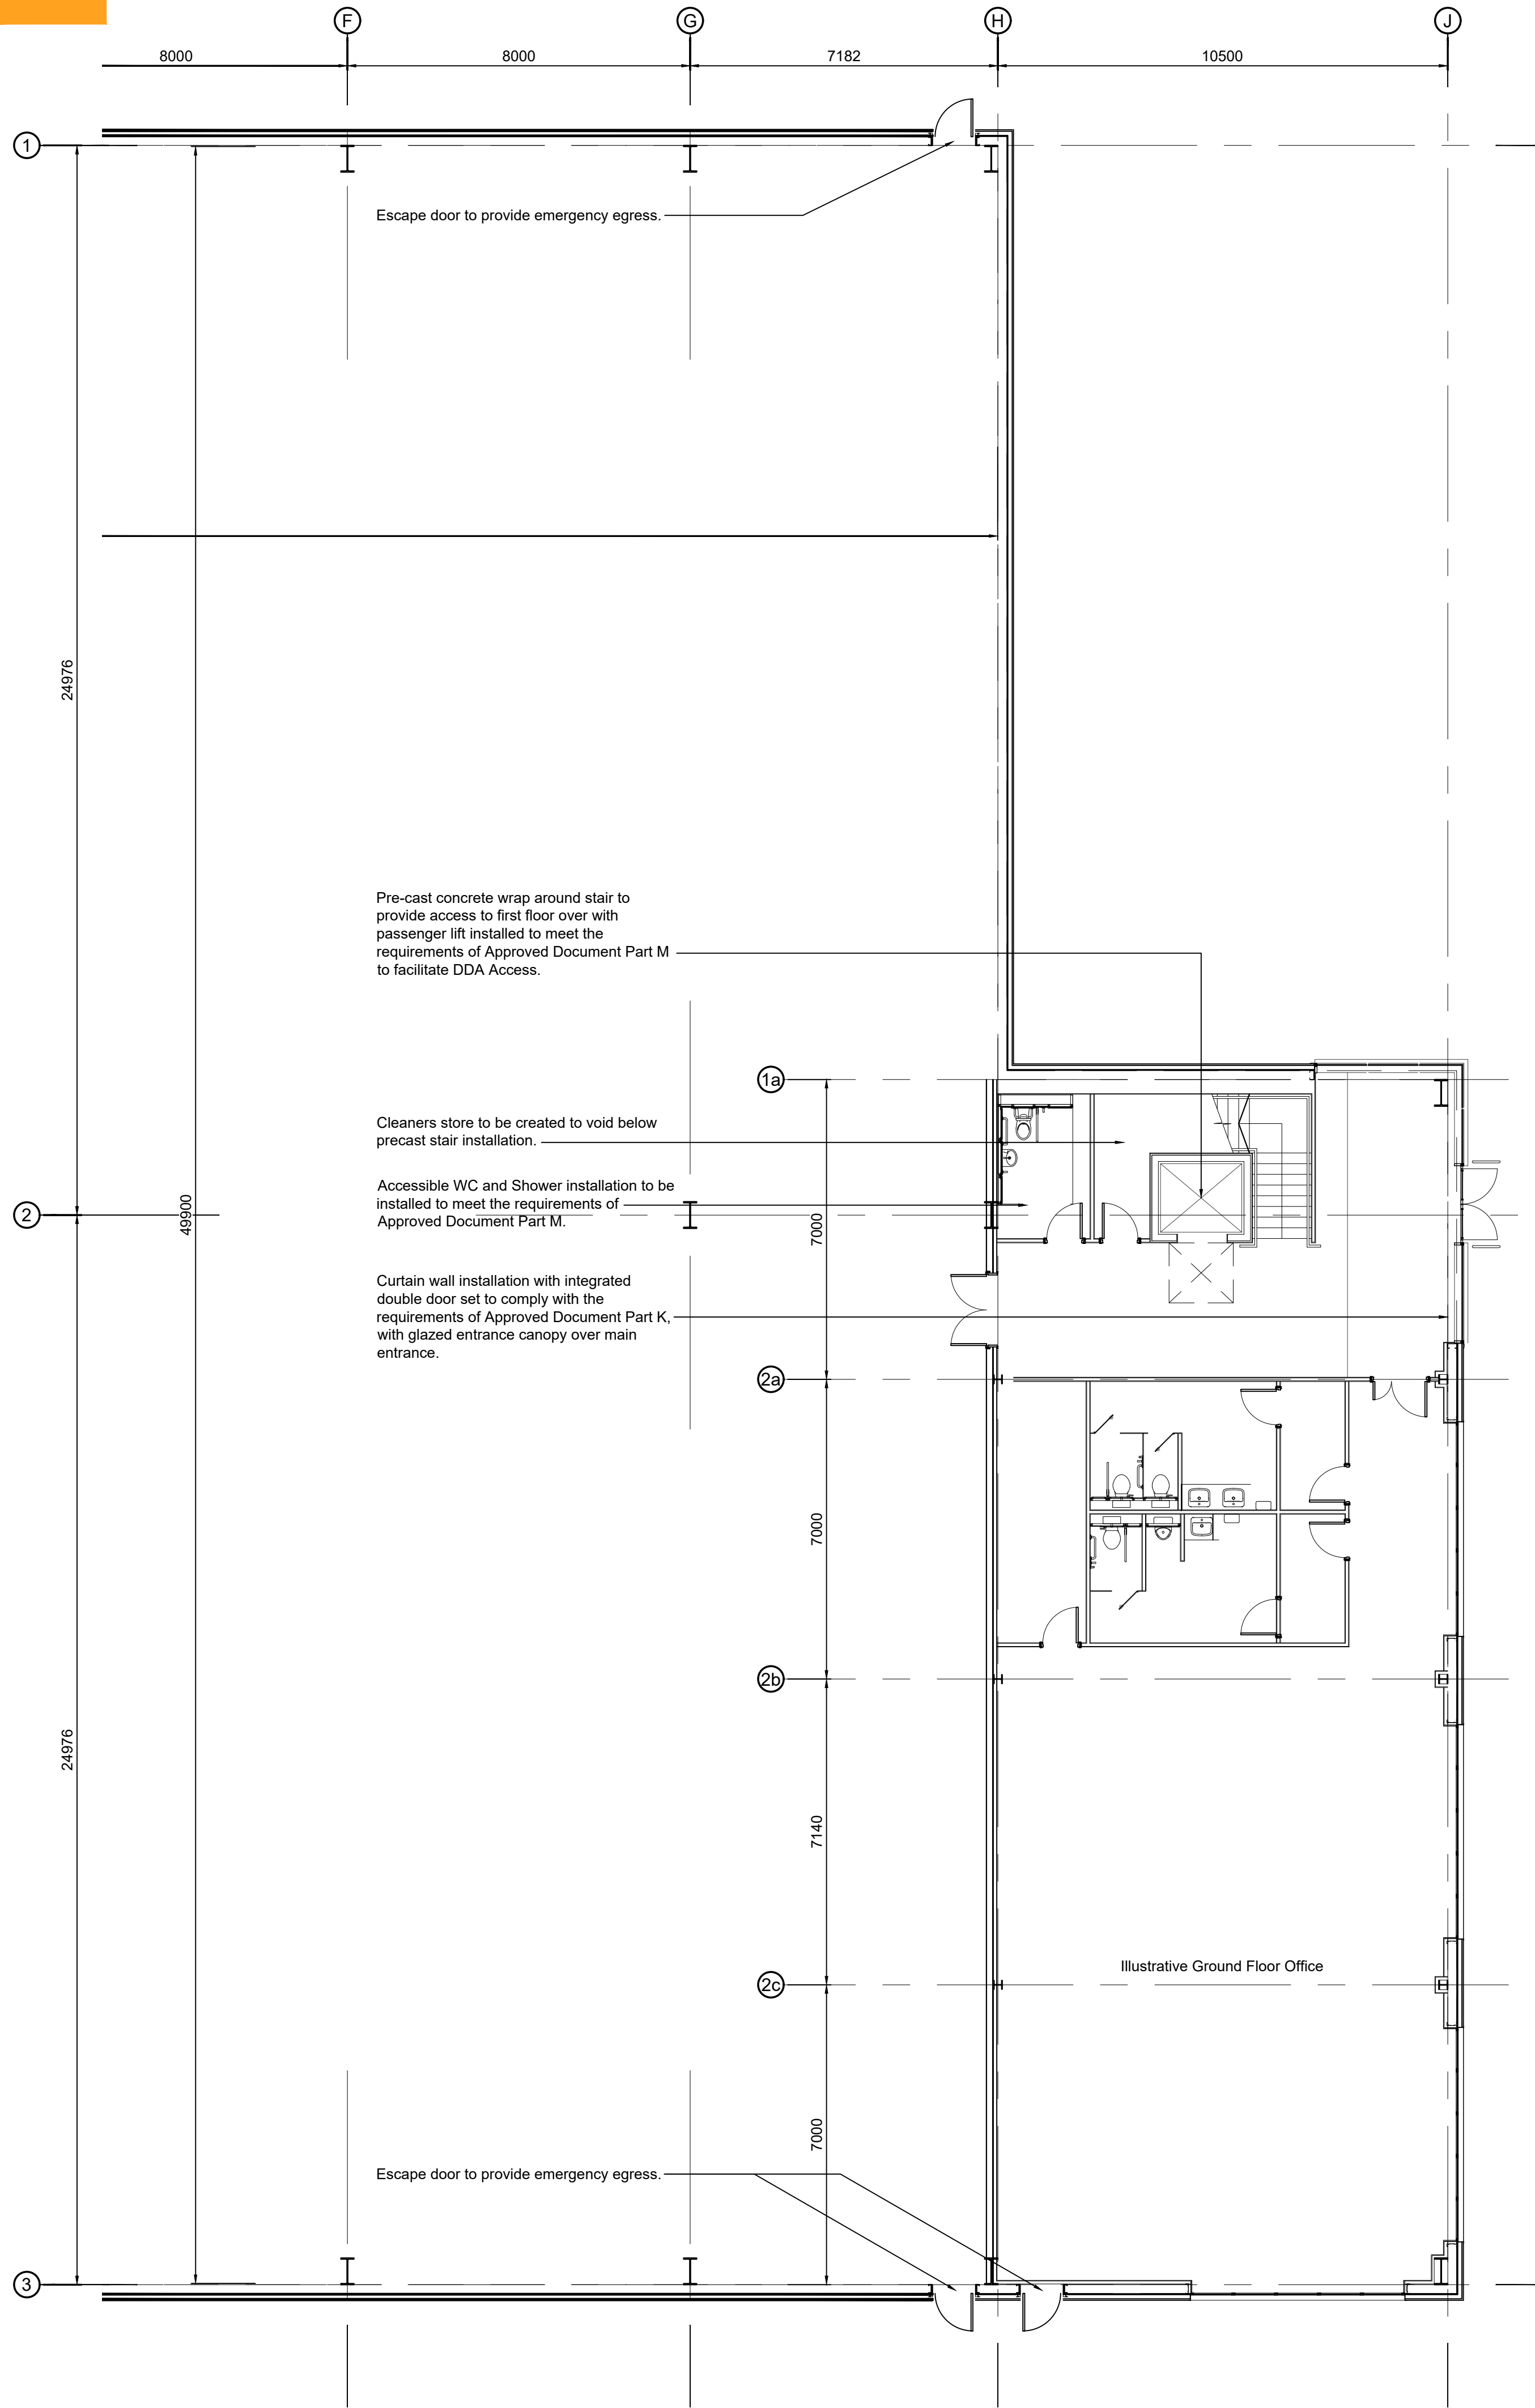


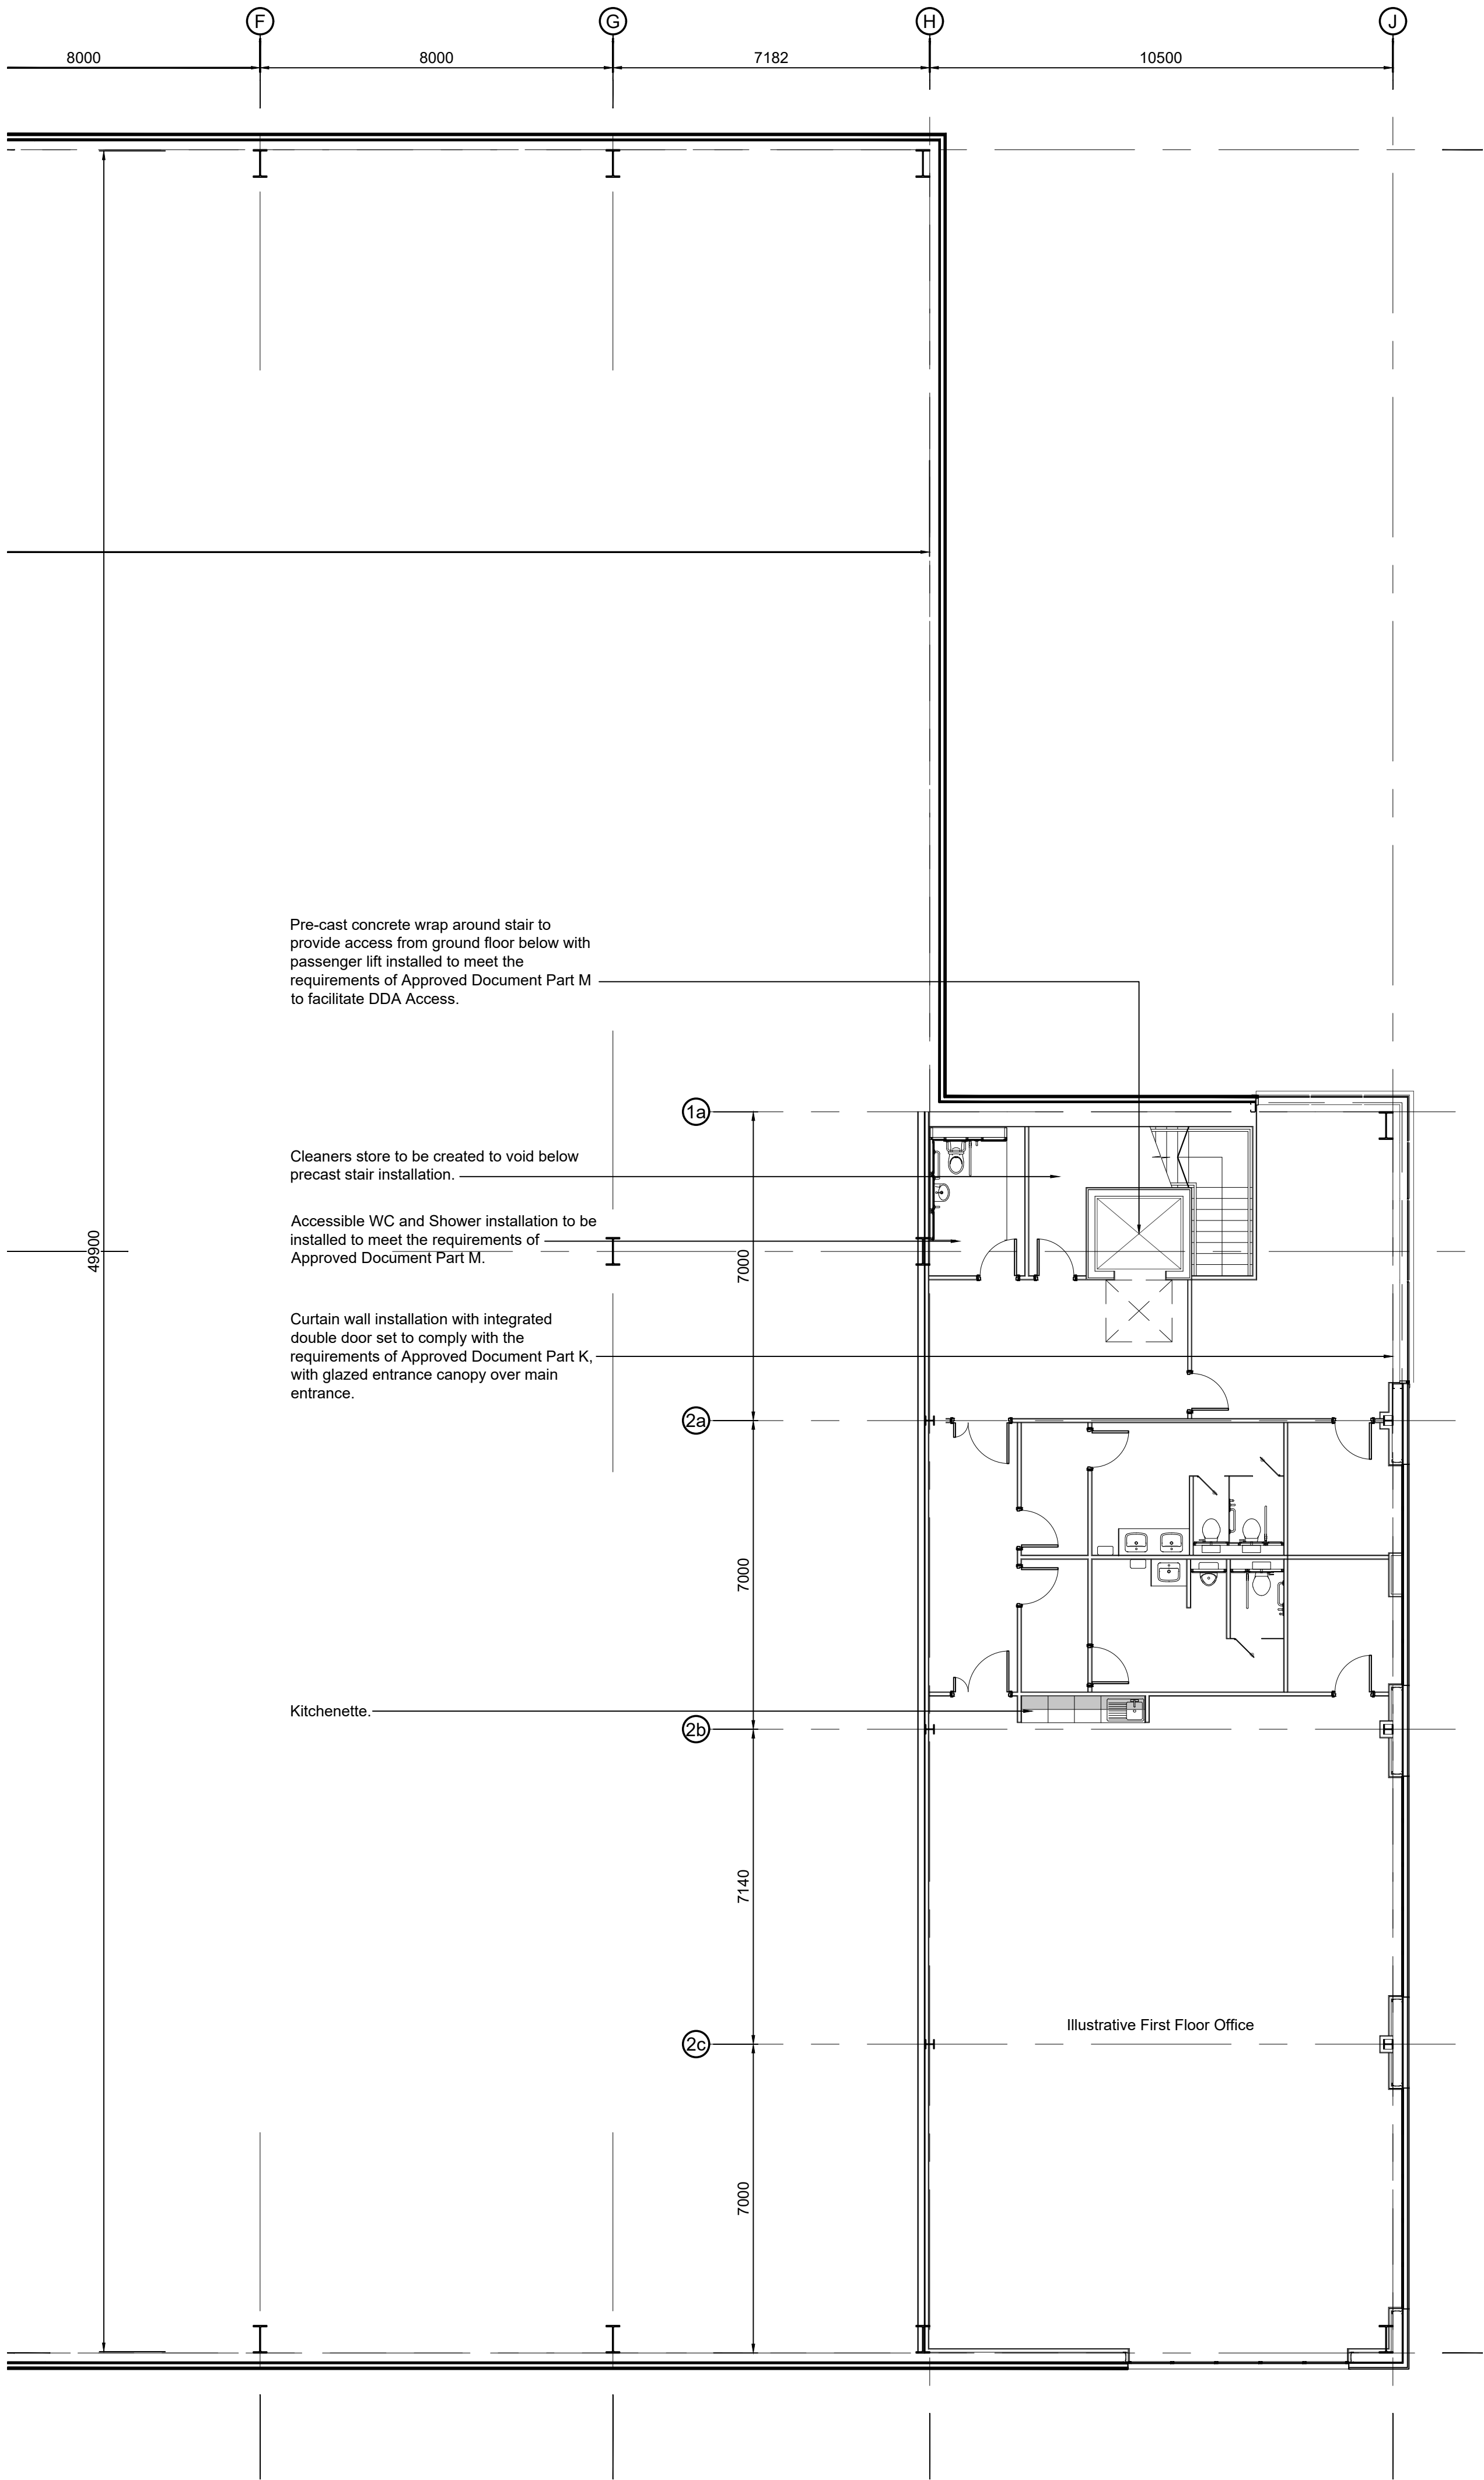

- General Notes
- This document is to be used for the stated purpose only and should not be used for any other.
 - Dimensions are all in millimetres, unless stated otherwise.
 - It is the recipient's responsibility to print this document to the correct size & scale.
 - All relevant drawings and specifications should be read in conjunction with this document.
 - Scaling of this document is not recommended.

North

Document Scale(s)

1m SCALE 1:100

Project Name

Dunsbury Park, Havant, Portsmouth

Employer

Portsmouth City Council
Dunsbury Park,
Havant,
Portsmouth, PO9 4EE

RIBA Workstage

2 - Concept Design

3 - Review & Comment

Drawn

KS

DS

13.05.2026

Scale

1:100

LOD

1

LOI

25266

1

1

Document Title

Unit 100 - Illustrative Office Plan

Document Reference

DP - UMC - 0100 - ZZ - DR - A - 1002

Revision Note

Drawing updated in accordance with the requirements of the client, project manager, and planning consultant.

Issue Date

13.05.2026

Status

PLANNING

Current Revision

P1.3