


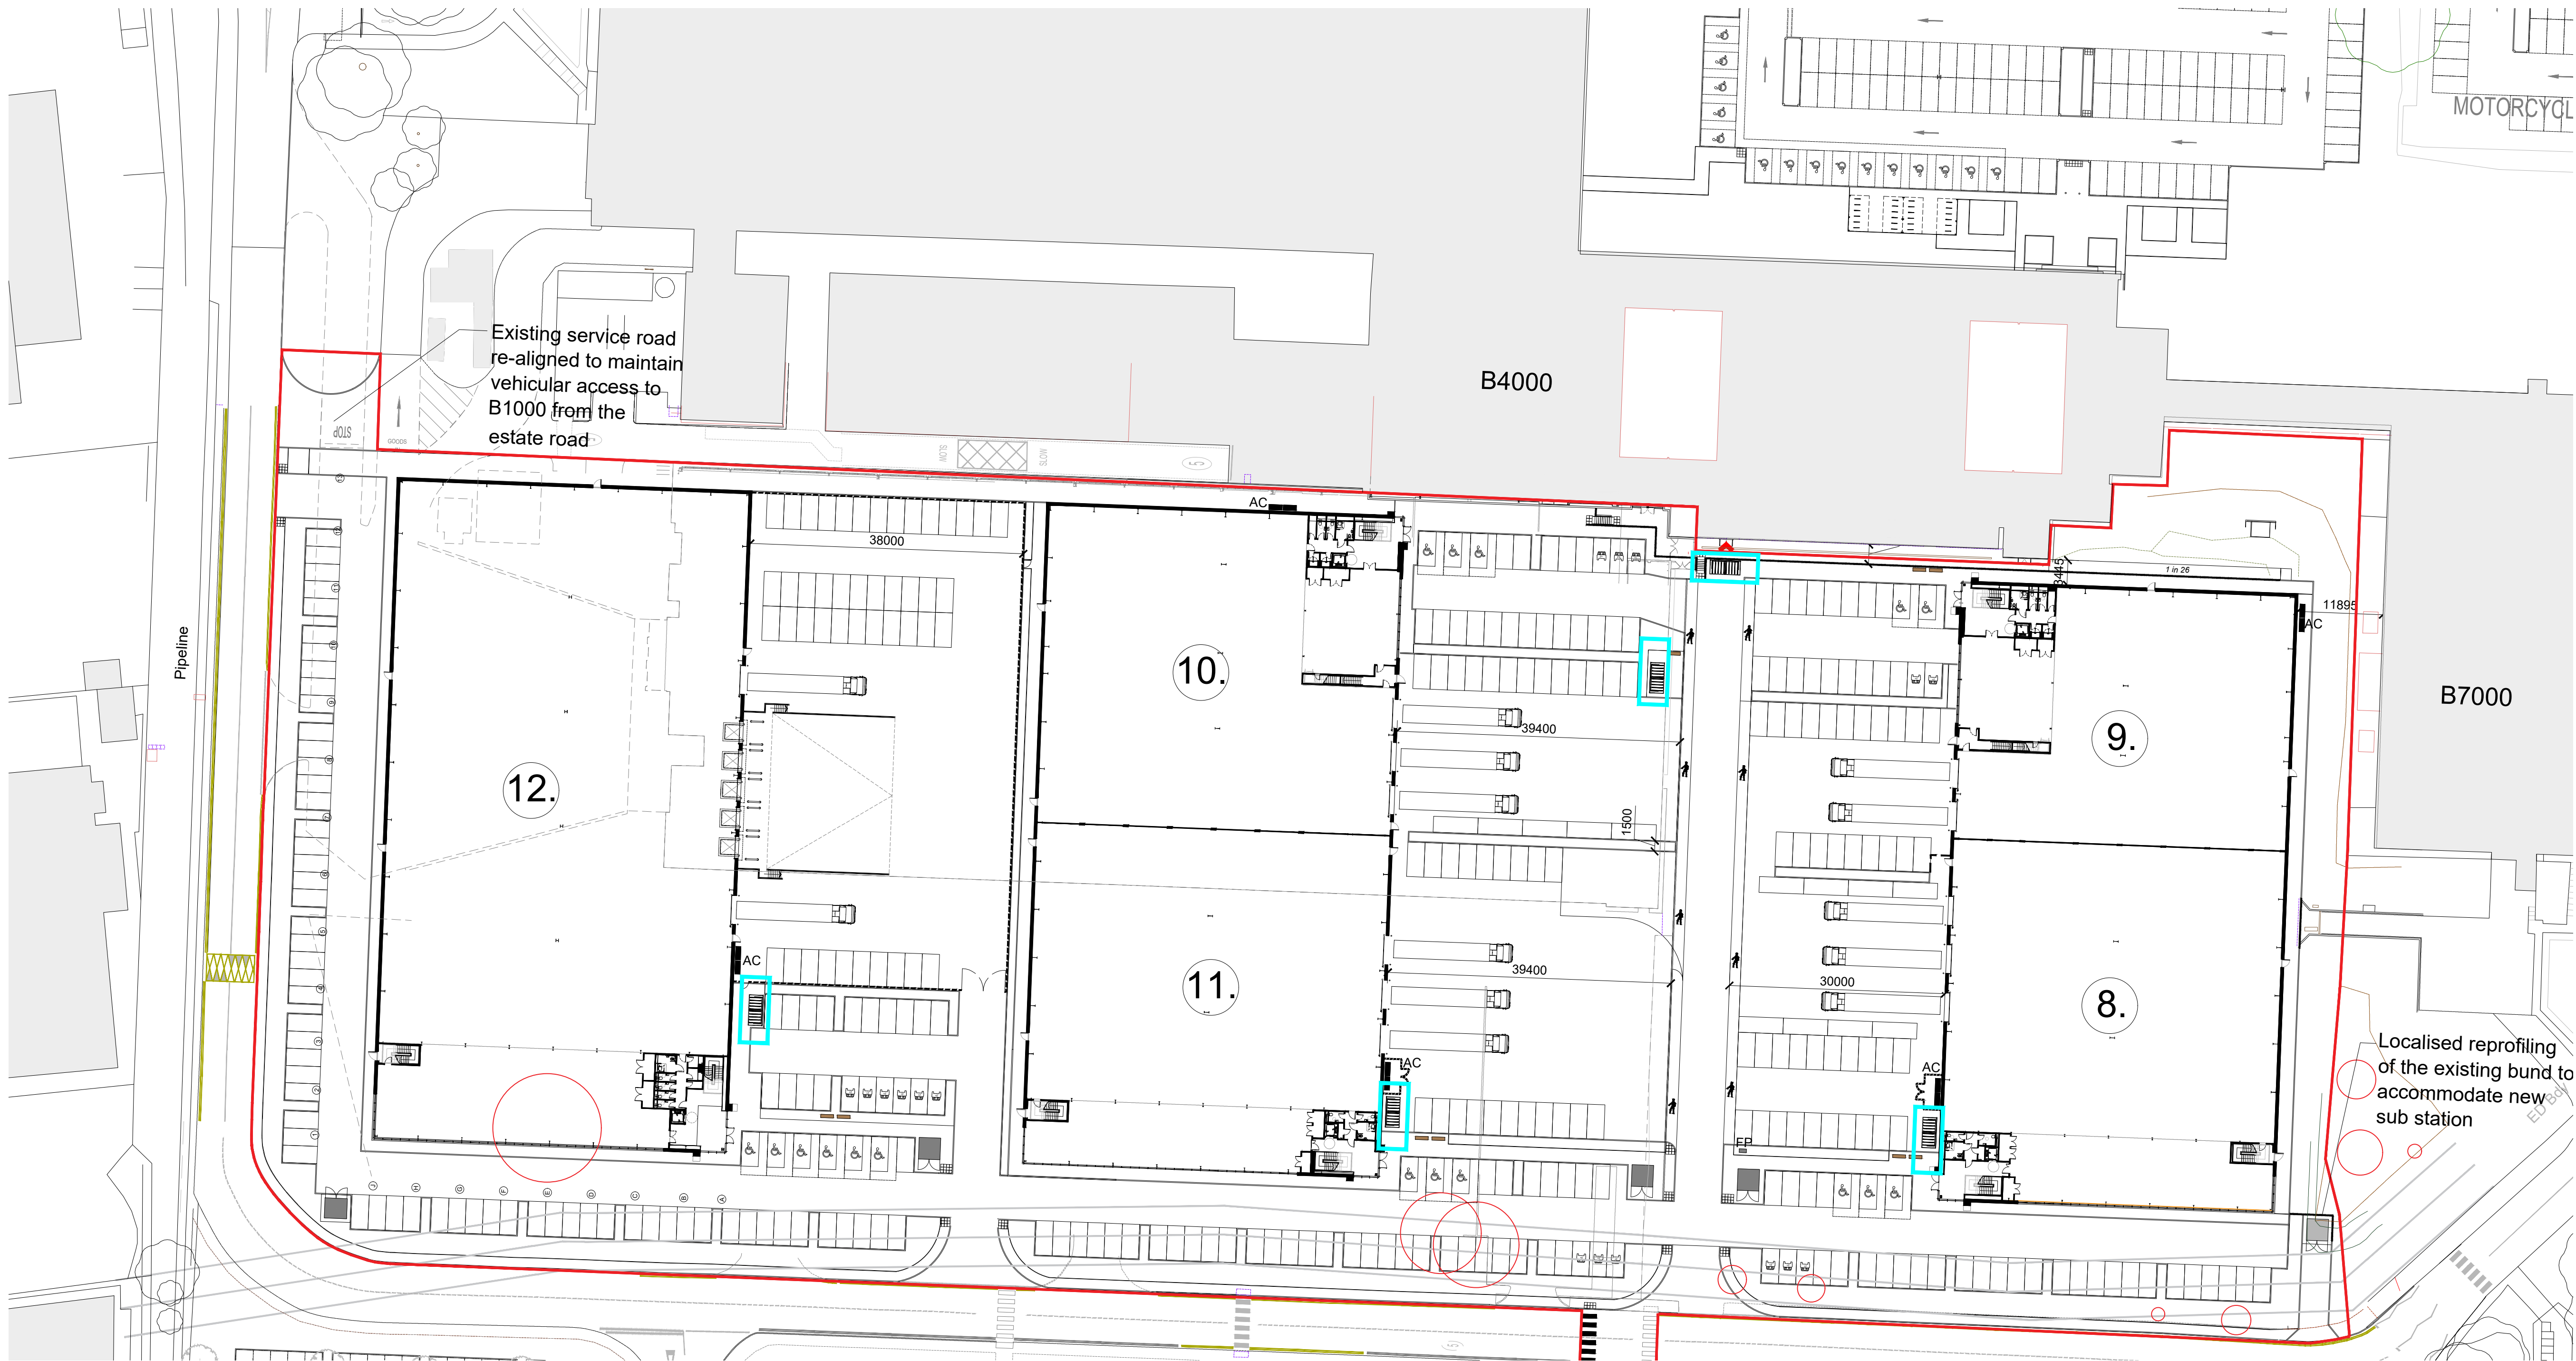

Figured dimensions only are to be used. All dimensions to be checked onsite. Differences between drawings and between drawings and specification or bills of quantities to be reported to the PRC Group.


© The copyright of the drawings and designs contained therein remains vested in the PRC Group.

Revisions: Drawn/Chkd: Date:


- KEY
- APPLICATION AREA
 - CYCLE SHELTER



TWO TIER CYCLE STORAGE - FALCOLEVEL-ECO 20 BIKES. RAL 7016 (ANTHRACITE)
SHELTER - FALCOGAMMA SINGLE SIDED. RAL 7016 (ANTHRACITE)

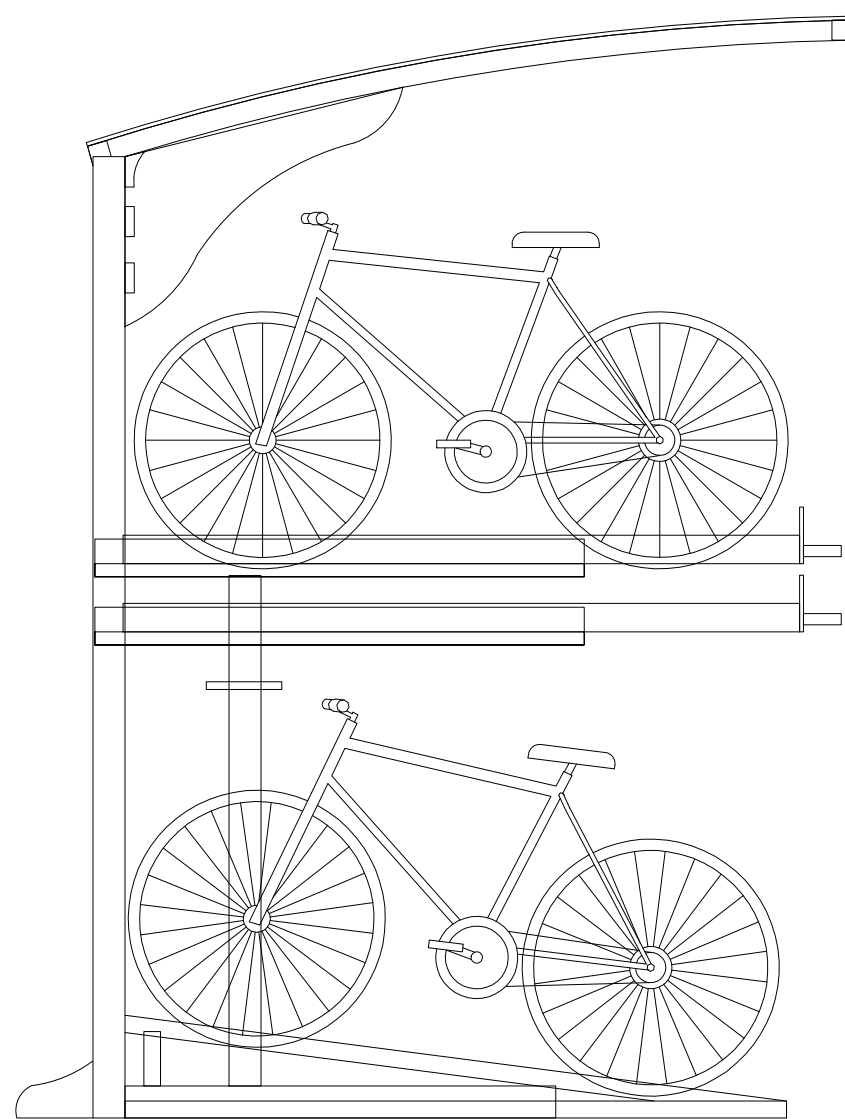


SIDE ELEVATION

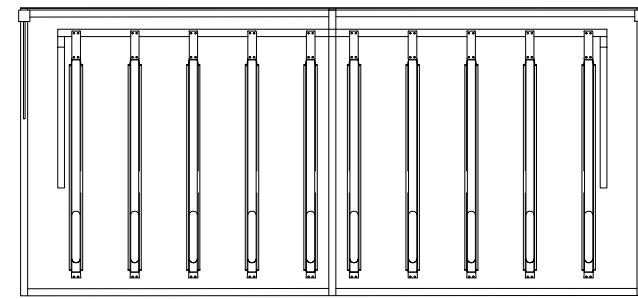

PLAN

UNIT	CYCLE NO.
8.	20
9.	20
10.	20
11.	20
12.	20
TOTAL	100

0 10 20 30 40 50 100m
Scale 1:1000

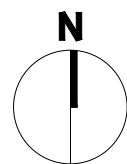

Architecture
Landscape
Town Planning
Masterplanning
Urban Design

Client HAVANT SARL

Project LANGSTONE PHASE 3A / 3B

Drawing Title PROPOSED CYCLE SHELTER PLAN

Job No: 11747 Project Stage: PL Status: PLANNING
First Issue Date: MAY 26 Scale: @A1 1:500 Lead Checker: ME

Project Originator: Zone: Level: Type: Role: Draw No: Rev:
- - - - - 024 -

BIM File Name: