
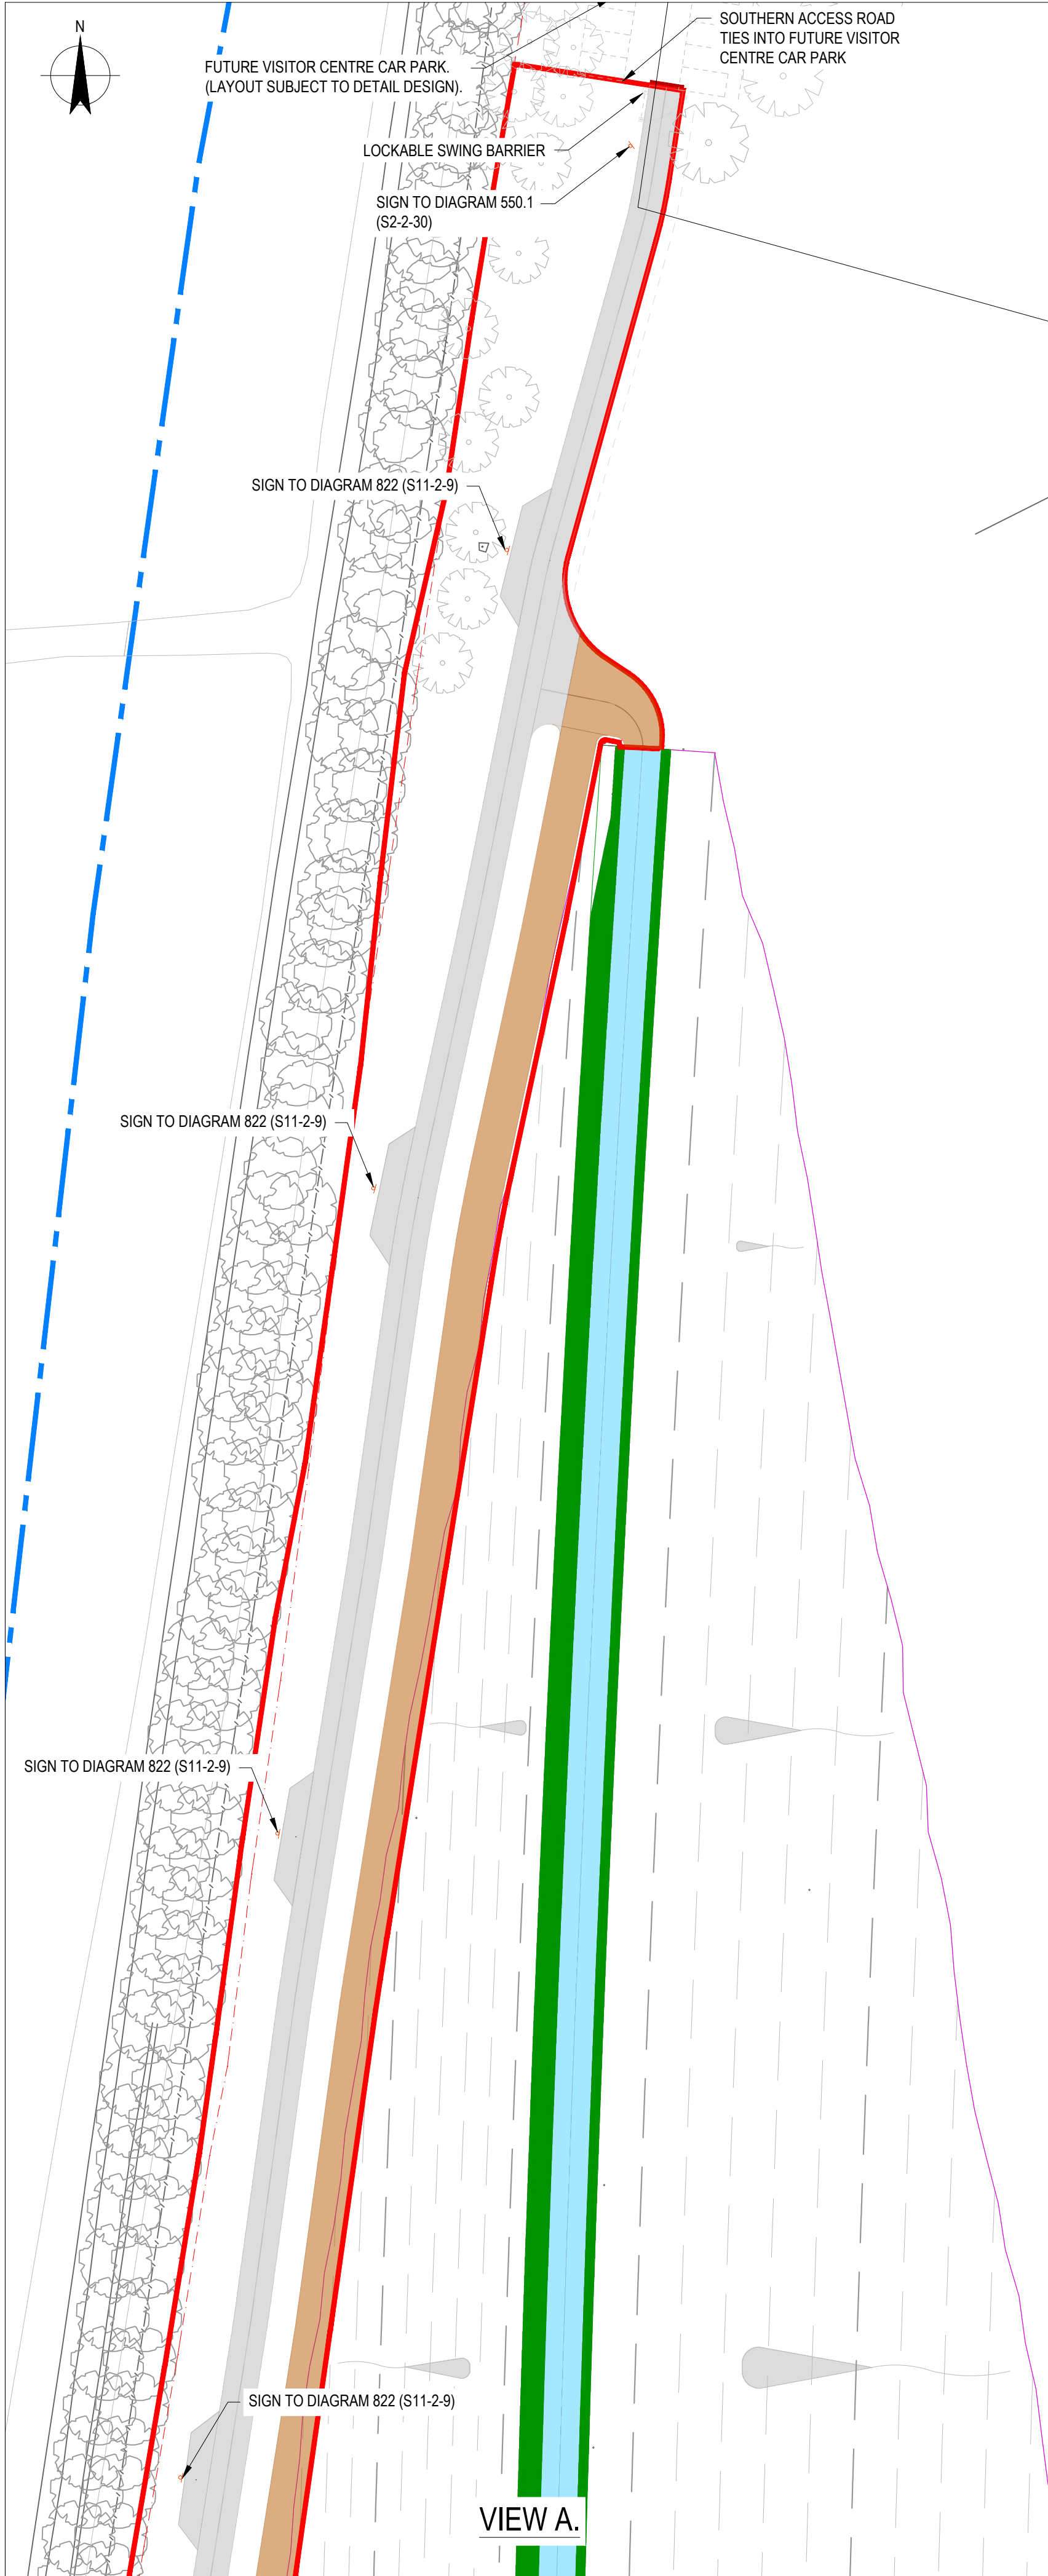
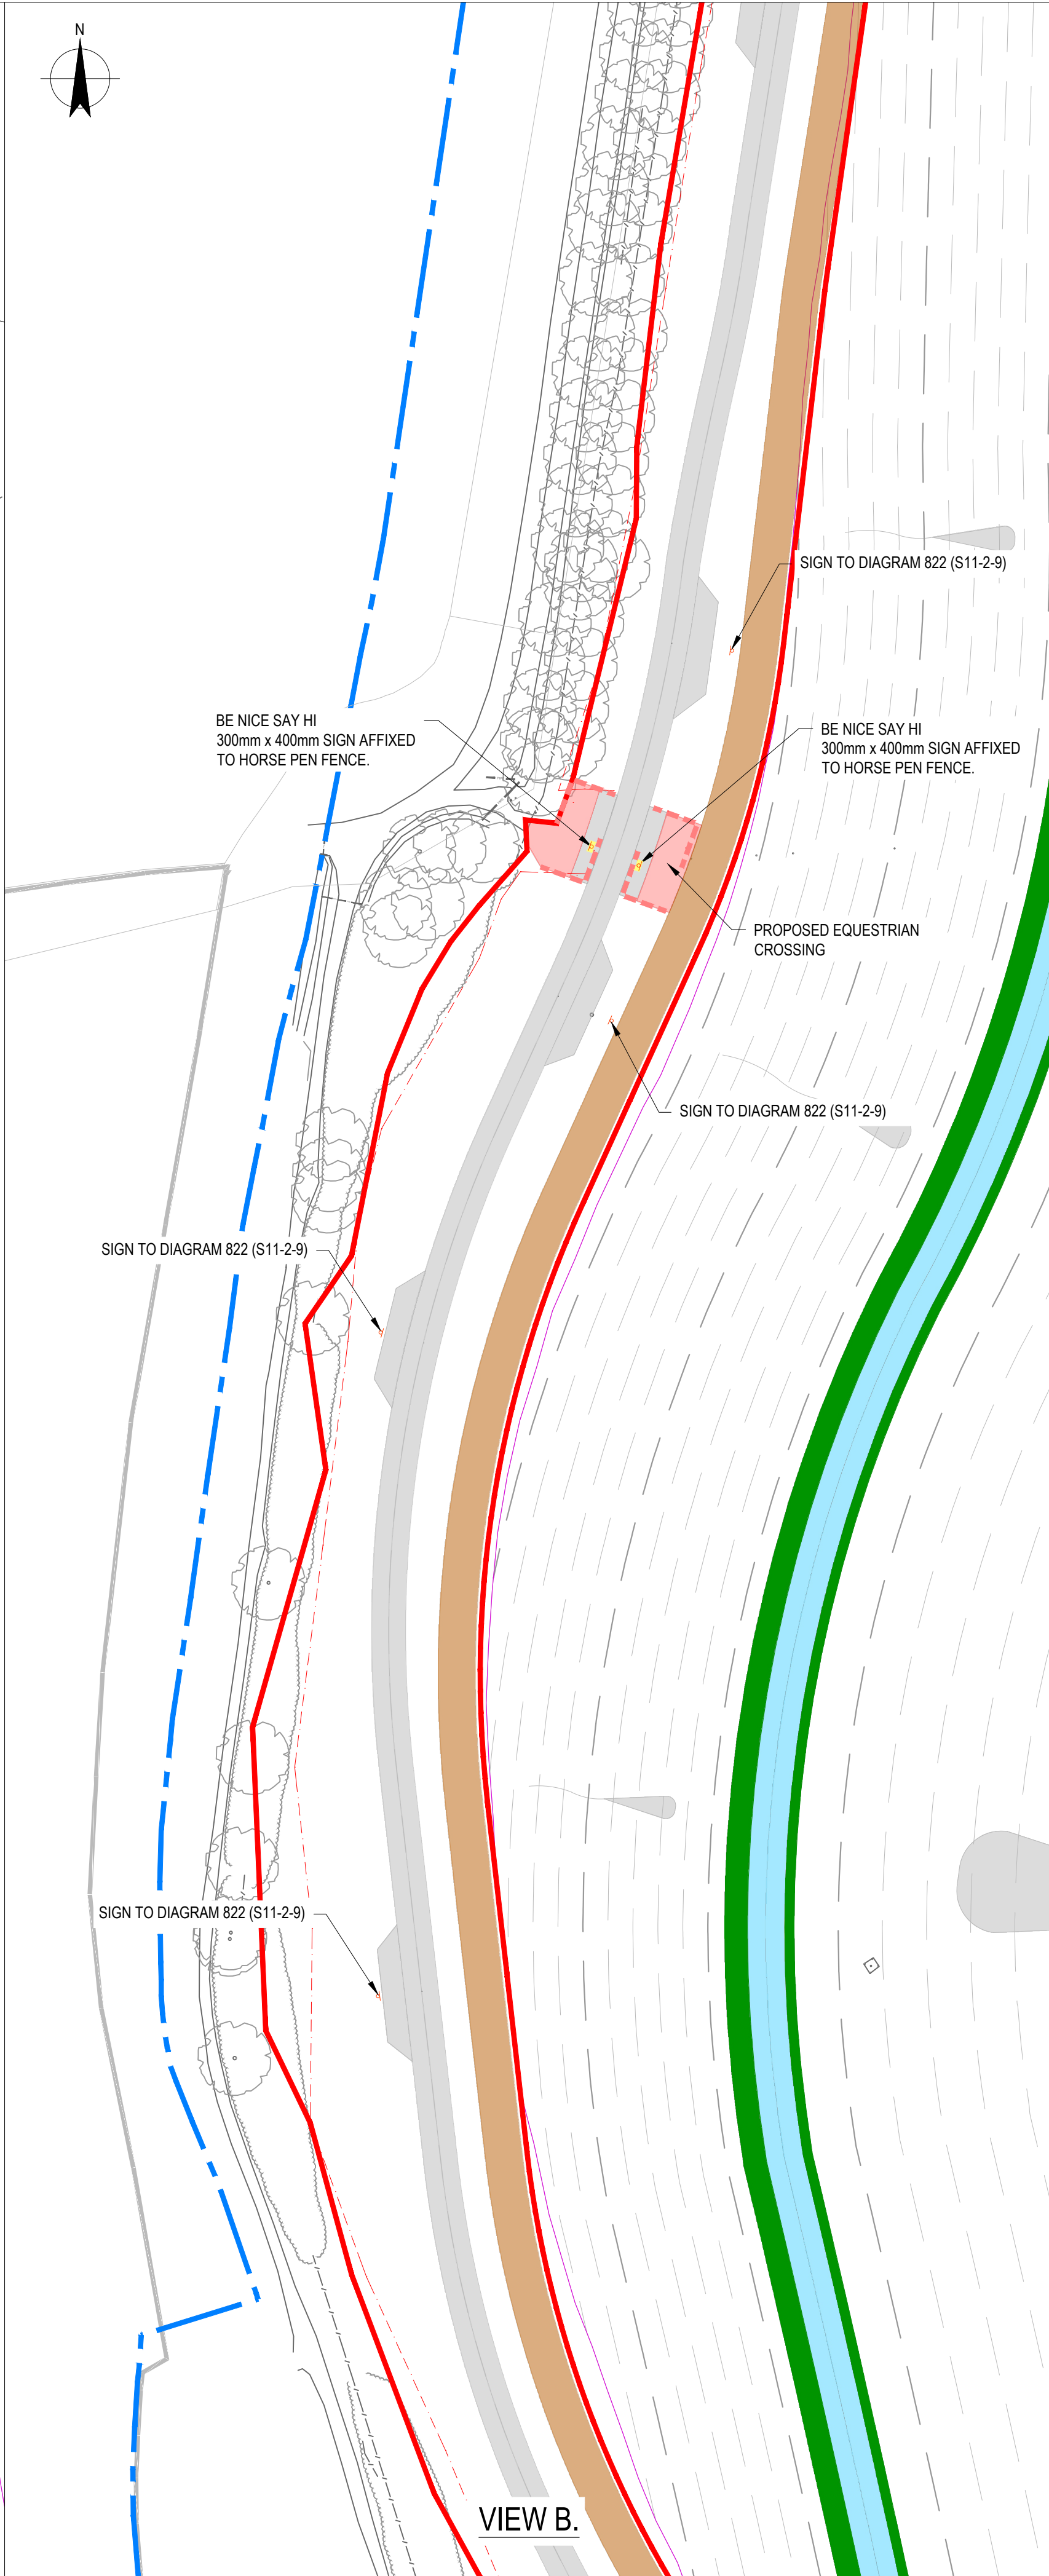


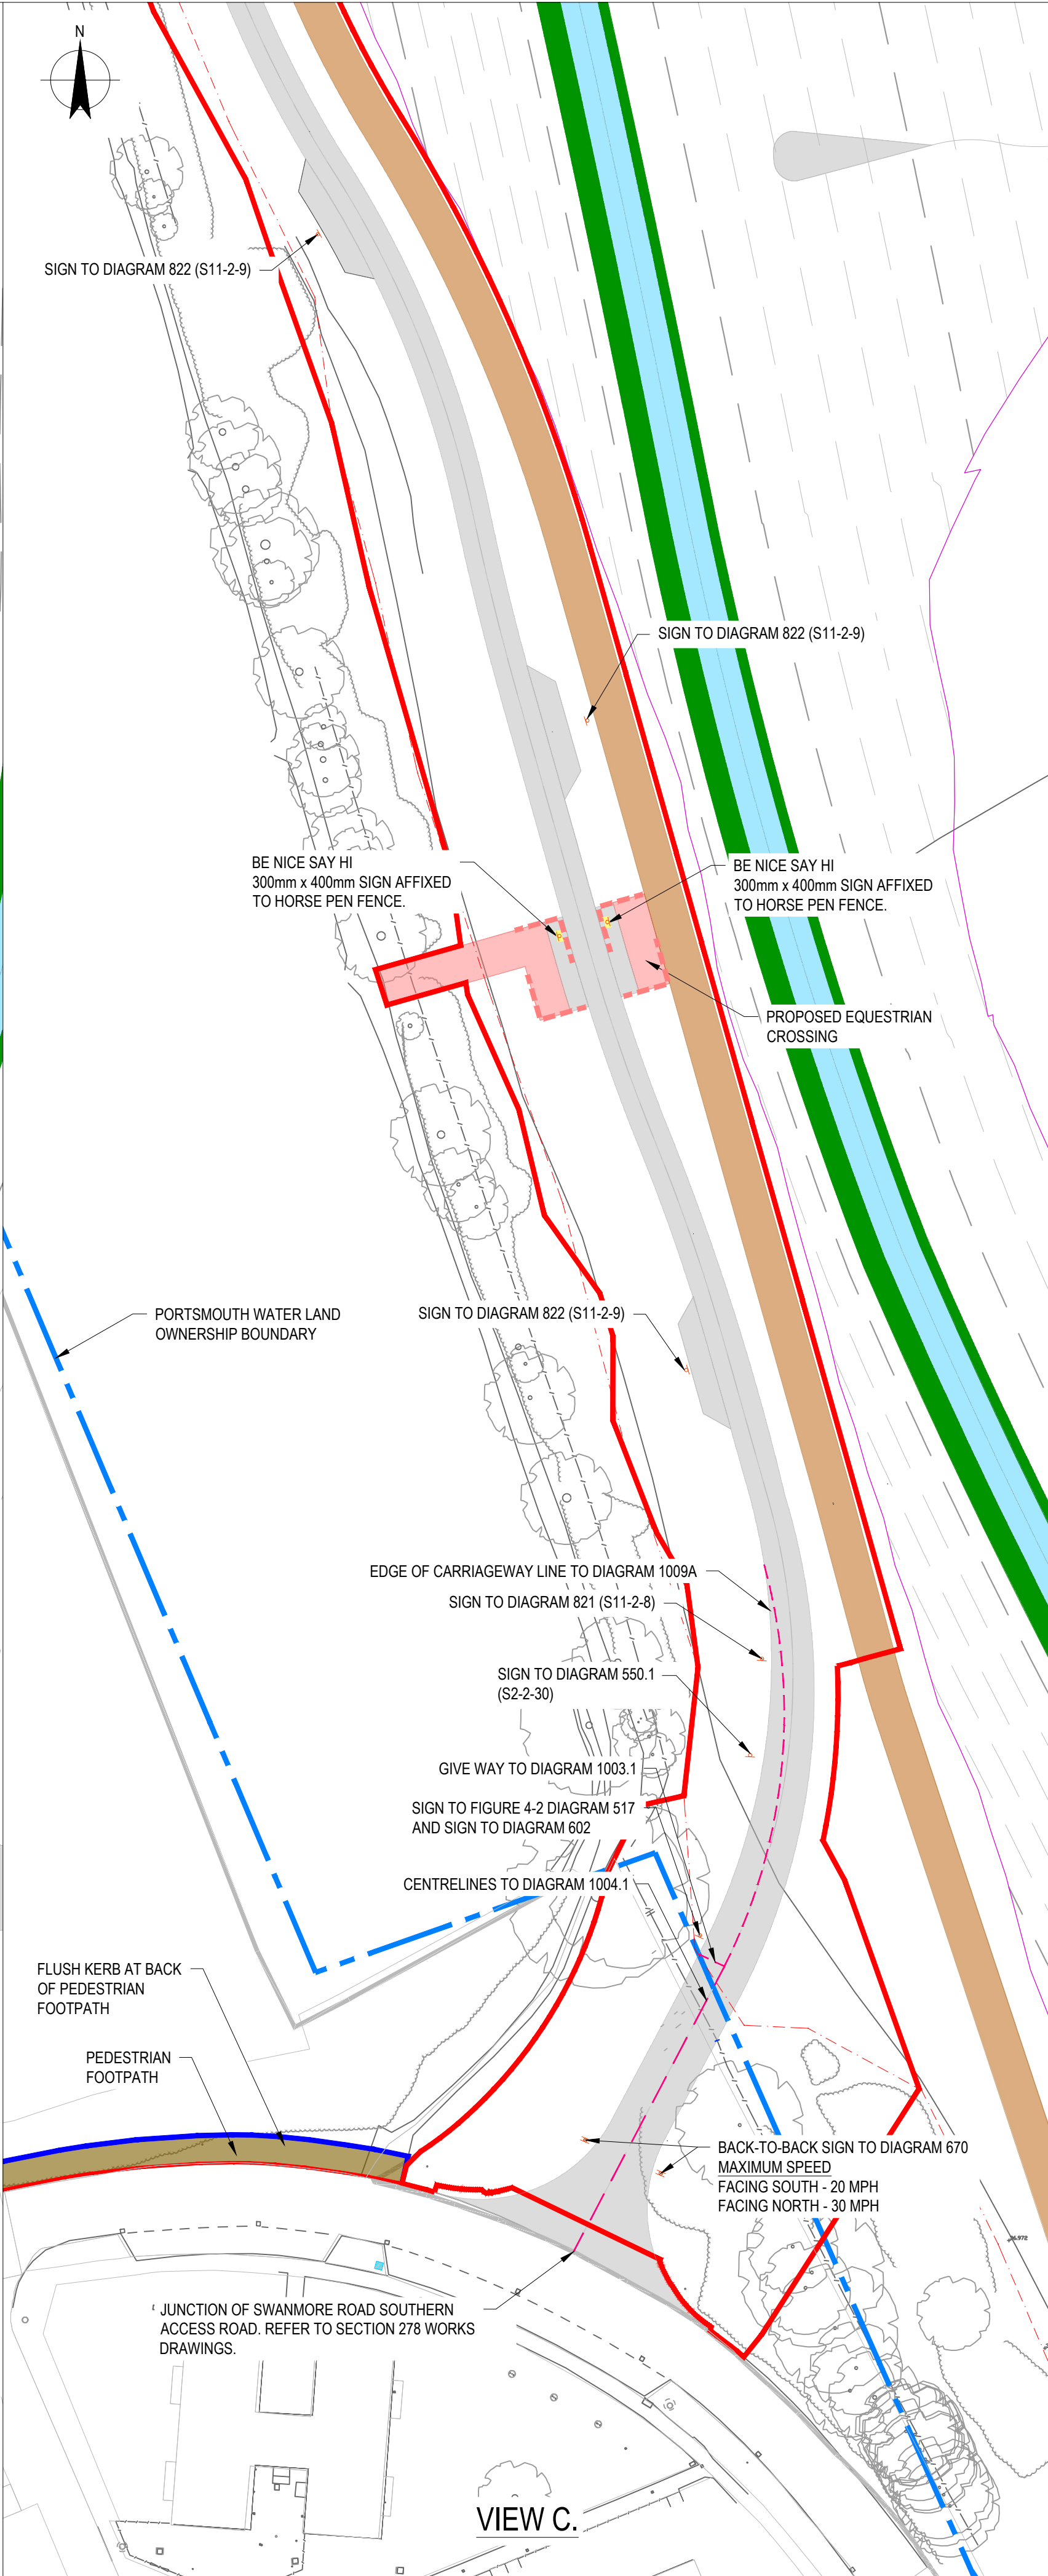

**NOTES**

- ALL DIMENSIONS ARE IN MILLIMETERS UNLESS NOTED OTHERWISE (UNO).
- ALL LEVELS ARE IN METRES TO ORDNANCE DATUM UNO.
- ALL CO-ORDINATES ARE RELATIVE TO OS NATIONAL GRID.
- TREE ROOTS ADJACENT TO SOUTHERN ACCESS ROAD TO BE PRESERVED DURING CONSTRUCTION.

**REFERENCE DRAWINGS:**

|                            |                        |
|----------------------------|------------------------|
| HTR-GHD-P4-SA-DR-T-0013    | - HORIZONTAL GEOMETRY  |
| HTR-GHD-P4-SA-DR-T-0014    | - LONG SECTION SHEET 1 |
| HTR-GHD-P4-SA-DR-T-0015    | - LONG SECTION SHEET 2 |
| HTR-GHD-P4-SA-DR-T-0016-22 | - CROSS SECTIONS       |

**KEY**

|  |                            |
|--|----------------------------|
|  | SOUTHERN ACCESS ROAD       |
|  | SOUTHERN MAINTENANCE TRACK |
|  | EMBANKMENT CREST TRACK     |
|  | GRASSED SHOULDER           |
|  | EQUESTRIAN CROSSING        |
|  | PLANNING BOUNDARY          |
|  | TREE PROTECTION ZONE       |
|  | ROAD SIGNS                 |

0 5 10 15 20 25m  
SCALE 1:500 AT ORIGINAL SIZE

|                                 |             |                |          |      |
|---------------------------------|-------------|----------------|----------|------|
| P02 PHASE 4 PLANNING SUBMISSION | DL          | TG             | 09.06.26 |      |
| P01 PHASE 4 PLANNING SUBMISSION | DL          | TG             | 04.06.26 |      |
| Rev                             | Description | Checked        | Approved | Date |
| Author                          | FJ          | Drafting Check | DL       |      |
| Designer                        | LG          | Design Check   | DL       |      |

Telephone: Havant (023) 9249 9888  
Fax: Havant (023) 9245 3632  
Website: [www.portsmouthwater.co.uk](http://www.portsmouthwater.co.uk)  
Registered Office: PO Box 8 West Street  
Havant Hampshire PO9 1LG  
REGISTERED IN ENGLAND No. 2538455

Project No. 12547181

Client **PORTSMOUTH WATER**

Project **HAVANT THICKET RESERVOIR**

Status **FOR INFORMATION** Status Code **S2**

Drawing Title **SOUTHERN ACCESS ROAD - ROAD SIGNS AND MARKINGS** Size **A1**

HTR-GHD-P4-SA-DR-T-0040 Rev **P02**