
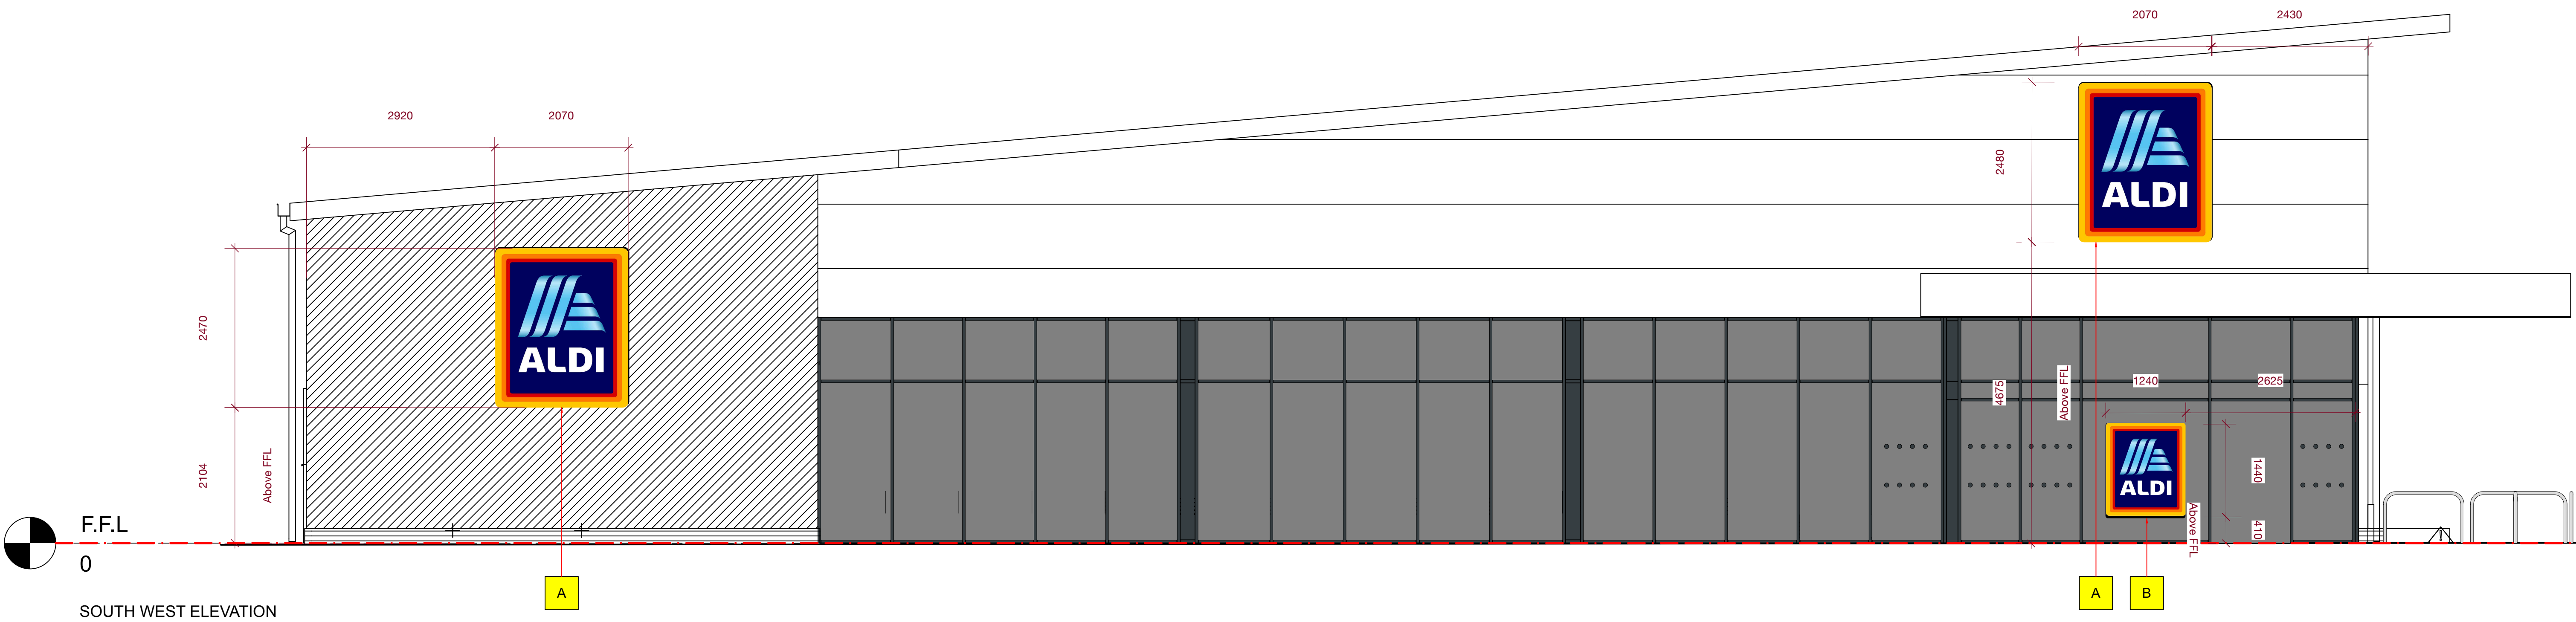
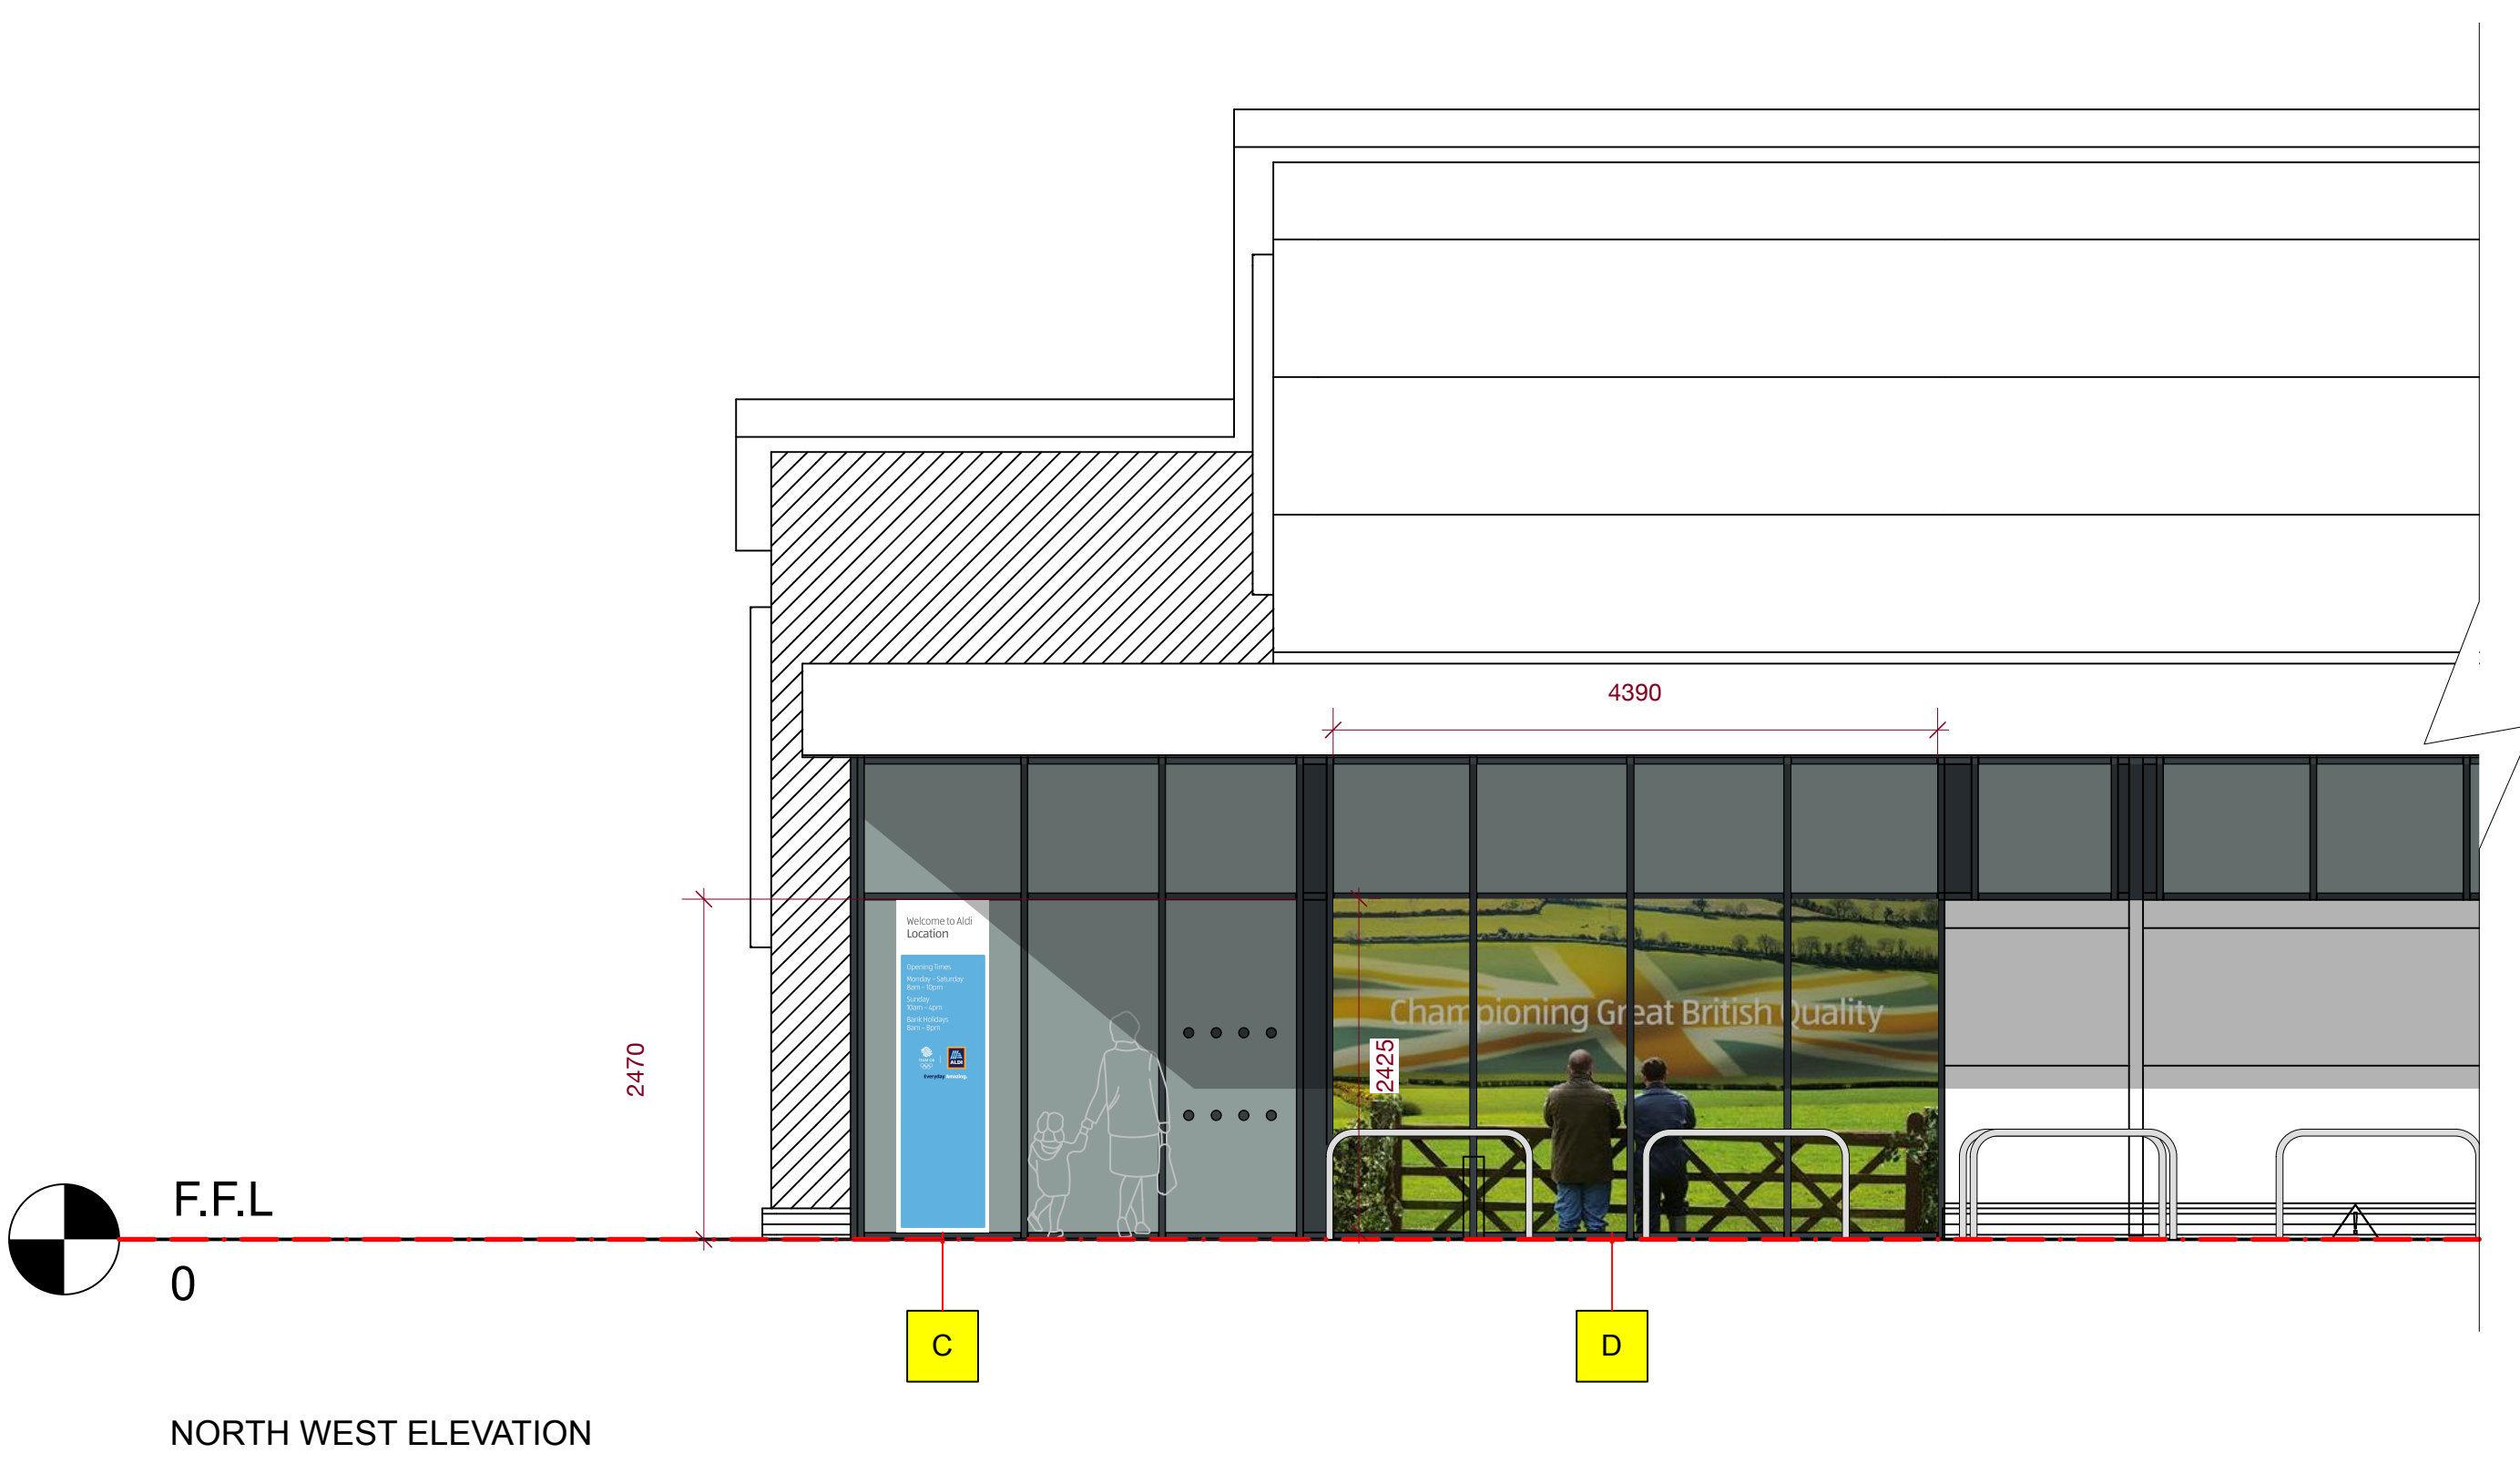


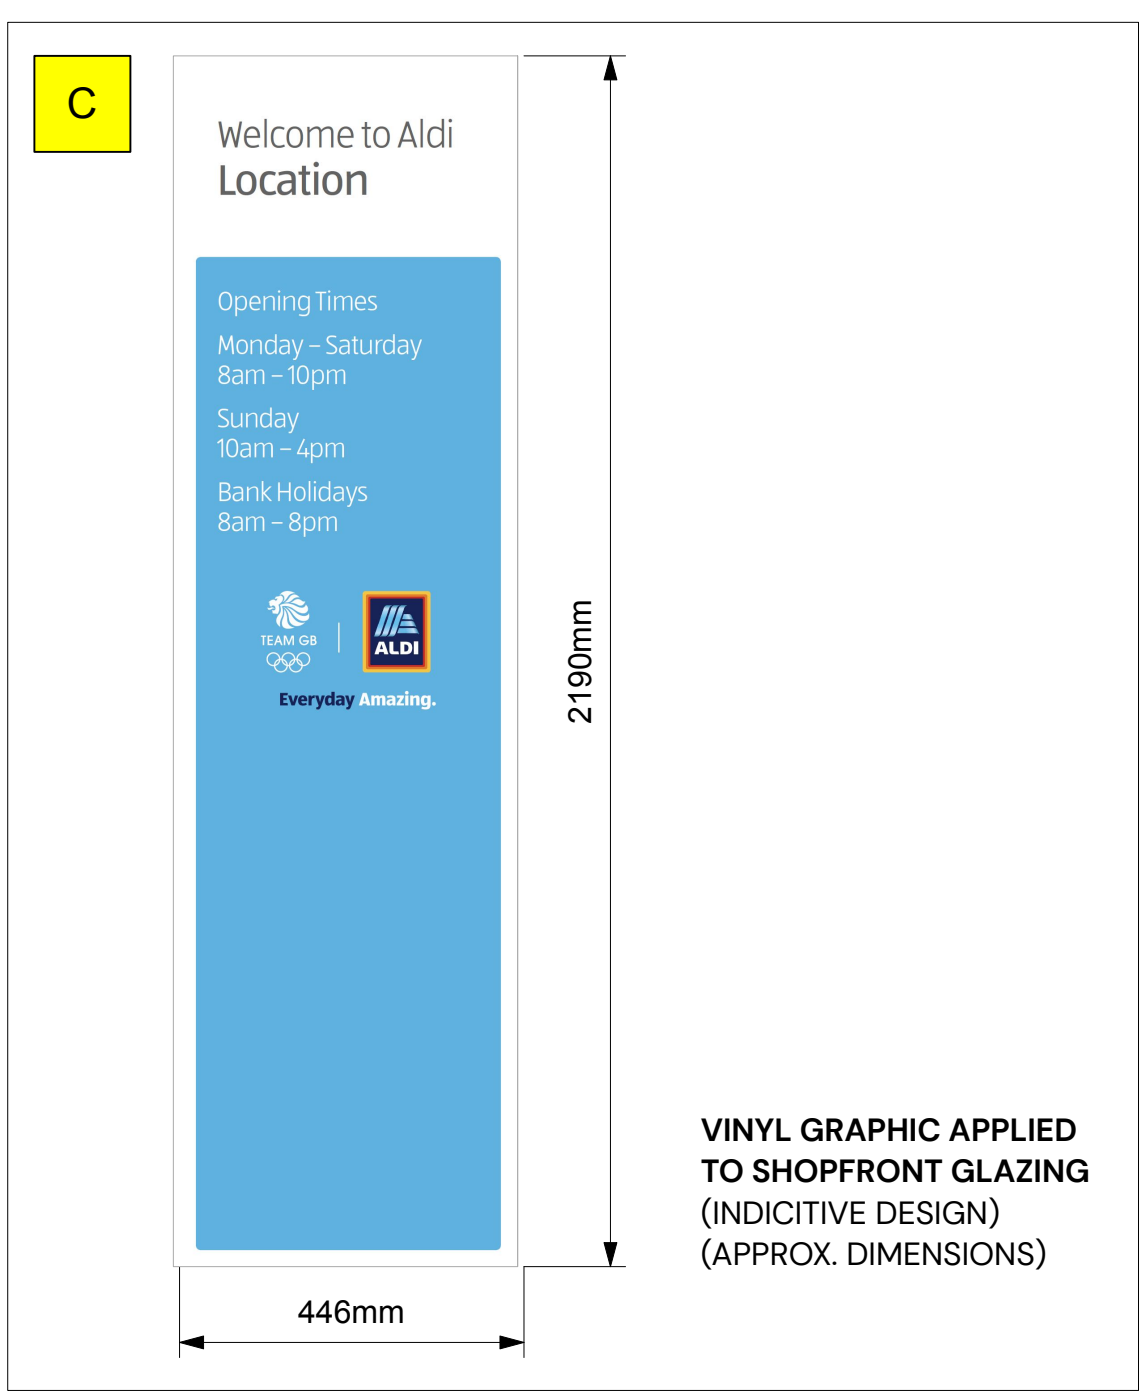

PERMENANT SIGNAGE

- A** WALL HANGING SIGN - TYPE 8507
2470 x 2070 x 120mm LED SIGN MOUNTED TO FACE OF BUILDING FINISHED IN RAL 7016

ALUMINIUM SIGN CASE - FINISHED RAL 7016 ANTHRACITE.

POLYCARBONATE PANEL - SCREEN PRINTED 5 COLOUR FOIL
LOGO SIGN FULLY INTERNALLY ILLUMINATED BY LED FITTINGS
LUMINANCE - 108 cd/m² (WHITE LETTERS)
LETTER HEIGHT 370MM TEXT WIDTH 1155MM
- B** ALDI ENTRANCE SIGNAGE
1 N VINYL FILM LOGO APPLIED TO GLASS OF ENTRANCE LOBBY
LETTER HEIGHT 230mm. TEXT WIDTH 800mm.
- REFER TO DRAWING 250225-1702
- C** OPENING TIMES PANEL AND IMAGE

VINYL FILM GRAPHIC APPLIED TO SHOPFRONT GLAZING
LETTER HEIGHT 55mm. TEXT WIDTH 375mm.
- D** ALDI WALL MOUNTED ALUMINIUM DIBOND SIGN

GRAPHIC APPLIED TO SHOPFRONT
- REFER TO DRAWING 250225-1702





Kendall Kingscott
Glentworth Court, Lime Kiln Close,
Stoke Gifford, Bristol, BS34 8SR
+44 (0)117 931 2062
www.kendallkingscott.co.uk

Project Aldi Waterlooville, Elettta Avenue AD Consent	Date 30/03/2026	Drawn EP	Purpose/Status PLANNING
Client Aldi Stores Ltd	Scale 1:50	Checked MP	Paper Size ISO A1
Filename 250225 AD CONSENT WATERLOOVILLE-EXW			

Revision
P01
© Copyright

Project Number/Drawing Number
250225-1703
Check all dimensions and levels on site

Drawing Title
Proposed Setting out

Only to be used on the site for which designed. The electronic transmission of designs/information contained in this drawing is carried out entirely at the User's risk and Kendall Kingscott Ltd. will have no liability for any errors or inaccuracies arising therefrom. The production of amended or updated information from the said designs/information by the User is entirely the responsibility of the User and Kendall Kingscott Ltd. shall have no responsibility in respect thereof whatsoever.

P01	21/04/2026	EP	MP	Drawing Issue
Rev	Date	By	Ap	Note