


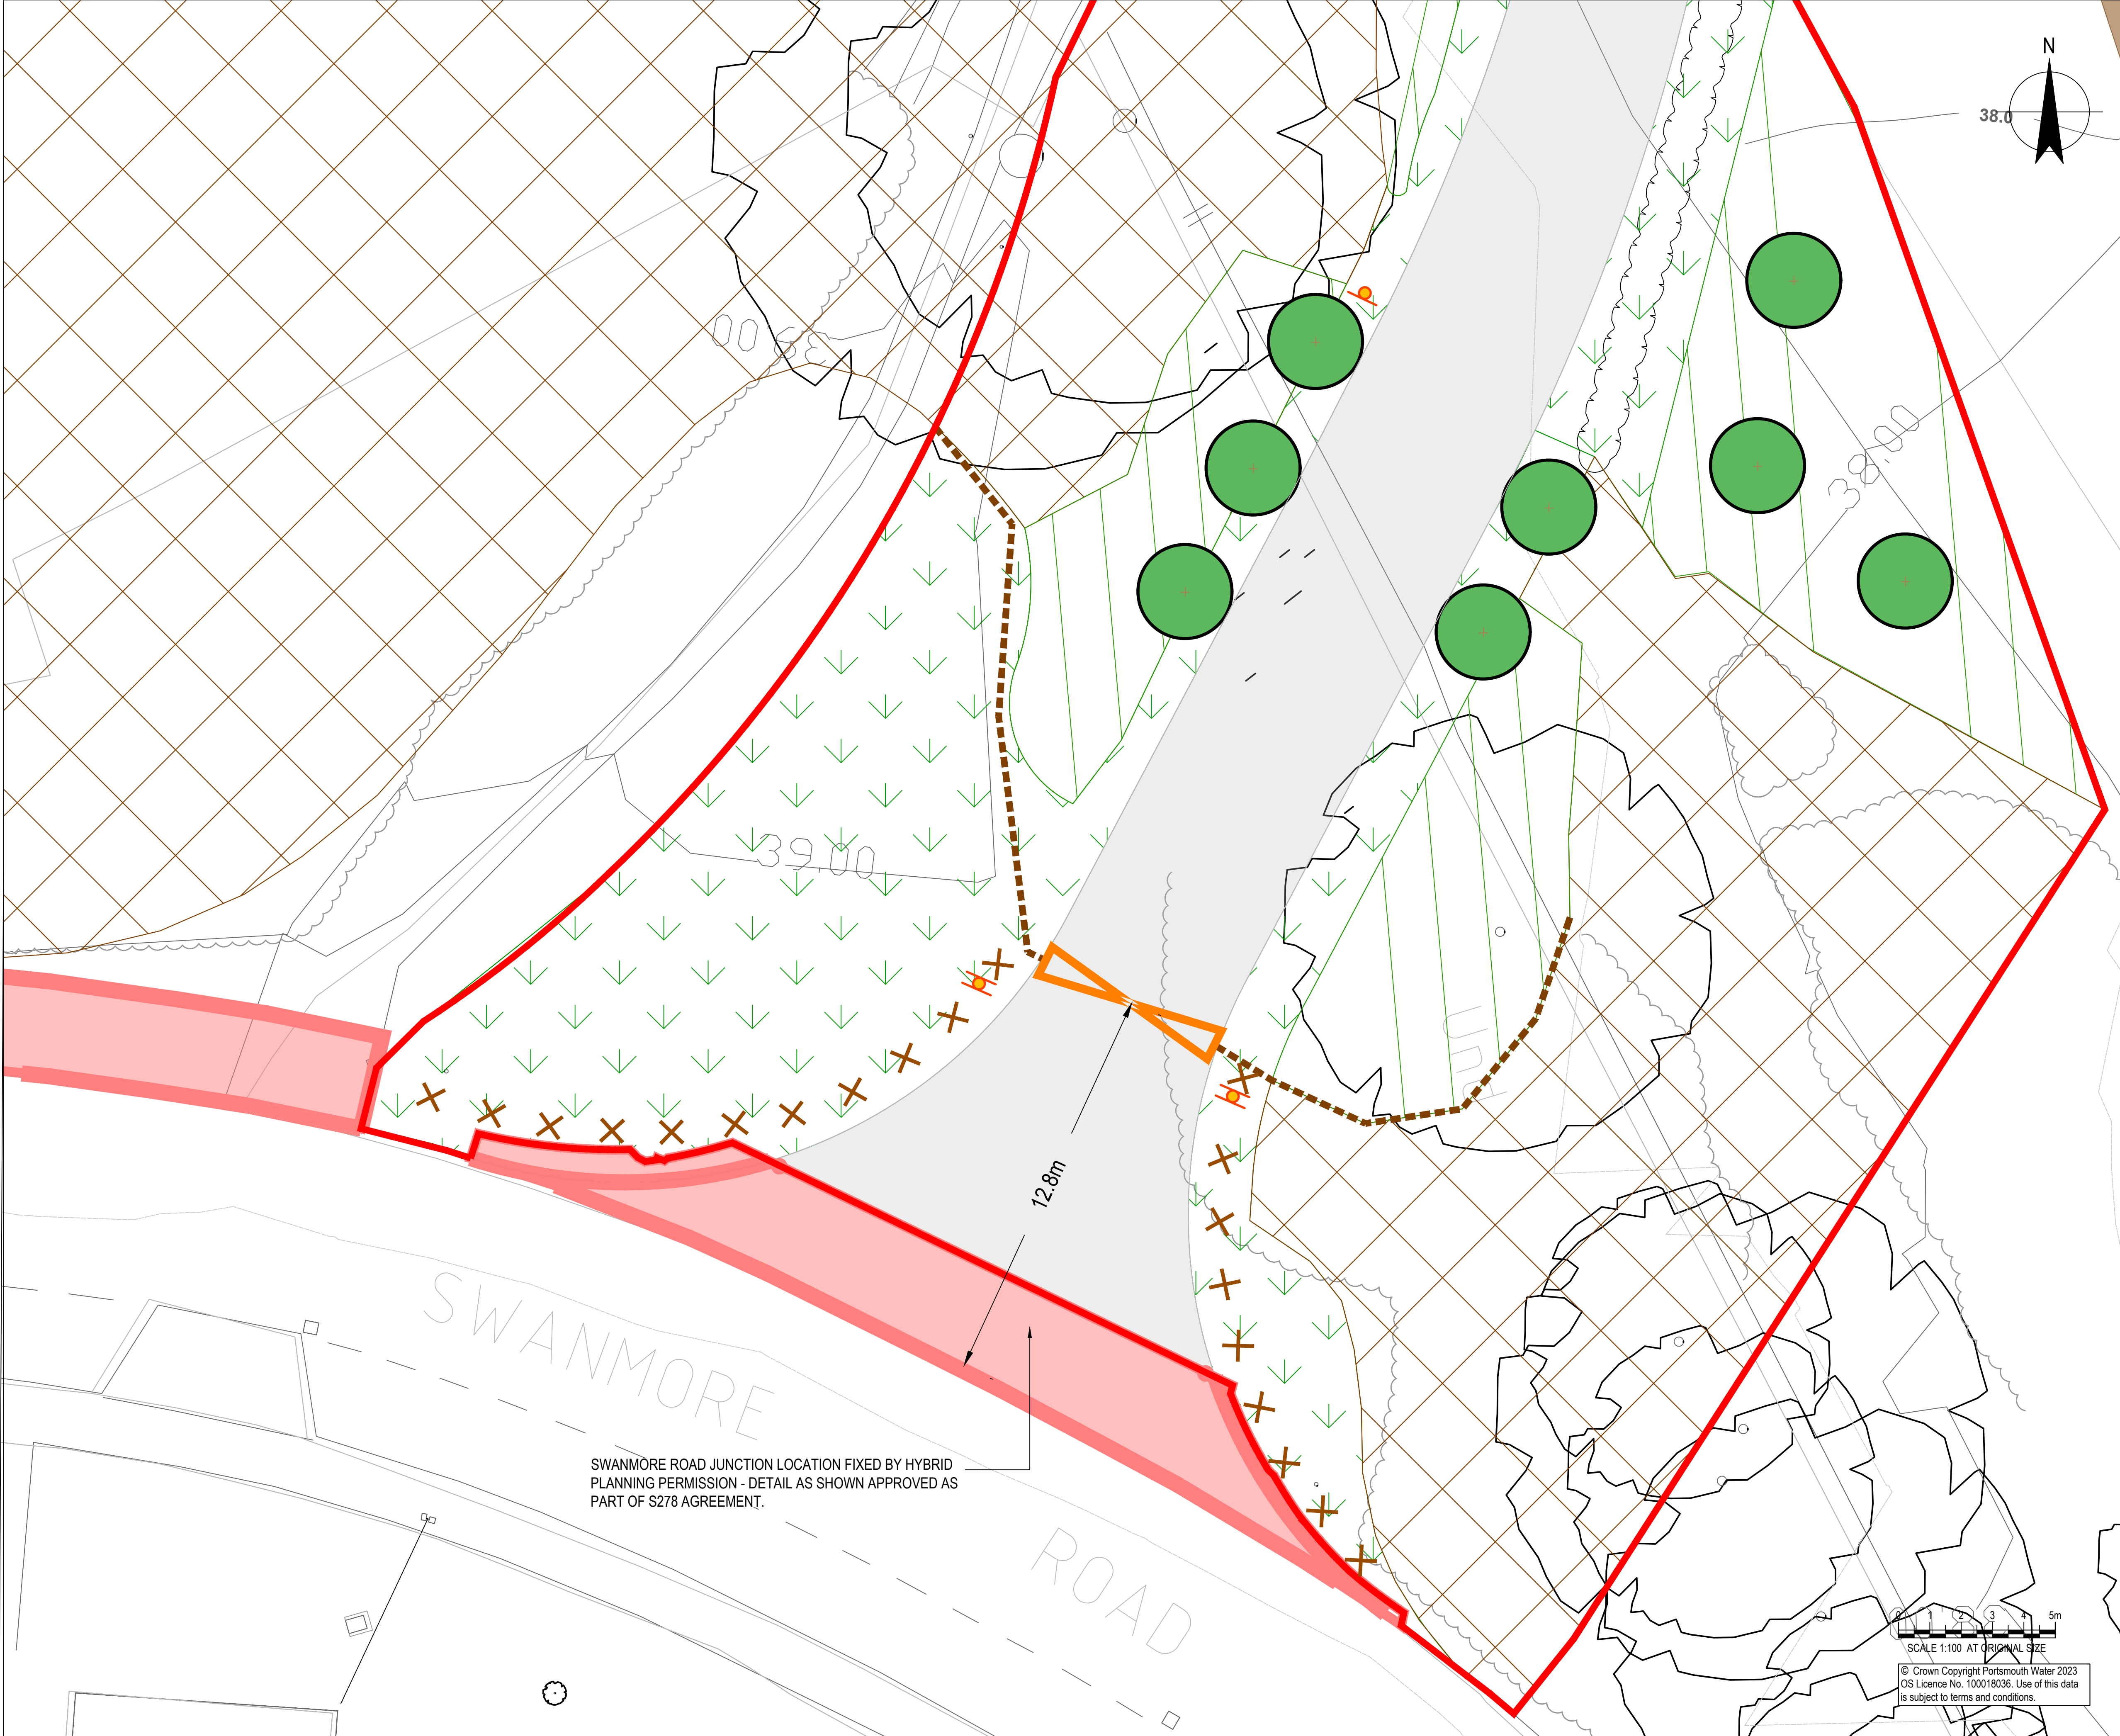

NOTES

- ALL DIMENSIONS ARE IN MILLIMETRES UNLESS NOTED OTHERWISE (UNO).
- ALL LEVELS ARE IN METRES TO ORDNANCE DATUM UNO.

Key

Reserved Matters Application Boundary

Existing

Woodland to be retained

Trees (retained)

Proposed Soft

Native Scrub

Native Hedgerow

Wildflower Seeding Mix EM5

Trees

Proposed Hard

Double Gate*

Timber Post and Rail Fencing

Southern Access Road

Tree Stumps

* The Design of the gate proposed to be conditioned to enable both the North Access Road (the design of which is conditioned) and the Southern Access Road to be in keeping with each other.

Atlas - Not to scale

REFERENCE DOCUMENTS AND DRAWINGS

PLEASE REFER TO THE BELOW DRAWINGS:

HTR-GHD-P4-SA-DR-T-0002-0004 - SOUTHERN ACCESS ROAD, LANDSCAPE HARDWORKS AND SOFTWORKS SHEETS 1-3.

HTR-GHD-P4-SA-DR-T-0005 - SOUTHERN ACCESS ROAD, CROSS SECTIONS A-A' TO C-C'.

HTR-GHD-P4-SA-DR-T-0012 - TREE PROTECTION.

ADVANCED ARBORICULTURE AIA AND TREE PROTECTION DRAWINGS AND REPORT DATED 01/05/2025.

AHCL REVISION 10/06/2026				
Rev	Description	Checked	Approved	Date
P04	FOR PLANNING	SWG	TG	28/05/2026
P03	FOR PLANNING	SWG	TG	05/02/2026
P02	FOR APPROVAL	SWG	TG	16/12/2025
P01	FOR COMMENTS	SWG	SWG	19/11/2024

Author	ER	Drafting Check	ST
Designer	ST	Design Check	SWG

Telephone: Havant (023) 9249 9888
Fax: Havant (023) 9245 3632
Website: www.portsmouthwater.co.uk
Registered Office: PO Box 8 West Street
Havant Hampshire PO9 1LG
REGISTERED IN ENGLAND No. 2538455

Client

PORTSMOUTH WATER

Project

HAVANT THICKET RESERVOIR

Status	FOR INFORMATION	Status Code	S2
Drawing Title	SOUTHERN ACCESS ROAD LANDSCAPE SKETCH GATED ACCESS/ FENCING	Size	A1

Drawing No.

HTR-GHD-P4-SA-DR-T-0010

Rev

P04

Plot Date: 28 May 2026 - 3:00 PM

Plotted by: Lewis Stevenson

File Name: C:\ADSK\ACCDocs\GHD Services Pty Ltd\12547181 - Havant Thicket Reservoir\Project Data & Docs\WIP (S0)\GHD Engineers\Multiple Systems (ZZ)\Drawings\HTR-GHD-P4-SA-DR-T-0010.dwg