


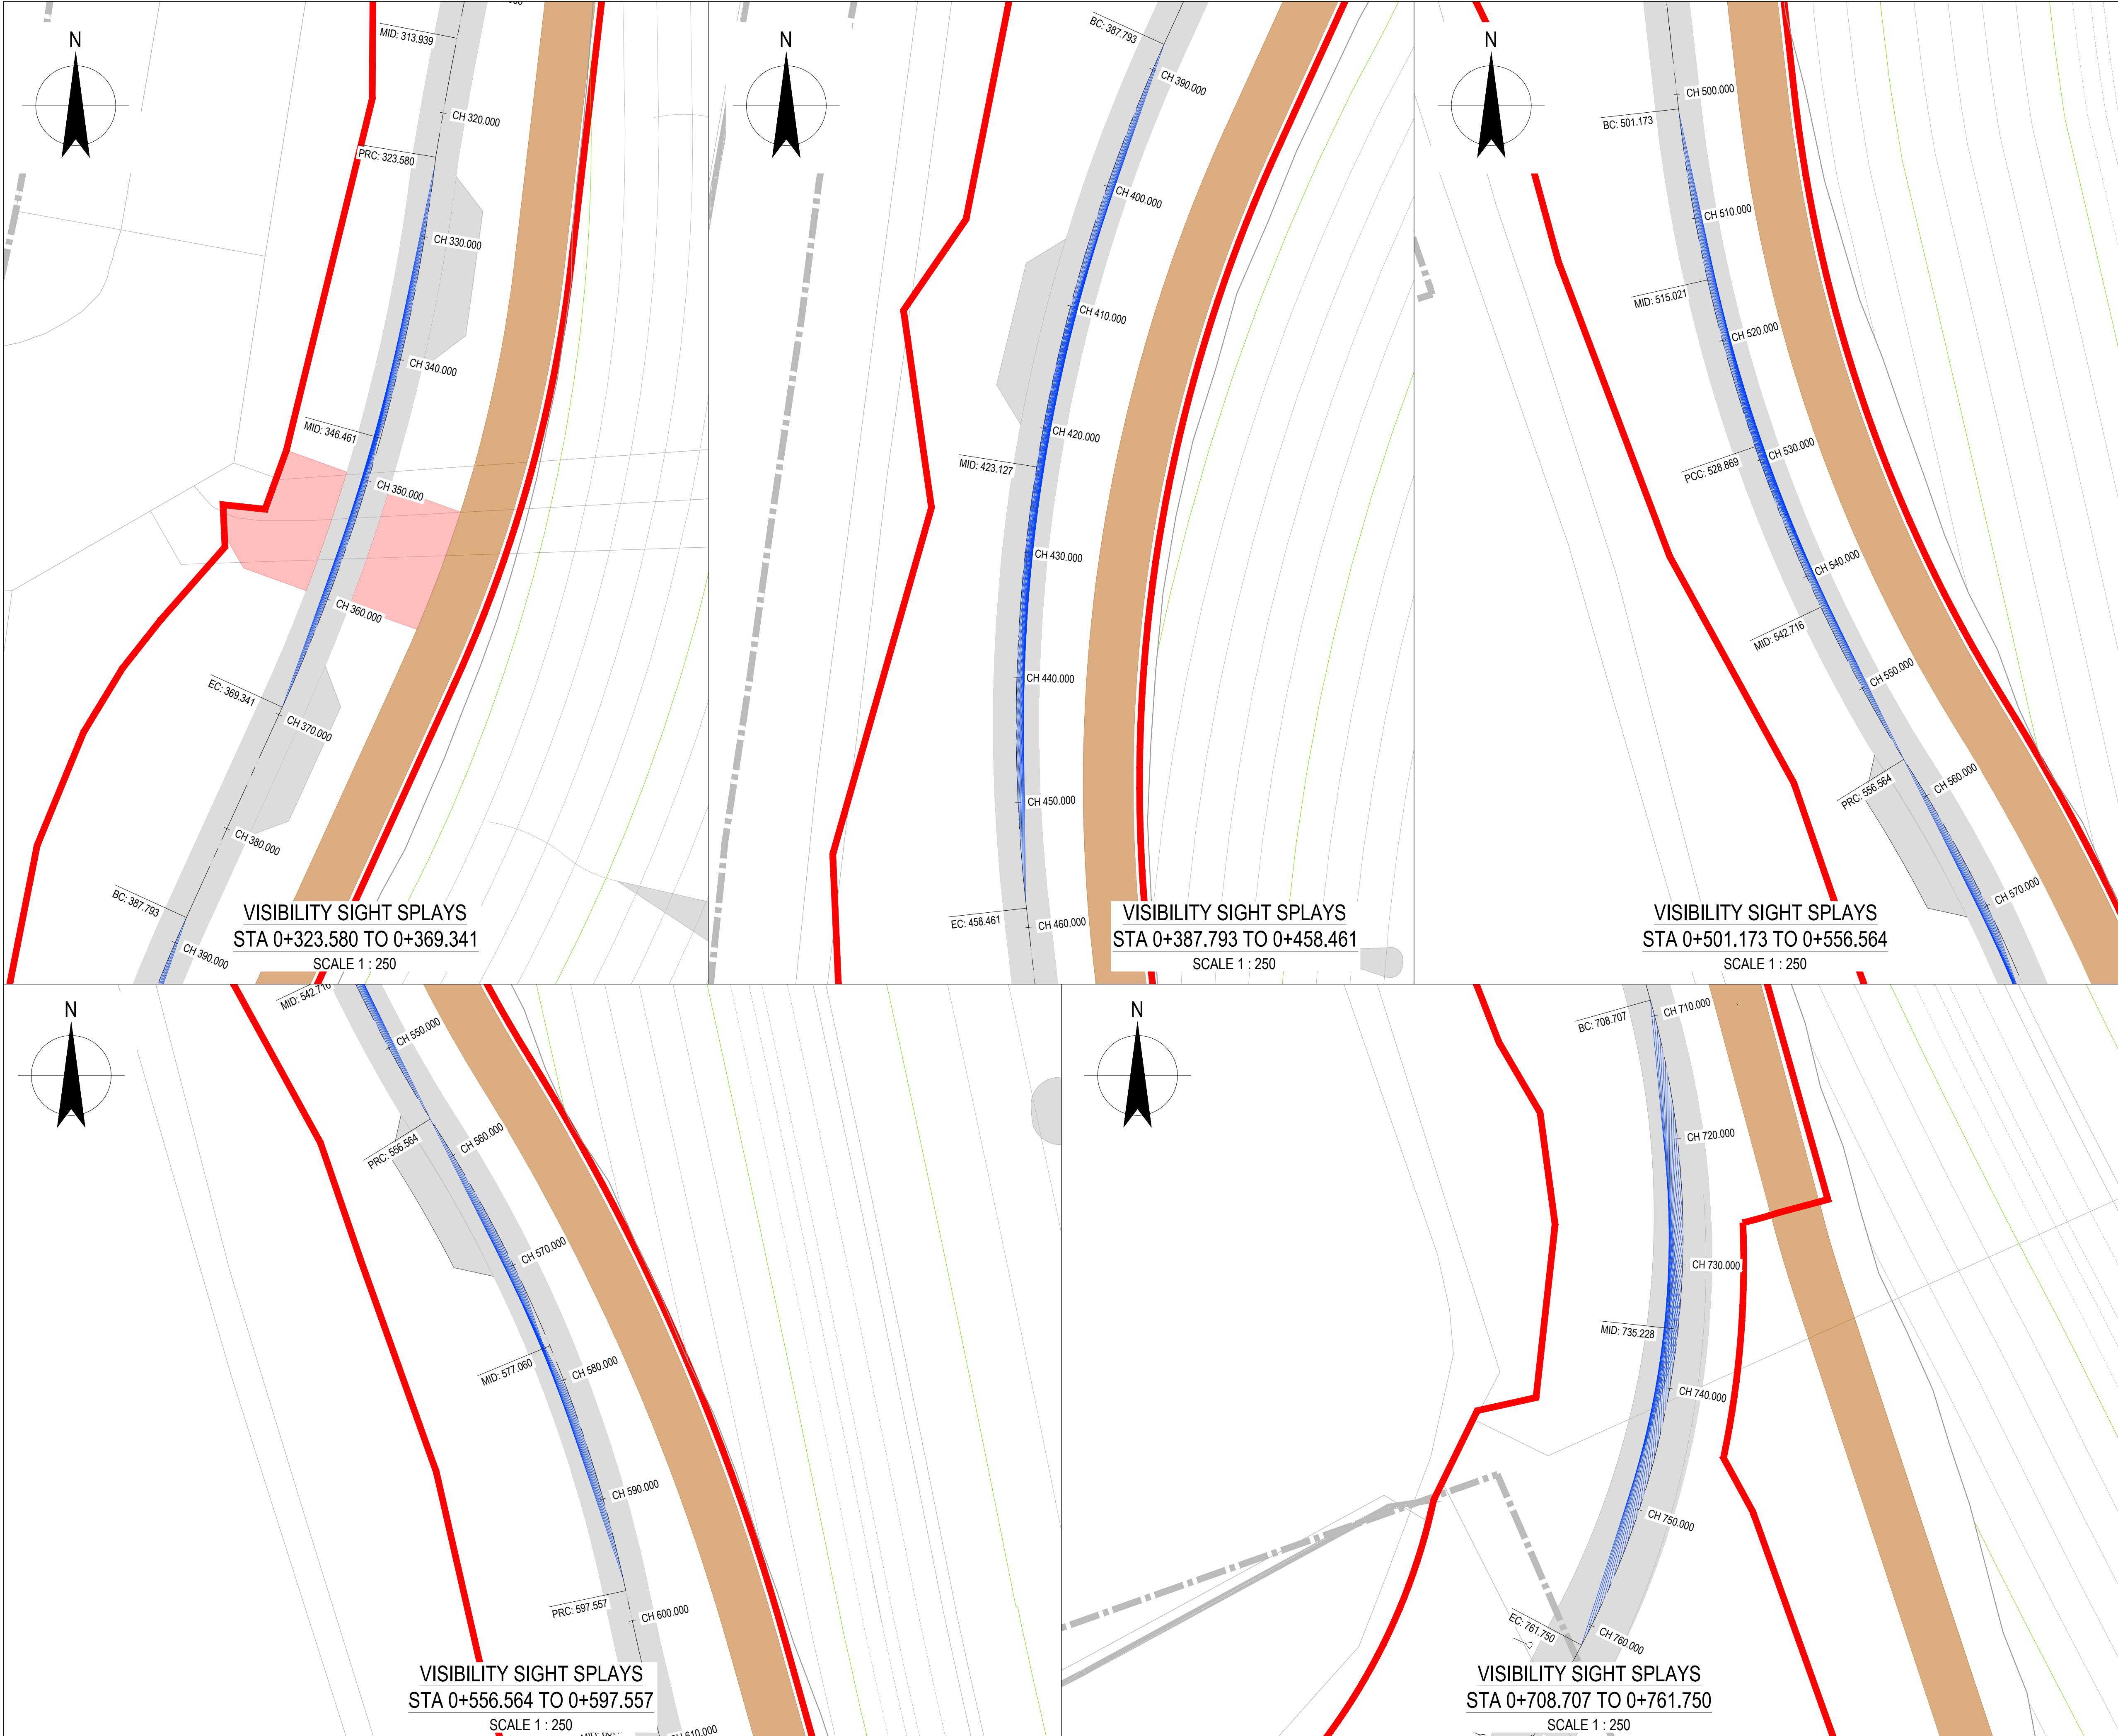

NOTES

1. ALL DIMENSIONS ARE IN MILLIMETERS UNLESS NOTED OTHERWISE (UNO).

2. ALL LEVELS ARE IN METRES TO ORDNANCE DATUM UNO.

3. ALL CO-ORDINATES ARE RELATIVE TO OS NATIONAL GRID.

LEGEND


SOUTHERN ACCESS ROAD

SOUTHERN MAINTENANCE TRACK

EQUESTRIAN CROSSING

RESERVED MATTERS APPLICATION BOUNDARY

FORWARD VISIBILITY OF 25M FOR 20MPH AS PER MANUAL FOR STREETS GUIDANCE.

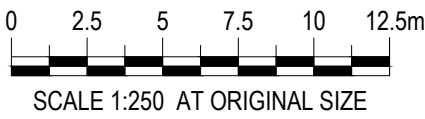

P02	PHASE 4 PLANNING SUBMISSION	DL	TG	28.05.26
P01	PHASE 4 PLANNING SUBMISSION	DL	TG	06.02.26
Rev	Description	Checked	Approved	Date
Author	FJ		Drafting Check	DL
Designer	LG		Design Check	DL

Telephone: Havant (023) 9249 9888
Fax: Havant (023) 9245 3632
Website: www.portsmouthwater.co.uk
Registered Office: PO Box 8 West Street
Havant Hampshire PO9 1LG
REGISTERED IN ENGLAND No. 2538455

Future Water

MJJV Ltd

Project No.
12547181

Client

PORTSMOUTH WATER

Project

HAVANT THICKET RESERVOIR

Status

FOR INFORMATION

Status Code

S2

Drawing Title

SOUTHERN ACCESS ROAD -
FORWARD VISIBILITY
SIGHTLINE SPLAYS

Size

A1

Drawing No.

HTR-GHD-P4-SA-DR-T-0028

Rev

P02