



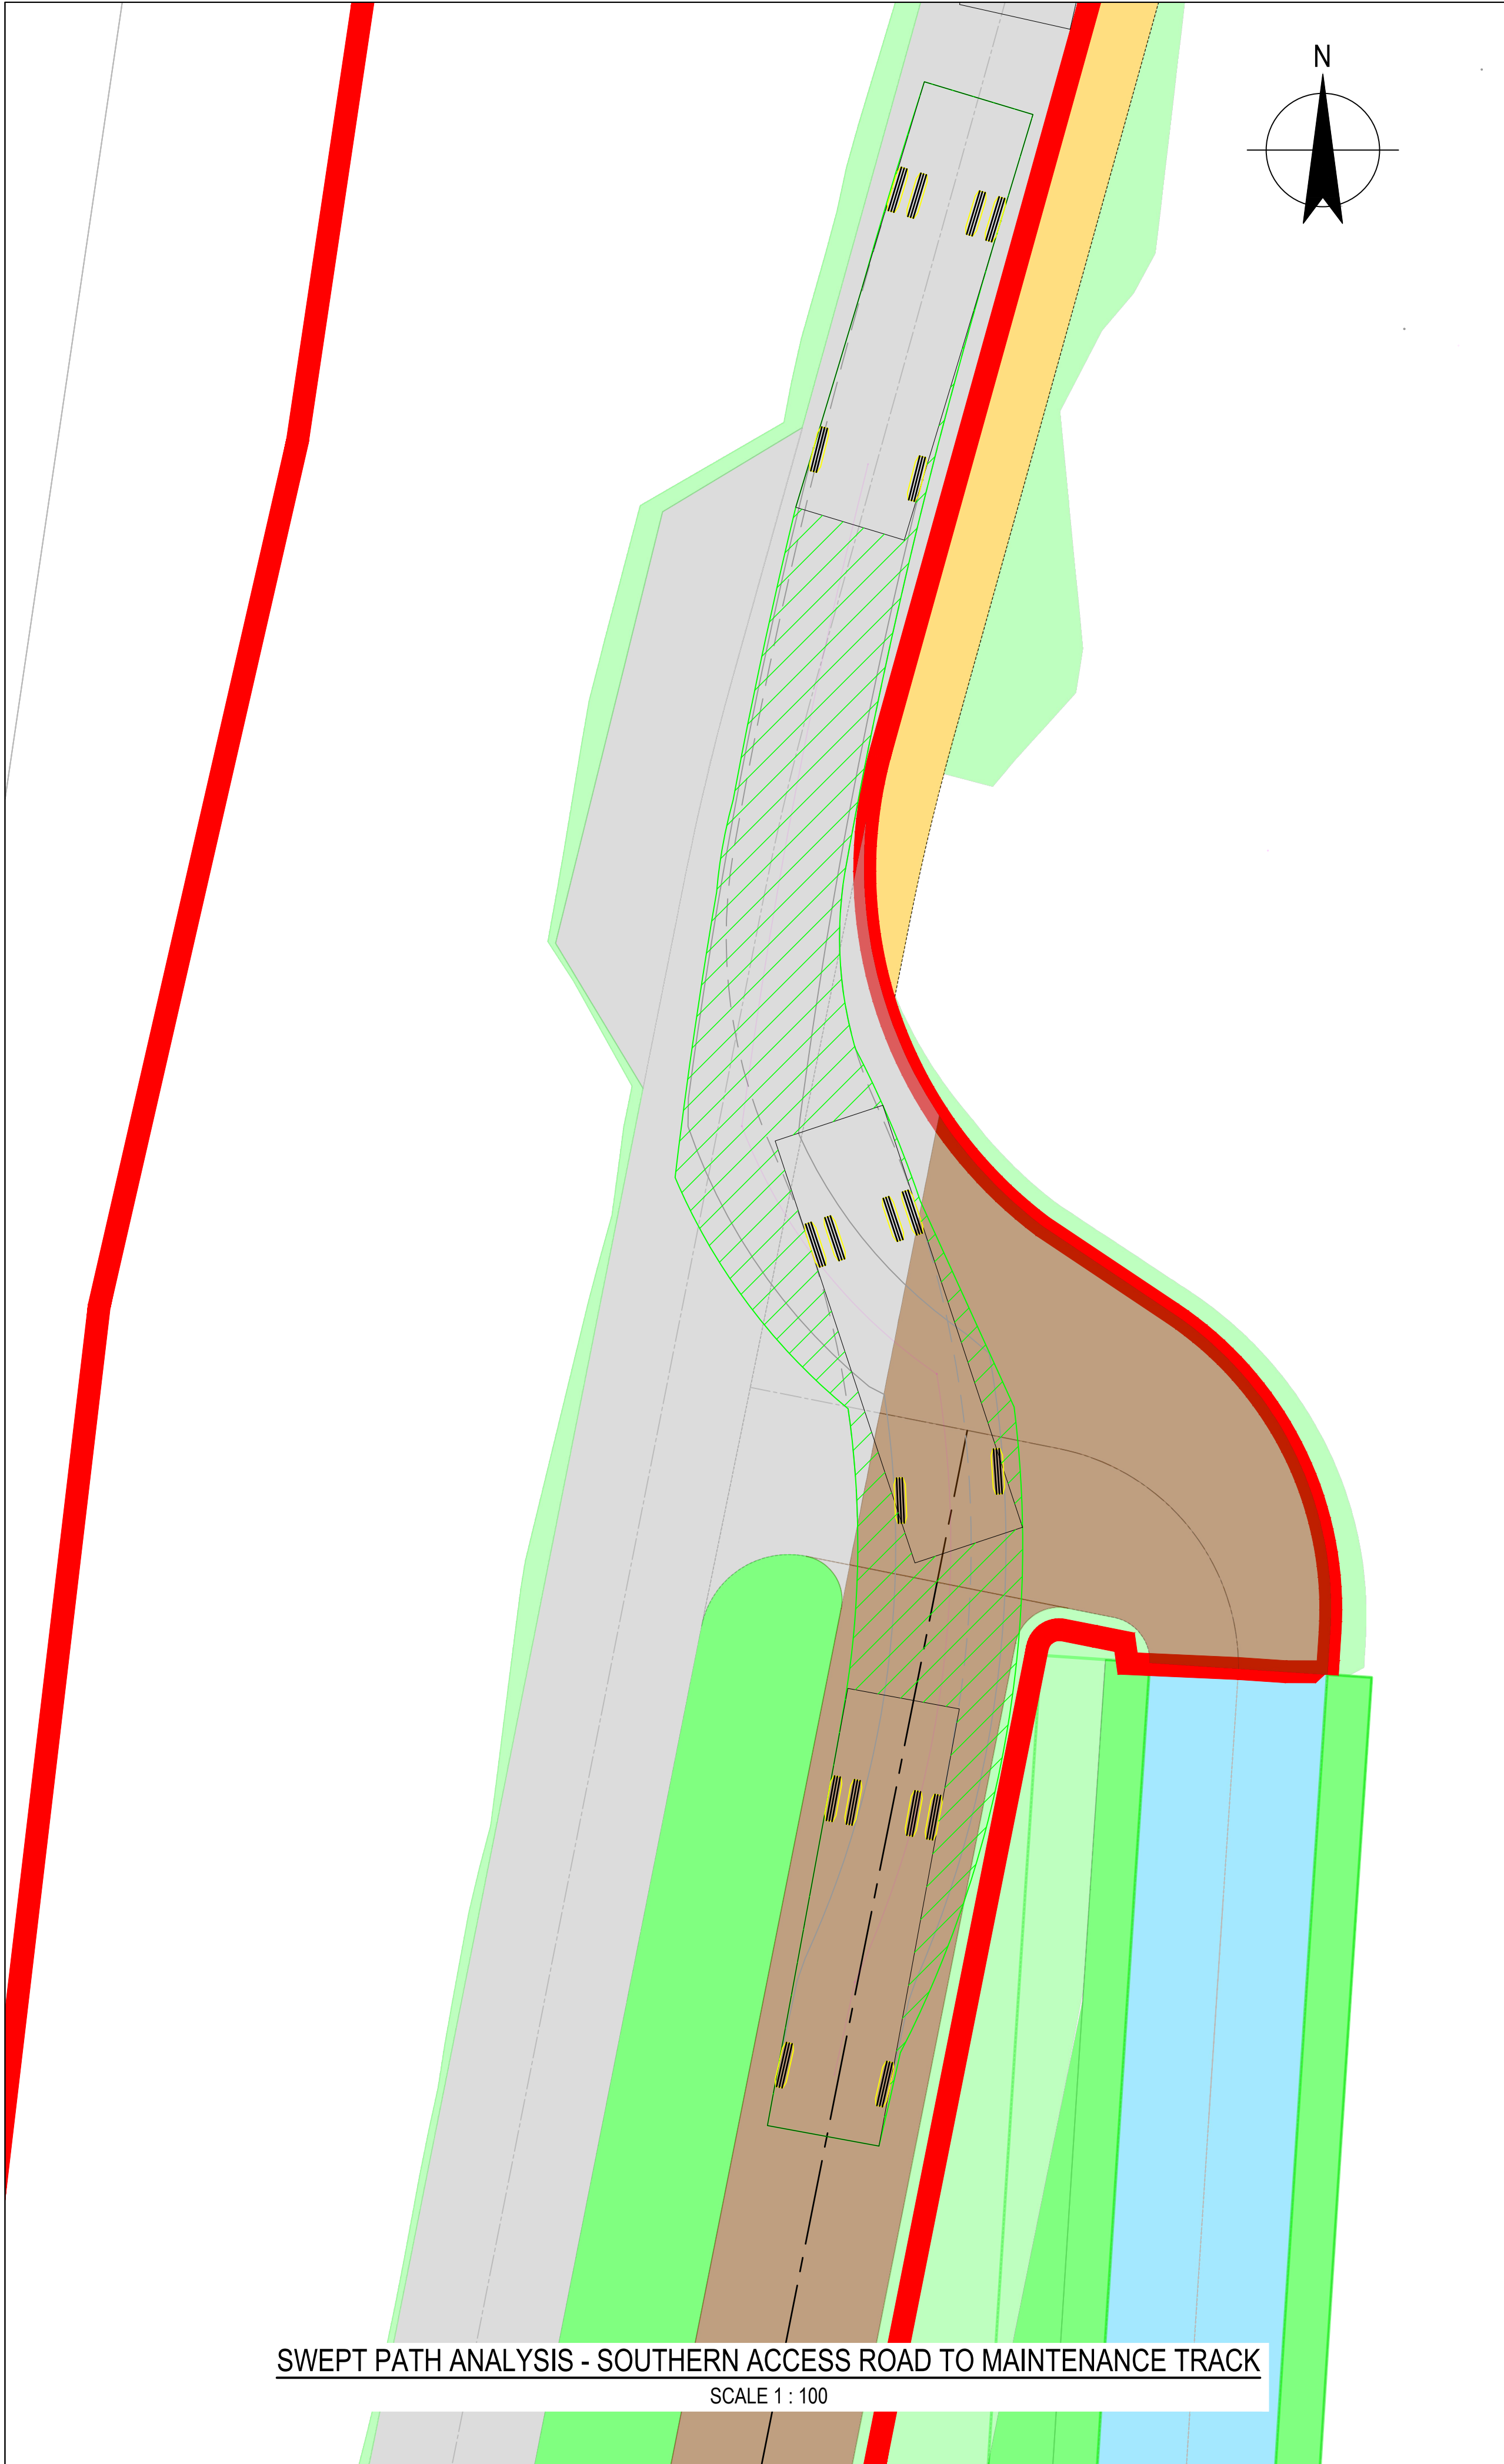


SWEPT PATH ANALYSIS - SOUTHERN ACCESS ROAD TO MAINTENANCE TRACK
SCALE 1 : 100

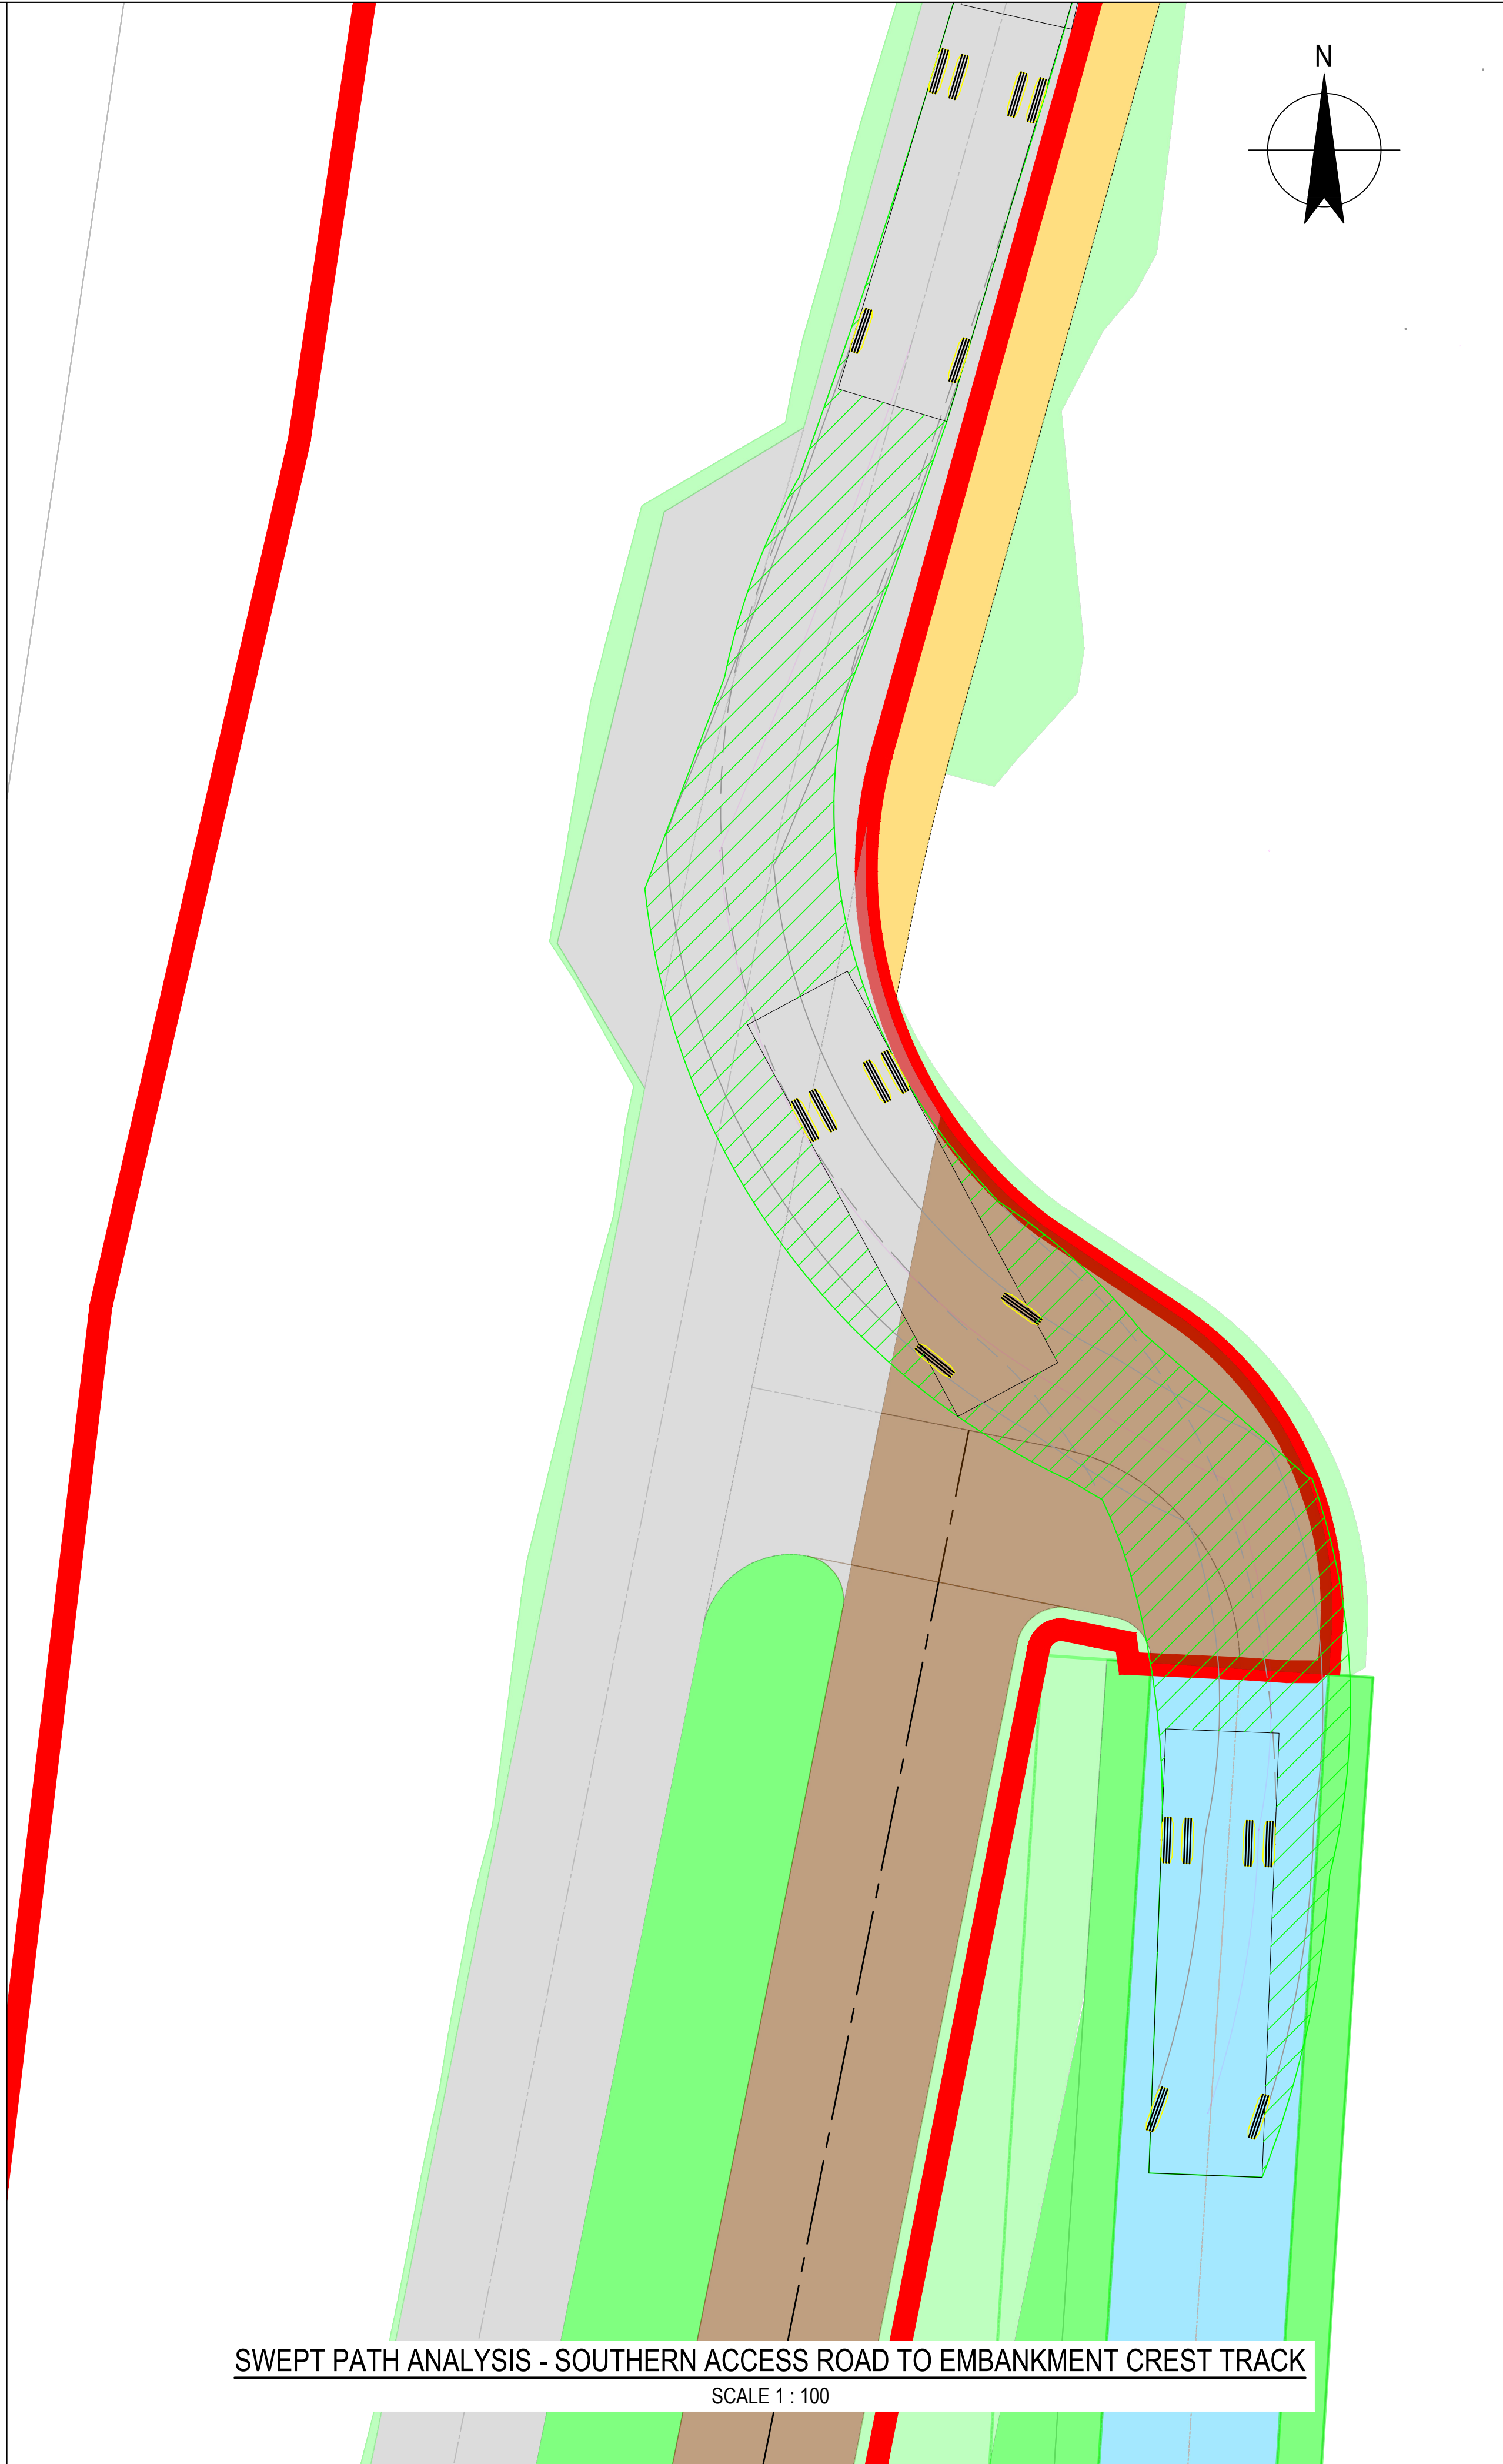

SWEPT PATH ANALYSIS - SOUTHERN ACCESS ROAD TO EMBANKMENT CREST TRACK
SCALE 1 : 100

- NOTES:
1. ALL DIMENSIONS ARE IN MILLIMETERS UNLESS NOTED OTHERWISE (UNO).
 2. ALL LEVELS ARE IN METRES TO ORDNANCE DATUM UNO.
 3. ALL CO-ORDINATES ARE RELATIVE TO OS NATIONAL GRID.
 4. VEHICLE TURNING RATE UNLIMITED.
 5. VEHICLE DESIGN SPEEDS:
FORWARDS - 5km/h
BACKWARDS - 2.5km/h

- KEY
- SOUTHERN ACCESS ROAD
 - SOUTHERN MAINTENANCE TRACK
 - EMBANKMENT CREST TRACK
 - GRASSED SHOULDER
 - RESERVE MATTER APPLICATION BOUNDARY
 - PORTSMOUTH WATER LAND OWNERSHIP BOUNDARY
 - ROAD EMBANKMENT - FILL
 - ROAD EMBANKMENT - CUT
 - VERGE - VEGETATION
 - VEHICLE BODY OUTLINE - FORWARD DRIVE
 - VEHICLE BODY OUTLINE - REVERSE DRIVE
 - TYRE PATH

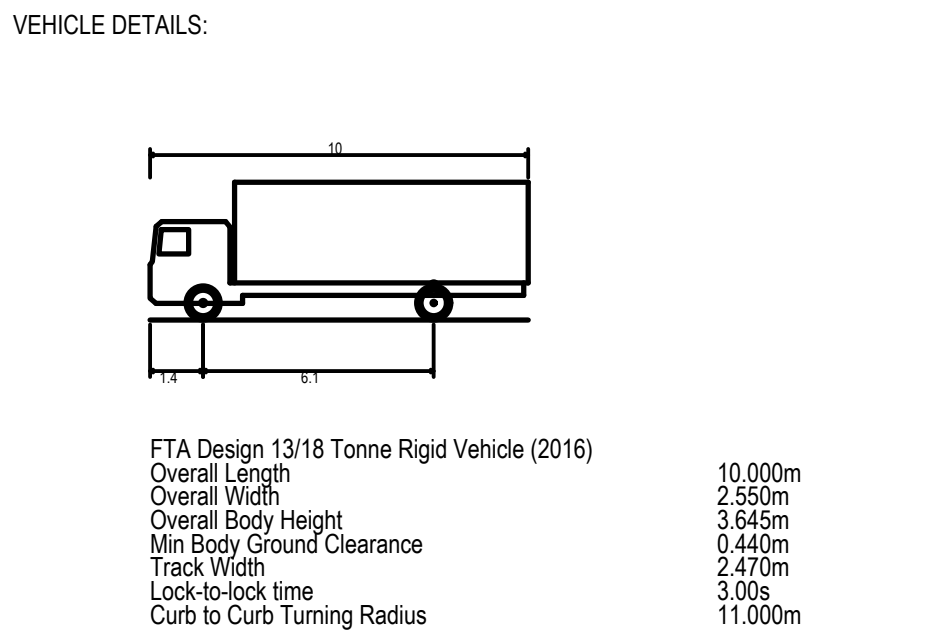

P02	PHASE 4 PLANNING SUBMISSION	DL	TG	28.05.26
P01	PHASE 4 PLANNING SUBMISSION	DL	TG	06.02.26
Rev	Description	Checked	Approved	Date
Author	FJ			
Designer	LG			
Drafting Check	DL			
Design Check	DL			

Telephone: Havant (023) 9249 9888
Fax: Havant (023) 9245 3632
Website: www.portsmouthwater.co.uk
Registered Office: PO Box 8 West Street
Havant Hampshire PO9 1LG
REGISTERED IN ENGLAND No. 2538455



Client PORTSMOUTH WATER

Project HAVANT THICKET RESERVOIR

Status FOR INFORMATION Status Code S2

Drawing Title SOUTHERN ACCESS ROAD - SWEPT PATH ANALYSIS SHEET 1 OF 2 Size A1

HTR-GHD-P4-SA-DR-T-0023 Drawing No. Rev P02