




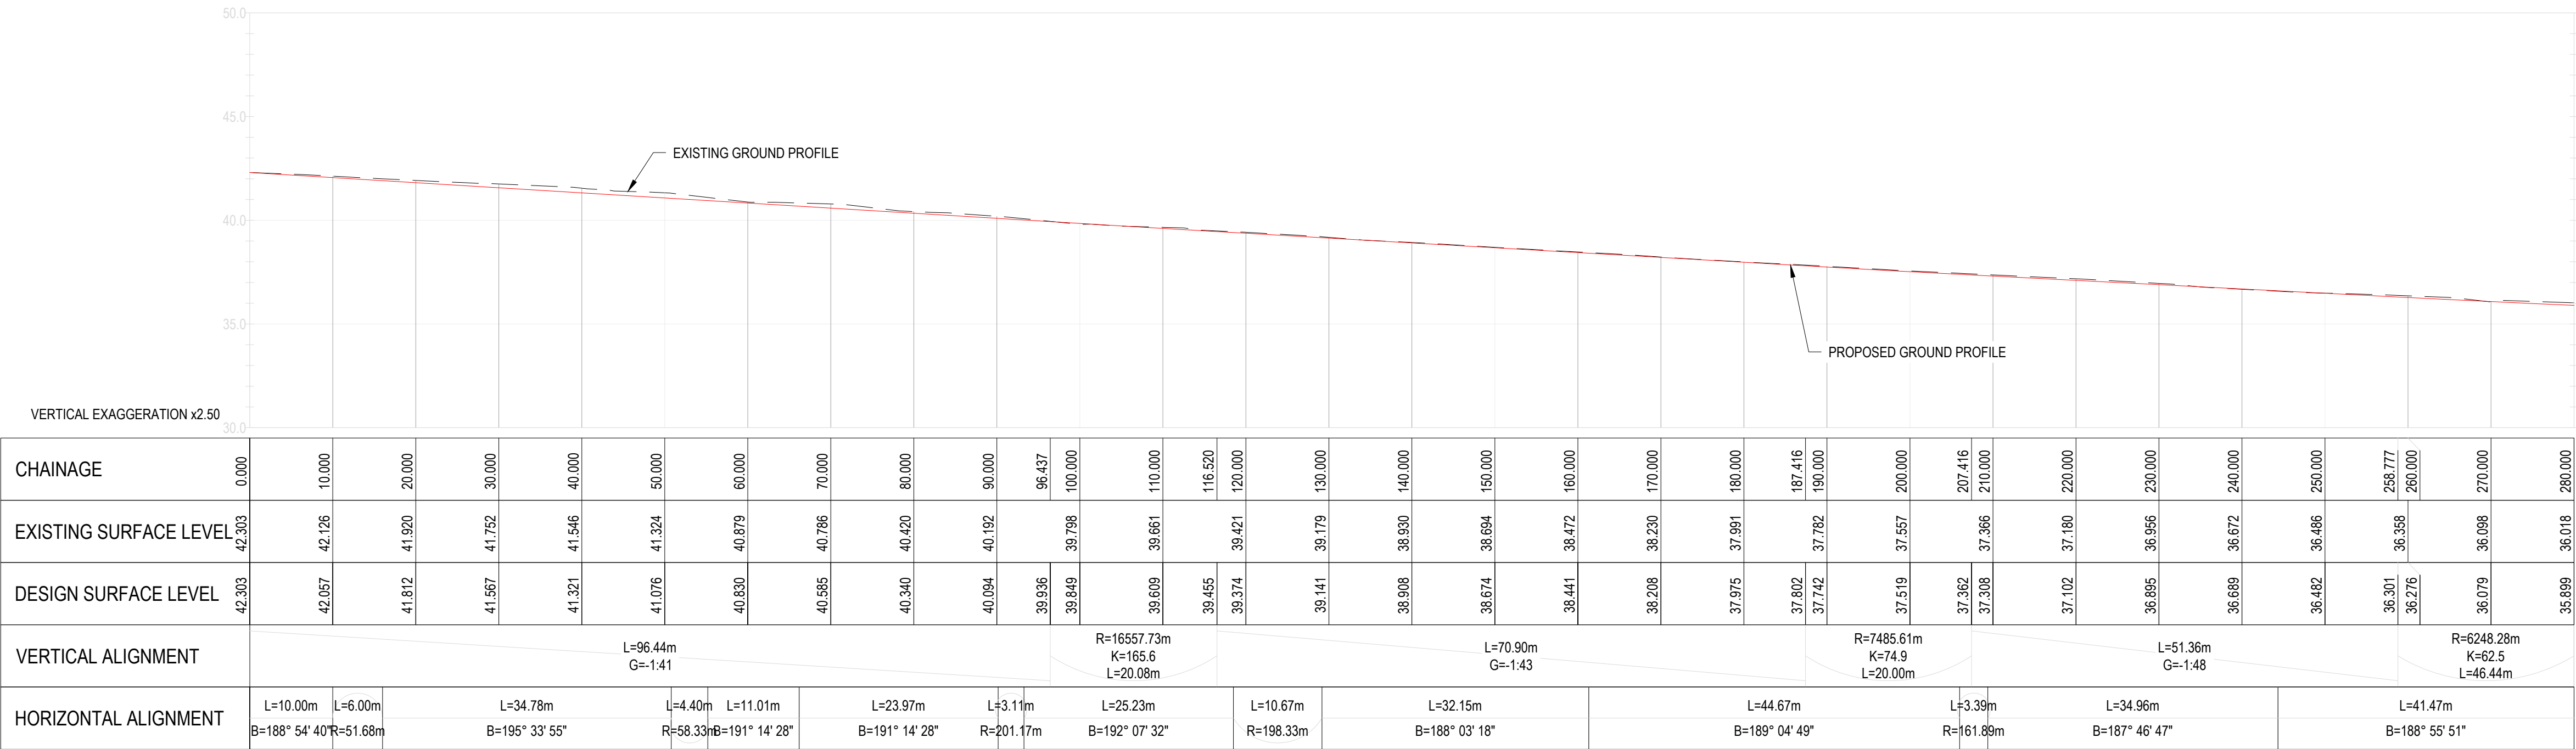

LONGITUDINAL SECTION - STA 0+000 TO 0+280.00
SCALE: H 1:500 V 1:200

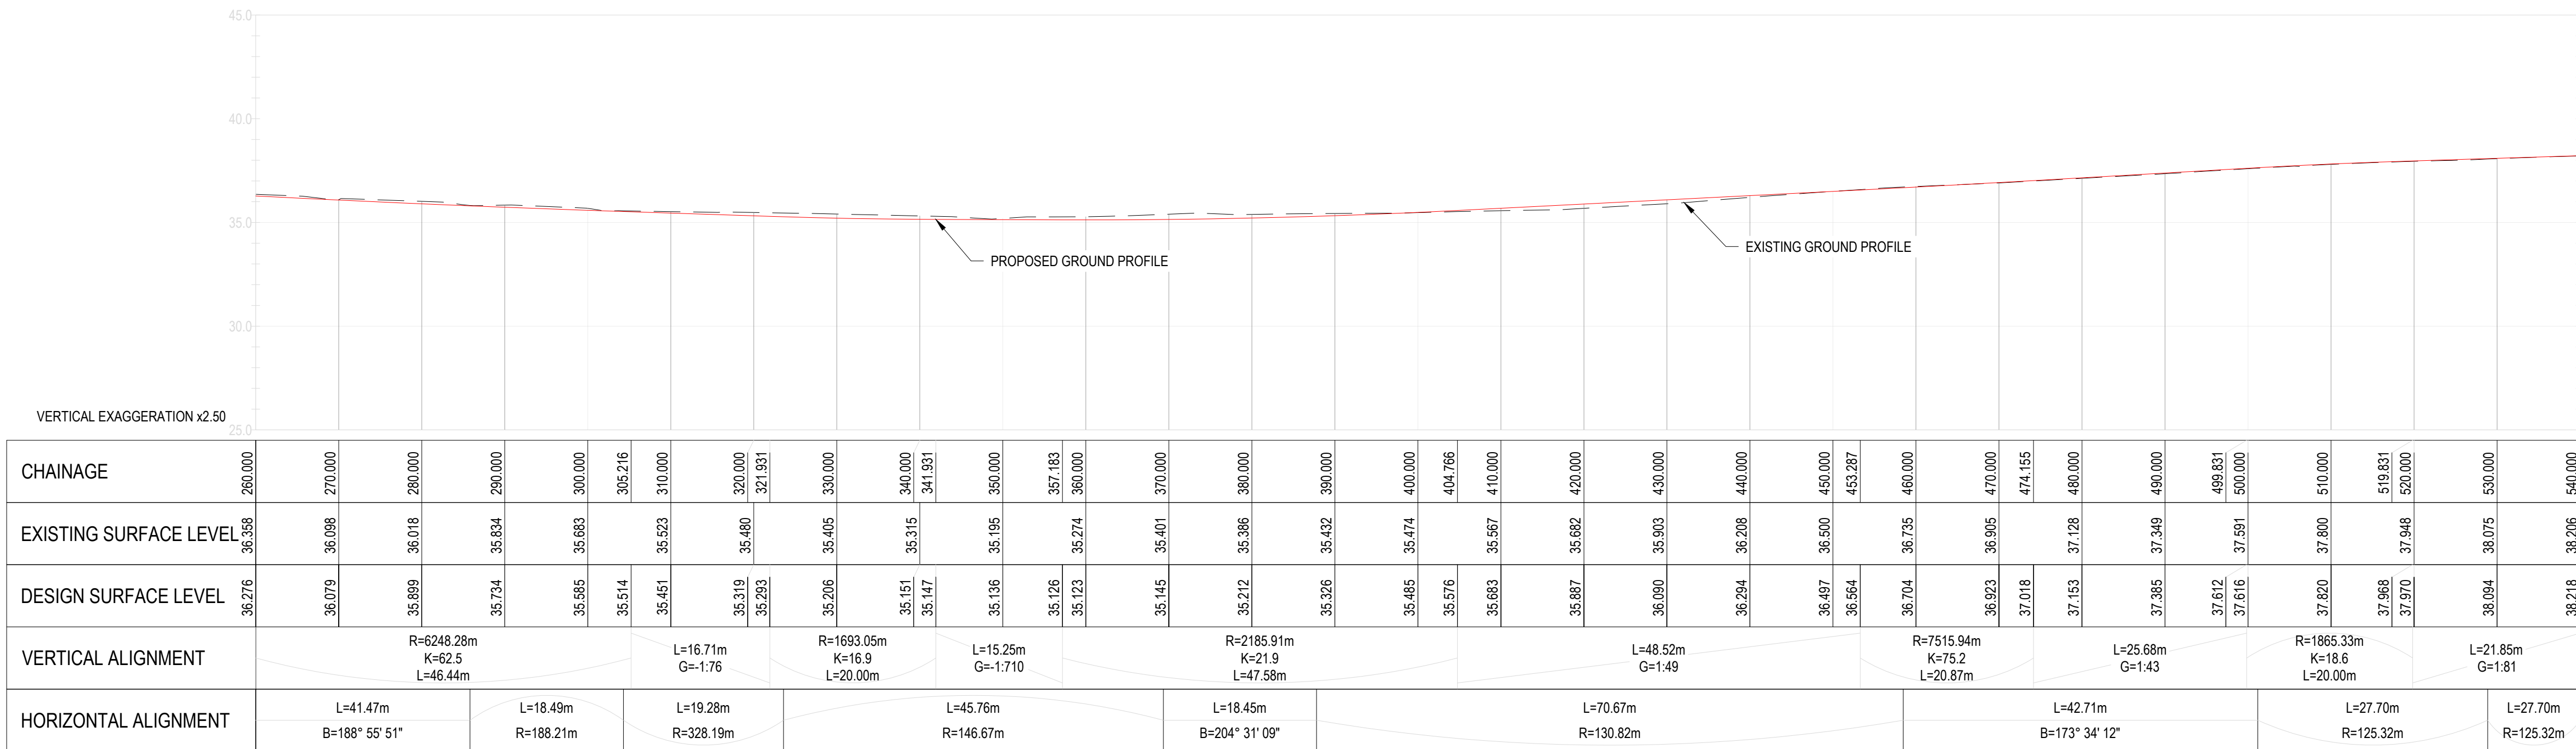

LONGITUDINAL SECTION - STA 0+260.00 TO 0+540.00
SCALE: H 1:500 V 1:200

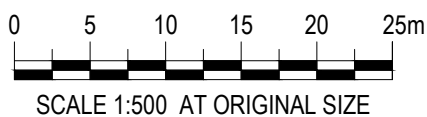

NOTES

- ALL DIMENSIONS ARE IN MILLIMETERS UNLESS NOTED OTHERWISE (UNO).
- ALL LEVELS ARE IN METRES TO ORDNANCE DATUM UNO.
- ALL CO-ORDINATES ARE RELATIVE TO OS NATIONAL GRID.
- PROPOSED ROAD MODEL AND SURFACES HAVE BEEN DESIGNED USING AUTODESK CIVIL 3D.

REFERENCE DRAWINGS:

HTR-GHD-P4-SA-DR-T-0013 - HORIZONTAL GEOMETRY
HTR-GHD-P4-SA-DR-T-0015 - LONG SECTION SHEET 2
HTR-GHD-P4-SA-DR-T-0016-25 - CROSS SECTIONS

KEY

— PROPOSED SURFACE
- - - EXISTING SURFACE
ELEV ELEVATION
L LENGTH OF VERTICAL CURVE
K K VALUE OF VERTICAL CURVE
CH CHAINAGE OF ALIGNMENT
R RADII OF VERTICAL CURVE
G GRADIENT

P02 PHASE 4 PLANNING SUBMISSION	DL	TG	28.05.26
P01 PHASE 4 PLANNING SUBMISSION	DL	TG	06.02.26

Rev	Description	Checked	Approved	Date
Author	FJ			
Designer	LG			

Telephone: Havant (023) 9249 9888
Fax: Havant (023) 9245 3632
Website: www.portsmouthwater.co.uk
Registered Office: PO Box 8 West Street
Havant Hampshire PO9 1LG
REGISTERED IN ENGLAND No. 2538455



Client PORTSMOUTH WATER

Project HAVANT THICKET RESERVOIR

Status FOR INFORMATION

Status Code S2

Drawing Title SOUTHERN ACCESS ROAD
LONG SECTION
SHEET 1

Size A1

Drawing No. HTR-GHD-P4-SA-DR-T-0014
Rev P02