



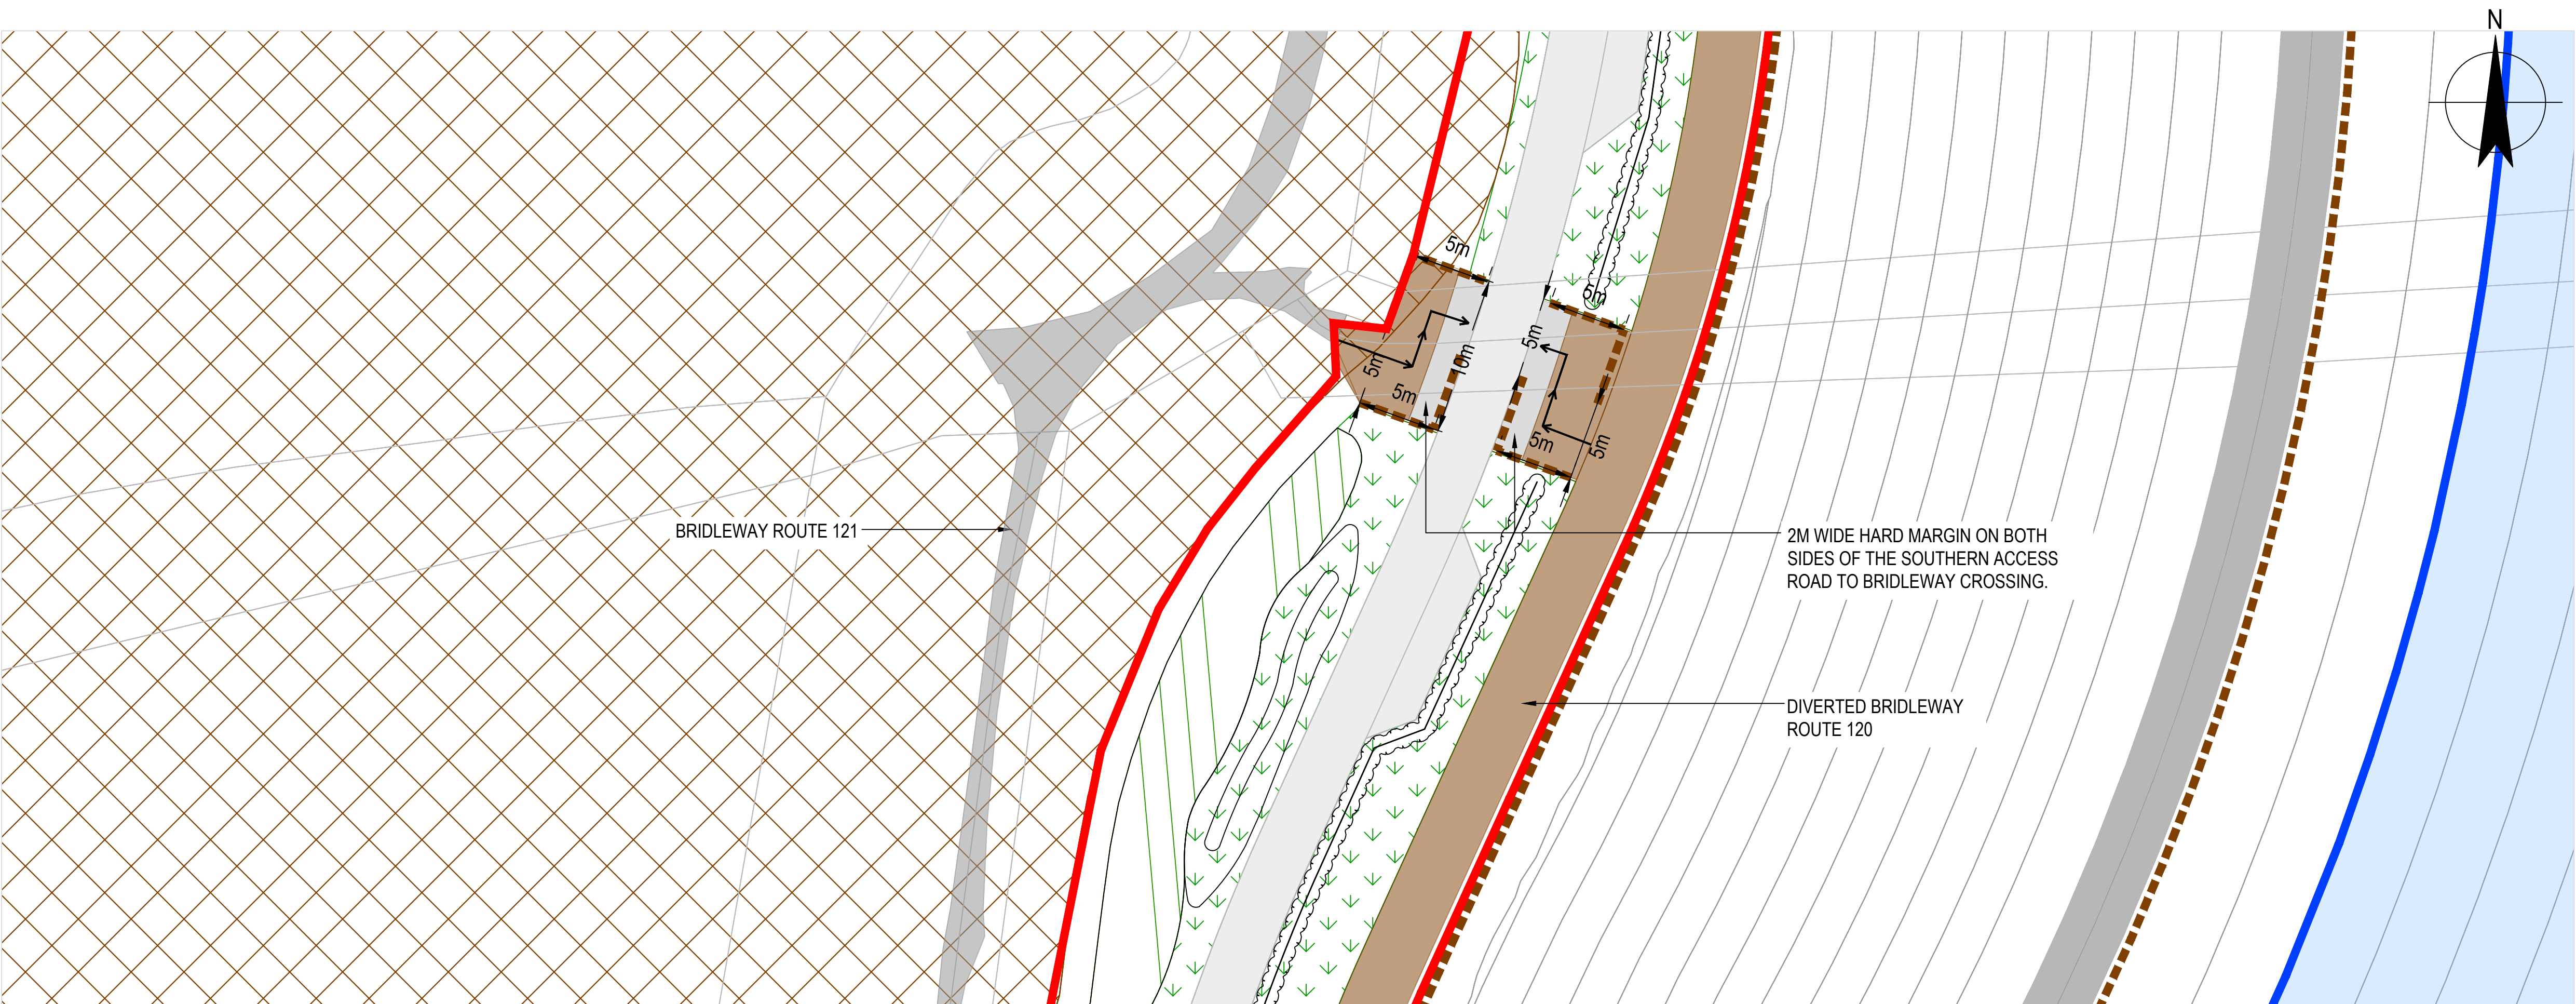

EQUESTRIAN CROSSING (FORMAL) - FROM EXISTING BRIDLEWAY ROUTE 121 TO DIVERTED BRIDLEWAY ROUTE 120 / MAINTENANCE TRACK

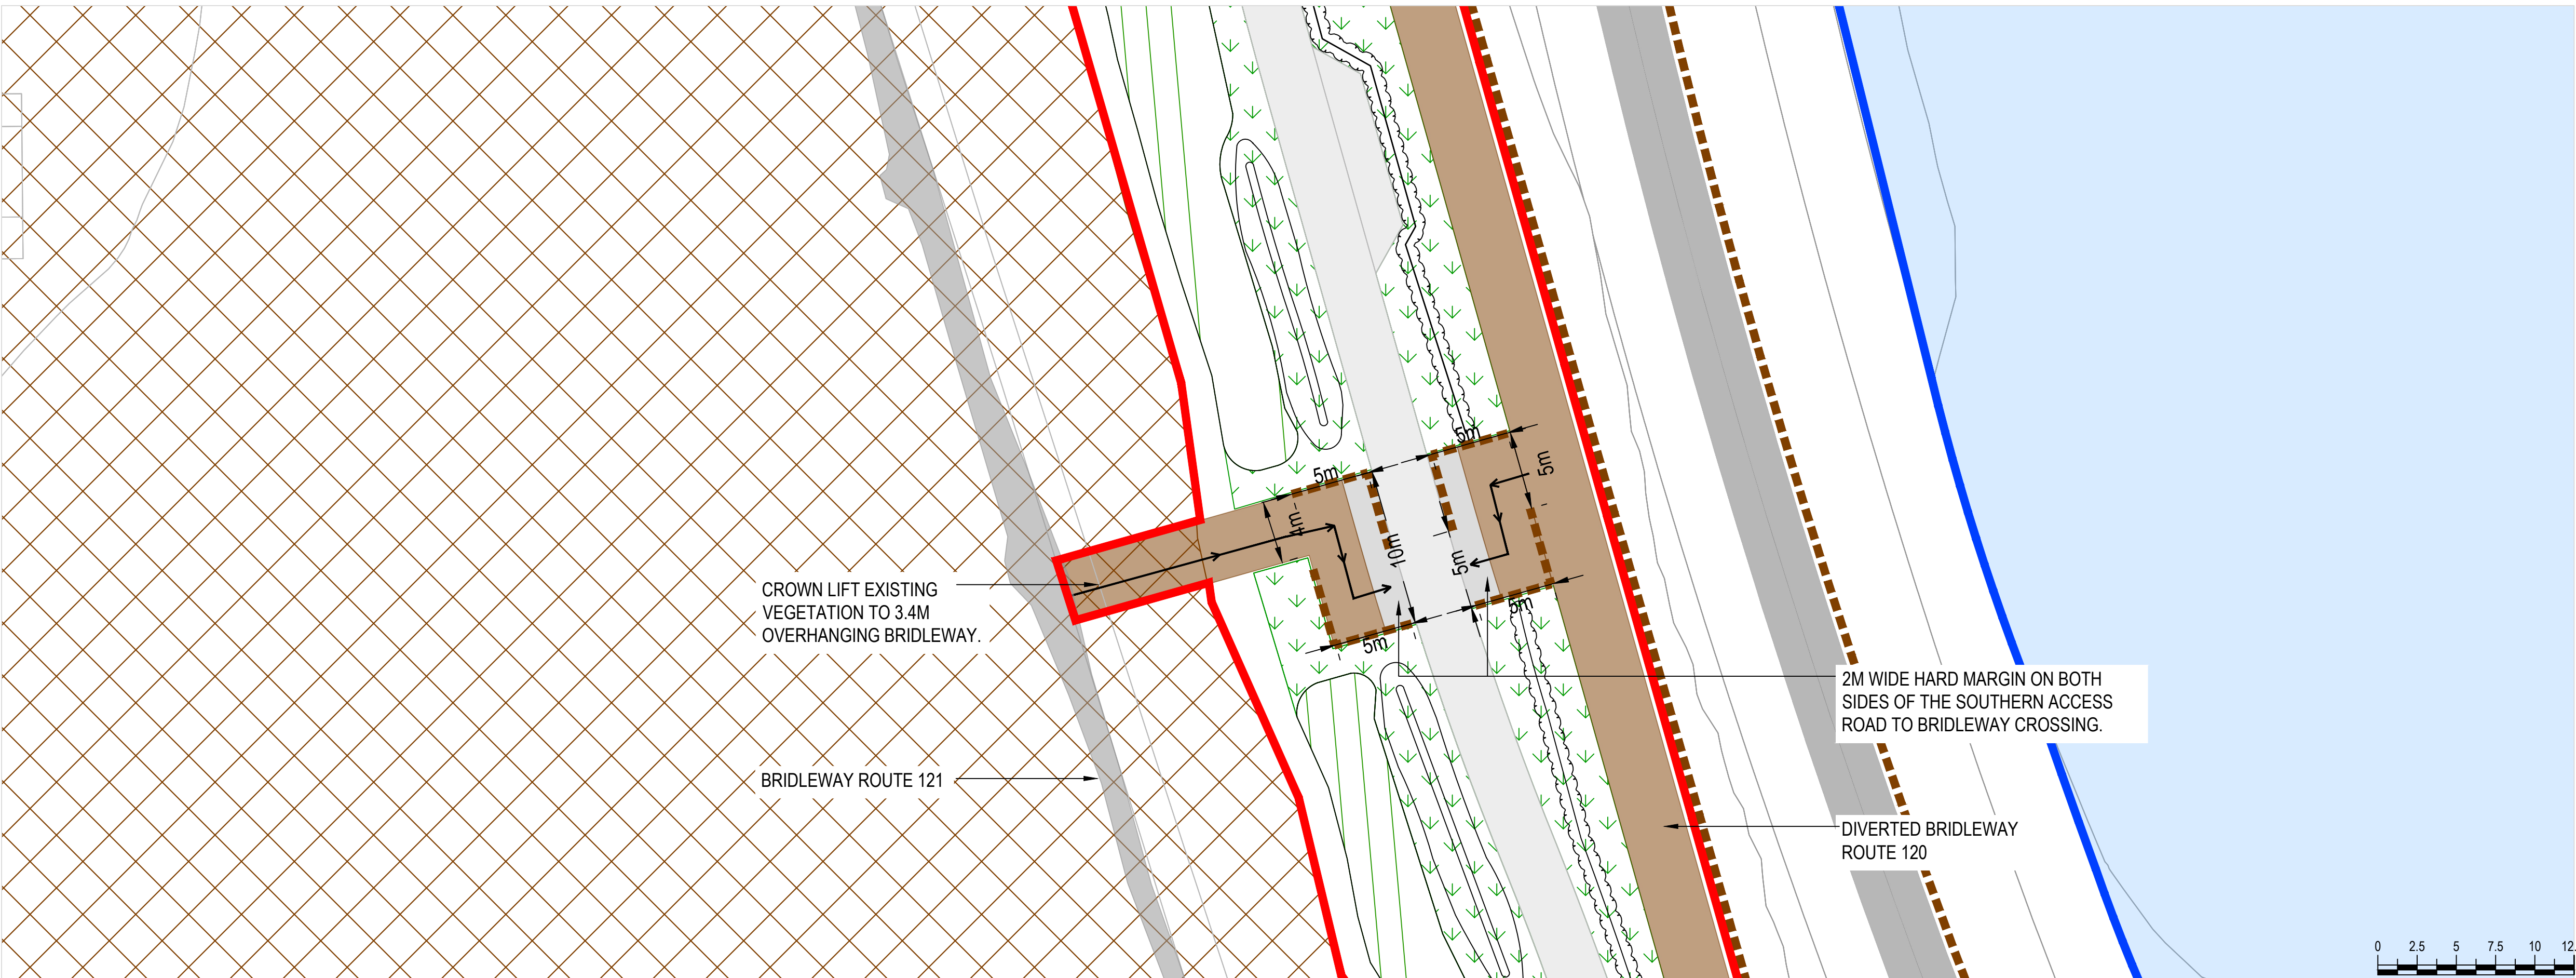

EQUESTRIAN CROSSING (PERMISSIVE) - FROM EXISTING BRIDLEWAY ROUTE 121 TO DIVERTED BRIDLEWAY ROUTE 120 / MAINTENANCE TRACK

Key

Reserved Matters Application boundary

Existing

Woodland to be retained

Bridleway

Proposed

Equestrian Holding Area/ Crossing

Entry/ Exit through Equestrian Holding Area/ Crossing

Timber Post & Rail Fencing

Southern Access Road

Maintenance Track

Bridleway Link

Asphalt Hard Margin

NOTES

1. All dimensions in metres unless otherwise stated.

REFERENCE DOCUMENTS AND DRAWINGS

PLEASE REFER TO THE BELOW DRAWINGS:

HTR-GHD-P4-SA-DR-T-0002-0004 - SOUTHERN ACCESS ROAD, LANDSCAPE HARDWORKS AND SOFTWARES SHEETS 1-3.

HTR-GHD-P4-SA-DR-T-0005 - SOUTHERN ACCESS ROAD, CROSS SECTIONS A-A' TO C-C'.

HTR-GHD-P4-SA-DR-T-0011 - PUBLIC ACCESS.

ADVANCED ARBORICULTURE AIA AND TREE PROTECTION DRAWINGS AND REPORT DATED 01/05/2025.

P04	FOR PLANNING	SWG	TG	08/06/2026
P03	FOR PLANNING	SWG	TG	05/02/2026
P02	FOR APPROVAL	SWG	TG	16/12/2025
P01	FOR COMMENT	ST	SWG	19/11/2025
Rev	Description	Checked	Approved	Date

Author	ST	Drafting Check	SWG
Designer	ST	Design Check	SWG

Telephone: Havant (023) 9249 9888
Fax: Havant (023) 9245 3632
Website: www.portsmouthwater.co.uk
Registered Office: PO Box 8 West Street
Havant Hampshire PO9 1LG
REGISTERED IN ENGLAND No. 2536455



Client **PORTSMOUTH WATER**

Project **HAVANT THICKET RESERVOIR**

Status **FOR INFORMATION** Status Code **S2**

Drawing Title **SOUTHERN ACCESS ROAD BRIDLEWAY CROSSINGS** Size **A1**