



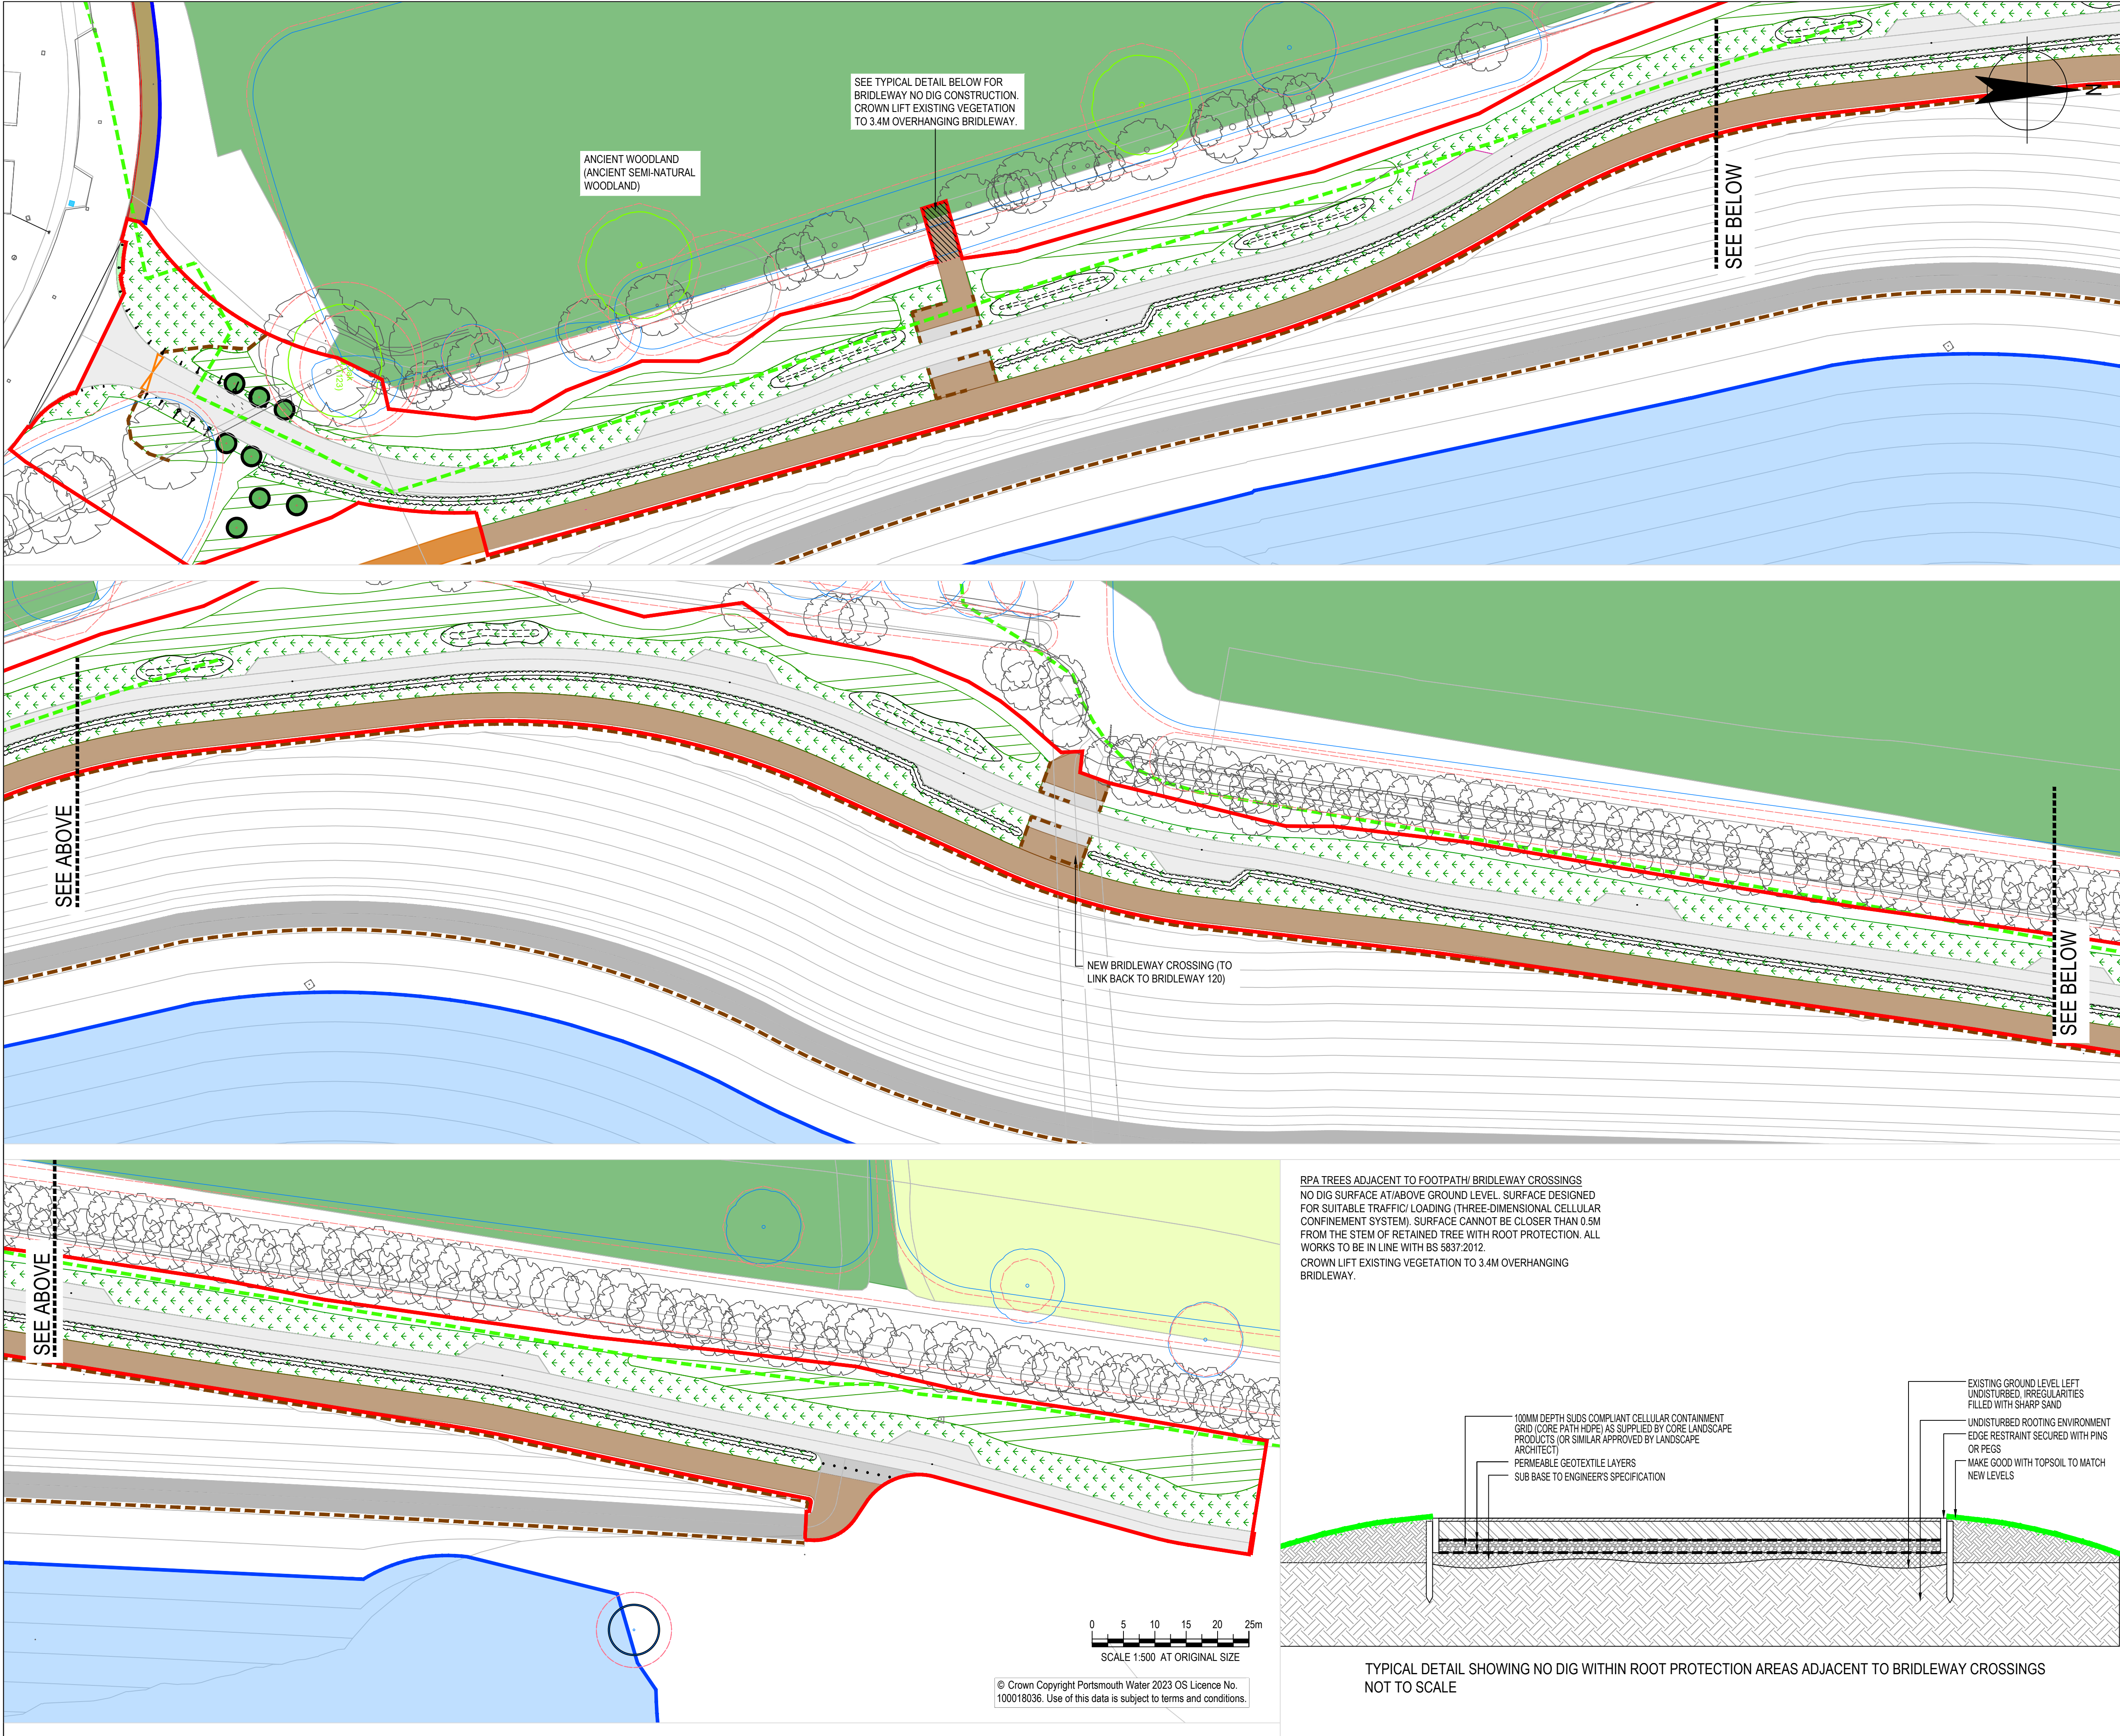

- Key
- Reserved Matters Application boundary
 - Existing
 - Ancient and Semi Natural Woodland
 - Ancient Replanted Woodland
 - Ancient and Semi Natural Woodland / Ancient Replanted Woodland 15m offset
 - Trees to be retained
 - Category A tree
 - Category B tree
 - Category U tree
 - Category C tree
 - Root Protection Area (RPA)

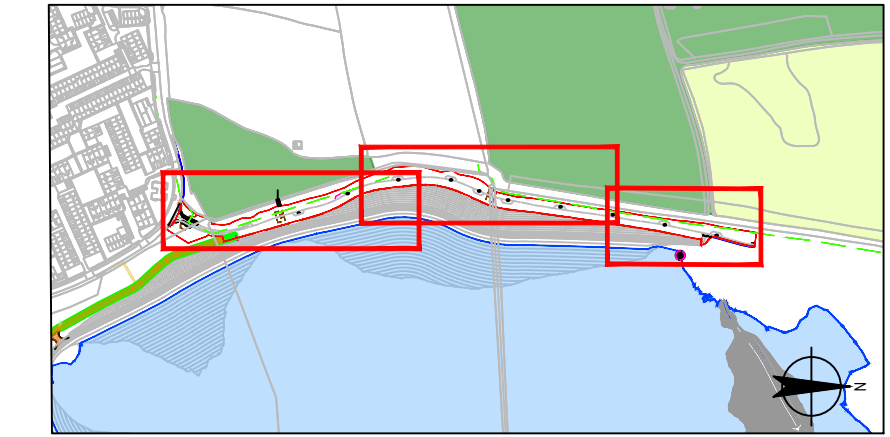

ATLAS NOT TO SCALE

REFERENCE DOCUMENTS AND DRAWINGS

PLEASE REFER TO THE BELOW DRAWINGS:
HTR-GHD-P4-SA-DR-T-0002-0004 - SOUTHERN ACCESS ROAD, LANDSCAPE HARDWORKS AND SOFTWORKS SHEETS 1-3.
HTR-GHD-P4-SA-DR-T-0009 - ACCESS ROUTES AND EQUESTRIAN CROSSING.
ADVANCED ARBORICULTURE AIA AND TREE PROTECTION DRAWINGS AND REPORT DATED 01/05/2025.

P03	FOR PLANNING	SWG	TG	04/06/2026
P02	FOR PLANNING	SWG	TG	06/02/2026
P01	FOR APPROVAL	SWG	TG	18/12/2025

Rev	Description	Checked	Approved	Date
Author	ST			
Designer	ST			
Drafting Check	SWG			
Design Check	SWG			

Telephone: Havant (023) 9249 9888
Fax: Havant (023) 9245 3632
Website: www.portsmouthwater.co.uk
Registered Office: PO Box 8 West Street
Havant Hampshire PO9 1LG
REGISTERED IN ENGLAND No. 2538455



Project No.
12547181

Client PORTSMOUTH WATER

Project HAVANT THICKET RESERVOIR

Status FOR INFORMATION Status Code S2

Drawing Title SOUTHERN ACCESS ROAD TREE PROTECTION Size A1

HTR-GHD-P4-SA-DR-T-0012 Drawing No. P03