



PLANNING DRAWING – PROPOSED SIGNAGE

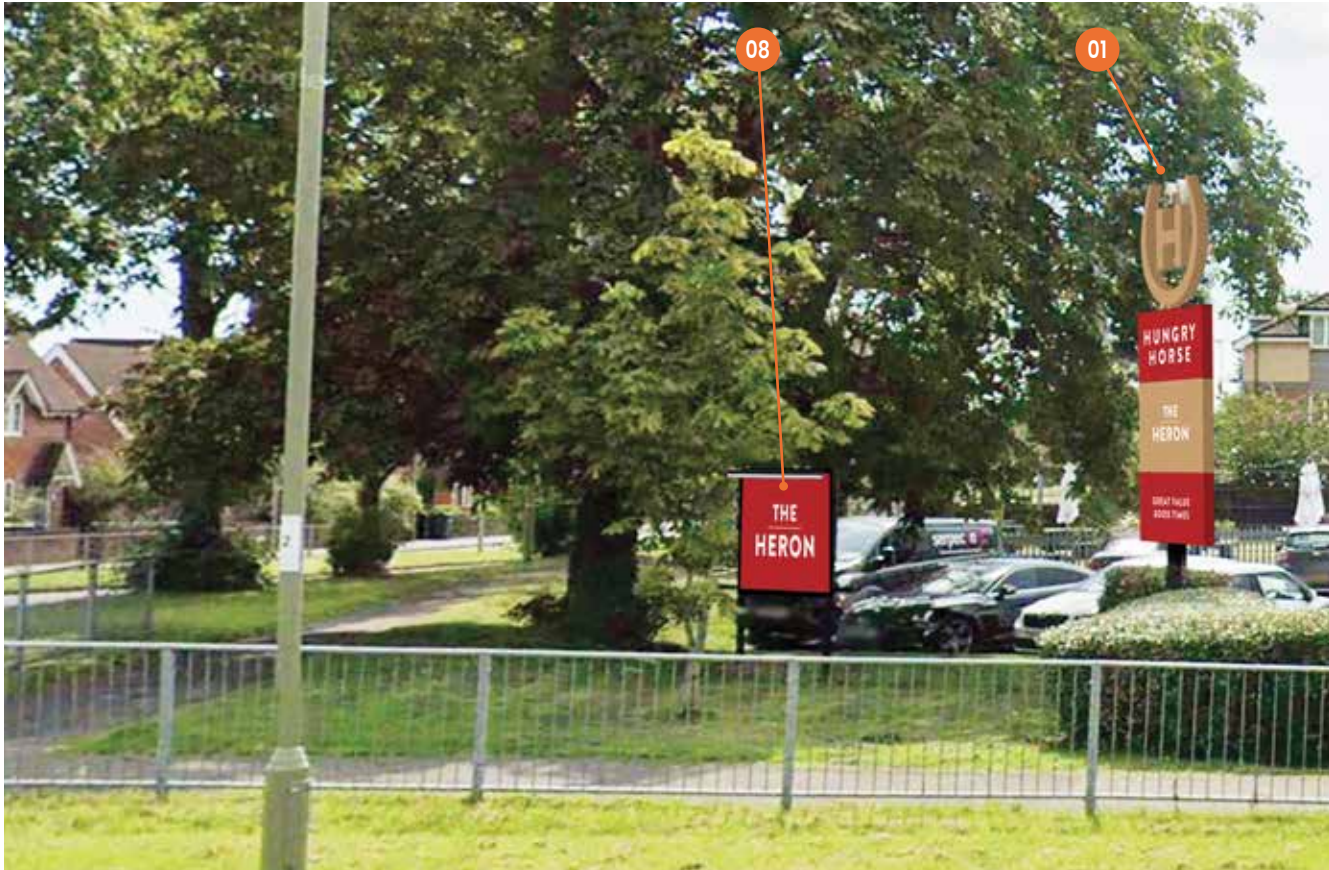

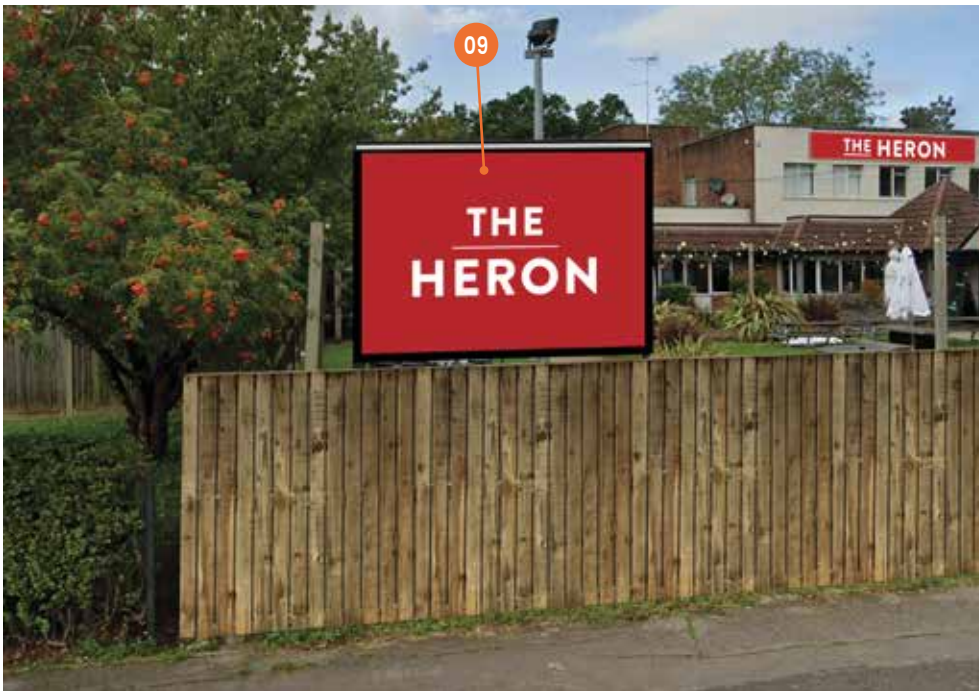

PLANNING DRAWING – PROPOSED SIGNAGE

ITEM 01 (Qty 1) 25HH01D


Single leg totem sign with header

Featuring:

- Built up aluminium header logos finished HH Gold fixed back to back with inner frame
- 2mm aluminium panels with 120mm returns finished RAL 3002 & HH Gold
- 10mm pushed through opal acrylic HH & housename text
- Cut white vinyl great value message
- Internal 6500k LED cool white face illumination
- FIXED TO EXISTING POST
- 70x70x3mm SHS upper frame c/w 40x40x3mm SHS logo support

Scale 1:20

Max 250 Candelas per square meter (cd/m2)

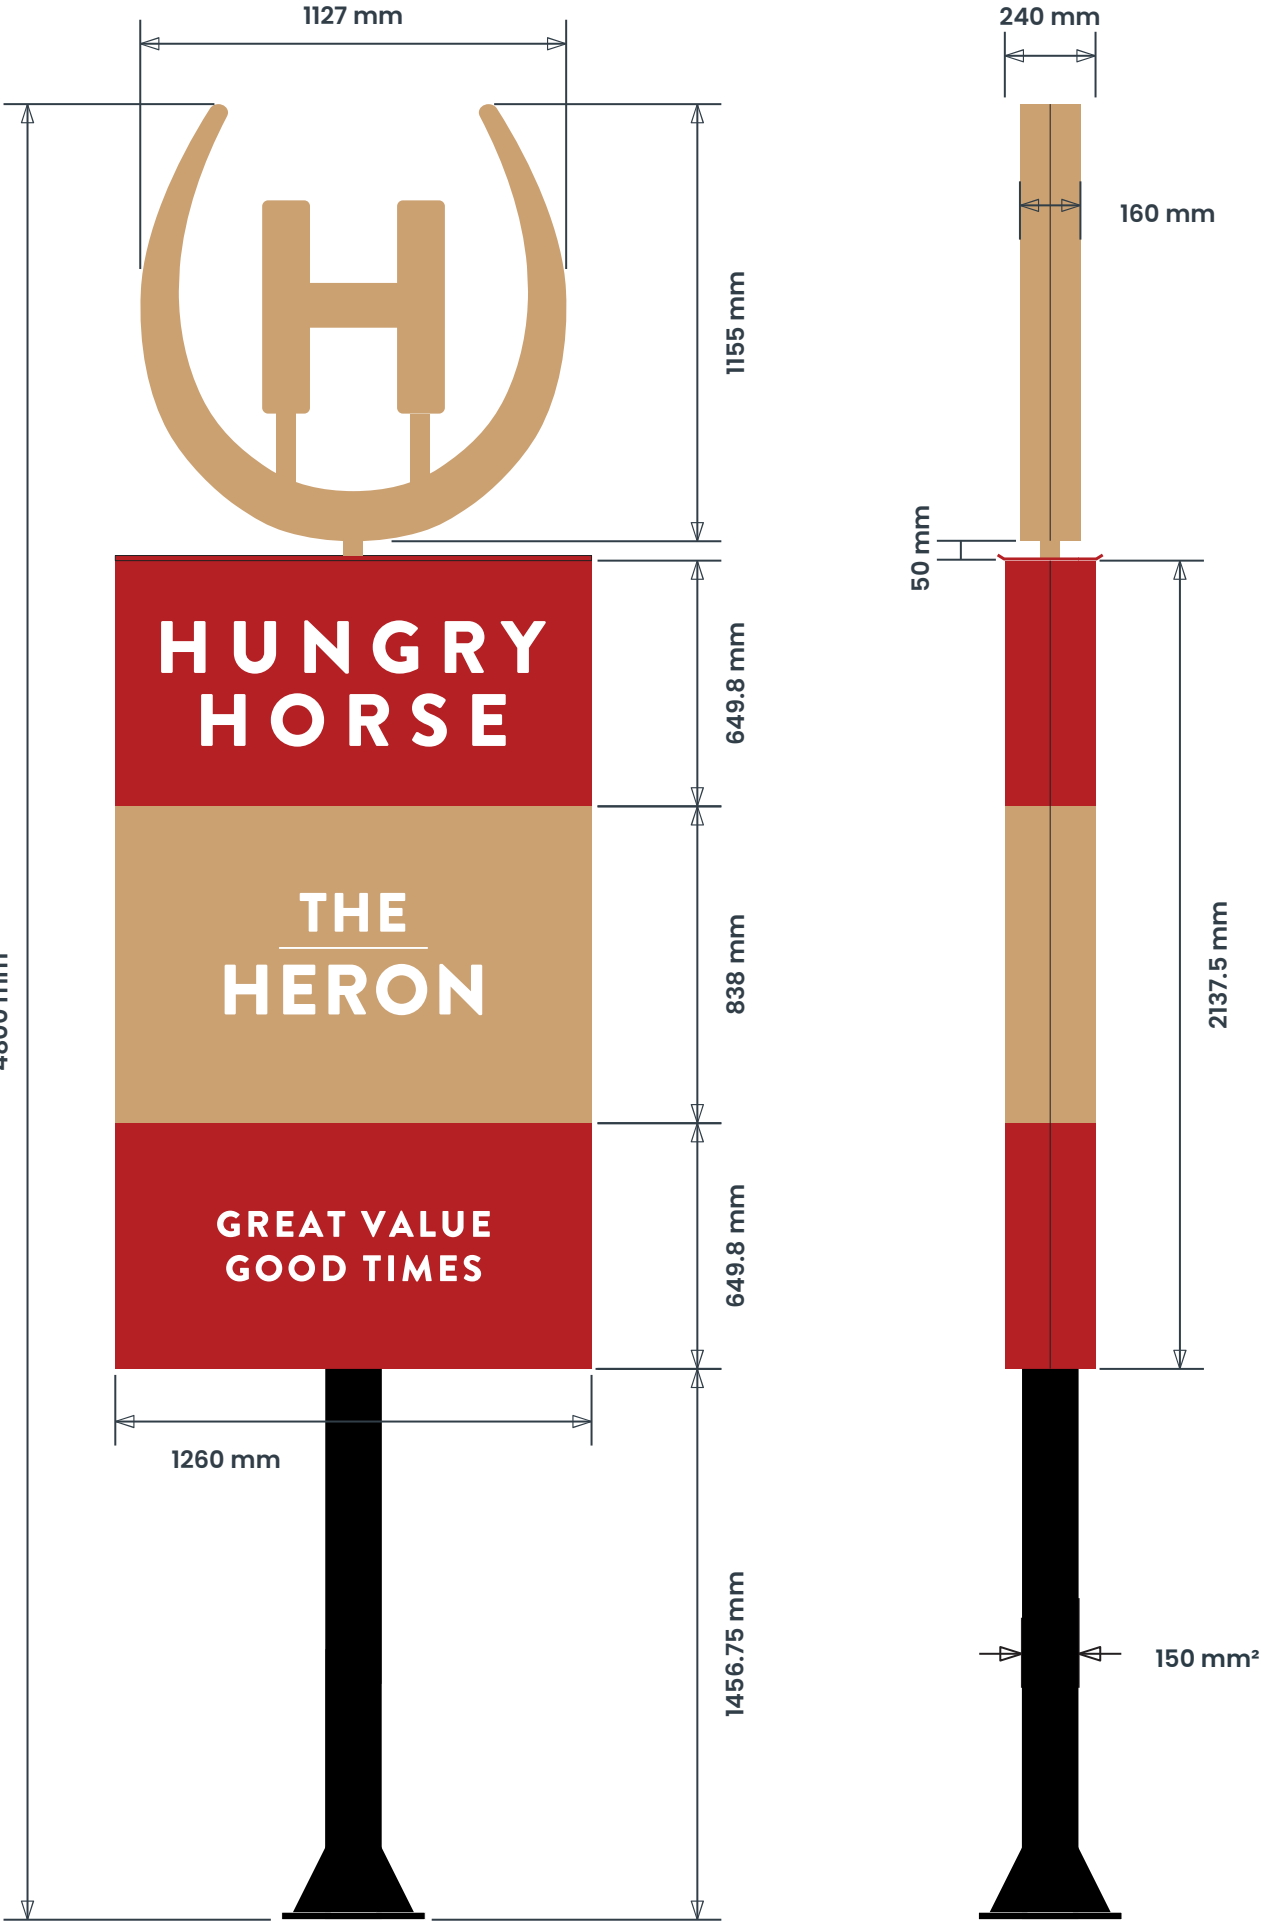

SIGN COLOUR (GLOSS)

- RAL 3002**
- HH Gold**
- RAL 9003**
- RAL 9005**
- HH Cream**
- RAL 7035 (matt)**

BUILDING COLOUR

- RAL 3002**
- Dulux Heritage Pewter Plate**
- Dulux Heritage Ravens Flight**
- Dulux Heritage Dark Stone**
- Dulux Heritage Gentle Gold 3**

BRAND TYPEFACES

Primary :
Brandon Grotesque
Black

PLANNING DRAWING – PROPOSED SIGNAGE


ITEM 02 (Qty 1) 25HH08A-NS

Fascia with letters

Featuring:

- 2mm aluminium panel finished RAL 3002
- 32mm bullnose trim finished HH Gold
- 19mm foamex letters & underline finished RAL 9003
- 25x25mm aluminium angle fixings finished HH Gold
- Slimline LED trough light finished black. Cool white illumination.

Scale 1:20

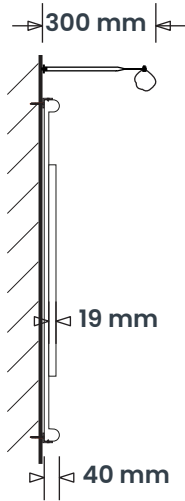

5400 mm Ground Clearance

Max 250 Candelas per square meter (cd/m2)

SIGN COLOUR (GLOSS)

- RAL 3002
- HH Gold
- RAL 9003
- RAL 9005
- HH Cream
- RAL 7035 (matt)

BUILDING COLOUR

- RAL 3002
- Dulux Heritage Pewter Plate
- Dulux Heritage Ravens Flight
- Dulux Heritage Dark Stone
- Dulux Heritage Gentle Gold 3

BRAND TYPEFACES

Primary :
Brandon Grotesque
Black


ITEM 03 (Qty 1) 25HH03AS

Small externally illuminated logo

Featuring:

- Built up aluminium HH logo with 80mm returns finished HH Gold
- 2mm aluminium panel finished RAL 3002
- 32mm bullnose trim finished HH Gold
- 19mm foamex letters finished RAL 9003
- 50W LED slimline floodlight.



Scale 1:20

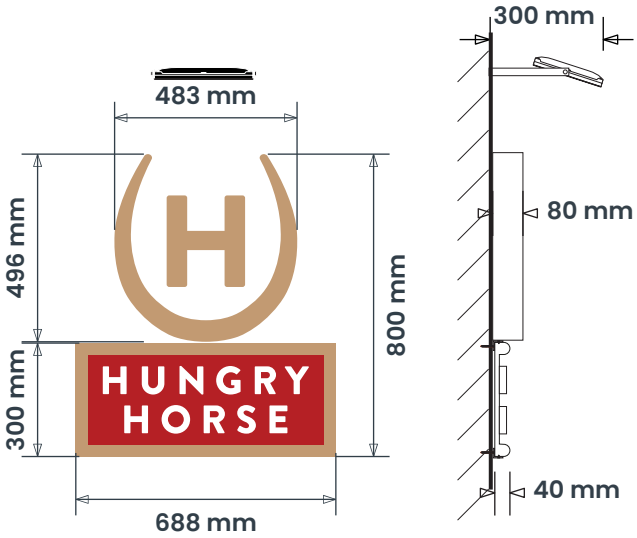

2800 mm Ground Clearance

Max 250 Candelas per square meter (cd/m2)

Floodlight Detail
Scale 1:10

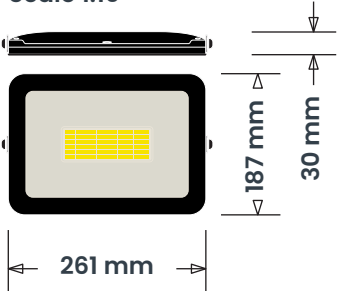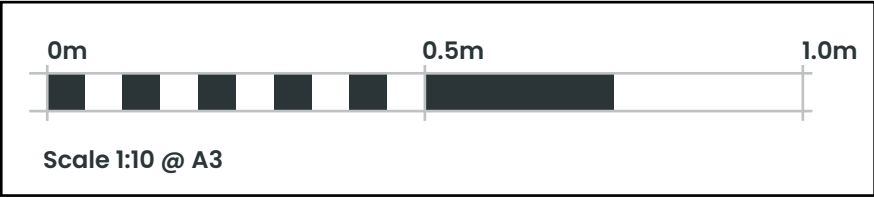


PLANNING DRAWING – PROPOSED SIGNAGE

ITEM 04 (Qty 1) 25HH03AM
Medium externally illuminated logo
Featuring:

- Built up aluminium HH logo with 80mm returns finished HH Gold
- 2mm aluminium panel finished RAL 3002
- 32mm bullnose trim finished HH Gold
- 19mm foamex letters finished RAL 9003
- 50W LED slimline floodlight.

Scale 1:20

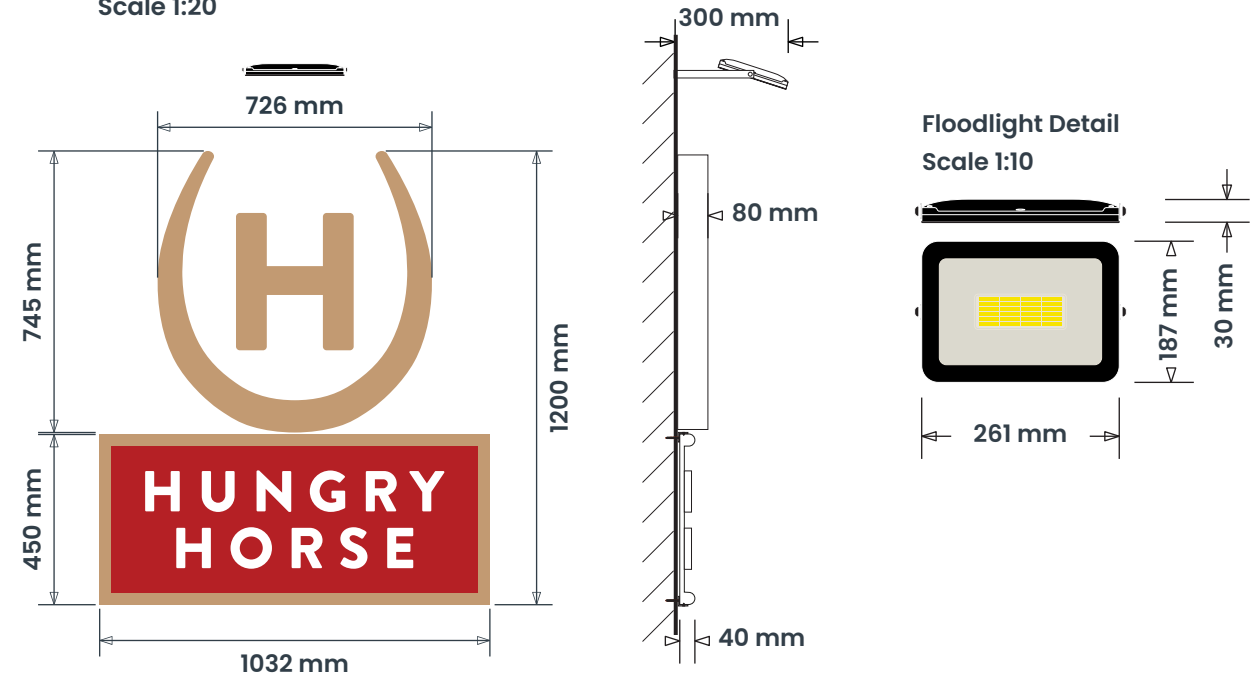


5000 mm Ground Clearance
Max 250 Candelas per square meter (cd/m2)

ITEM 06 (Qty 1) 25HH18L
Large main entrance transom
Featuring:

- 2mm aluminium panel finished RAL 3002
- 32mm bullnose trim finished HH Gold
- Cut white vinyl text
- 25x25mm aluminium angle fixings finished HH Gold
- 20mm up-stand required

Scale 1:20

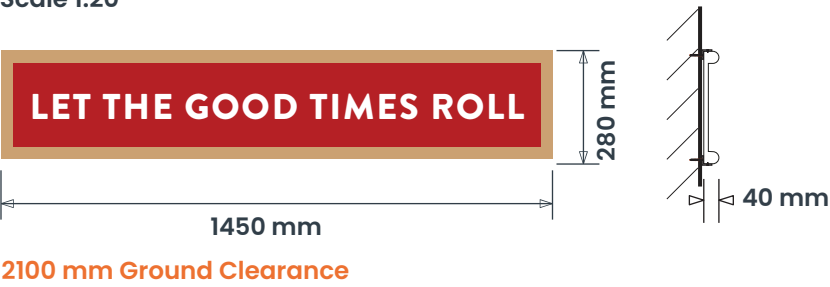

SIGN COLOUR (GLOSS)


- RAL 3002
- HH Gold
- RAL 9003
- RAL 9005
- HH Cream
- RAL 7035 (matt)

BUILDING COLOUR

- RAL 3002
- Dulux Heritage Pewter Plate
- Dulux Heritage Ravens Flight
- Dulux Heritage Dark Stone
- Dulux Heritage Gentle Gold 3

BRAND TYPEFACES

Primary :
Brandon Grotesque
Black

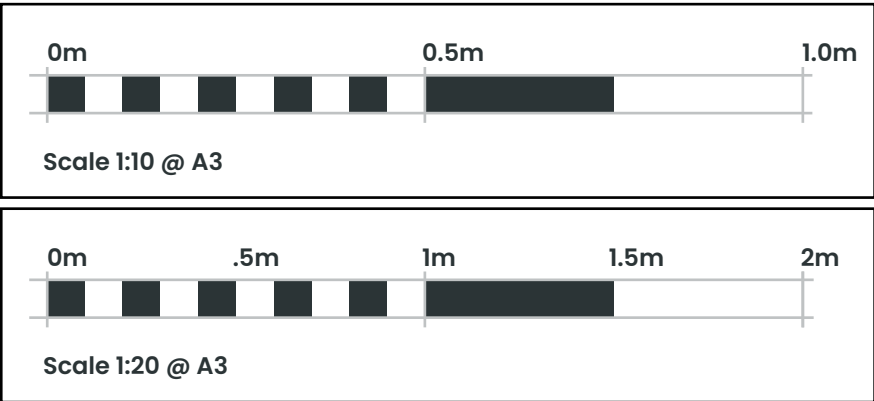

PLANNING DRAWING – PROPOSED SIGNAGE

ITEM 08 (Qty 1) 25HH09ET

Double sided post mounted corex holder
to existing posts


Featuring:

- 50mm trims finished RAL 9005
- 1715x1215mm interchangeable corex slots
- Digitally printed vinyl overlay
- 2no. slimline cool white LED trough lights
- Existing posts finished RAL 9005

Scale 1:20



Max 250 Candelas per square meter (cd/m²)

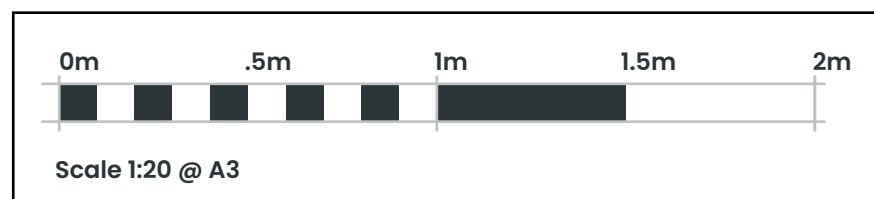


ITEM 09 (Qty 1) 25HH09CT

Double sided post mounted corex holder

Featuring:

- 50mm trim finished RAL 9005
- 1715x1215mm interchangeable corex slots
- Digitally printed vinyl overlays
- 2no. slimline cool white LED trough lights
- 2no. 70 mm² steel posts finished RAL 9005

Scale 1:20

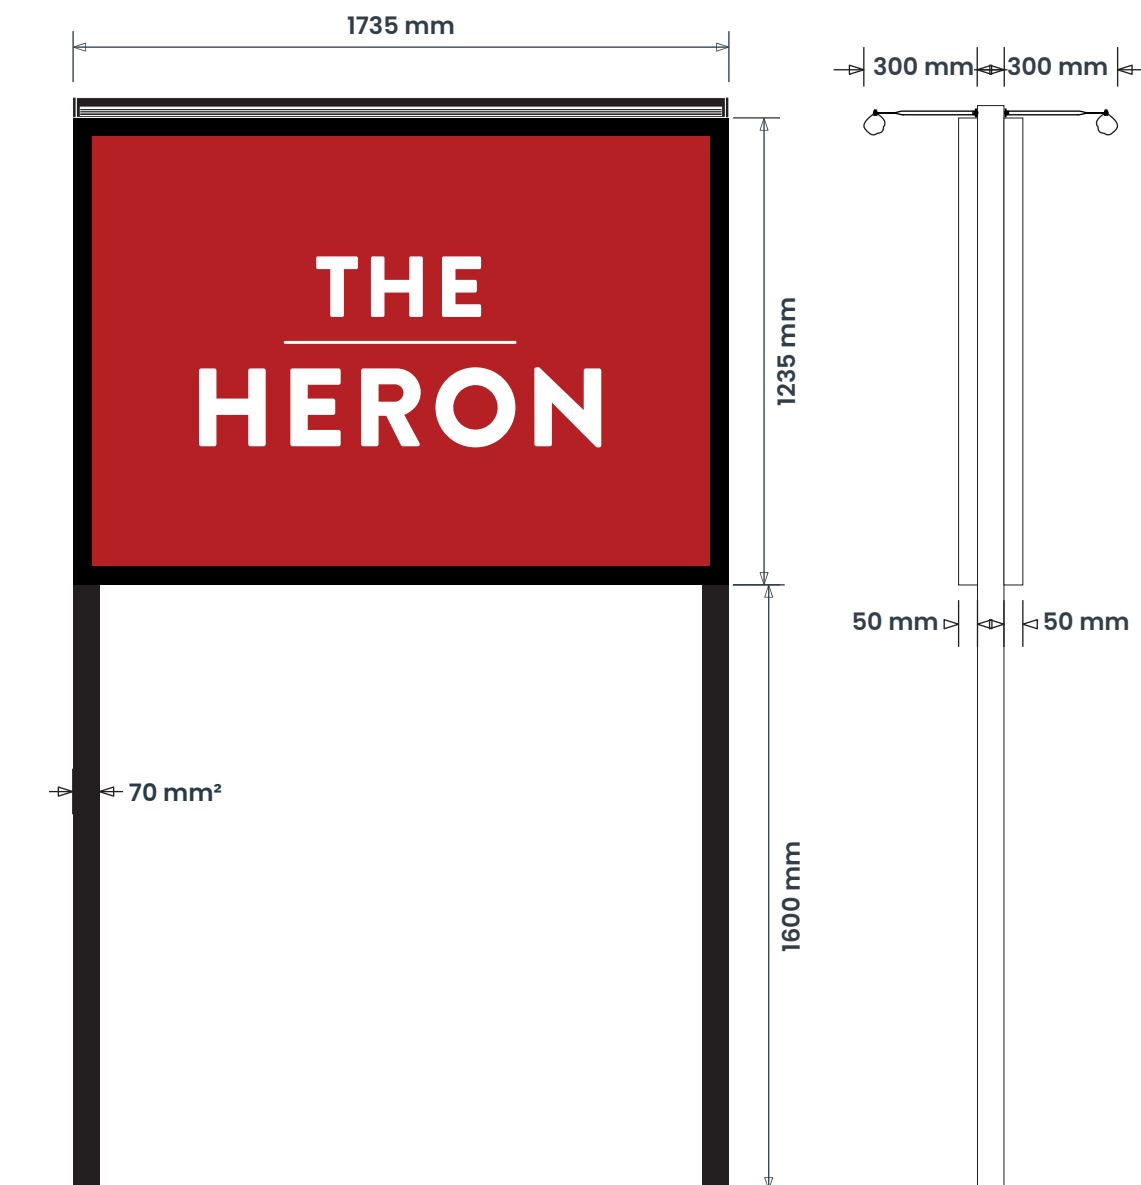

Max 250 Candelas per square meter (cd/m²)

SIGN COLOUR (GLOSS)

RAL 3002

HH Gold

RAL 9003

RAL 9005

HH Cream

RAL 7035 (matt)

BUILDING COLOUR

RAL 3002

Dulux Heritage
Pewter Plate

Dulux Heritage
Ravens Flight

Dulux Heritage
Dark Stone

Dulux Heritage
Gentle Gold 3

BRAND TYPEFACES

Primary :
Brandon Grotesque
Black



ashleigh®

GREENE KING
THE HERON
PETERSFIELD ROAD
HAVANT
HAMPSHIRE, PO9 2EN

205550 (REV G)
20/05/26 - SRL
Page 8 of 12

PLANNING DRAWING – PROPOSED SIGNAGE


ITEM 10 (Qty 1) 25HH09AT

Wall mounted corex holder

Featuring:

- 50mm trim finished RAL 9005
- 1715x1215mm interchangeable corex slot
- Digitally printed vinyl overlay
- Slimline cool white LED trough light

Scale 1:20

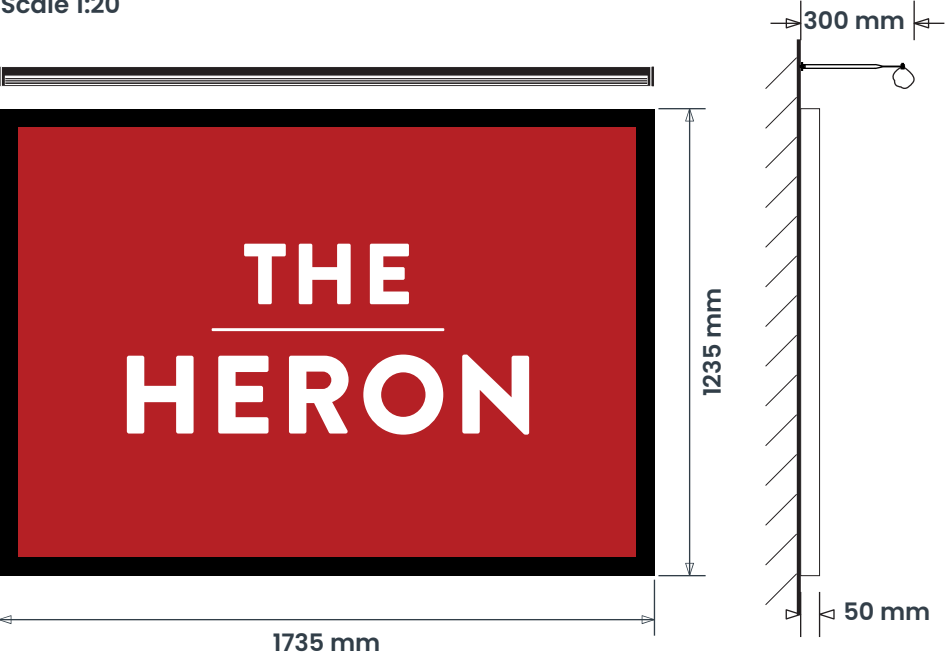

965 mm Ground Clearance
Max 250 Candelas per square meter (cd/m2)


ITEM 11 (Qty 1) 25HH04C

Amenity sign

Featuring:

- 2mm aluminium panel finished RAL 3002
- 32mm bullnose trim finished HH Gold
- Cut white vinyl text
- 25x25mm aluminium angle fixings finished HH Gold

Scale 1:20

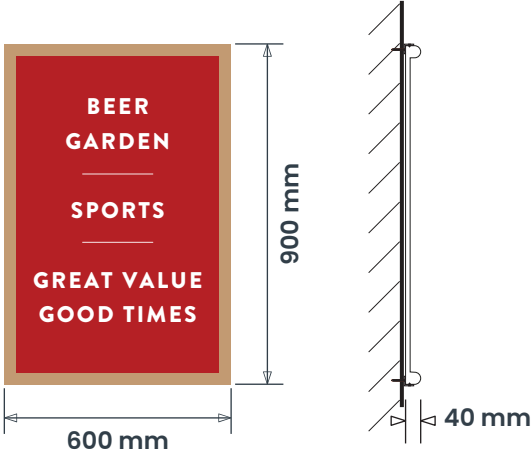

800 mm Ground Clearance

ITEM 16 (Qty 1) 25HH05AL

Wall mounted car park directional

Featuring:

- 2mm aluminium panel finished RAL 3002
- 32mm bullnose trim finished HH Gold
- Cut white vinyl text
- 25x25mm aluminium angle fixings finished HH Gold

Scale 1:20



900 mm Ground Clearance


ITEM 12 (Qty 1) 25HH04B

Amenity sign

Featuring:

- 2mm aluminium panel finished RAL 3002
- 32mm bullnose trim finished HH Gold
- Cut white vinyl text
- 25x25mm aluminium angle fixings finished HH Gold

Scale 1:20

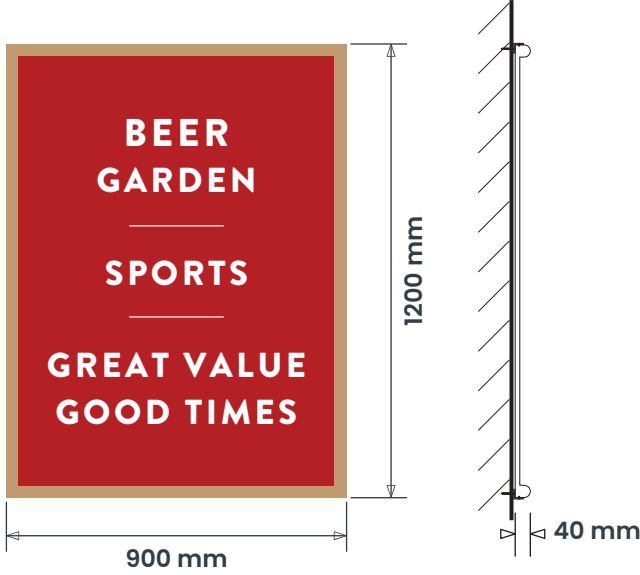

850 mm Ground Clearance



SIGN COLOUR (GLOSS)

- RAL 3002
- HH Gold
- RAL 9003
- RAL 9005
- HH Cream
- RAL 7035 (matt)

BUILDING COLOUR

- RAL 3002
- Dulux Heritage Pewter Plate
- Dulux Heritage Ravens Flight
- Dulux Heritage Dark Stone
- Dulux Heritage Gentle Gold 3

BRAND TYPEFACES

Primary :
Brandon Grotesque
Black

PLANNING DRAWING – PROPOSED SIGNAGE

ITEM 17 (Qty 1) 25HH05BXL
Large single sided post mounted car park directional
Featuring:
• 2mm aluminium panel finished RAL 3002
• 32mm bullnose trim finished HH Gold
• Cut white vinyl text
• 2no. 70mm² steel posts finished RAL 9005
• Slimline LED trough light. Cool white illumination.
Scale 1:20



Max 250 Candelas per square meter (cd/m2)





ITEM 18 (Qty 1) 25HH05DXL
Large single sided post mounted car park directional
Featuring:
• 2mm aluminium panel finished RAL 3002
• 32mm bullnose trim finished HH Gold
• Cut white vinyl text
• Existing Posts
• Slimline LED trough light. Cool white illumination.
Scale 1:20







Max 250 Candelas per square meter (cd/m2)



SIGN COLOUR (GLOSS)

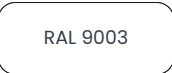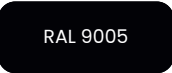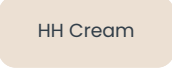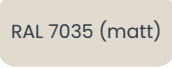-  RAL 3002
-  HH Gold
-  RAL 9003
-  RAL 9005
-  HH Cream
-  RAL 7035 (matt)

BUILDING COLOUR

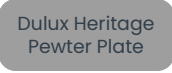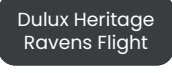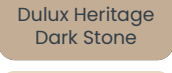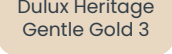-  RAL 3002
-  Dulux Heritage
Pewter Plate
-  Dulux Heritage
Ravens Flight
-  Dulux Heritage
Dark Stone
-  Dulux Heritage
Gentle Gold 3

BRAND TYPEFACES

Primary :
Brandon Grotesque
Black