



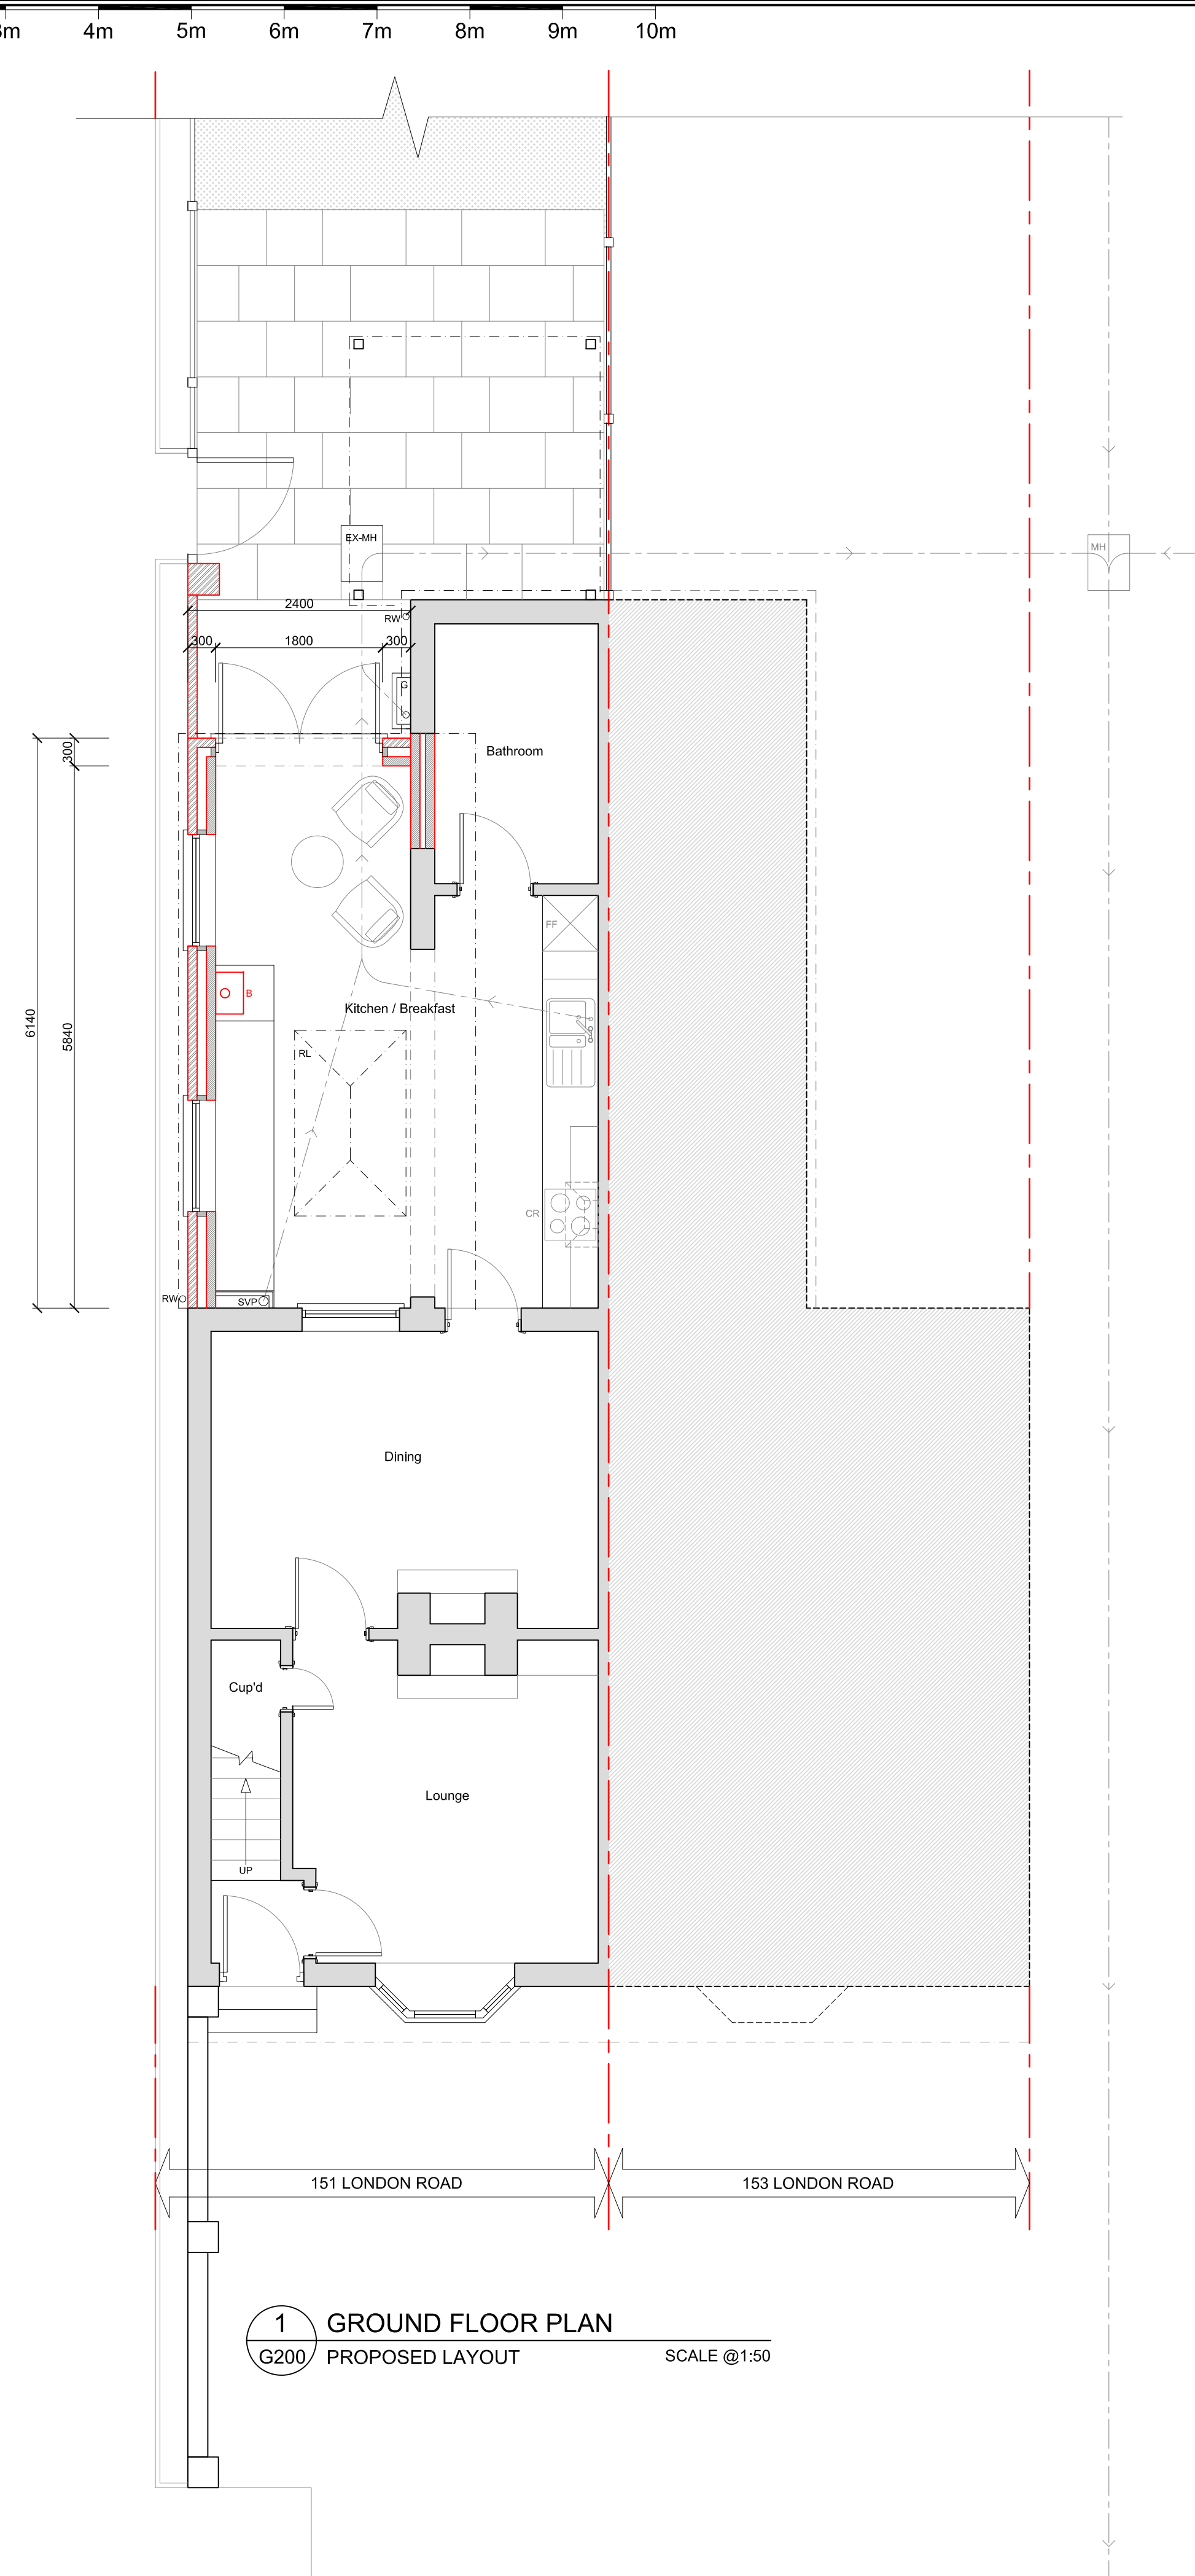

NOTE: DO NOT SCALE FROM THIS DRAWING, (EXCEPT FOR PLANNING PURPOSES). THIS DRAWING IS FOR IDENTIFICATION PURPOSES ONLY, IT IS INDICATIVE AND SOLELY INTENDED TO ILLUSTRATE THE GENERAL TYPE AND APPROXIMATE LOCATIONS OF THE VARIOUS BUILDING ELEMENTS.

INTERNAL FLOOR AREAS:

EXISTING GROUND FLOOR:	= 49m ²
EXISTING FIRST FLOOR:	= 33m ²
 TOTAL EXISTING:	 = 82m ²
 PROPOSED GROUND FLOOR:	 = 64m ²
PROPOSED FIRST FLOOR:	= 33m ²
 TOTAL PROPOSED	 = 97m ²
ADDITIONAL FLOOR AREA	= 15m ²
PERCENTAGE INCREASE	= 18%

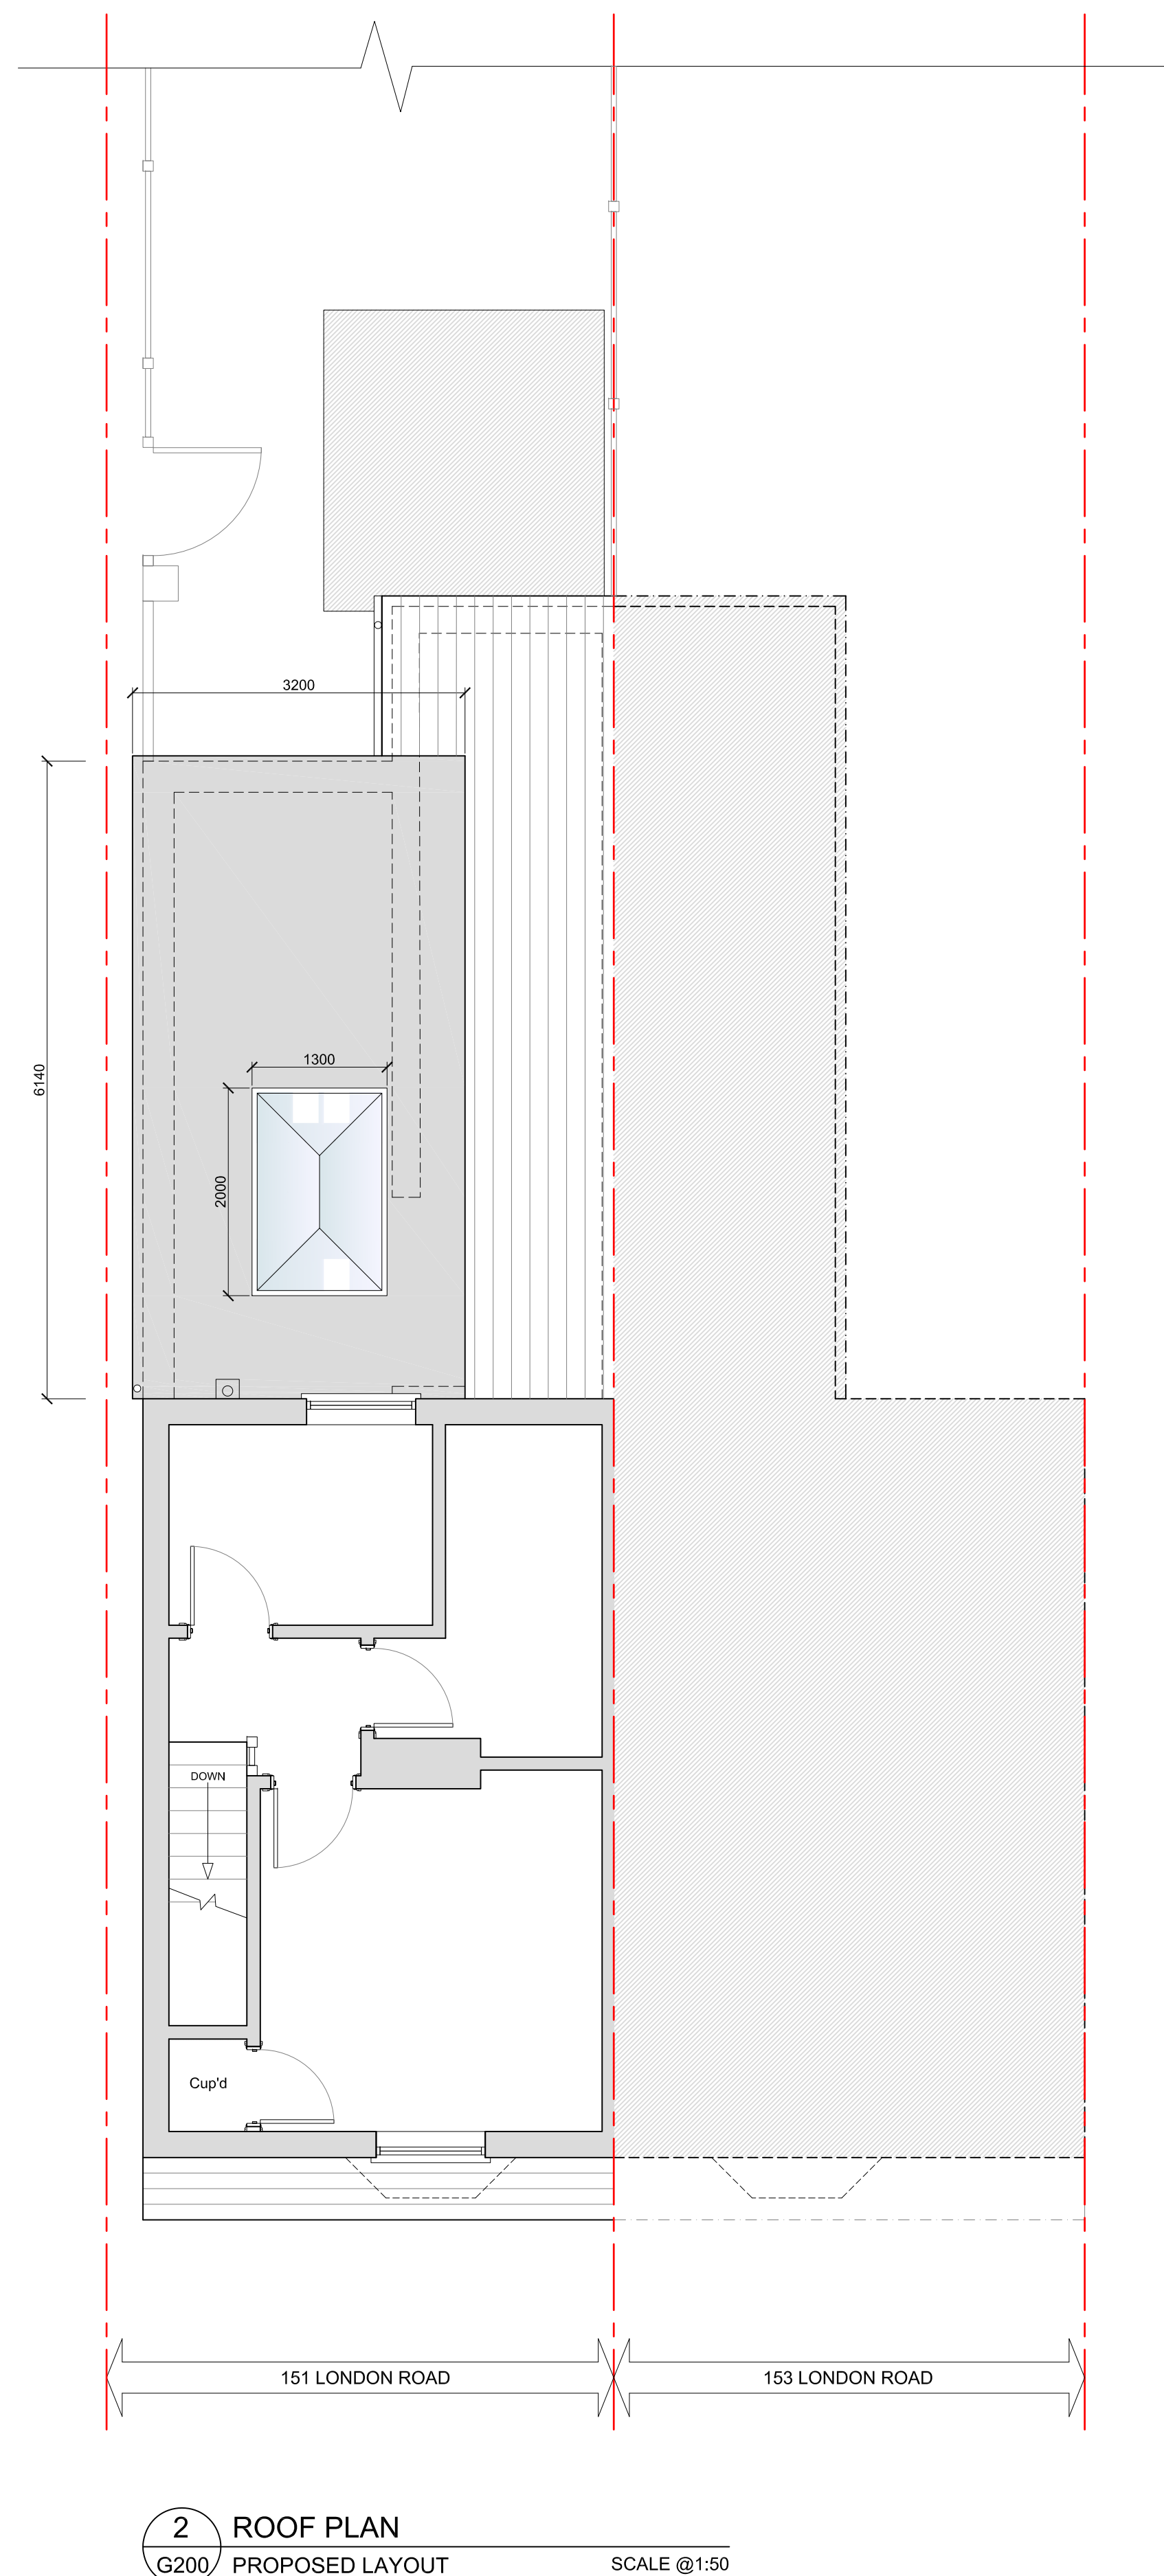

NOTE: DO NOT SCALE FROM THIS DRAWING, (EXCEPT FOR PLANNING PURPOSES). THIS DRAWING IS FOR IDENTIFICATION PURPOSES ONLY, IT IS INDICATIVE AND SOLELY INTENDED TO ILLUSTRATE THE GENERAL TYPE AND APPROXIMATE LOCATIONS OF THE VARIOUS BUILDING ELEMENTS.

Contract Title:
151 LONDON ROAD
WATERLOOVILLE

Clients Approval: _____ Date: _____

Signed:..... Name:.....

Status: **PLANNING PROPOSAL**

Drawing Title:

PROPOSED PLAN LAYOUT

Scale: 1:50@A1	Drawn:	Approved:
	Date:	Date:

Contract No. 1450/	Dwg No. G200	Rev. /
-----------------------	-----------------	-----------