


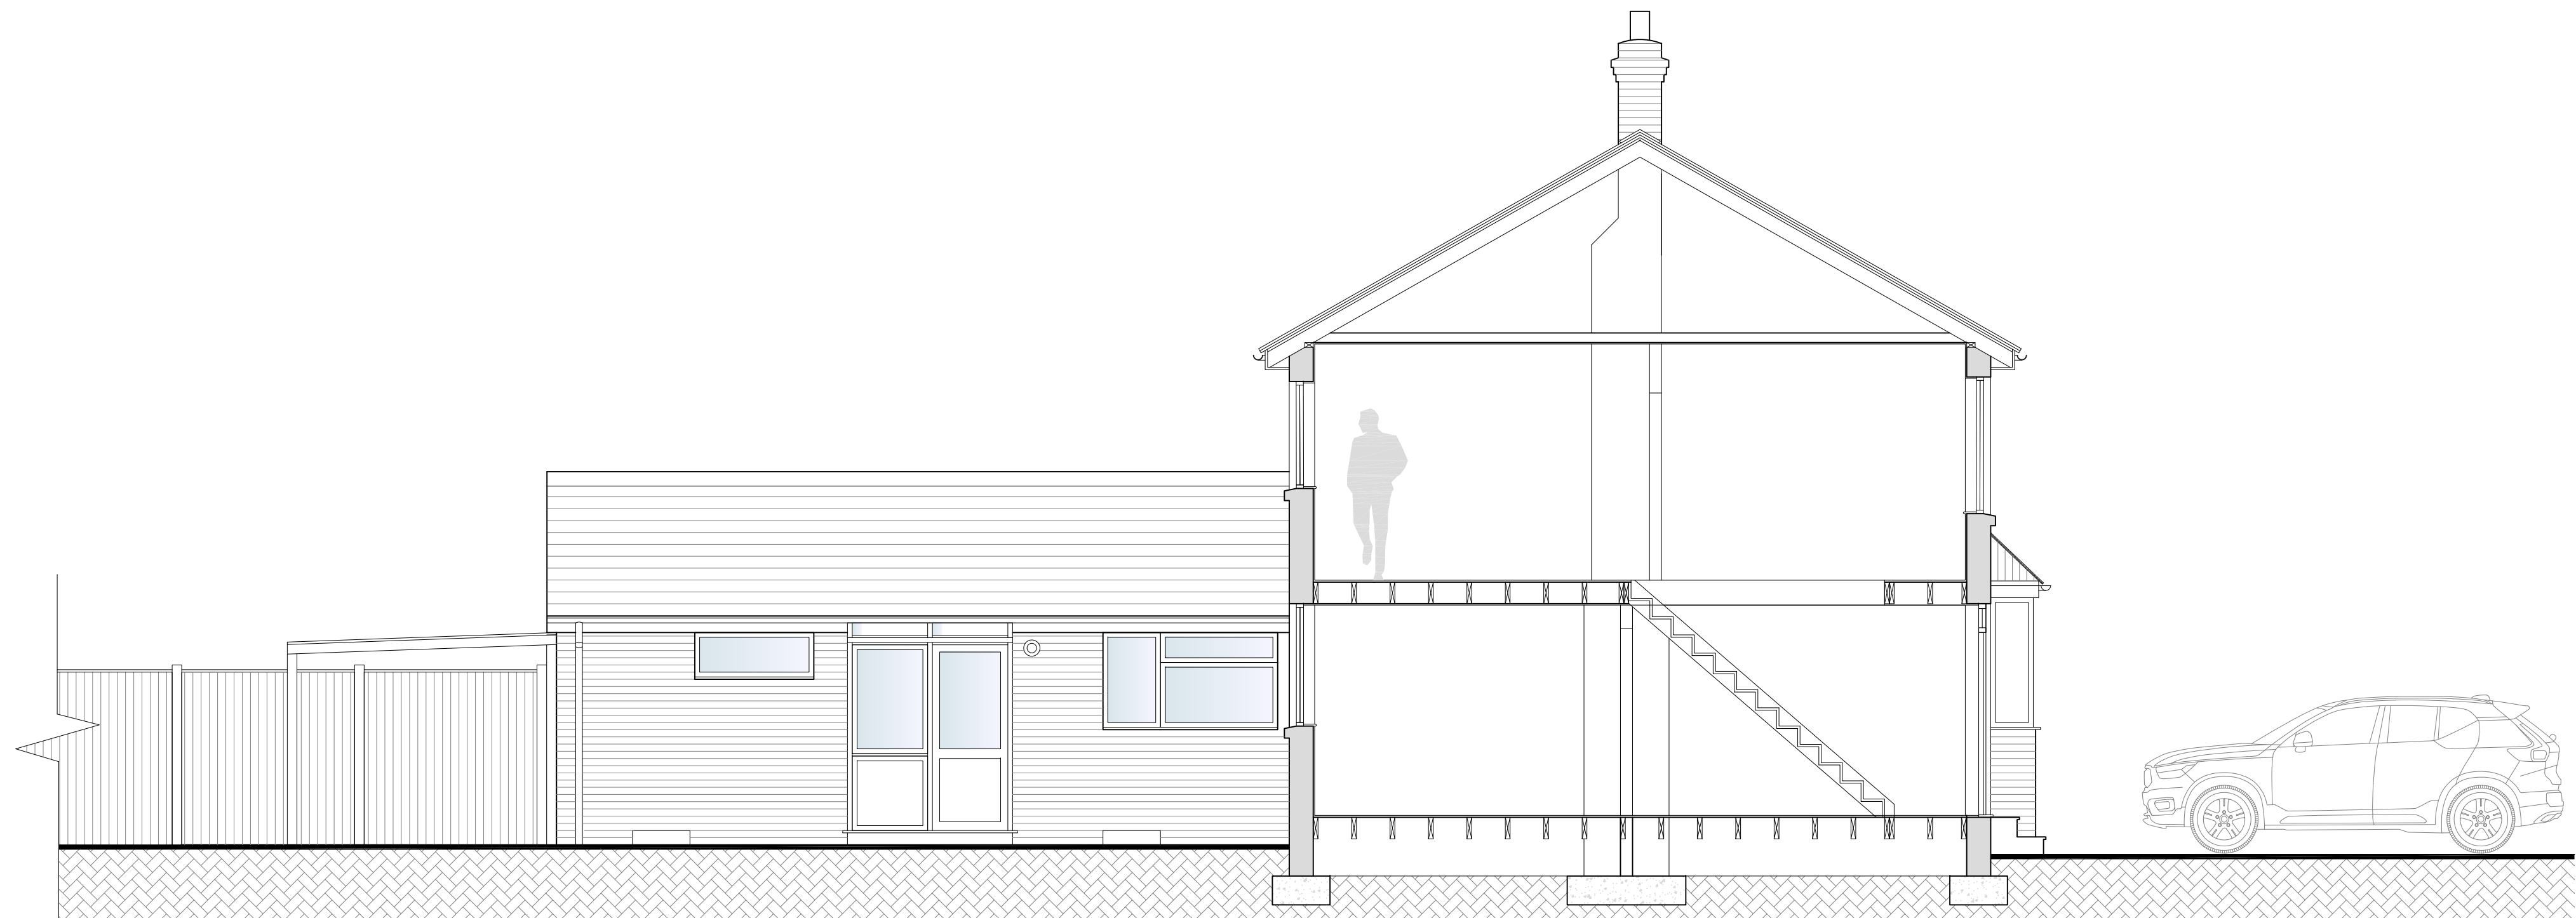


2 ELEVATION PART SECTION B-B
G101 EXISTING SIDE ELEVATIONS SCALE @1:50



1 ELEVATION A--A
G101 EXISTING SIDE ELEVATIONS SCALE @1:50

KEY:

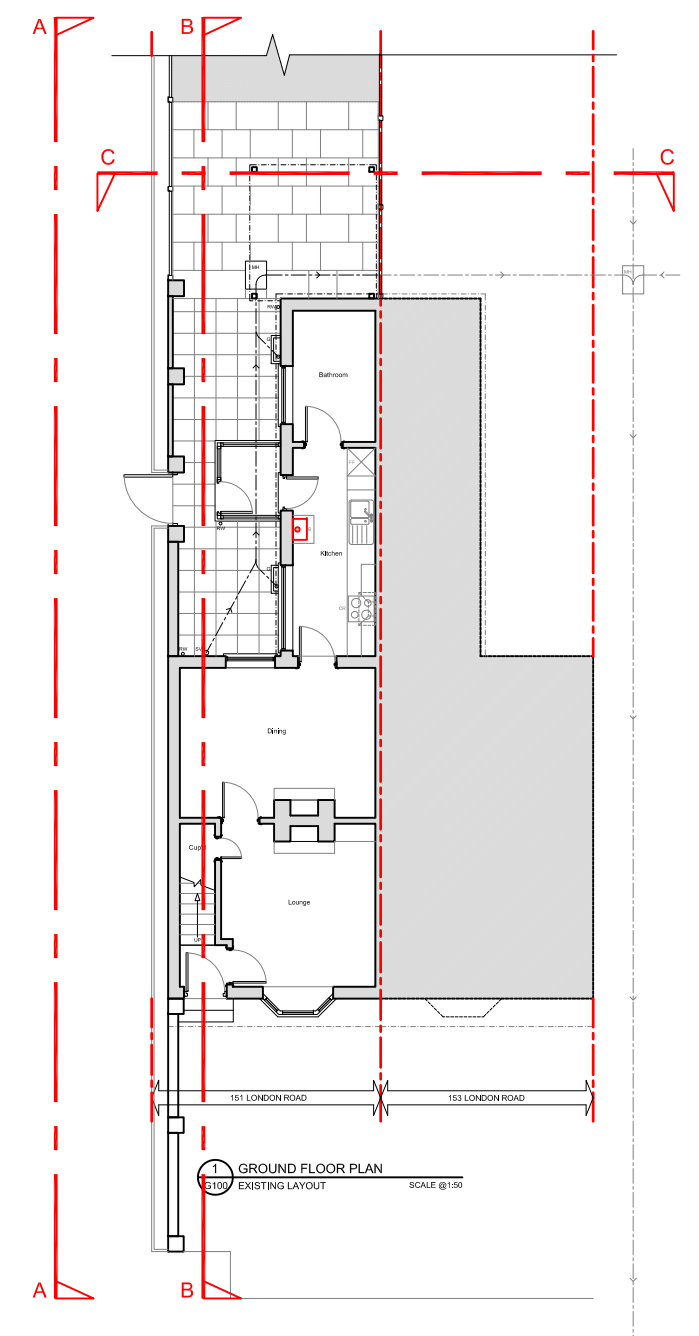[illegible]

NOTE: DO NOT SCALE FROM THIS DRAWING. (EXCEPT FOR PLANNING PURPOSES). THIS DRAWING IS FOR IDENTIFICATION PURPOSES ONLY, IT IS INDICATIVE AND SOLELY INTENDED TO ILLUSTRATE THE GENERAL TYPE AND APPROXIMATE LOCATIONS OF THE VARIOUS BUILDING ELEMENTS.

Client:

Contract Title:

151 LONDON ROAD
WATERLOOVILLE

Clients Approval:

Signed:..... Name:.....

Status: **PLANNING PROPOSAL**

Drawing Title:

EXISTING SIDE ELEVATIONS

Scale: 1:50@A1	Drawn:	Approved:
	Date:	Date:
Contract No. 1650/	Dwg No. G101	Rev. /