



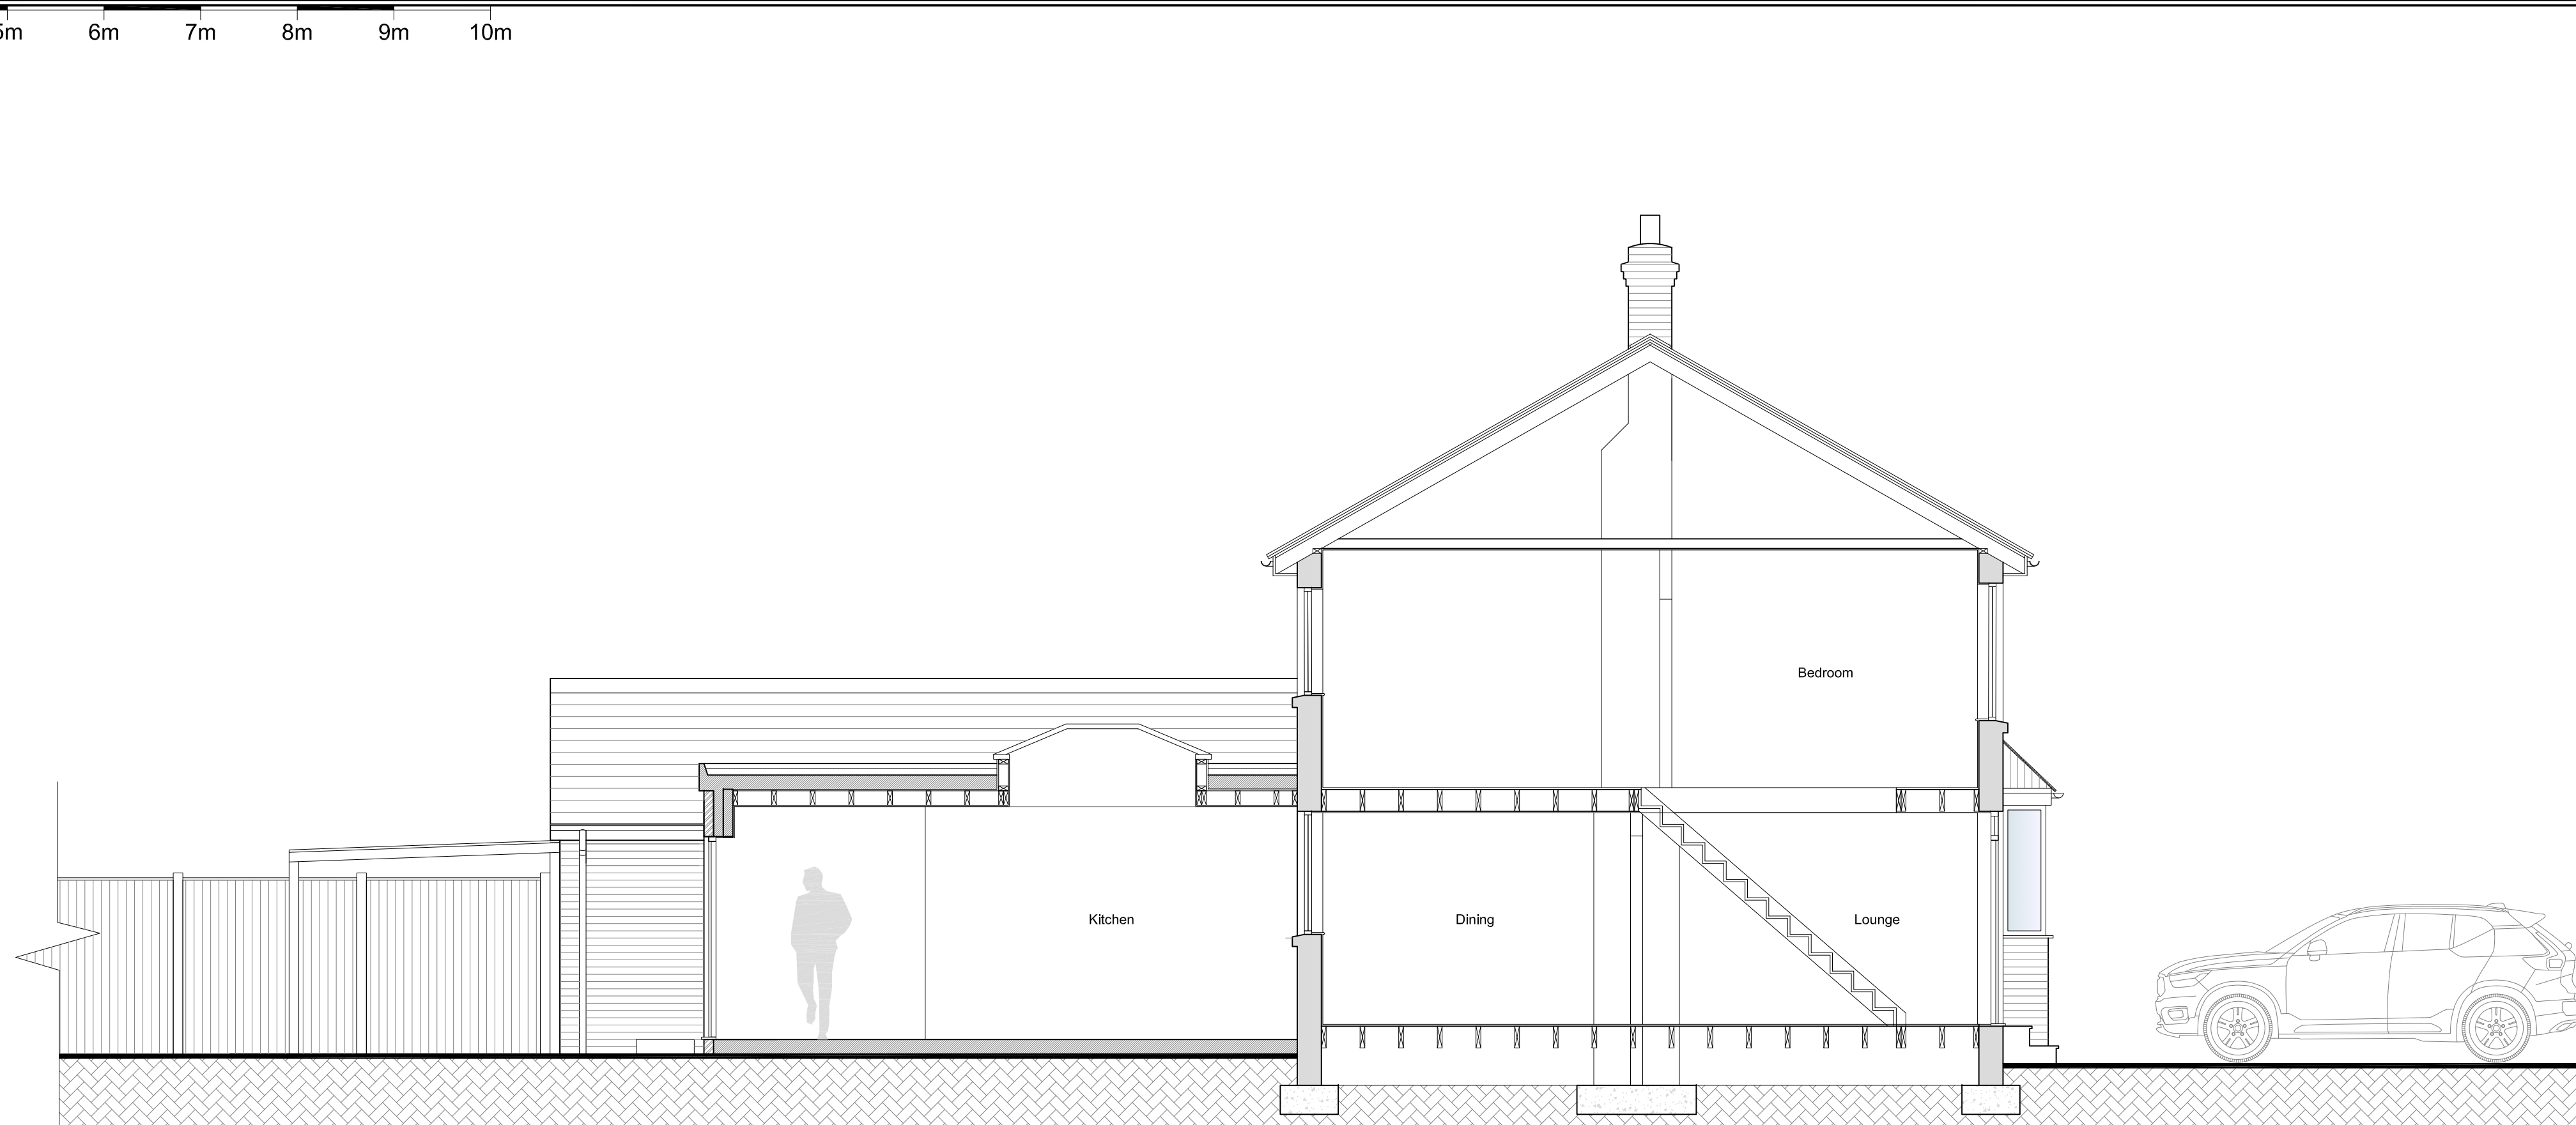


2 ELEVATION PART SECTION B-B
G201 PROPOSED SIDE ELEVATIONS SCALE @1:50

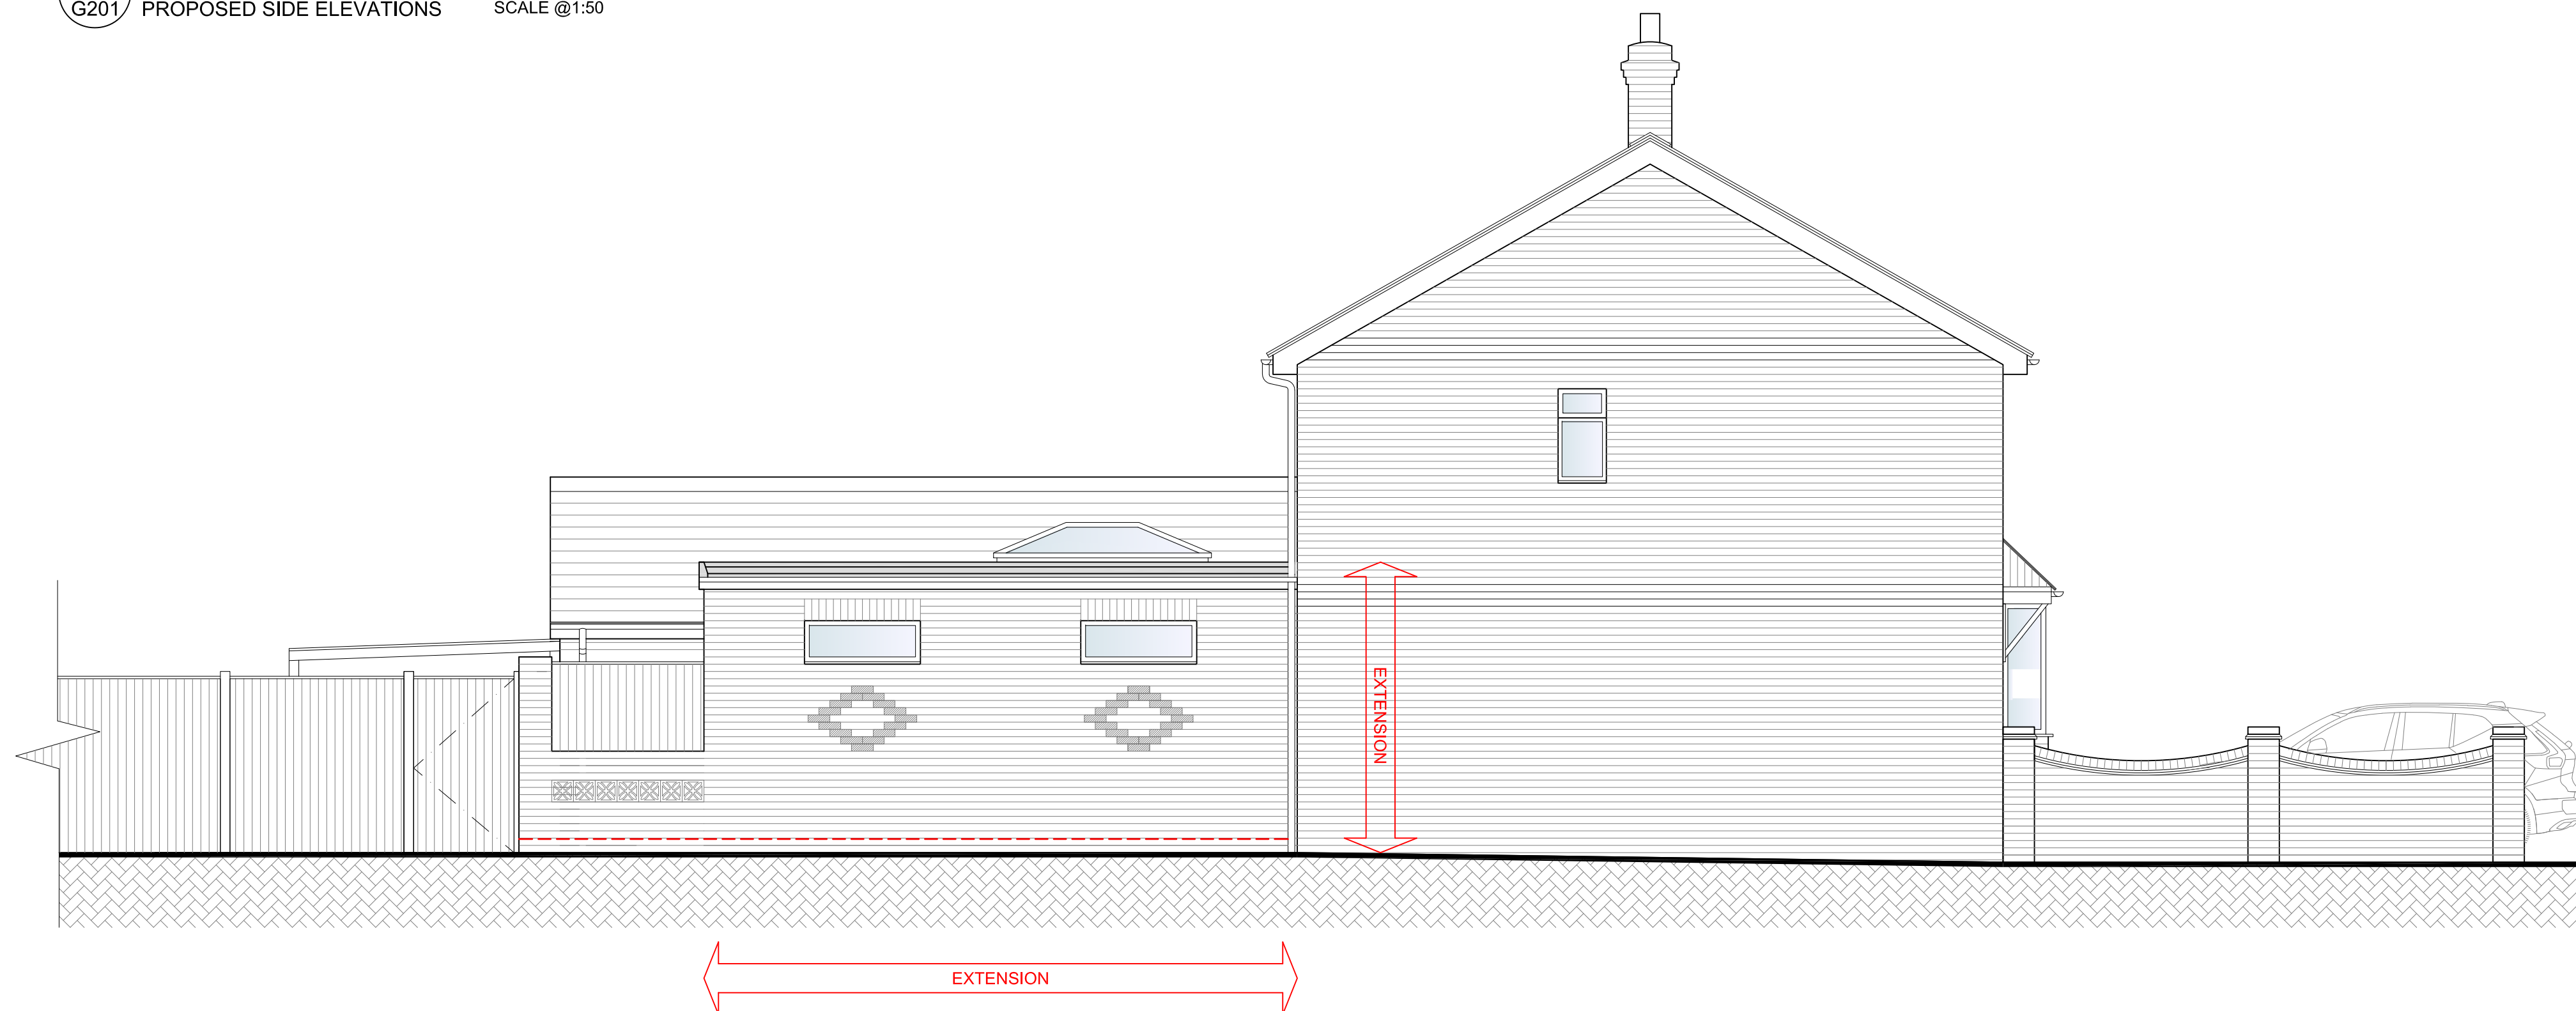

1 ELEVATION A--A
G201 PROPOSED SIDE ELEVATIONS SCALE @1:50

NOTE: DO NOT SCALE FROM THIS DRAWING, (EXCEPT FOR PLANNING PURPOSES). THIS DRAWING IS FOR IDENTIFICATION PURPOSES ONLY, IT IS INDICATIVE AND SOLELY INTENDED TO ILLUSTRATE THE GENERAL TYPE AND APPROXIMATE LOCATIONS OF THE VARIOUS BUILDING ELEMENTS.

KEY:

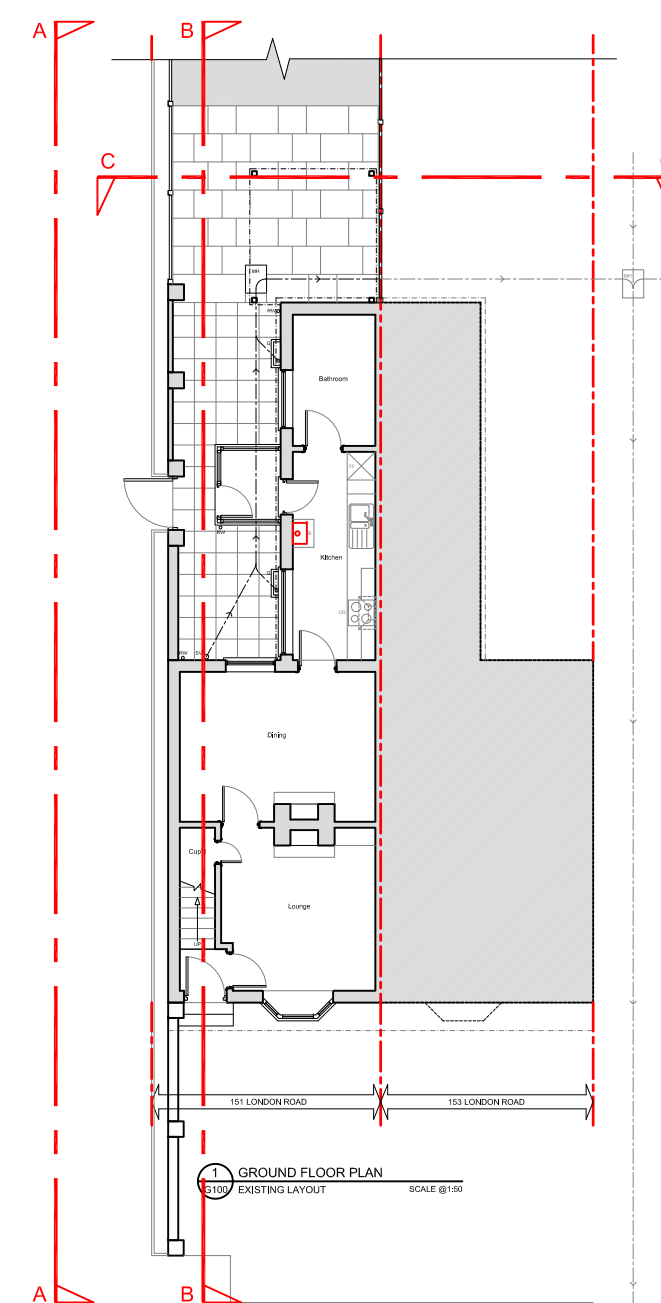[illegible]

NOTE: DO NOT SCALE FROM THIS DRAWING. (EXCEPT FOR PLANNING PURPOSES). THIS DRAWING IS FOR IDENTIFICATION PURPOSES ONLY, IT IS INDICATIVE AND SOLELY INTENDED TO ILLUSTRATE THE GENERAL TYPE AND APPROXIMATE LOCATIONS OF THE VARIOUS BUILDING ELEMENTS.

Client:

Contract Title:
151 LONDON ROAD
WATERLOOVILLE

Clients Approval:

Signed:..... Name:.....

Status: **PLANNING PROPOSAL**

Drawing Title:

PROPOSED SIDE ELEVATIONS

Scale: 1:50@A1	Drawn:	Approved:
	Date:	Date:

Contract No. 1650/	Dwg No. G201	Rev. /
-----------------------	-----------------	-----------