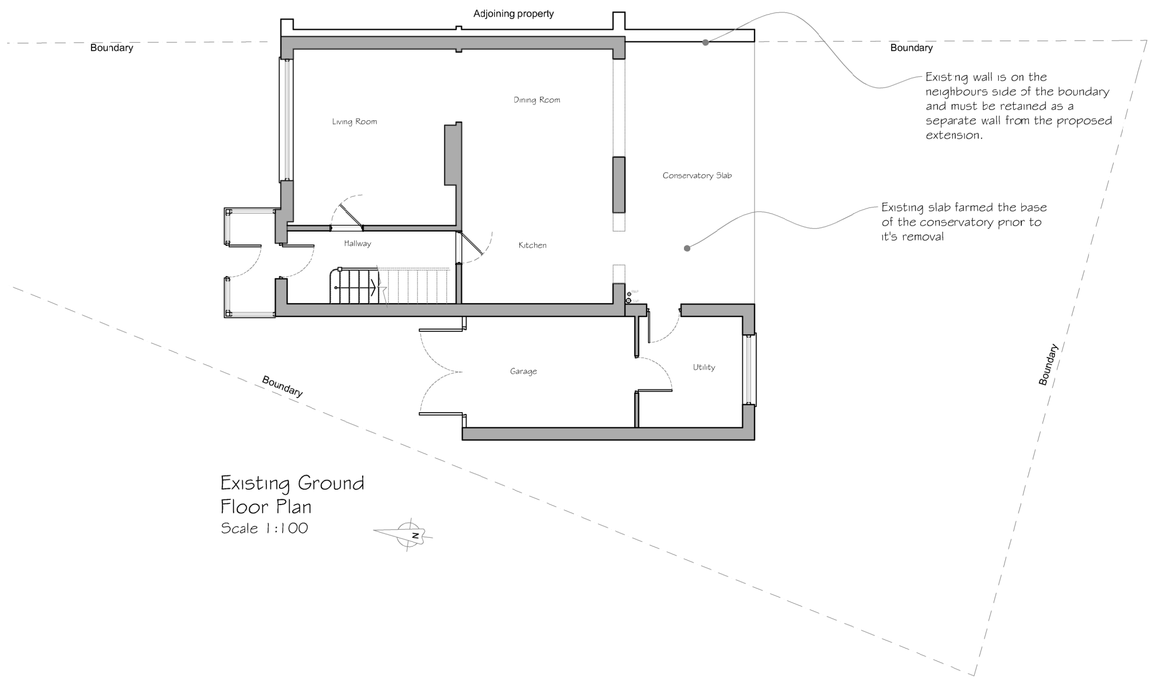

Existing Ground Floor Plan
Scale 1:100

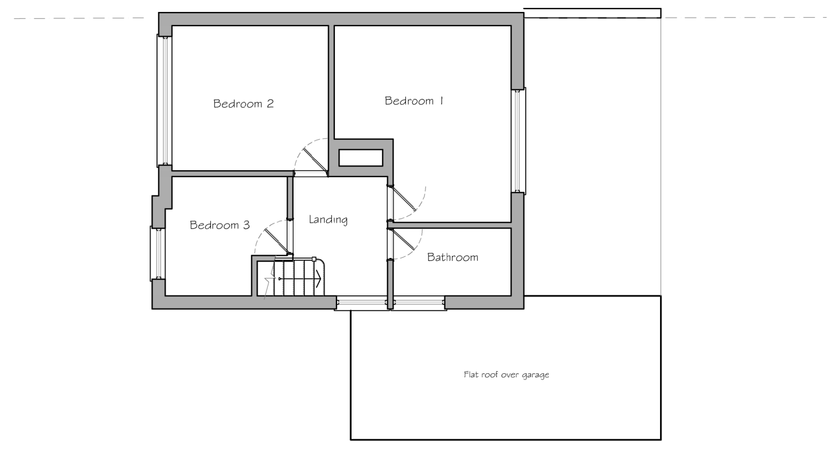

Existing First Floor Plan
Scale 1:100

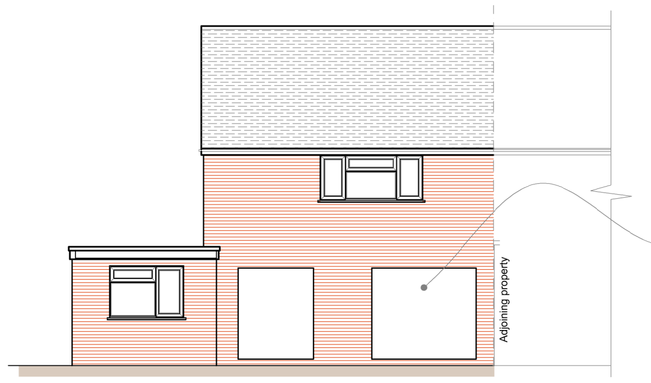

Existing Rear Elevation (South)
Scale 1:100

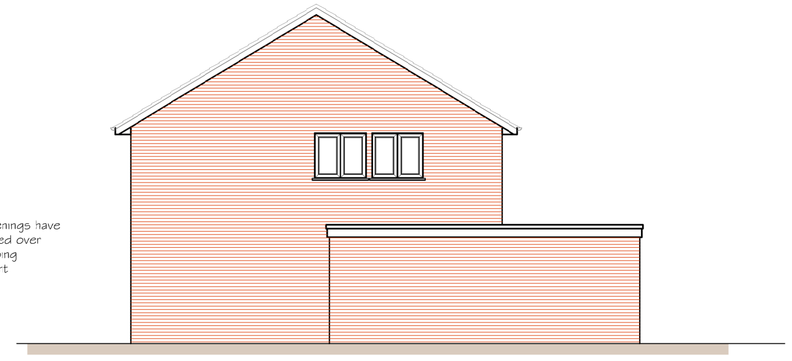

Existing Side Elevation (West)
Scale 1:100

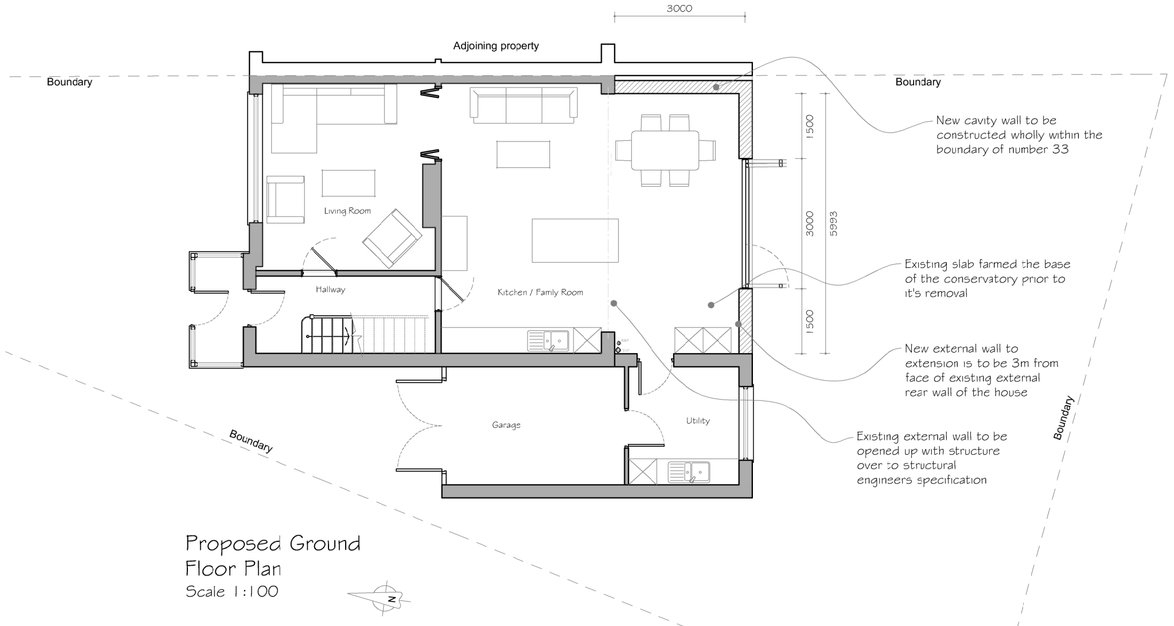

Proposed Ground Floor Plan
Scale 1:100

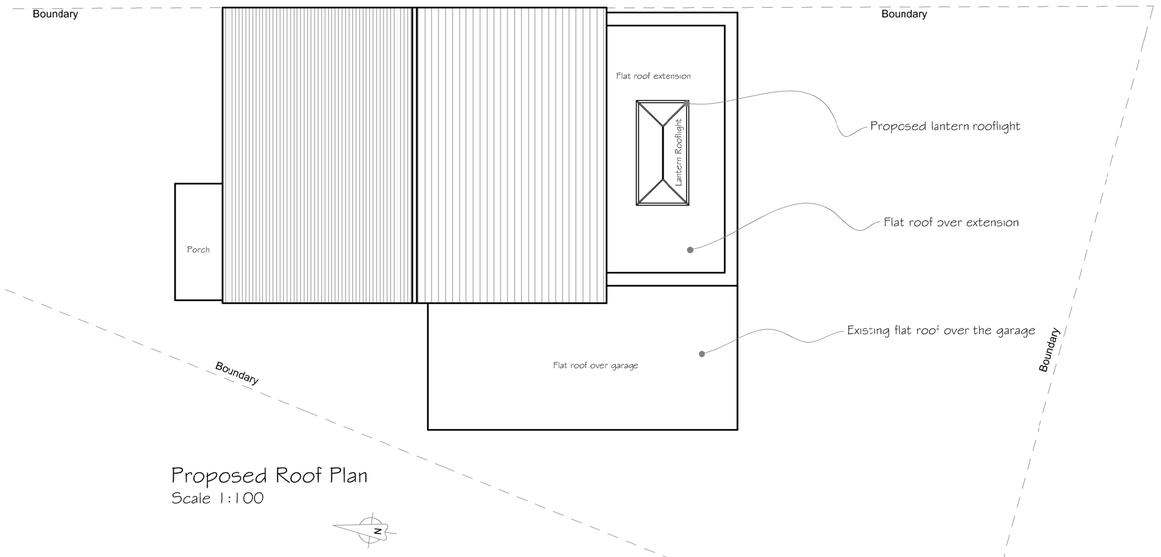

Proposed Roof Plan
Scale 1:100

0 10 20
SCALE BAR 1:200

Proposed Block Plan
Scale 1:200

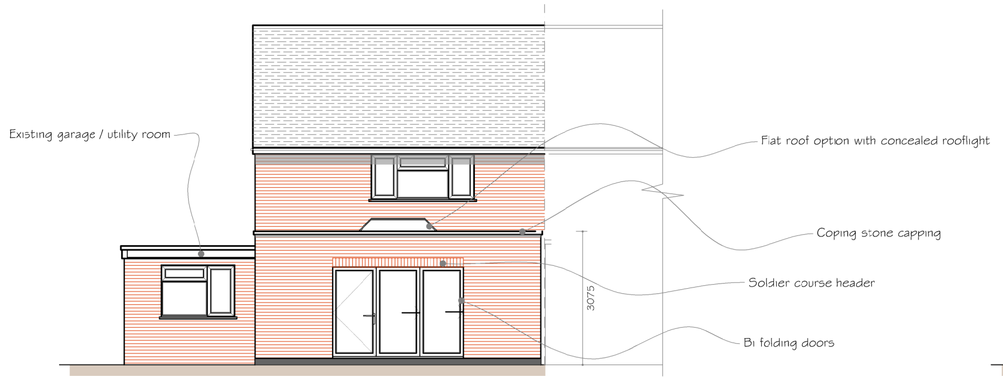

Proposed Rear Elevation (South)
Option 1
Scale 1:100

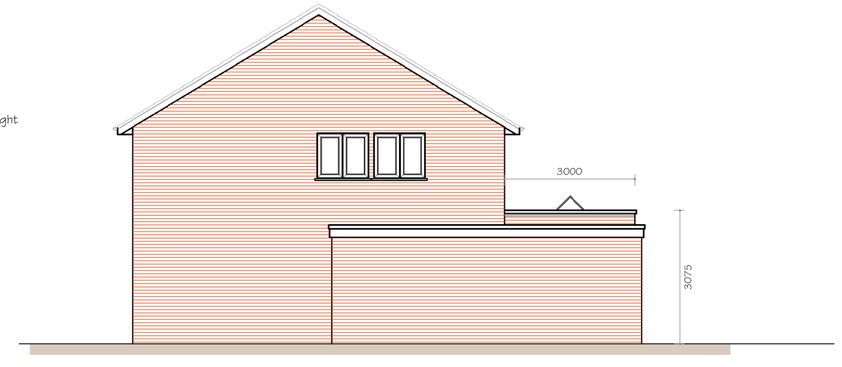

Proposed Side Elevation (west)
Scale 1:100

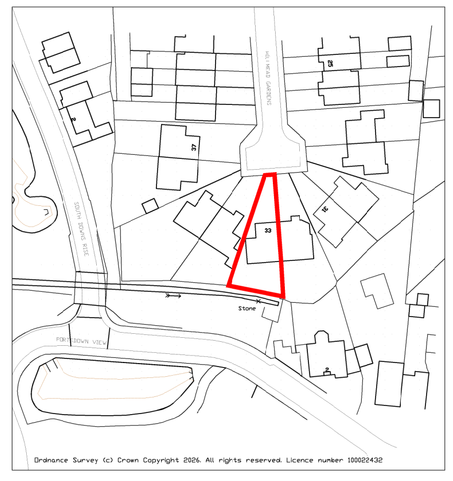

Location Plan
Scale 1:1250

North

0 25 50 100
SCALE BAR 1:1250

0 5 10
SCALE BAR 1:100

Rev	Description	Date	PM
-			
-			

REVISIONS

PLANNING

CLIENT
Mr & Mrs Kavanagh

PROJECT
Rear Extension to
33 Hillmead Gardens
Bedhampton
PO9 3NN

TITLE
Existing and Proposed Plans and Elevations

iDraw Ltd, 26 Southdown Road,
Horndean, Hampshire, PO8 0ET
Tel: 02392 006 406 Mob: 07810 518 633
Email : idraw@live.co.uk Web: www.idrawarchitecture.co.uk

iDraw Limited
©Copyright Reserved 2026.

Scale : 1:100,200,1250@A1
Date : JUNE2026
Drawn by : MD
Drawing No: 20.370.100

A	B	C	D	E	F	G	H
J	K	L	M	N	P	Q	R
S	T	U	V	W	X	Y	Z