

Topographic Point Features					
AV	Air Valve	IC	Inspection Cover	RS	Road Sign
APX	Apex Building	12.24		RE	Rodding Eye
SA		IC - CATV		SA	Sector Antenna
BD	Bed Level	ICC	IC - Comms	SIGN	Sign (General)
12.24		12.24		SOF	Soft Level
B	Beltisha Beacon	IC - Electric		SOF	Soft Level
6	Bolt	12.24		12.24	
BOLT		ICR	IC - Road	12.24	
12.24		12.24		12.24	Spot Height
B	Borehole	IC - Telecom		12.24	Spot Clock
12.24		12.24		12.24	
B	Bush	K	IC - Traffic	12.24	Telegraph Pole
CCP	CCP Camera Pole	12.24		12.24	Top of Fence Level
12.24		12.24		12.24	Top of Tree Level
CE	Ceiling Elevation	12.24		12.24	Top of Wall Level
12.24		12.24		12.24	
D	Ditch	12.24		12.24	
12.24		12.24		12.24	
E	Earth Road	MHF	MH - Foul	12.24	Tree Trunk
12.24		12.24		12.24	Tree Trunk (Radius)
EA	Eave	12.24		12.24	Tree Trunk (Radius)
12.24		12.24		12.24	Tree Trunk (Radius)
E	Electrical Pole	MH	MH - Round	12.24	Tree Trunk
12.24		12.24		12.24	Tree Trunk
FL	Fire Hydrant	MHS	MH - Surface Water	12.24	Tree Trunk
12.24		12.24		12.24	Tree Trunk
F	Fire Level	12.24		12.24	Tree Trunk
12.24		12.24		12.24	Tree Trunk
G	Gas Meter	12.24		12.24	Tree Trunk
12.24		12.24		12.24	Tree Trunk
GA	Gas Valve	12.24		12.24	Tree Trunk
12.24		12.24		12.24	Tree Trunk
G	Gully	12.24		12.24	Tree Trunk
12.24		12.24		12.24	Tree Trunk
G	Gully Round	12.24		12.24	Tree Trunk

Fence Types					
B/W	Barbed Wire	C/L	Chain Link	O/B	Open Boarded
C/B	Close Boarded	H	Heras	P/W	Post and Wire
C/I	Corrugated Iron	I/R	Iron Railings	P/R	Post and Rail

All reasonable endeavours have been used to capture the required data in the survey to the agreed standards of accuracy. Where features have been obstructed due to a lack of access, the areas will be annotated as **UTS** (Unable To Survey). The Company shall not be liable for any damages or consequential losses arising from the reliance on survey information beyond its specified scale and accuracy, or survey information used for purposes other than that stated in the Contract of Works.


Location Plan

A 4x4 grid of numbers 1 through 15, with the number 5 highlighted in green. A compass rose is in the top left corner.



London Manchester Glasgow Belfast Cork Kildare

© Copyright 2021 MURPHY GEOSPATIAL

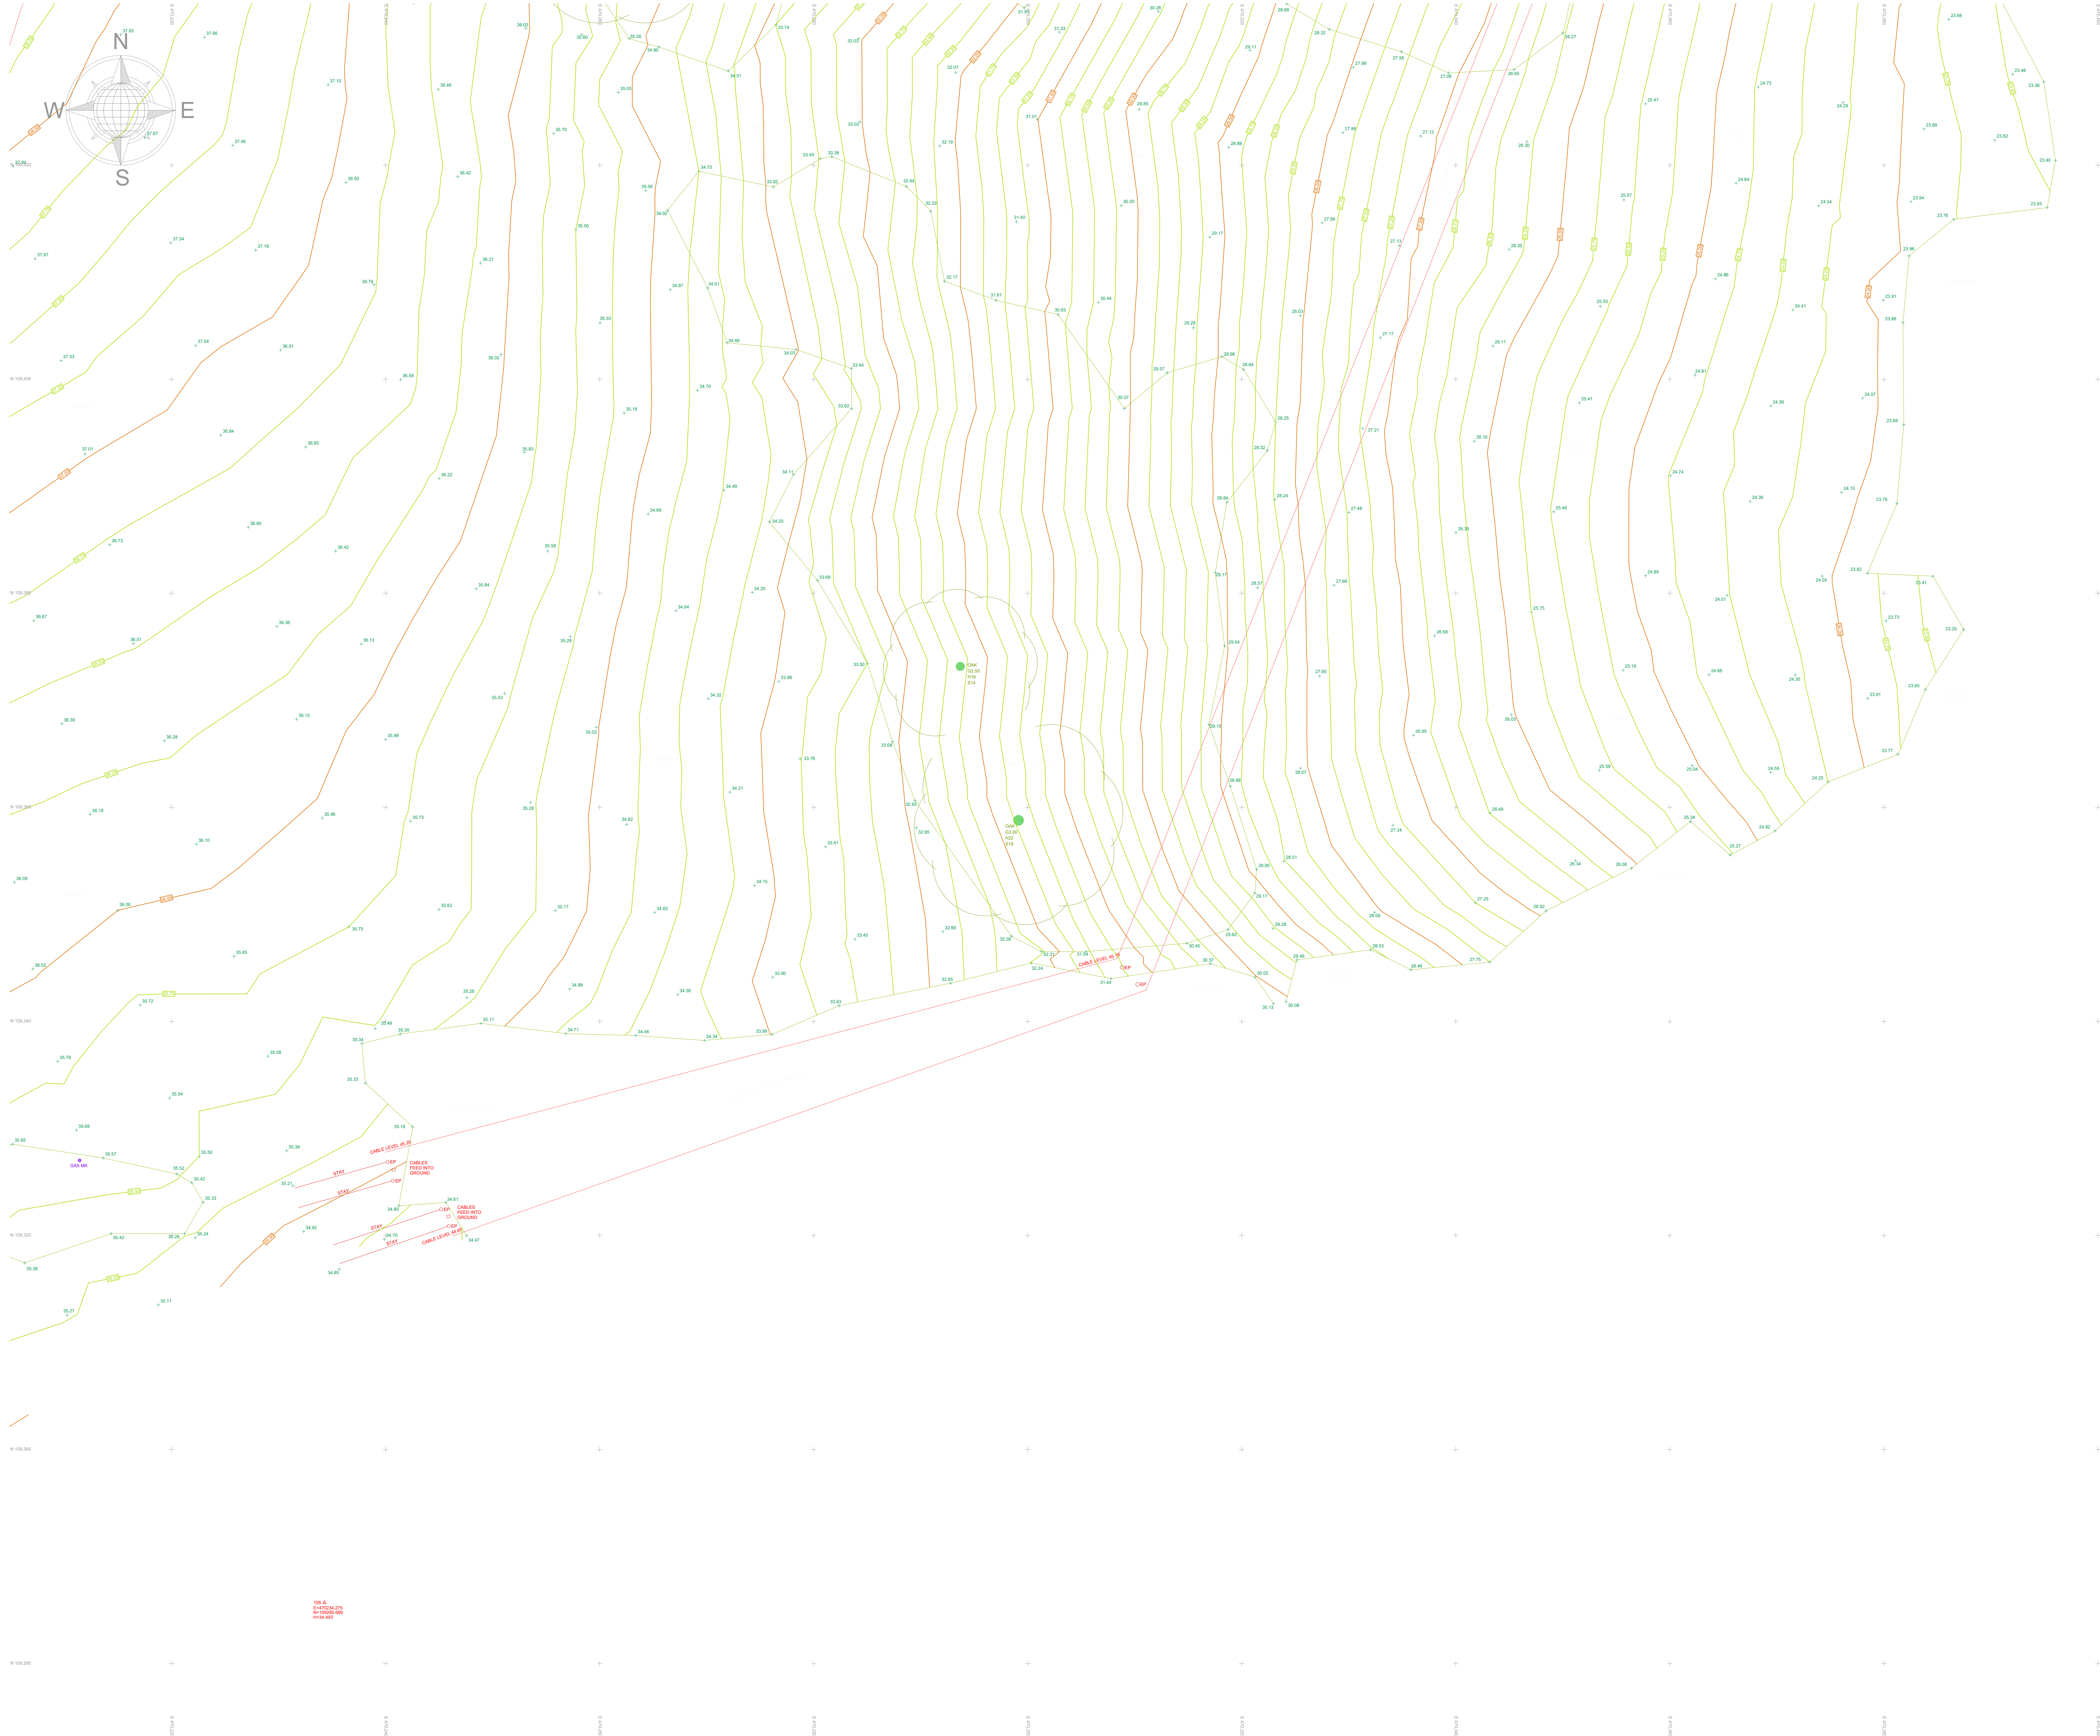

LEGEND		
Topographic Linework Features		
Hand Rail	Hand Rail	Sky Light
Barrier	Hedge	Slope Bottom
Beam Line	Hoarding	Slope Top
Bench	Kerb Bottom	Slab Drain
Bin	Kerb Drop	Speed Bump
Bollard Illuminated	Lake	Steel Cladding
Bollard	Land Drain	Steel Structure
Building Facade	LI	Step Line
Building	Opening - Slab	Surface Change
Bus Stop Shelter	Overhang	Tank
Cable Trough	Overhead Cables	Telephone Box (TB)
Canopy	Parapet	Ticket Machine(TVM)
Partition	Parking Meter (PM)	Toilet
Centre Line	Pipe Line	Top of Fence Line
Column	Platform Train/Tram	Top of Wall Line
Column Bottom Line	Plinth	Track
Column Top Line	Ramp	Traffic Ctl Box(TCB)
Concrete Base/Slab	Red Line Dashed	Tree Drip Line
Contour Major	Red Line Solid	Tree Line
Contour Minor	Red Line Double	Trials Pit
Cycle Lane	River Edge	Vegetation Line
Ditch	Road Scar Line	Vent
Door	Road Text	Verge Line
Duct	Roof	Wall Line
Electric Box (EBOX)	Sanitary	Window
Fence	Service	Window Glazing
Fixture		White Line Dashed
Flowerbed		White Line Double
Footpath		White Line Solid
Grating		Yellow Line Dashed
Grid Line		Yellow Line Double
		Yellow Line Solid

Topographic Point Features		
AY Air Valve	IC Inspection Cover	RS Road Sign
APX Apex Building	IC - CATV	RE Rodding Eye
BL Bed Level	IC - Comm	SA Sector Antenna
BB Bellisha Beacon	IC - Electric	SIGN Sign (General)
B Bollard	IC - Round	SOFF Soffit Level
BOLT Bolt	IC - Telecom	SC Spot Height
BH Borehole	IC - Traffic	ST Stop Cock
B Bush	Invert Level	TE Telegraph Pole
CC CCTV Camera Pole	Lamp Post	T12.24 Top of Fence Level
CE Ceiling Elevation	Manhole	T12.24 Top of Tree Level
CP Pipe	MH - Foul	T12.24 Top of Wall Level
EP Earth Rod	MH - Round	TL Traffic Light
EAVE Eave	MH - Surface Water	Tree (TXXX SX-XX)
EL Electrical Pole	Marker Post	T=Trunk Radius(m)
FI Fire Hydrant	MW Microwave Dish	S=Spread Radius(m)
FL Floor Level	Pipe - Down	Tree Deciduous
12.24 Gas Meter	POLE Pole	Tree Trunk
GV Gate	POST Post	Valve General
G Gully		WL Water Level
12.24 Gully Round		WM Water Meter
		WV Water Valve

Special Features		
DATUM Datum Point	E=XXXXXXX	Survey Station
Photo Point	N=YYYYYYY	Scan Target
Panoramic Photo Point	N=ZZZZZZZ	

Fence Types		
B/W Barbed Wire	CH Chain Link	OS Open Boarded
C/B Close Boarded	H Heras	P/W Post and Wire
C/I Corrugated Iron	IR Iron Railings	P/R Post and Rail

Murphy Geospatial Disclaimer

All reasonable endeavours have been used to capture the required data in the survey to the agreed standards of accuracy. Where features have been distorted due to a lack of access, the areas will be annotated as 'UTS' (Unable To Survey). The Company shall not be liable for any damages or consequential losses arising from the reliance on survey information beyond its specified scale and accuracy, or survey information used for purposes other than that stated in the Contract of Works.

Any concerns with the survey should be raised with Murphy Geospatial, who will endeavour to promptly provide a remedy. The Client shall not seek recourse through any third party until such time as Murphy Geospatial have had the opportunity to address any concerns raised.

For full terms and conditions visit [Terms and Conditions](#) [www.murphygcs.com](#)

Location Plan		

Revisions				
Rev	Description	Surveyed by	Drawn by	Checked by
A	First issue	CC - 28/06/21	CS - 06/12/21	AO - 06/12/21



Geospatial certainty you can trust [murphygcs.com](#)

UK Head Office
39-41 North Road
London
N7 9DP
Phone: (+44) 0203 598 3775
Email: info@murphygcs.com

London **Manchester** **Glasgow** **Belfast** **Cork** **Kildare**

Client	Portsmouth City Council
Project	Dunsbury Park
Site Address	Fitzwygram Way Havant PO9 4EE
Description	Topographical Survey
Survey Grid	Localised OSGB36(15) - Scale Factor 1.0
Survey Datum	GNSS - Ordnance Datum Newlyn (ODN)
RICS Band	Band F
Drawing Scale	1:200 @ A0
Drawing Number	MGS44680-T-06

