



General Notes


- This document is to be used for the stated purpose only and should not be used for any other.
- Dimensions are all in millimetres, unless stated otherwise.
- It is the recipient's responsibility to print this document to the correct size & scale.
- All relevant drawings and specifications should be read in conjunction with this document.
- Scaling of this document is not recommended.

North



Document Scale(s)

1m SCALE 1:200

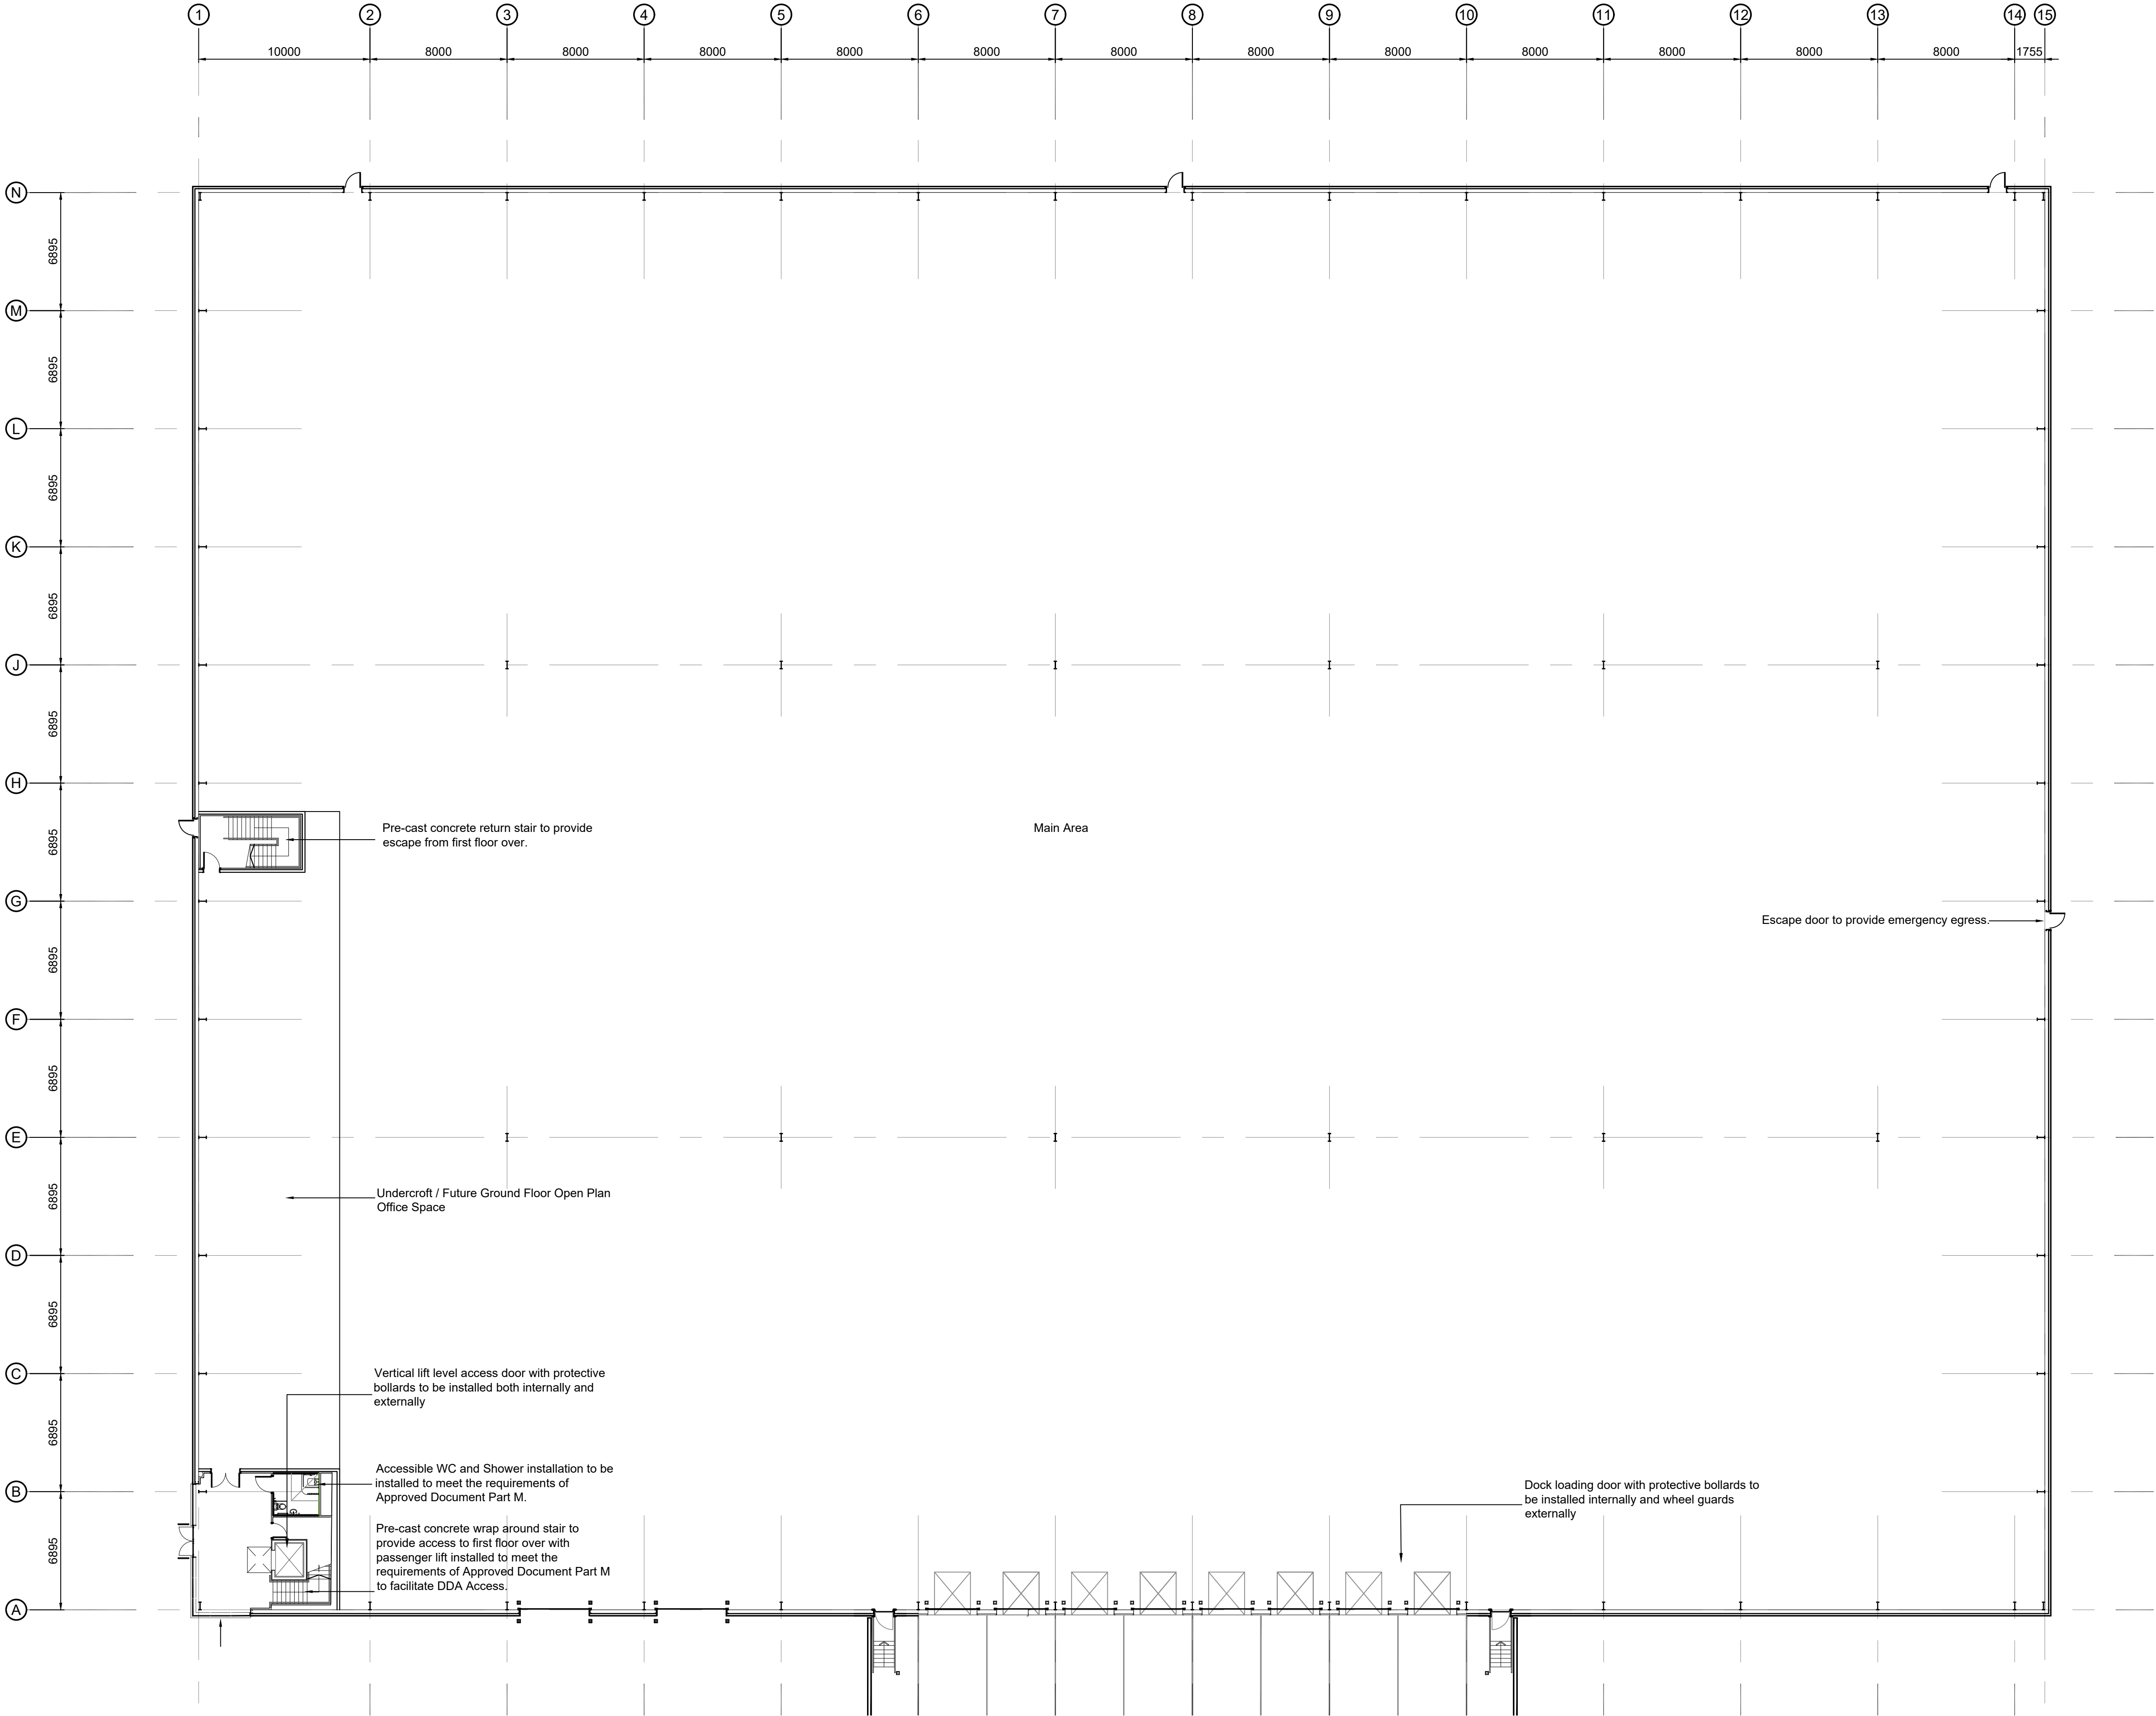

Project Name

Dunsbury Park, Havant, Portsmouth

Employer

Portsmouth City Council

Project Address

**Dunsbury Park,
Havant,
Portsmouth, PO9 4EE**

RIBA Workstage

2 - Concept Design

Status

S3 - Review & Comment

Drawn

KS

Checked

DS

Created

13.05.2026

Size

1

UMC Project Reference

25102

Scale

1:200

LOD

1

LOI

1

Document Title

**Unit 601 - Illustrative Ground Floor
Building Plan**

Document Reference

DP - UMC - 0601 - 00 - DR - A - 1001

Revision Note

**Drawing updated in accordance with the requirements of the client,
project manager, and planning consultant.**

Issue Date

13.05.2026

Status

PLANNING

Current Revision

P1.2