



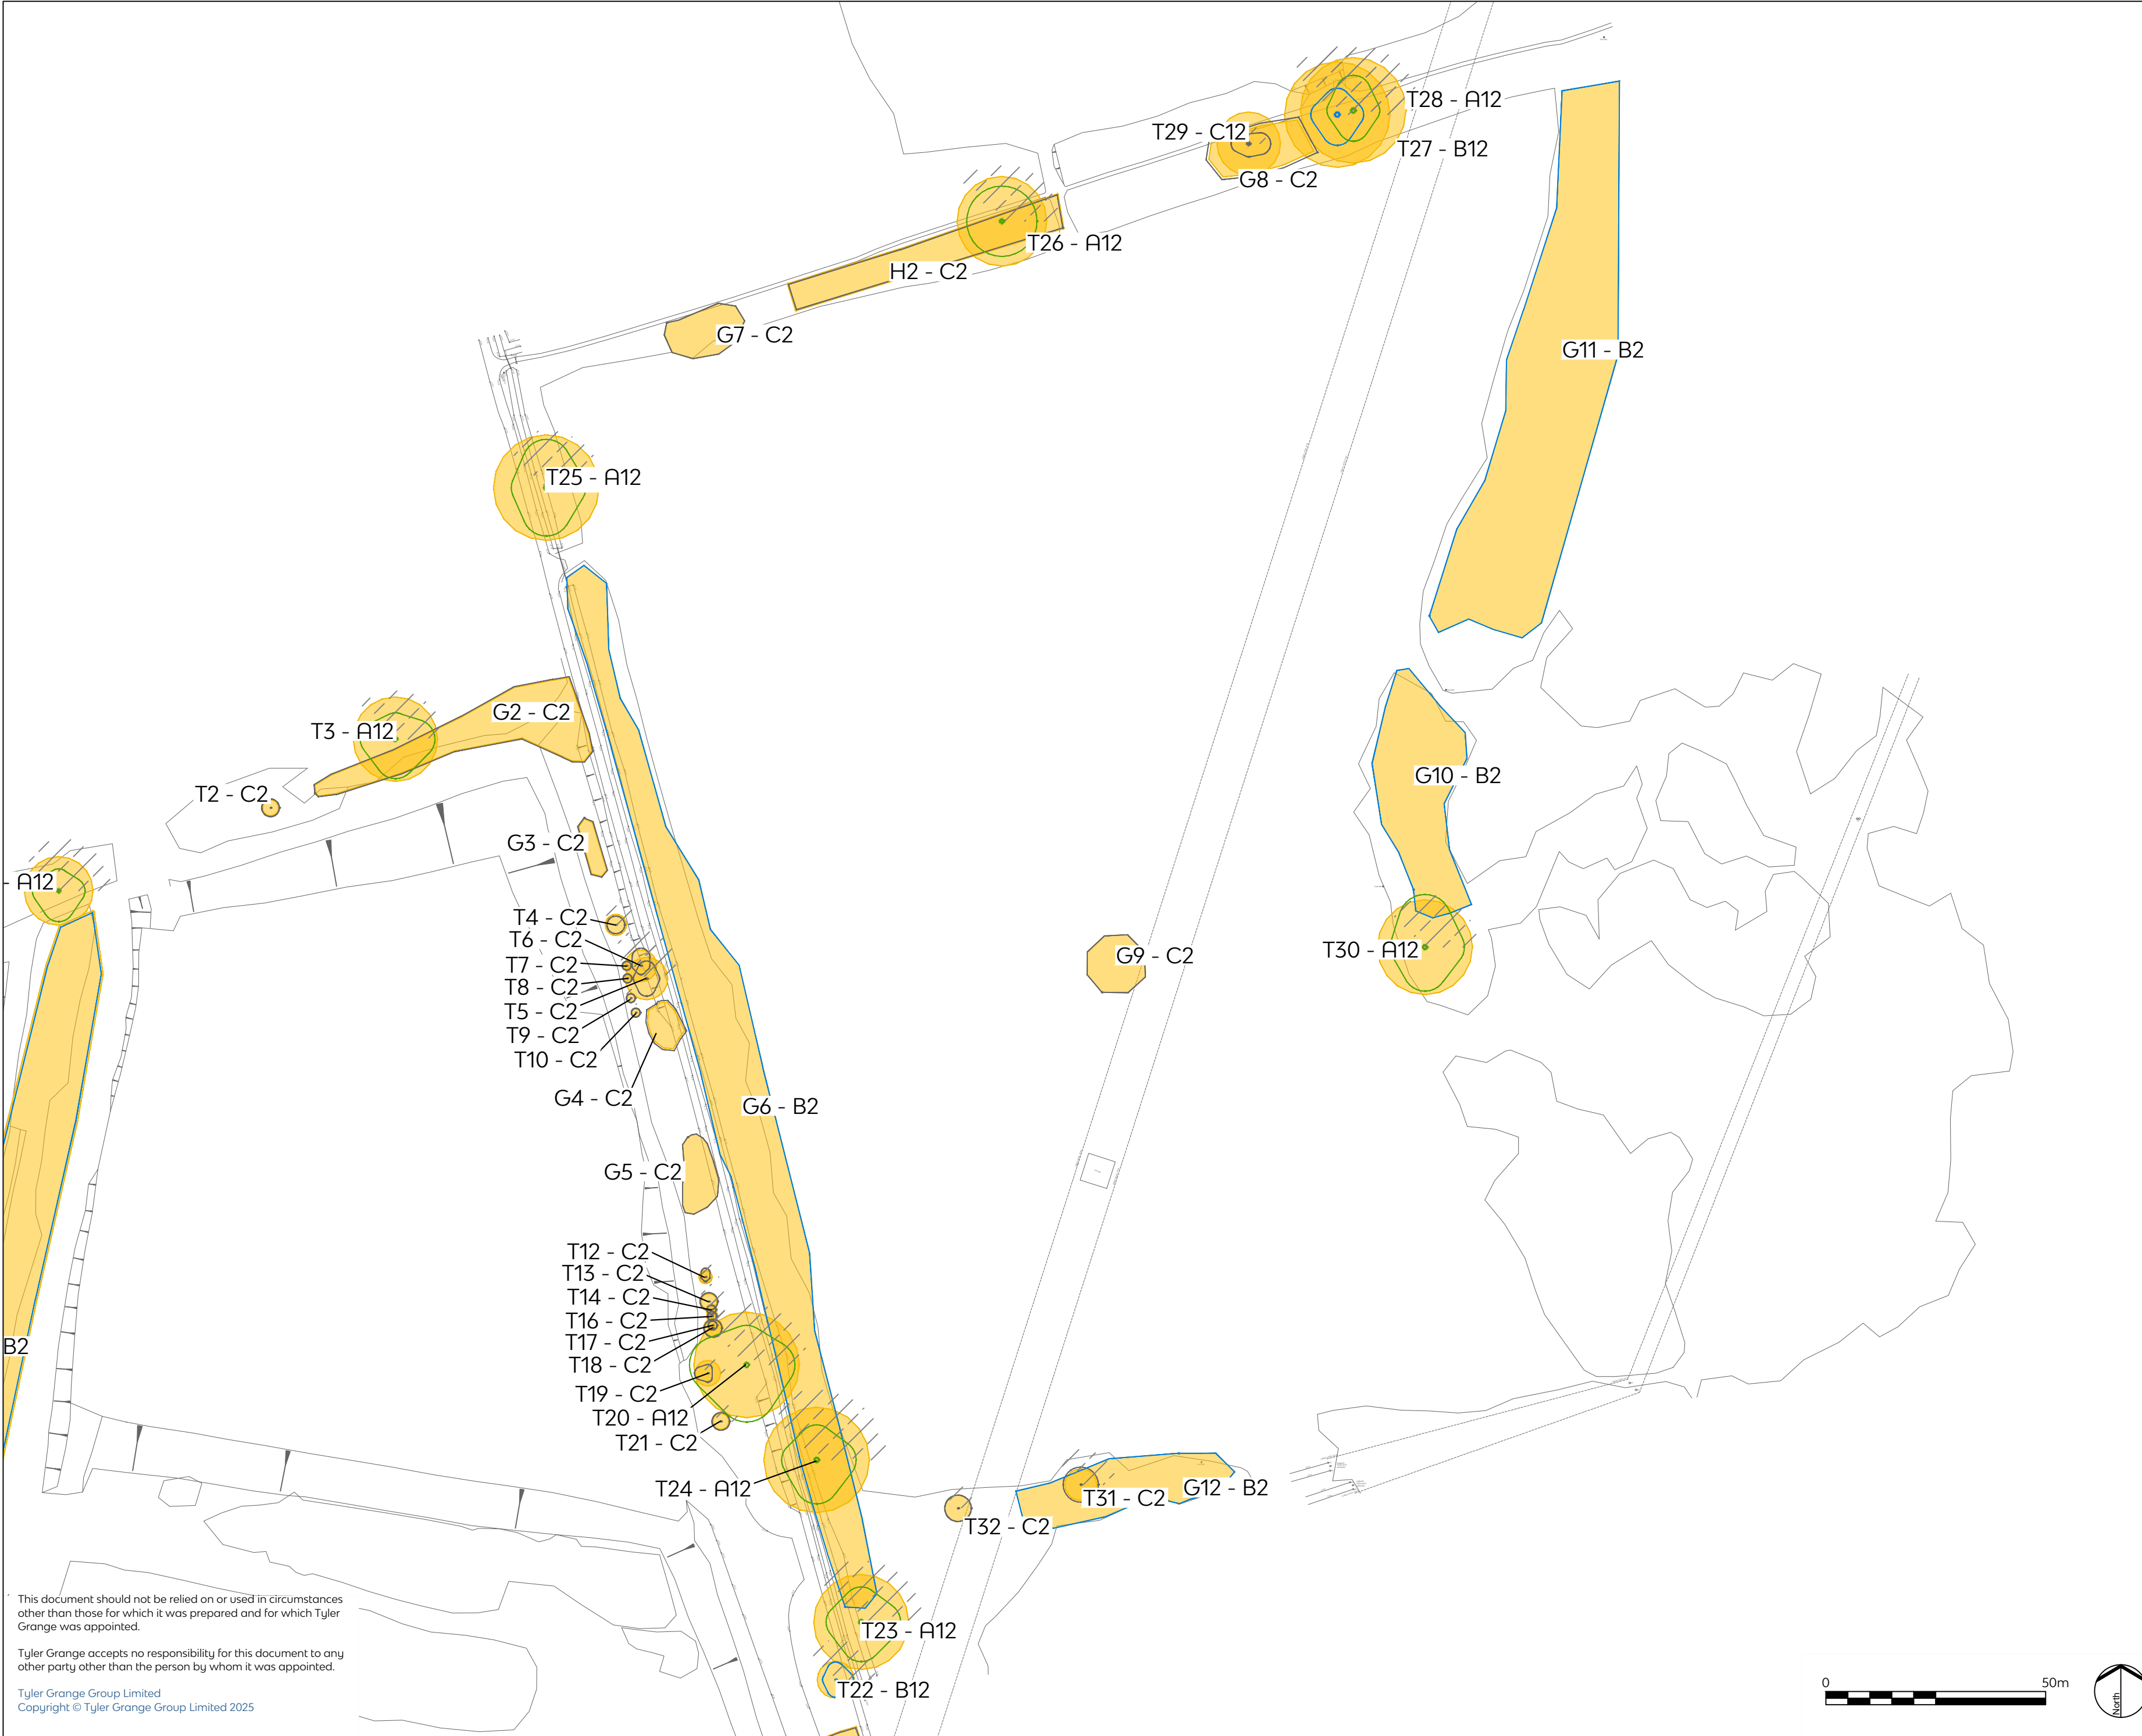

- Category A - Trees of High Quality and Value
- Category B - Trees of Moderate Quality and Value
- Category C - Trees of Low Quality and Value
- Root Protection Areas
- Tree Shading Constraints

**Denotes trees and groups not identified on topographical survey. Locations approximated using measurements taken on site.*

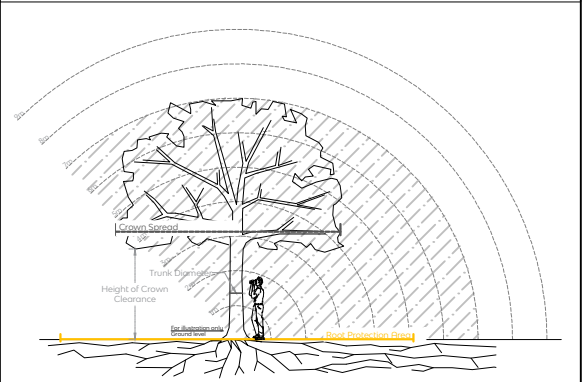

Rev	Description	Date
-----	-------------	------



Tyler Grange
Head Office: 97 Icknield Street, Hockley,
Birmingham, B18 6RU
E:info@tylergrange.co.uk
W: www.tylergrange.co.uk

Project title
Dunsbury Park, Plot 601

Drawing title
Tree Constraints Plan

Scale	1:1000 @ A2	Drawn	AS
Date	03.09.2025	Checked	RM
Drawing number	18237_P02	Revision	-

This document should not be relied on or used in circumstances other than those for which it was prepared and for which Tyler Grange was appointed.

Tyler Grange accepts no responsibility for this document to any other party other than the person by whom it was appointed.

Tyler Grange Group Limited
Copyright © Tyler Grange Group Limited 2025

