
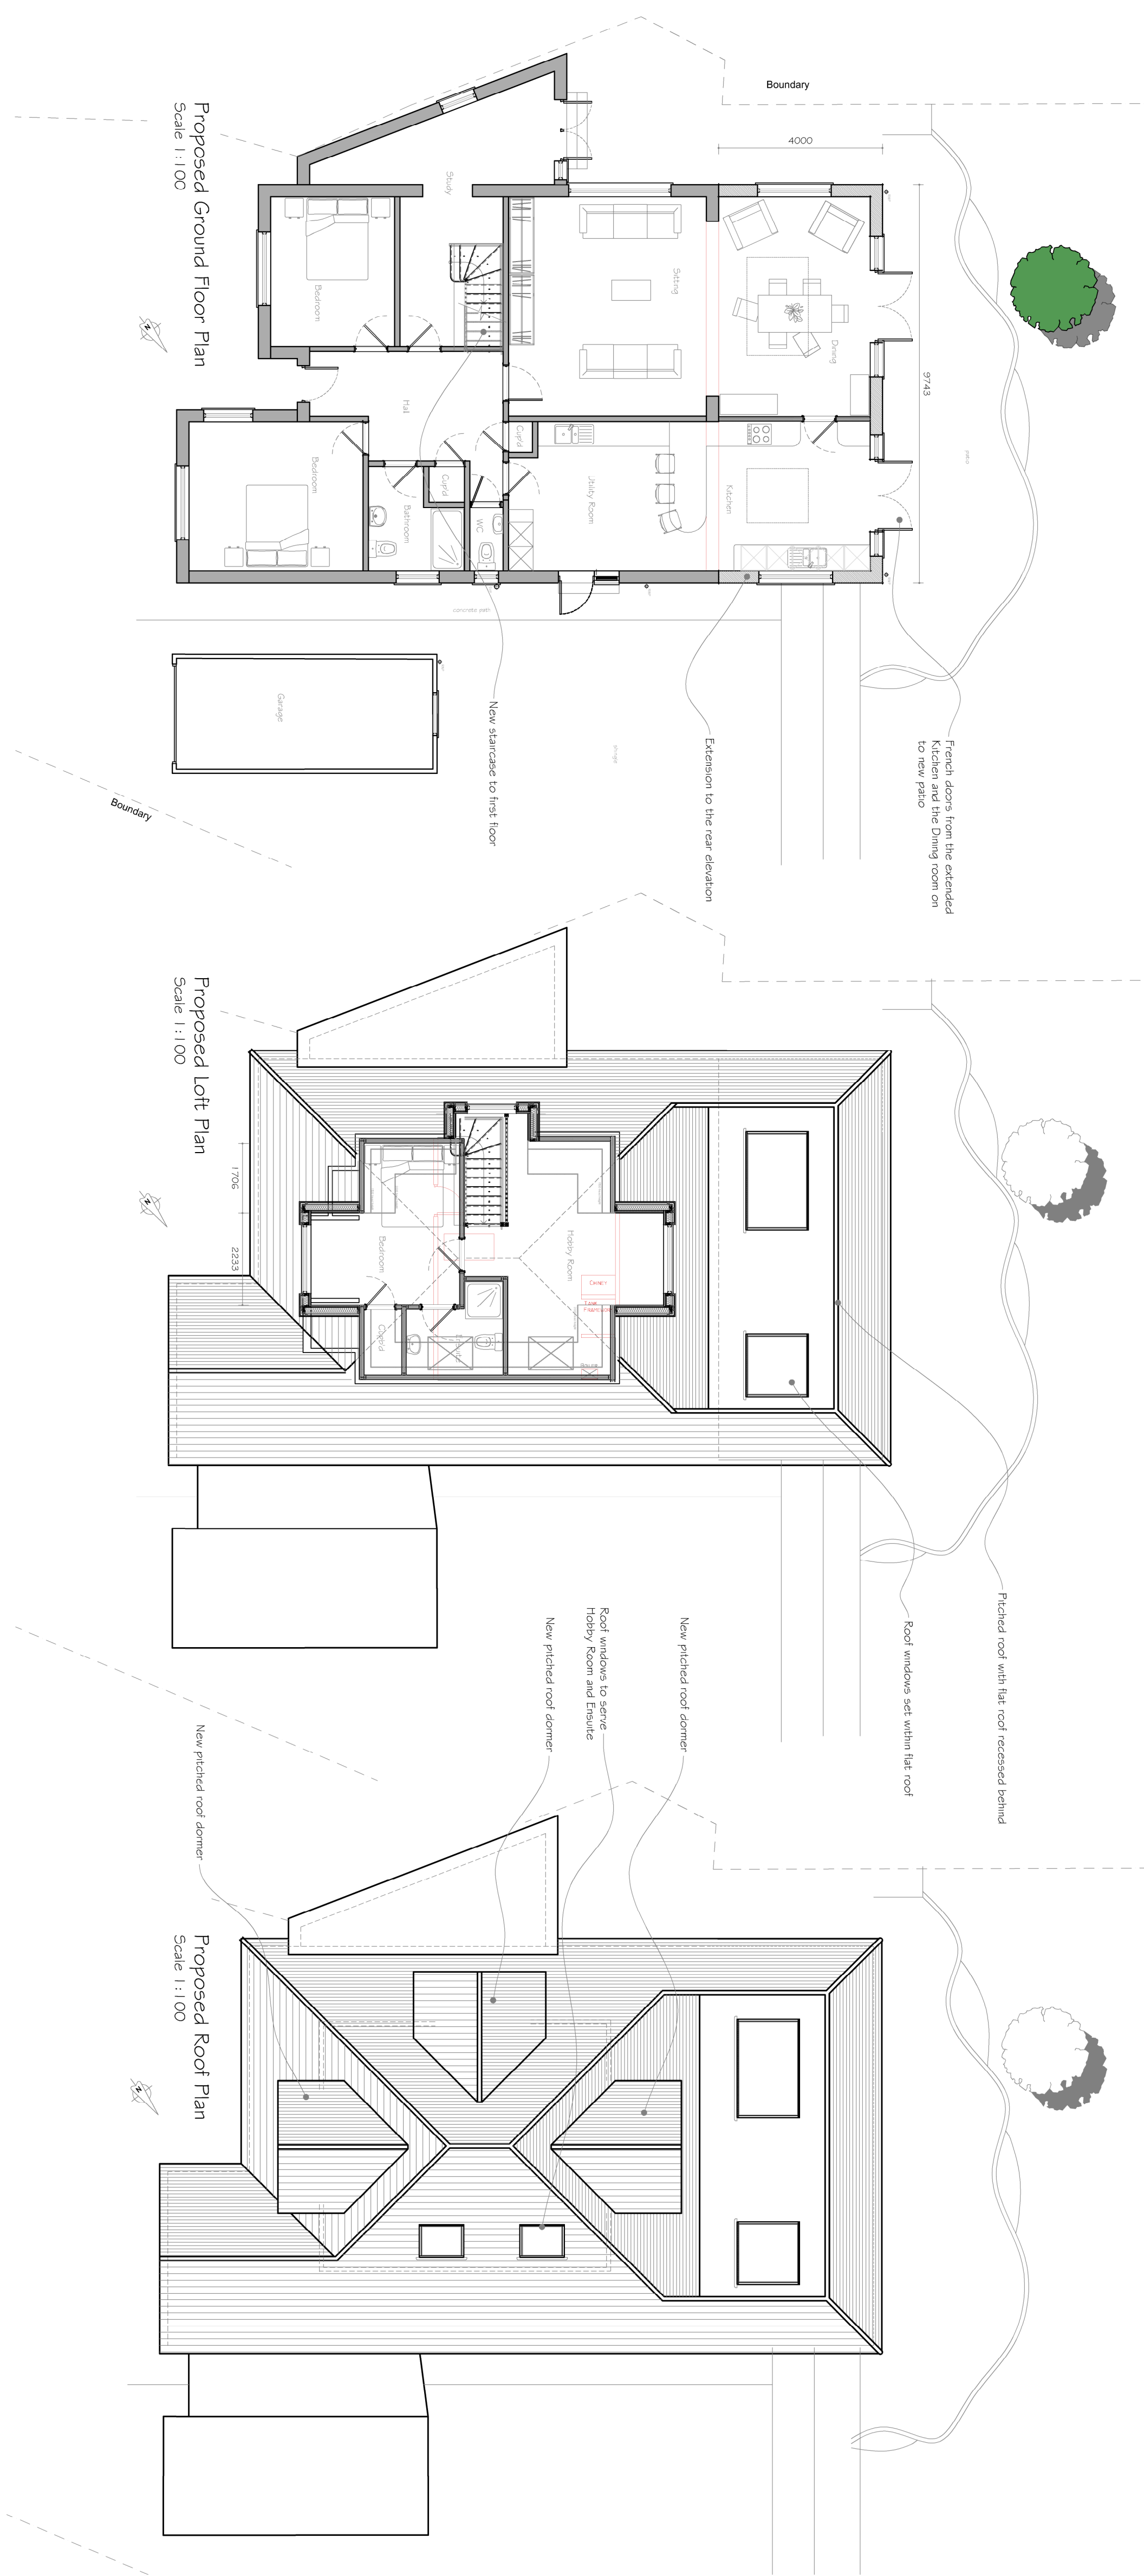
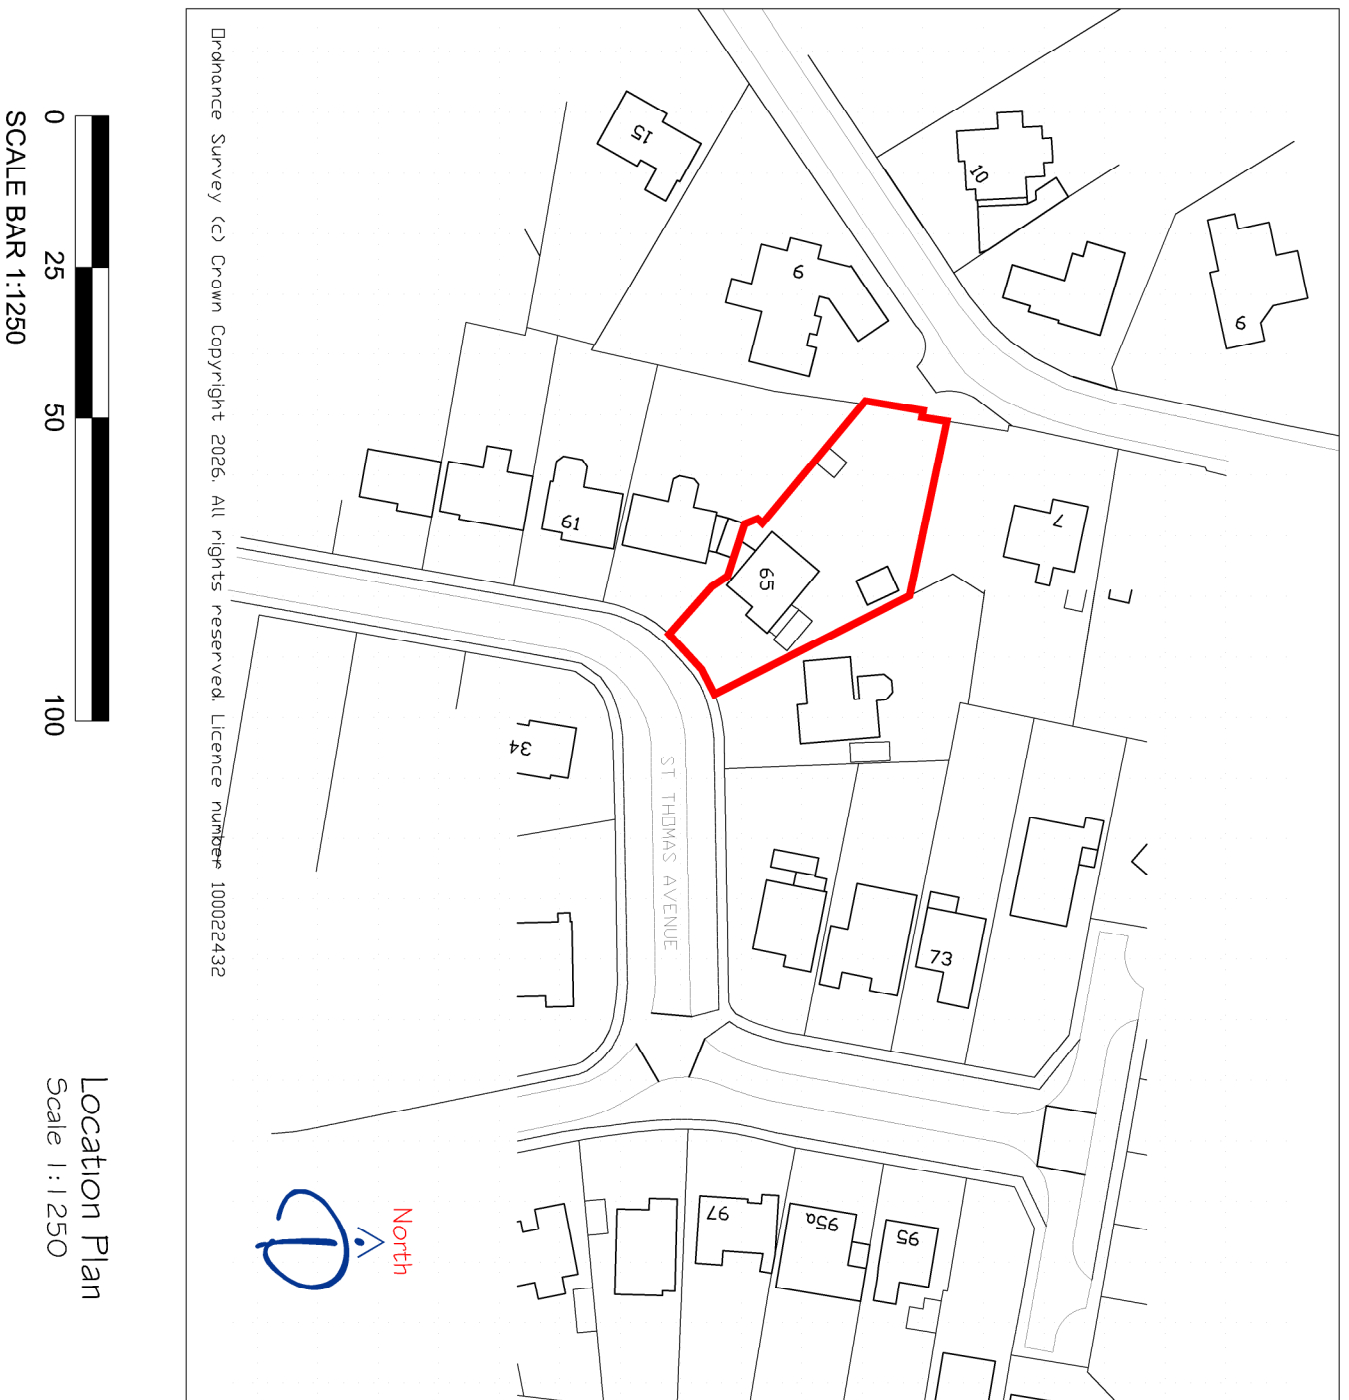


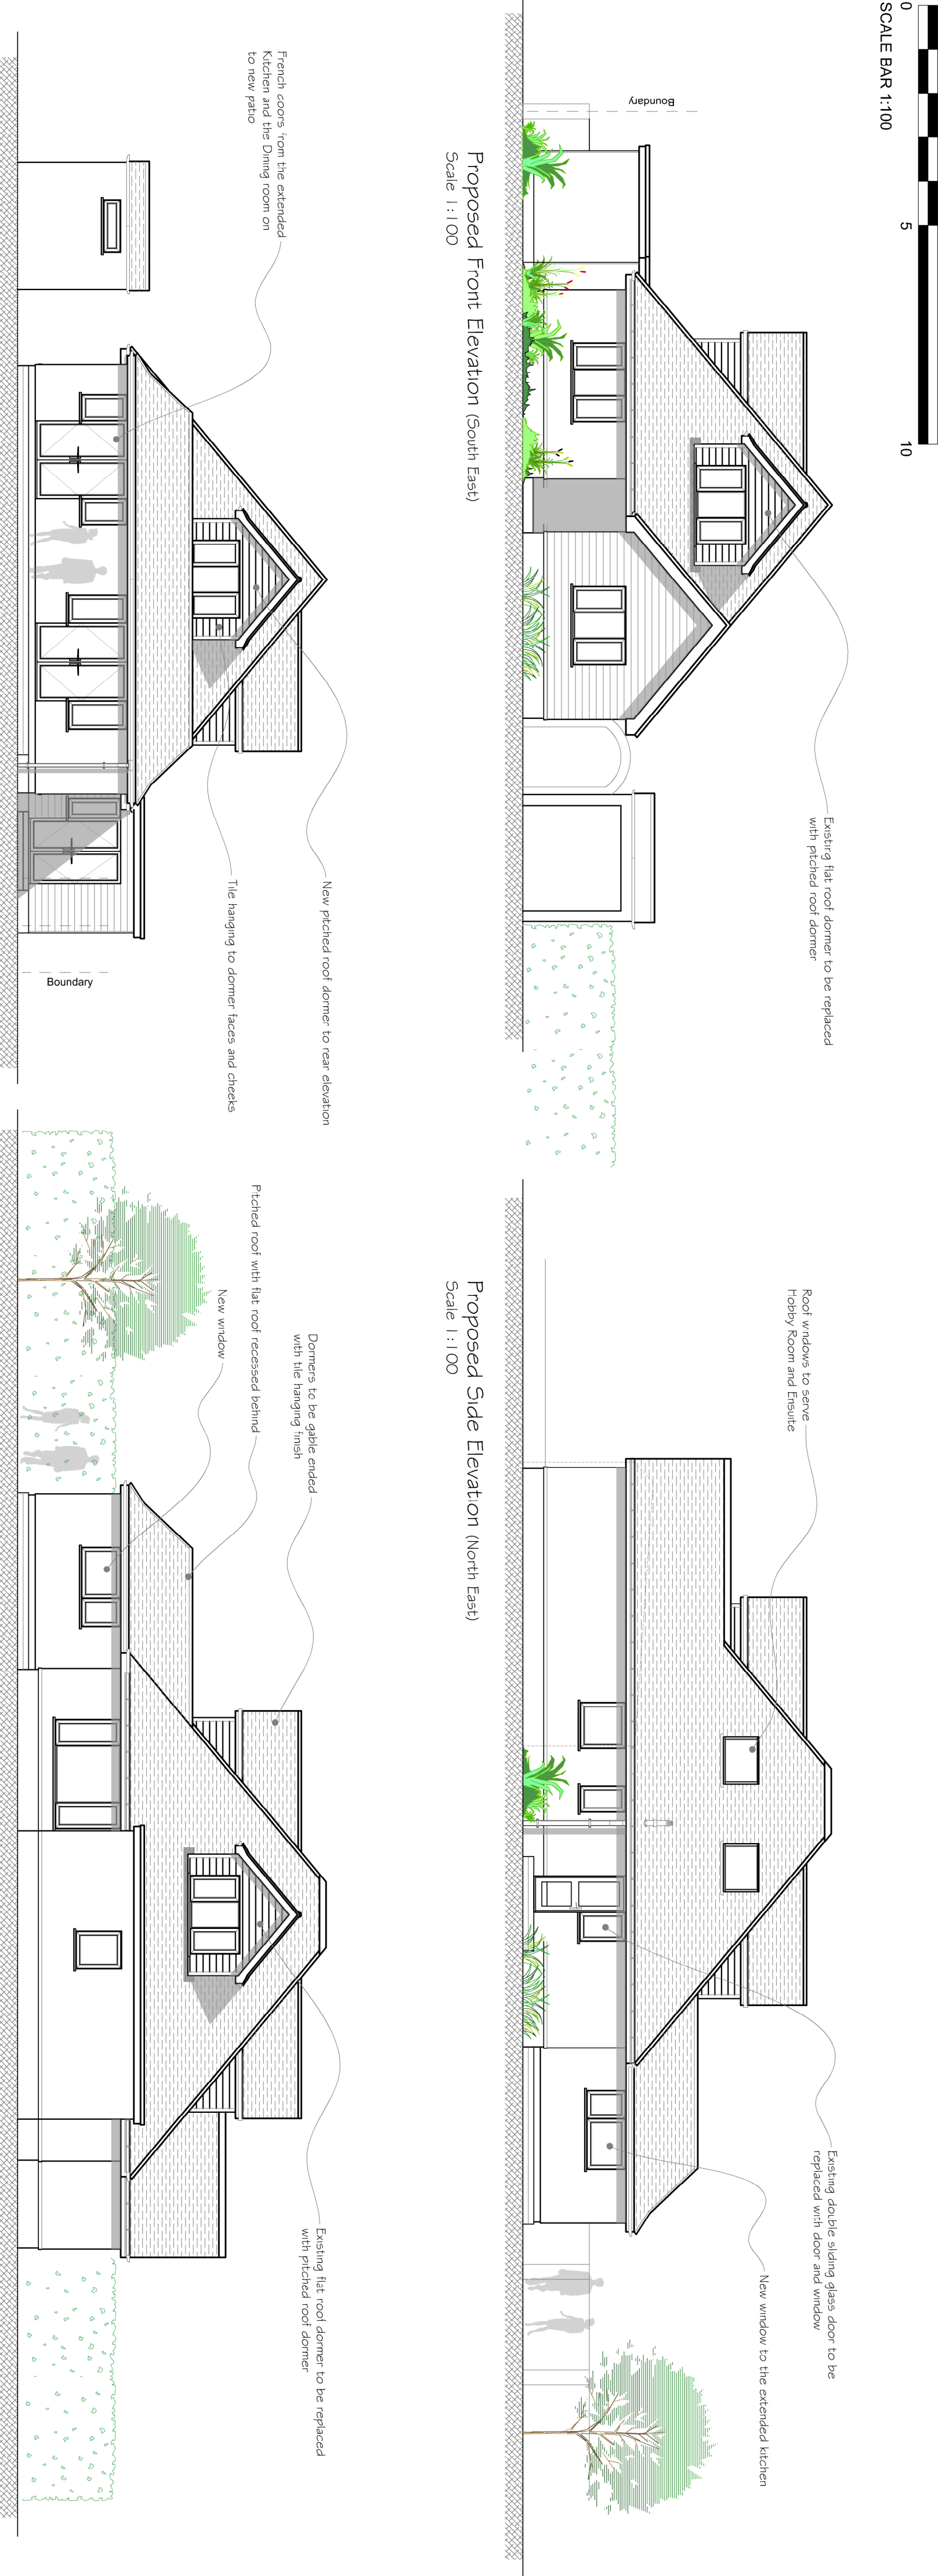

CLIENT				PROJECT			
Roy & Linda Fulker				Alterations to 65 St Thomas Avenue Havling Island PO11 0EU			
Rev Description				Scale : 1:100,200,1250@A1			
Date				Date : JUNE2026			
Revisions				Drawing No: 20.369.101			
				Drawn by: MD			
				Title: Proposed Plans and Elevations			
				Scale: 1:100,200,1250@A1			
				Date: JUNE2026			
