


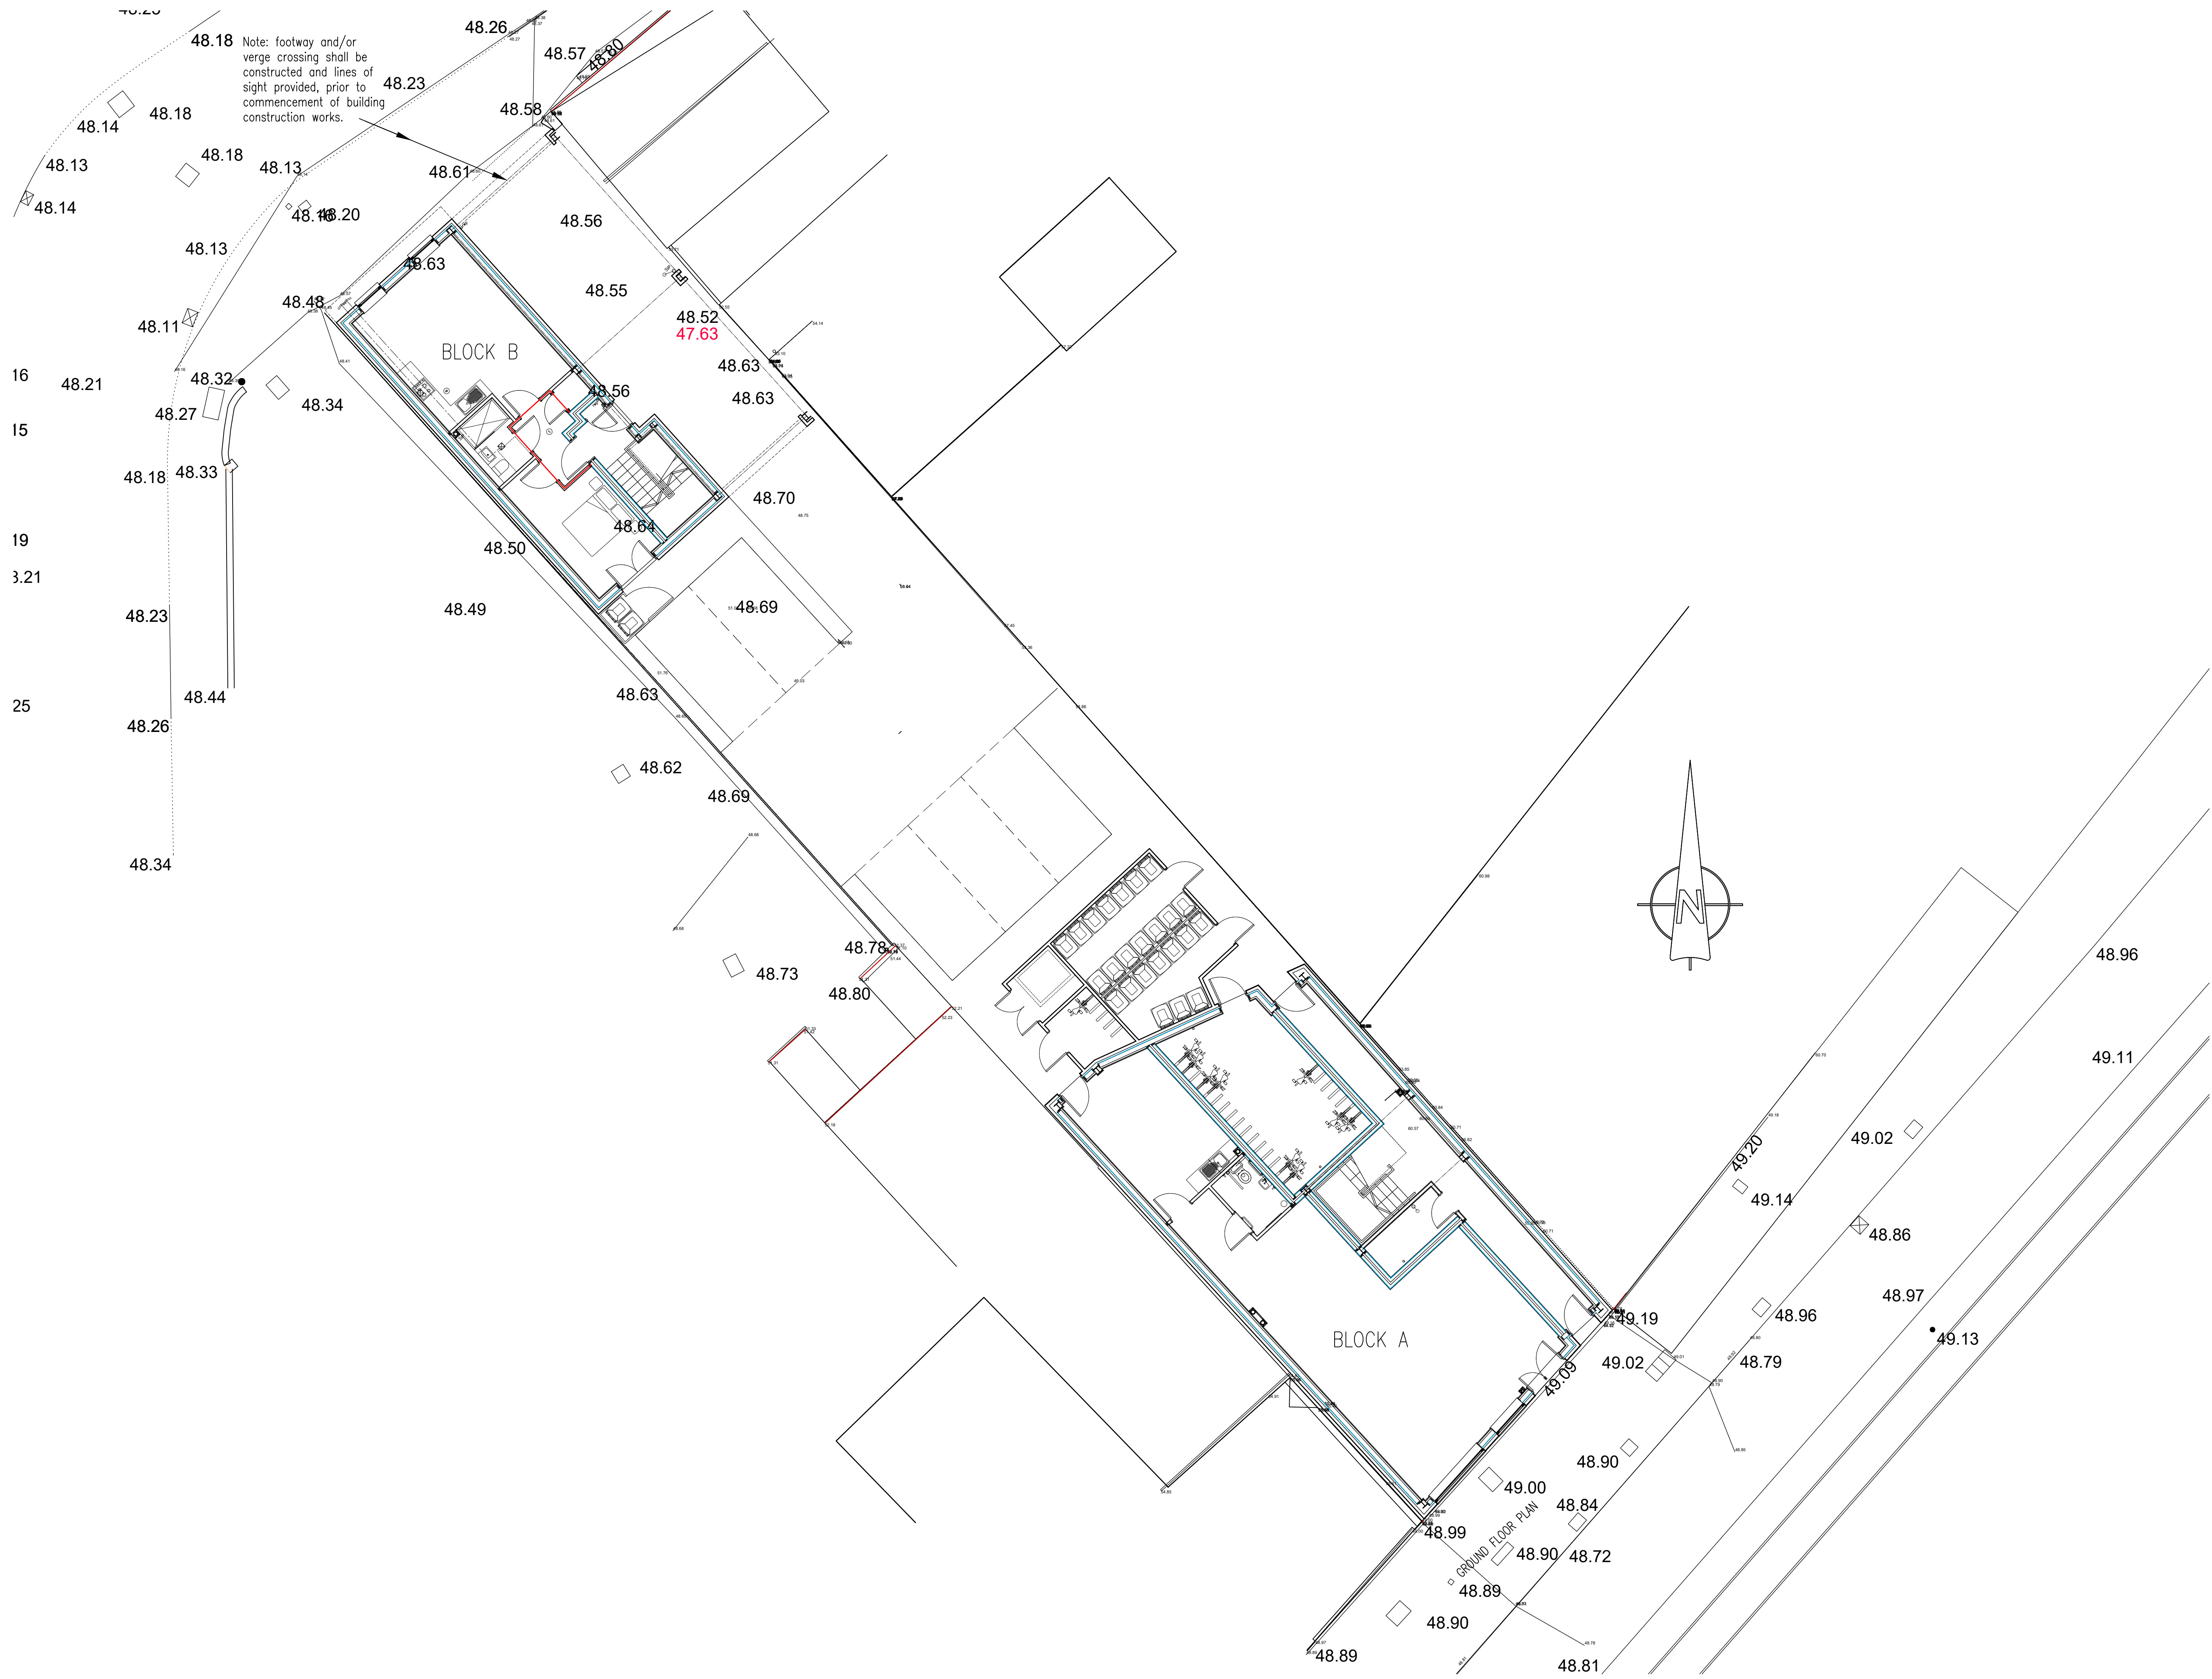

REVISIONS	

PRELIMINARY

RADLEY HOUSE
PARTNERSHIP | CHARTERED ARCHITECTS

t. 01962842228
e. architects@radleyhouse.co.uk
w. www.radleyhouse.co.uk

20 Staple Gardens | Winchester | SO23 8SR

JOB | 81 CLONDON ROAD
WATERLOOVILLE
DWG | SITE PLAN

S | 1:100
D | MAR 26 No. | 8491/W010