

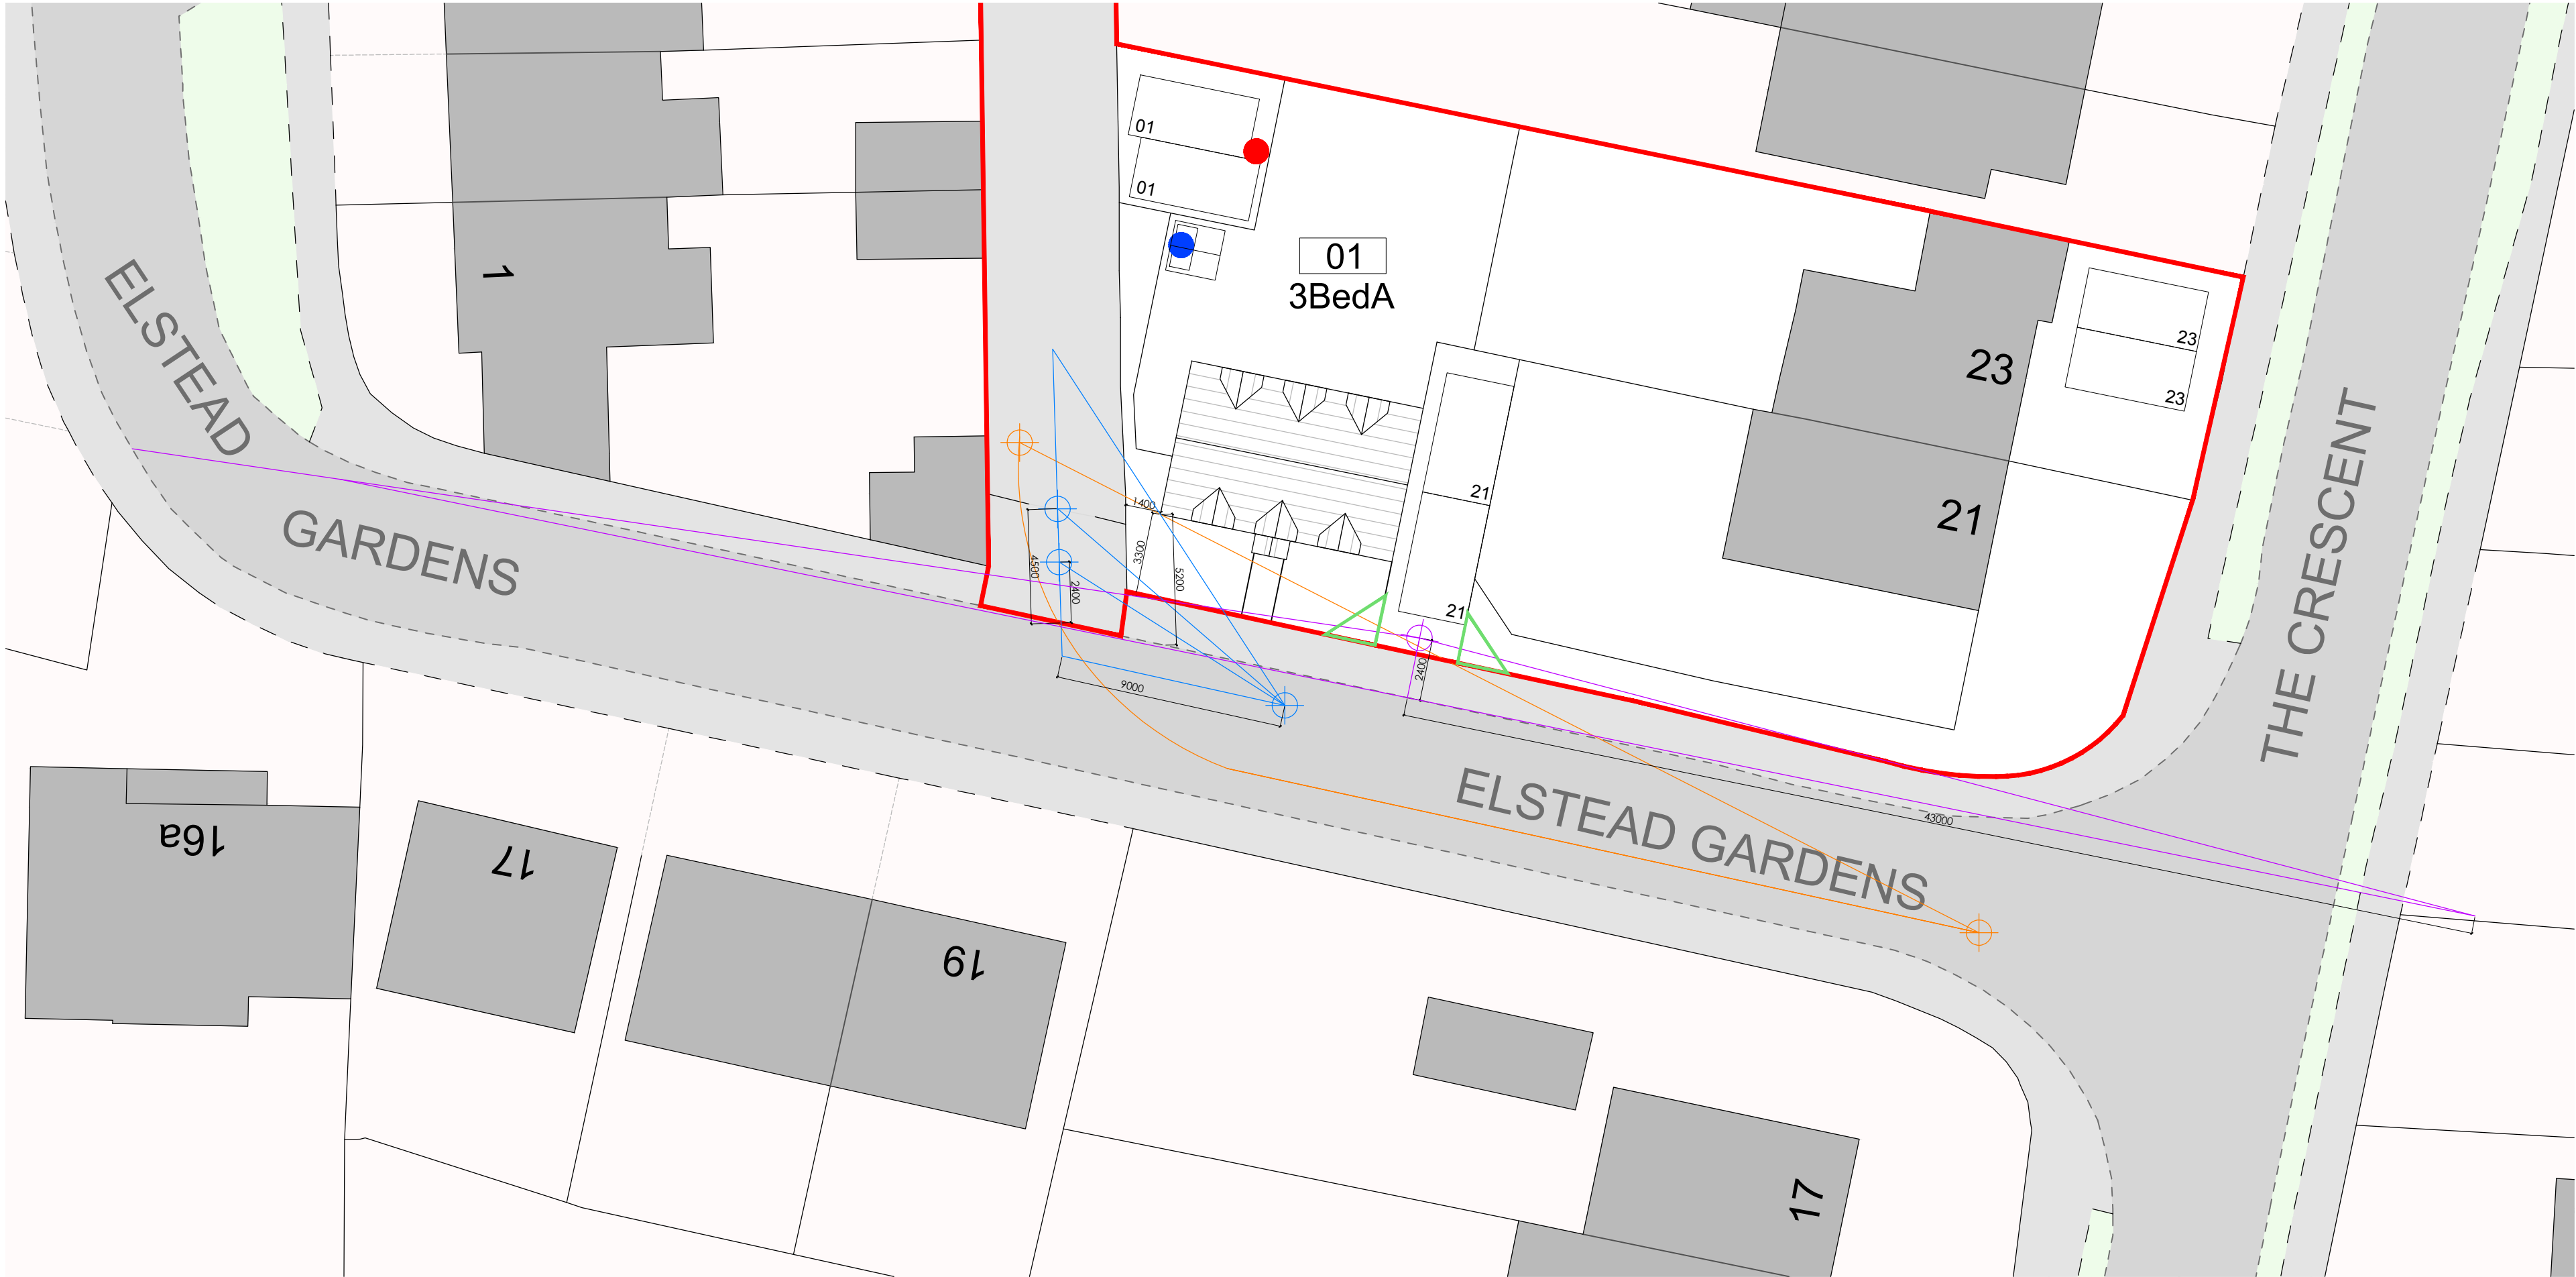


Rev.	Date	Note	Author	Checked
P01	12/06/2026	Planning Issue	TJ	JP
P02	15/06/2026	Revised planning issue	TJ	JP
P03	22/06/2026	Revised planning issue	JP	RR

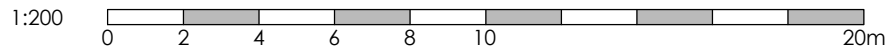

SITE LAYOUT - PROPOSED
SCALE 1:200

ALL VISIBILITY SPLAYS WILL BE UNOBSTRUCTED

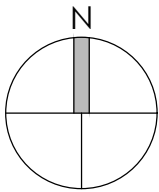

Project	NEW DWELLINGS AT 21 & 23 THE CRESCENT WIDLEY, WATERLOOVILLE PO7 5EU				Drawing	SITE LAYOUT - VISIBILITY DISPLAYS			
					Job-Dwg Number	25046-PL-1111		Rev.	PO3
Client	RICHARD MIDDLETON				<div><div></div><div>JAMES POTTER ASSOCIATES</div></div> <div>www.jpa.design JPA - PORTSMOUTH 117 Highland Road, Southsea, Portsmouth, PO4 9DD t. +44(0)2394 002 897</div>				
Status	PLANNING								
Scale	1:500		Sheet Size	A2					
Author	JP	Checked	RR	Date					