


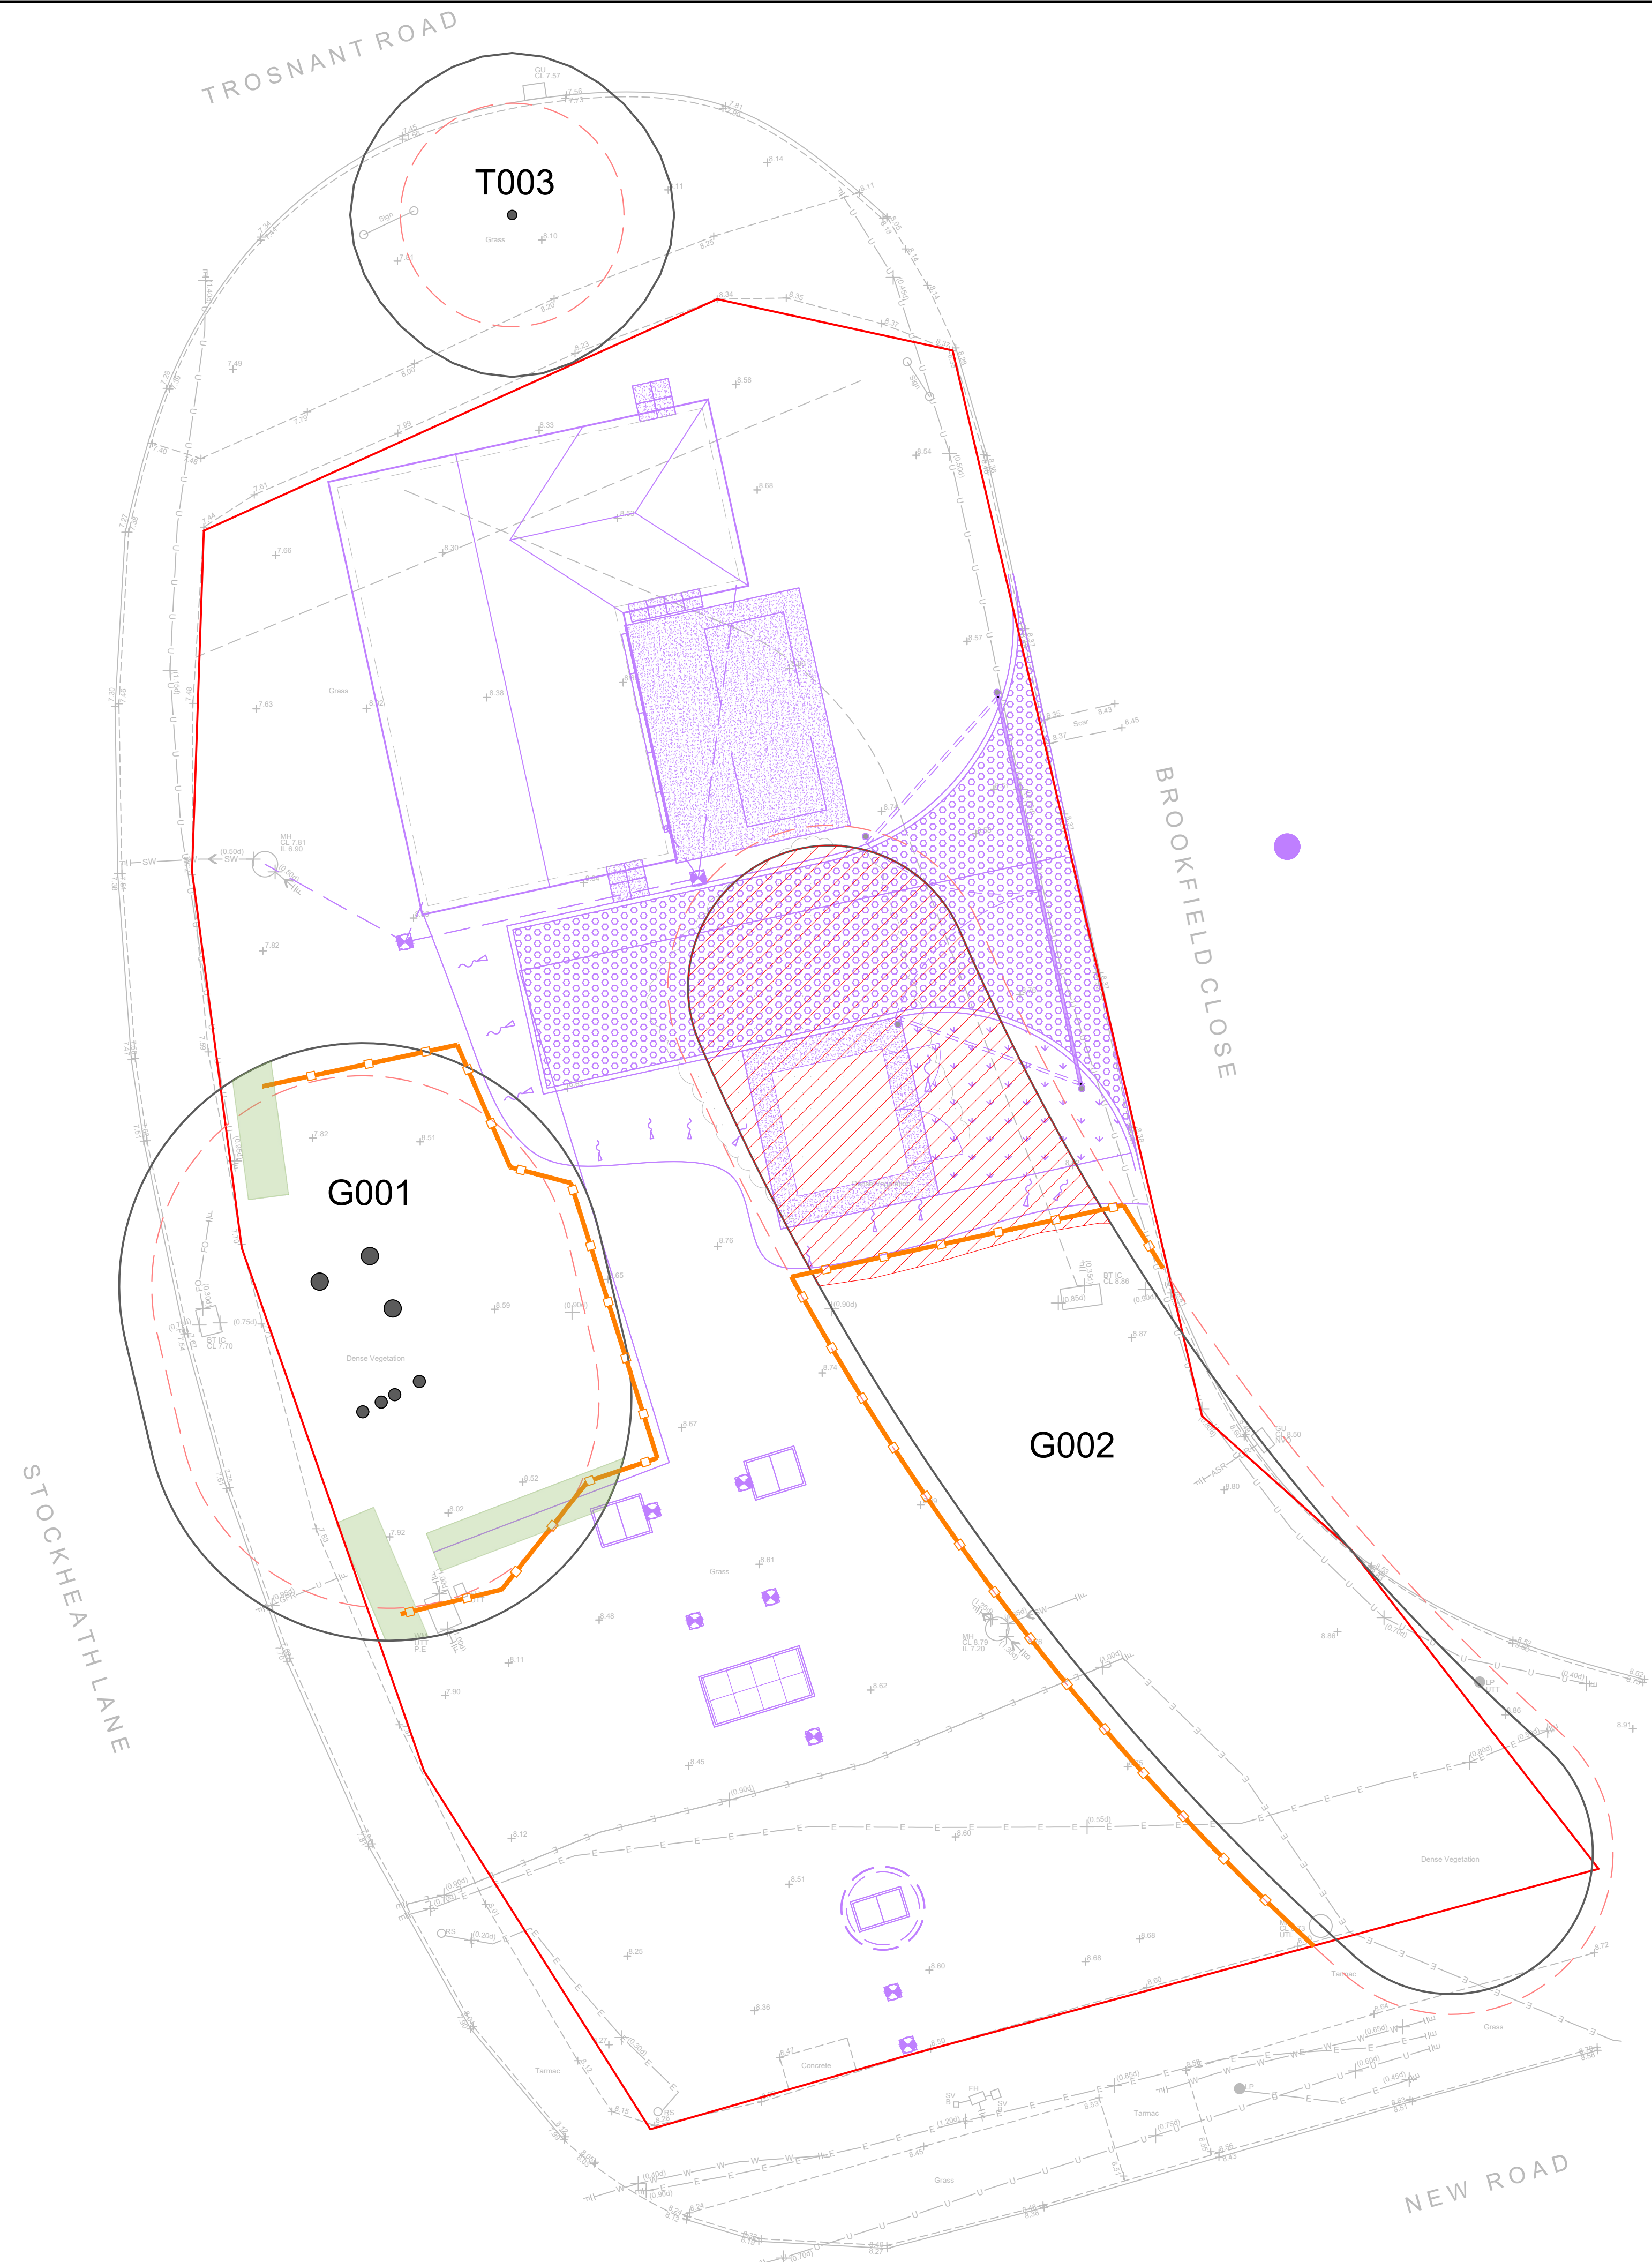

Scale 1:100

4m 3m 2m 1m 0m 2m 4m

SAFETY, HEALTH AND ENVIRONMENTAL INFORMATION
In addition to the hazards/risks normally associated with the types of work detailed on this drawing, note the following:
CONSTRUCTION
Refer to designer's risk assessment
MAINTENANCE/CLEANING
Refer to designer's risk assessment
DECOMMISSIONING/DEMOLITION
Refer to designer's risk assessment
It is assumed that all works will be carried out by a competent contractor working, where appropriate, to an approved method statement

Diagram illustrating four categories, each represented by a colored oval containing a small black dot (representing a tree or group):

- CATEGORY A TREE / GROUP (Green oval)
- CATEGORY B TREE / GROUP (Blue oval)
- CATEGORY C TREE / GROUP (Grey oval)
- CATEGORY U TREE / GROUP (Red oval)



ROOT PROTECTION AREA (RPA)

 PROTECTIVE BARRIER
PROPOSED SCHEME

**HAND EXCAVATION /
FACILITATION PRUNING AREA**

P03	29/05/2026	Boundary fence removed from scheme proposal	NA	TD	JH
P02	18/03/2026	Design revisions	AA	TD	JH
P01	19/02/2024	Original	BC	BC	TD
Rev.	Date	Description	By	Chk'd	App'd

Suitability	FIT FOR INFORMATION	Status	S2
-------------	----------------------------	--------	-----------

 **AtkinsRéalis**

Nova North
11 Bressenden Place
Westminster
London
SW1E 5BY

Tel: +44 (0)20 7121 20000
Fax: +44 (0)1206 732020

www.atkinsrealis.com

© SNC-Lavalin (2026)

Client

The logo for Portsmouth Water features a stylized bird in flight, colored blue and orange, positioned above the text "Portsmouth Water" in a blue sans-serif font. Below the text is a blue wavy line representing water.

Project Title

Racton Pumping Station

Drawing Title
Tree Protection Plan

Scale 1:100	Designed	Drawn AA	Checked TD	Authorised JH
Original Size A1	Date	Date 18/03/2026	Date 18/03/2026	Date 18/03/2026
Drawing Number				Revision

RPS-ATR-XX-XX-D-O-401000	P03
--------------------------	-----