


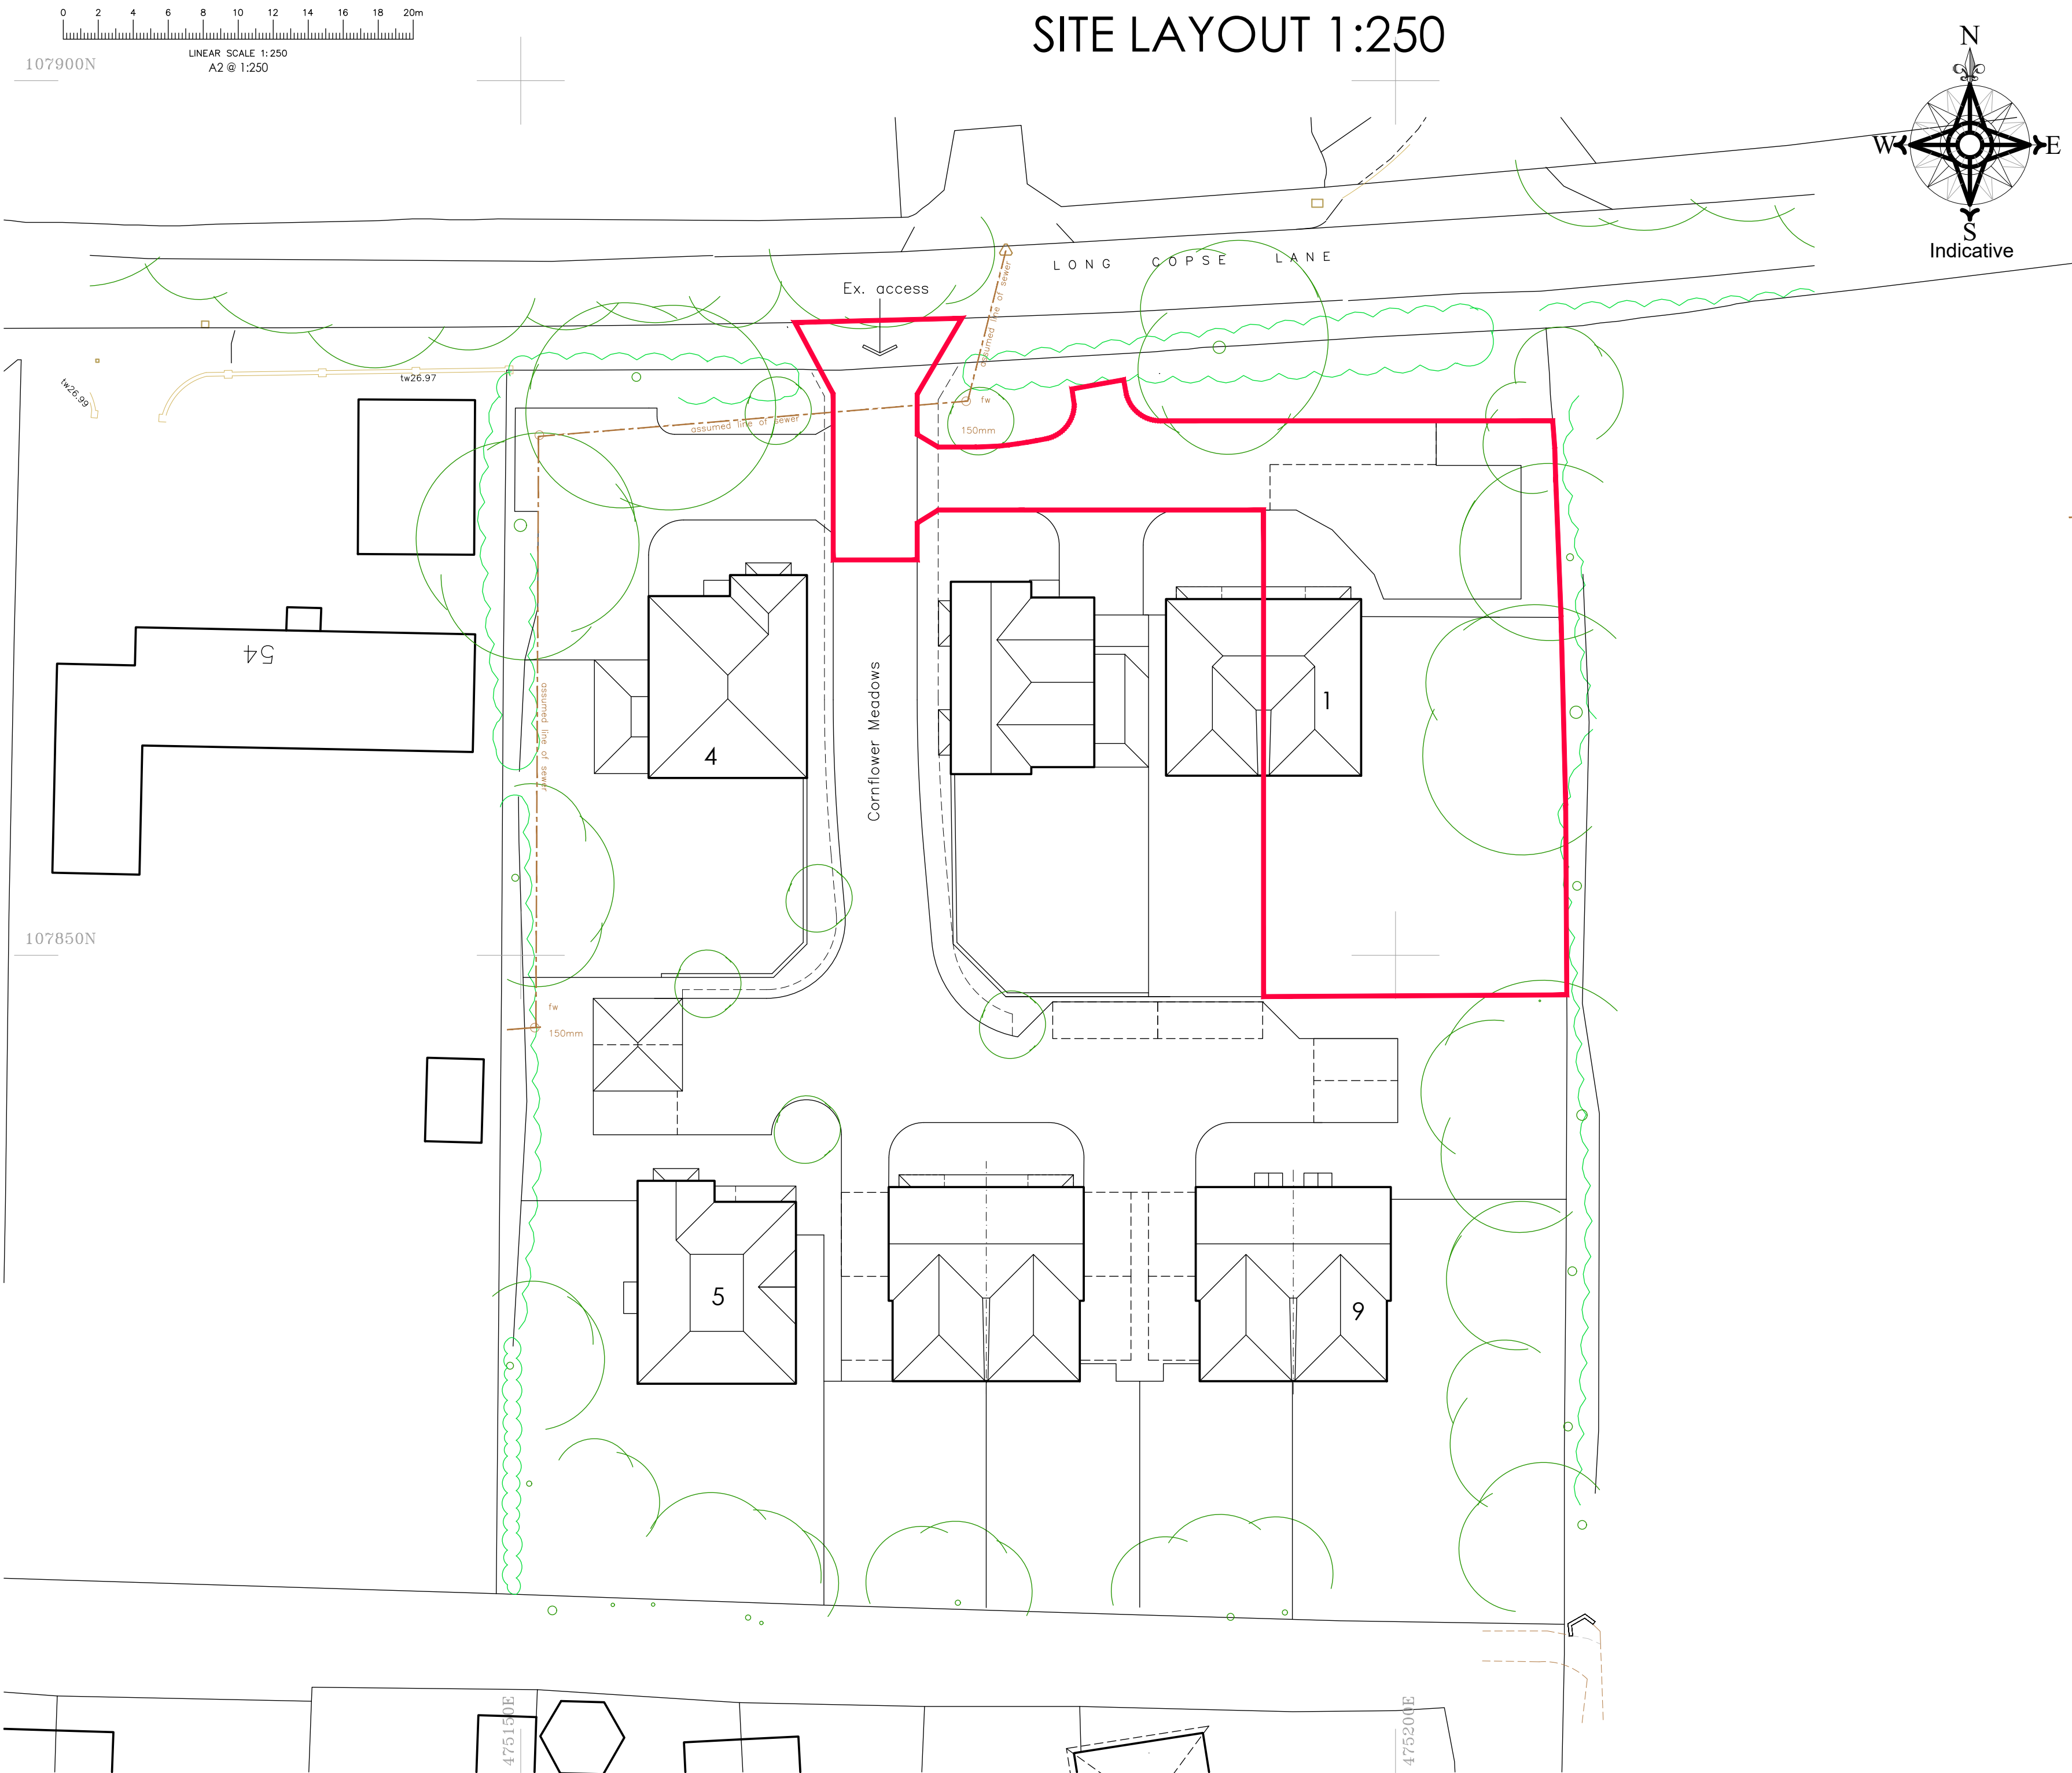

RIBA

Chartered Practice

arb

Architects Registration Board

This drawing is the copyright of ADP Architects Ltd. It may not be altered or reproduced in any form, or passed onto Third Parties without the written consent of ADP Architects Ltd.

Drawing For Planning Purposes Only

All dimensions and details on this drawing are for planning purposes and should not be used for fabrication and erection purposes. DO NOT scale from this drawing, except for planning purposes, use figured dimensions if available. Any discrepancies should be highlighted without delay.

Note: This drawing has been produced with information from a topographical survey carried out by others. All information therefore derived from the survey drawing is assumed to be accurate and ADP Architects Ltd cannot be held accountable for any discrepancies discovered on site. IF IN DOUBT ASK FOR CONFIRMATION.

The site is based on a topographical survey undertaken by Paul Stubbington Land Surveys Ltd Ref:6323/01. Surrounding information copied from Ordnance Surveys Promap. Crown Copyright. Licence Number 100022432

LEGEND

- Existing trees
See arb report for full details
- Existing hedges/planting
- Existing foul drainage

adp

architects ltd

architects & urban designers

Tel: 01489 584503
Email: mail@adp-ltd.co.uk
www.adparchitectsltd.co.uk

Richmond Court, 94 Botley Road, Park Gate, Southampton, SO31 1BA

project name/address:

Proposed Car Barn & Store

1 Cornflower Meadows

Emsworth

P010 7UR

client:

J Savage

drawing title:

Existing Site Layout

job number:

2133a

drawing number:

01

revision:

drawing scale/size:

1: 250 (A2)

date:

April 26

drawn: