

PROJECT:

The Gym Group

Gallagher Retail Park,
Hambledon Rd,
Waterlooville
PO7 7UL

Planning Documents

TITLE:

EX03

Mesh framework
C/W Illuminated built up
logo & letterset

DRAWING:

30870_1-BB-PL R01
JW 03-JUL-26

REVISION:

REVISION NOTES:

R01 - JW
Logo & text heights added.

NOT FOR MANUFACTURE



This brand book document outlines recommendations for sign content, layout and placement for approval. Engineering drawings and artwork are to be produced based on the approved brand book. Dimensions are in millimetres (mm) unless specified. Sizes are shown as width (w) x height (h) x depth (d) and scaled @A3.

© This drawing is the property of Pearce Signs Ltd.

SHEET:

11 of 14

v2.6

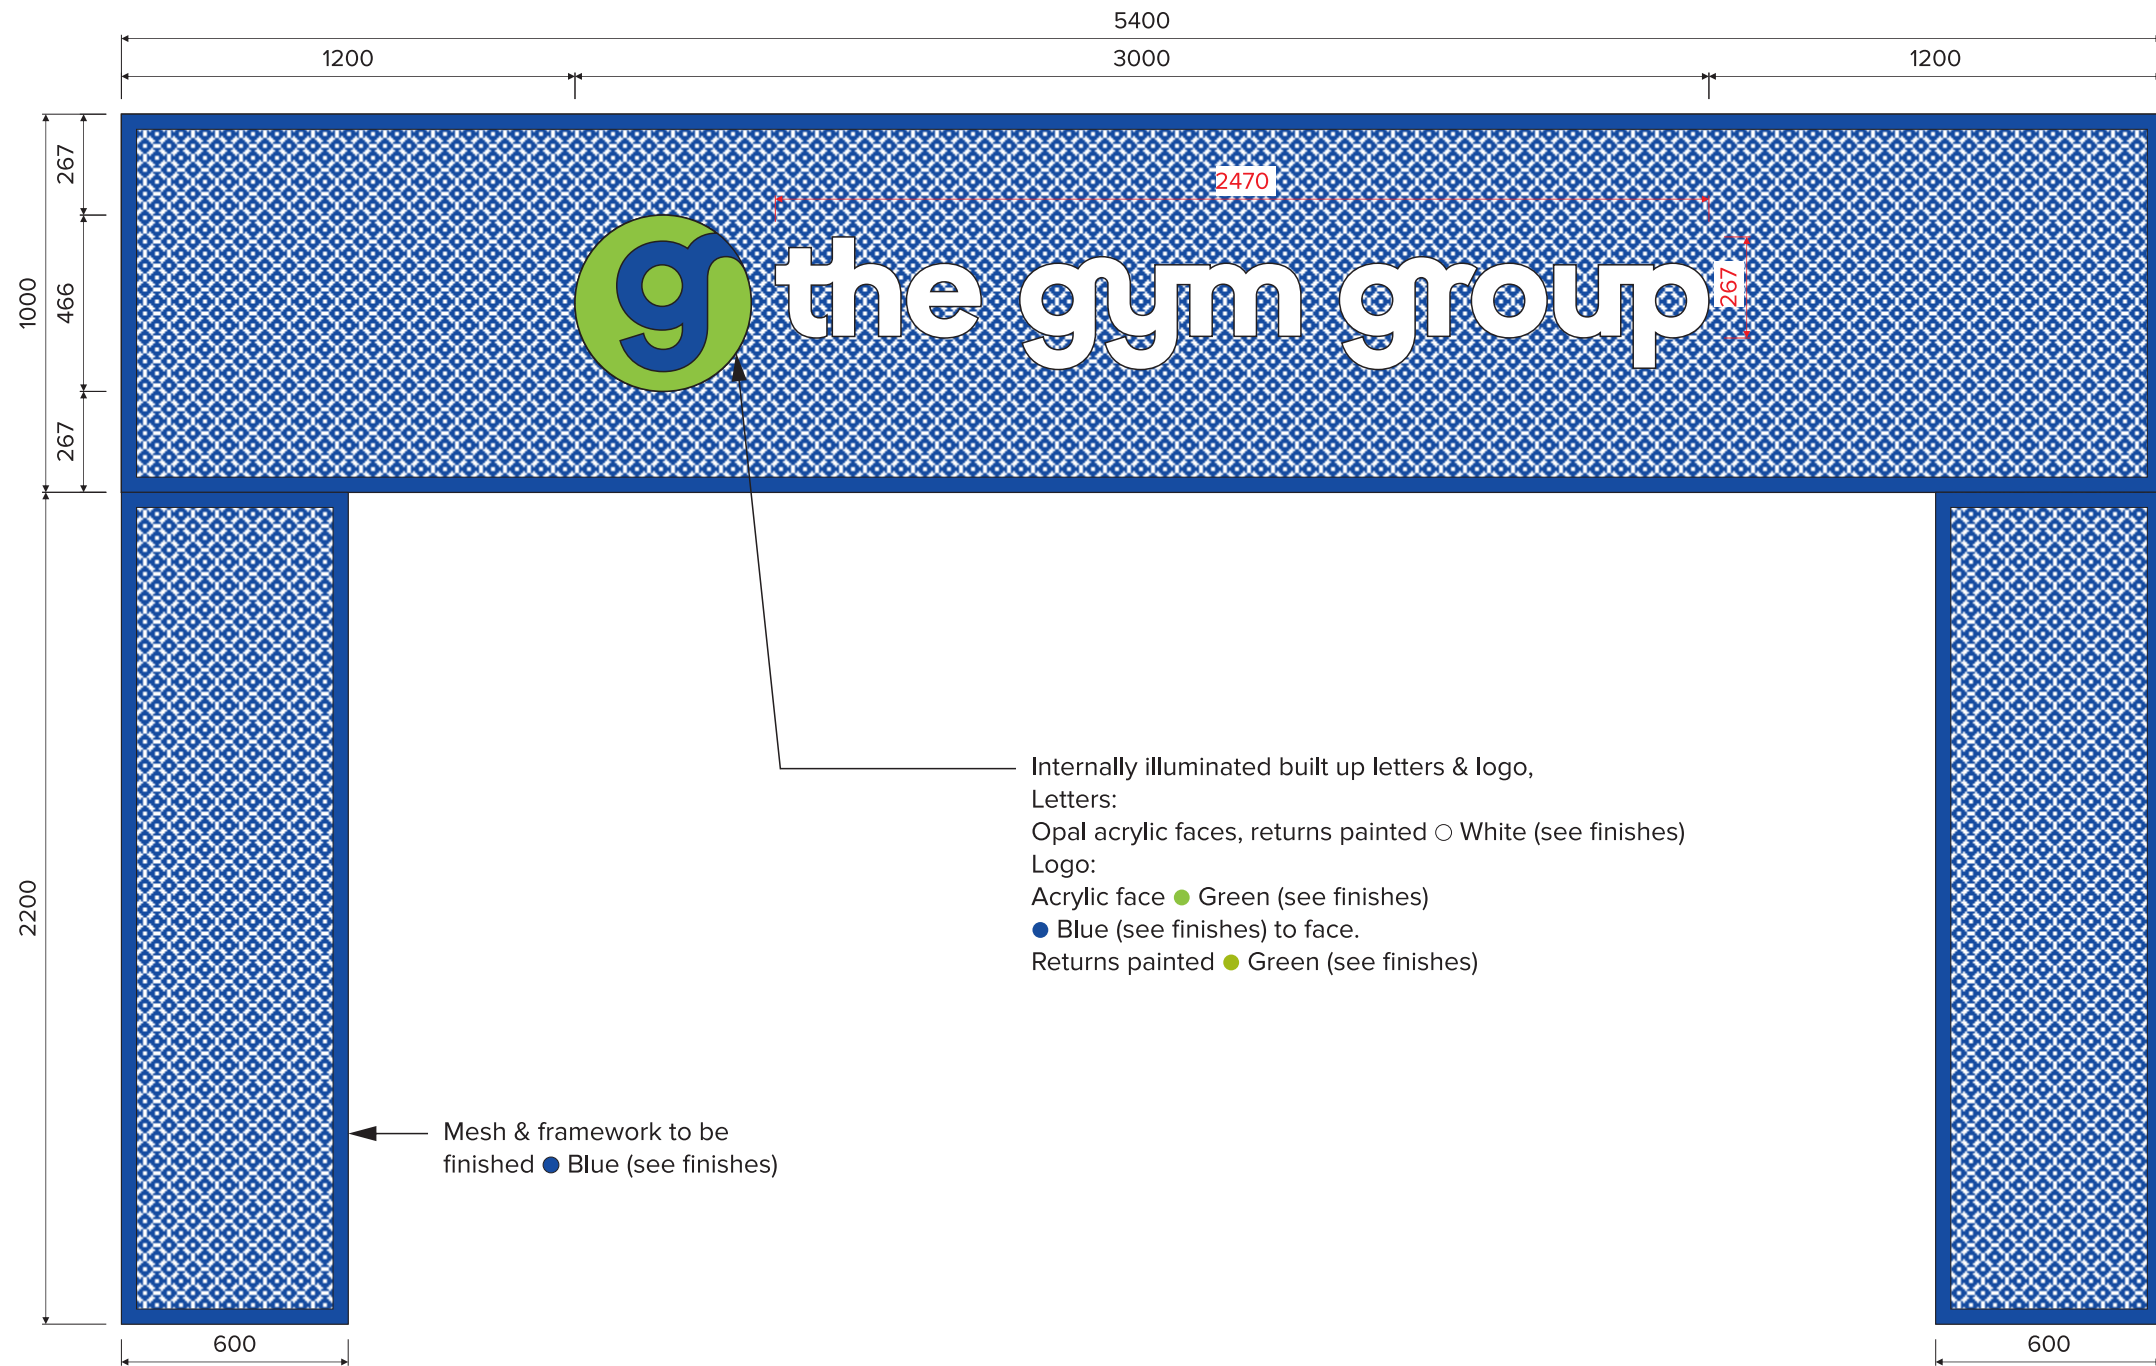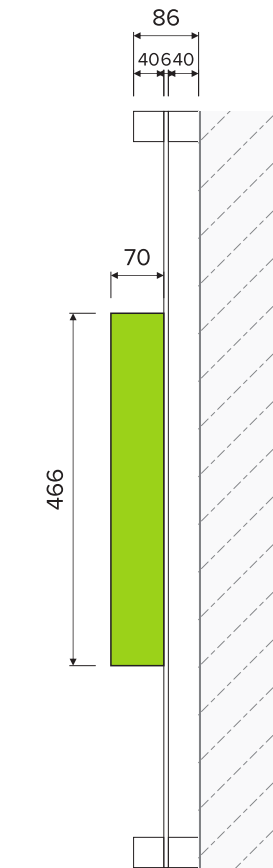

Green
PMS 375c



Green
6T81 Perspex



Blue
Pantone 2728c



Blue
Blue 7TL1 P/X



White
RAL 9016