



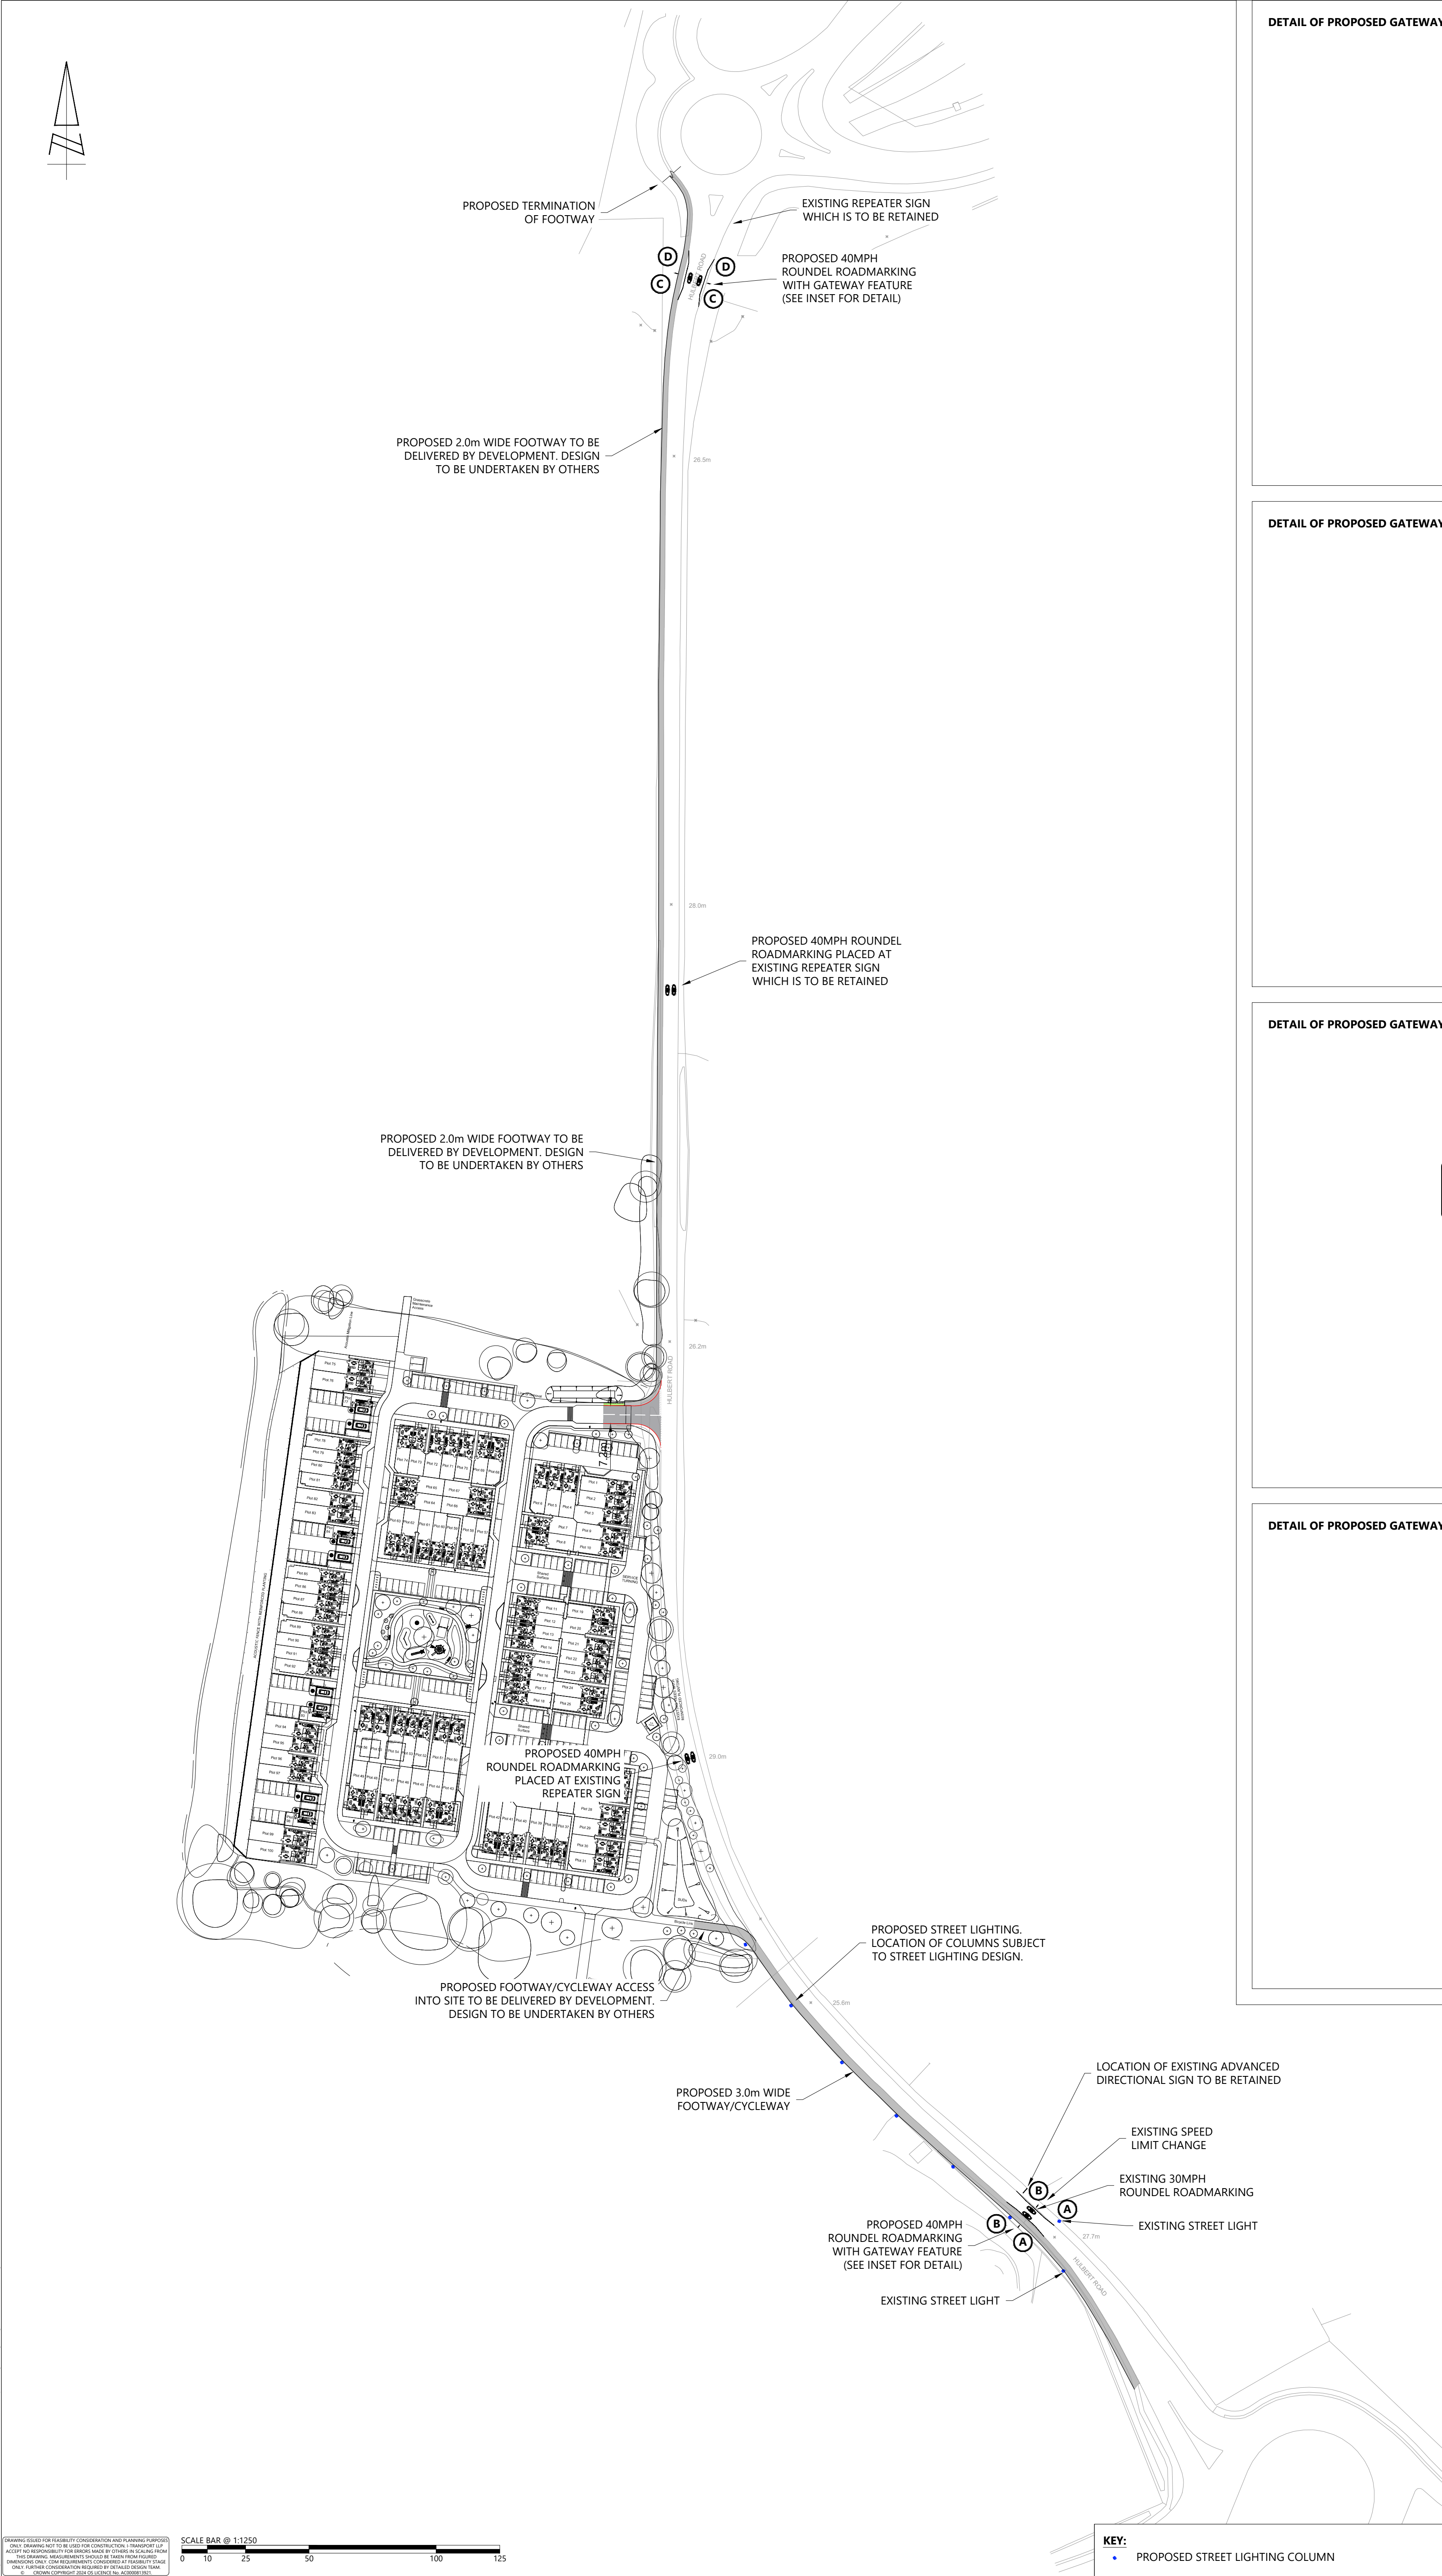


DETAIL OF PROPOSED GATEWAY FEATURE - LOCATION A

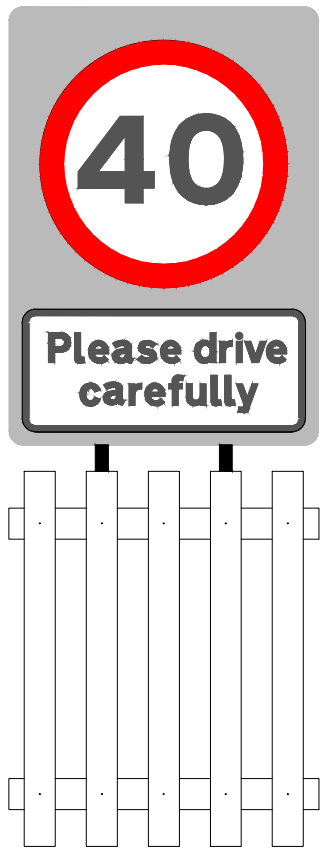


DETAIL OF PROPOSED GATEWAY FEATURE - LOCATION B



DETAIL OF PROPOSED GATEWAY FEATURE - LOCATION C

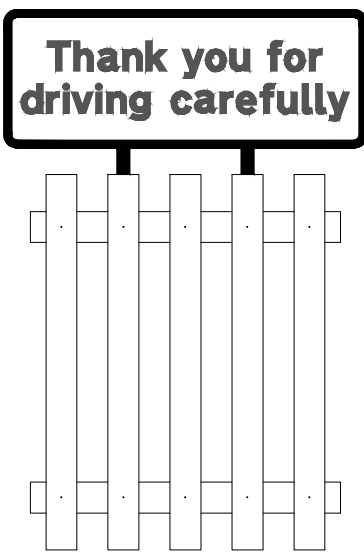

DETAIL OF PROPOSED GATEWAY FEATURE - LOCATION D

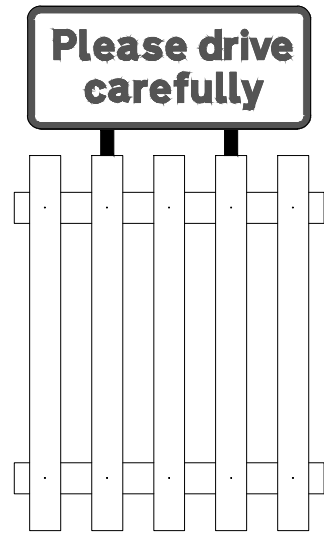

C	27.03.26	JB	MINOR EDITS TO GATEWAY FEATURES & SIGNAGE DETAIL	BH	BH
B	26.03.26	JB	MINOR EDITS TO ROUNDDEL GATEWAY FEATURES	BH	BH
A	27.03.26	JB	SITE LAYOUT ADDED	BH	BH
REV	DATE	BY	DESCRIPTION	CHK	APP
STATUS: FOR INFORMATION					
<div><div></div><div>Centurion House, 129 Deansgate Manchester, M3 3WR www.i-transport.co.uk</div><div>Tel: 0161 830 2172</div></div>					
TITLE: PROPOSED S278 WORKS ALONG HULBERT ROAD					
PROJECT: HULBERT ROAD, HAVANT					
CLIENT: BRICS					
DRAWN:	JB	CHECKED:	BH	APPROVED:	BH
PROJECT No:	ITB210833	SCALE @ A1:	1:1250	DATE:	23.01.26
DRAWING No:	ITB210833-GA-001				REV: C

THIS DRAWING IS THE PROPERTY OF I-TRANSPORT AND IS NOT TO BE REPRODUCED OR TRANSMITTED IN ANY FORM OR BY ANY MEANS, ELECTRONIC OR MECHANICAL, INCLUDING PHOTOCOPYING, RECORDING, OR BY ANY INFORMATION STORAGE AND RETRIEVAL SYSTEM. 