


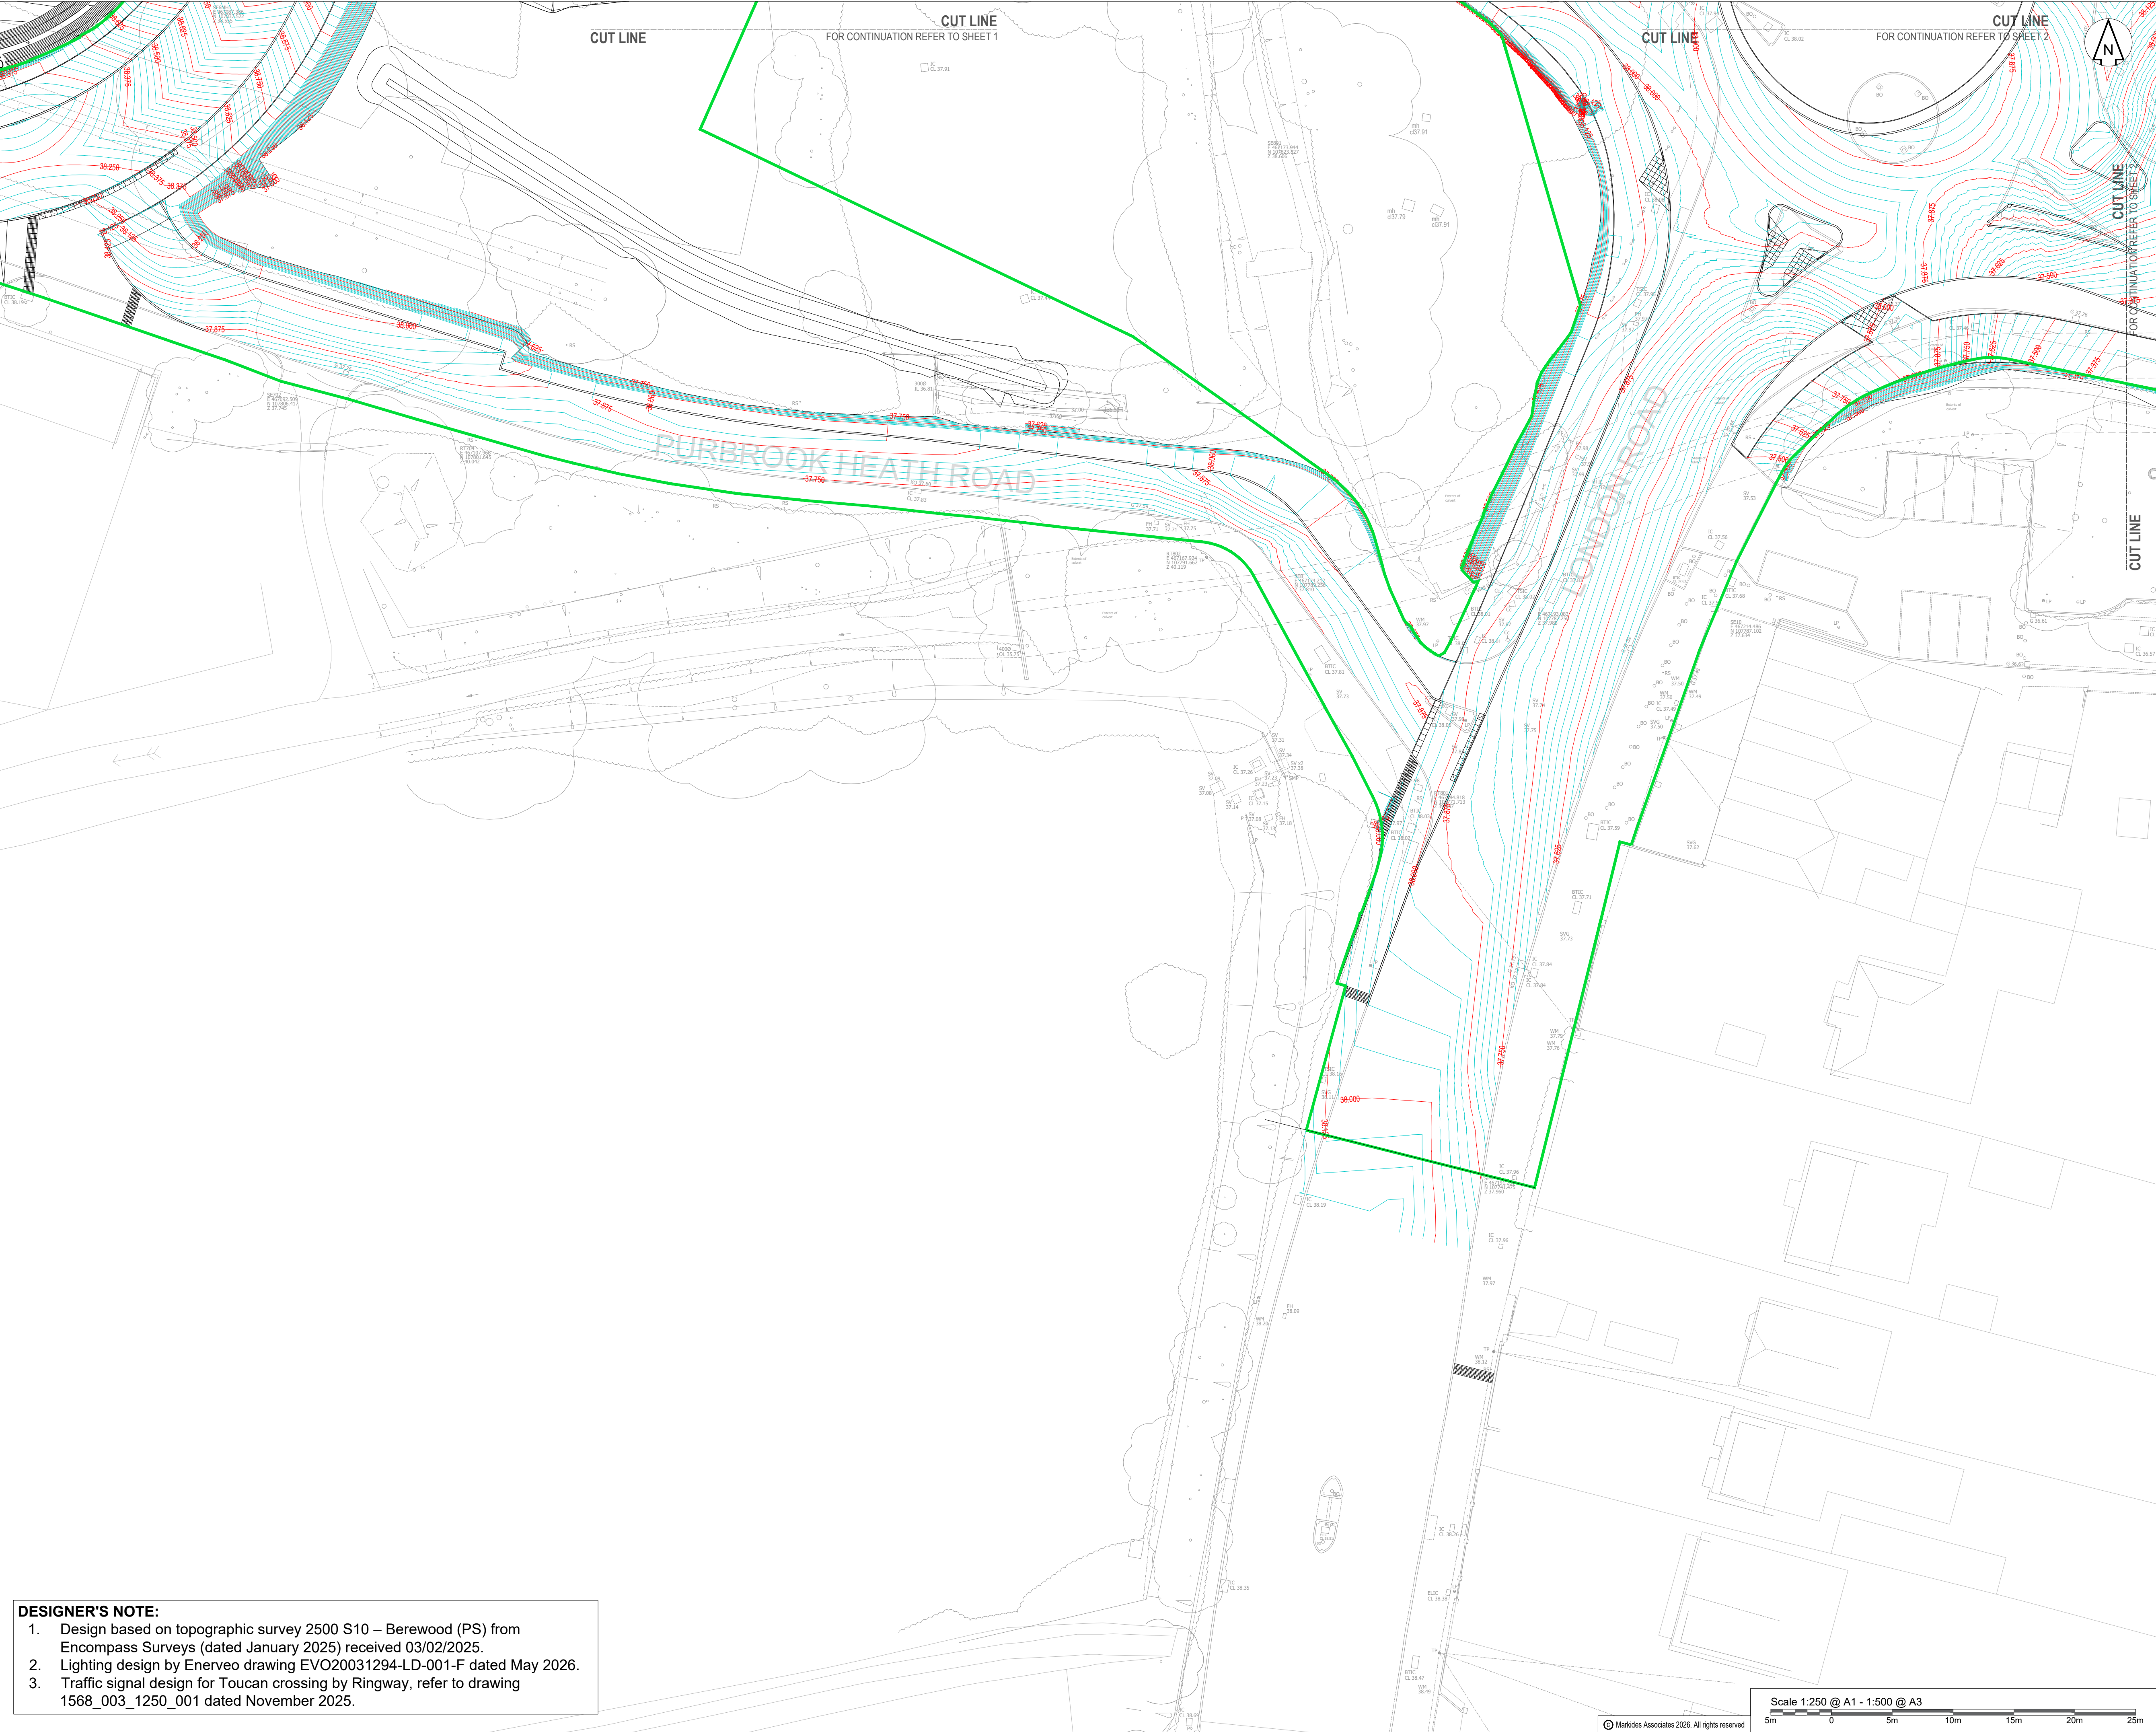

DO NOT SCALE OFF THIS DRAWING

Notes:

- This drawing is to be read in conjunction with all drawings with project reference number 23027.
- Do not scale off this drawing. All dimensions are to be established on site.
- All dimensions in metres unless otherwise stated.
- Site Location:
 - Nearest postcode - PO7 5EW
 - What3Words - pays saints branch
- All dimensions, levels, survey grid co-ordinates and details shown on this drawing are to be checked on site by the contractor. Any discrepancies must be reported to the engineer prior to commencement of works so that adjustments may be made if necessary.
- No deviation from the details shown on this drawing is permitted without prior permission from the engineer.

Key:

- S278 works boundary
- Proposed kerbline
- Proposed tactile paving
- Proposed corduroy / ladder paving
- Proposed tramline paving
- Proposed major / minor contours (0.025m / 0.100m)

Revision History

P06	FOR APPROVAL	LB	HJ	HJ	03.06.2026
P05	FOR APPROVAL	LB	LL	HJ	29.05.2026
P04	FOR APPROVAL	LB	SS	HJ	14.11.2025
P03	FOR APPROVAL	LB	SS	HJ	07.11.2025
P02	ISSUE 2	LB	SS	HJ	07.10.2025
P01	FIRST ISSUE	LB	SS	HJ	30.09.2025

Rev	Comment	By	Chkd	Appr	Date
Current Revision					
P06	FOR APPROVAL	LB	HJ	HJ	03.06.2026
Rev	Comment	By	Chkd	Appr	Date

S4 - FOR APPROVAL

GRAINGER PLC



Project
BEREWOOD, WATERLOOVILLE
SOUTHERN ACCESS JUNCTION


Drawing Title
SECTION 278
CONTOURS PLAN
SHEET 3

Markides Associates reference: 24314 1:250 @A1
24314-MA-XX-XX-DR-C-0603-S4 - P06

DESIGNER'S NOTE:

- Design based on topographic survey 2500 S10 – Berewood (PS) from Encompass Surveys (dated January 2025) received 03/02/2025.
- Lighting design by Enerveo drawing EVO20031294-LD-001-F dated May 2026.
- Traffic signal design for Toucan crossing by Ringway, refer to drawing 1568_003_1250_001 dated November 2025.

Scale 1:250 @ A1 - 1:500 @ A3

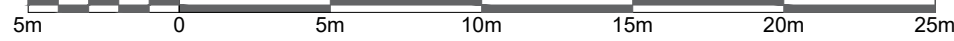

© Markides Associates 2026. All rights reserved