


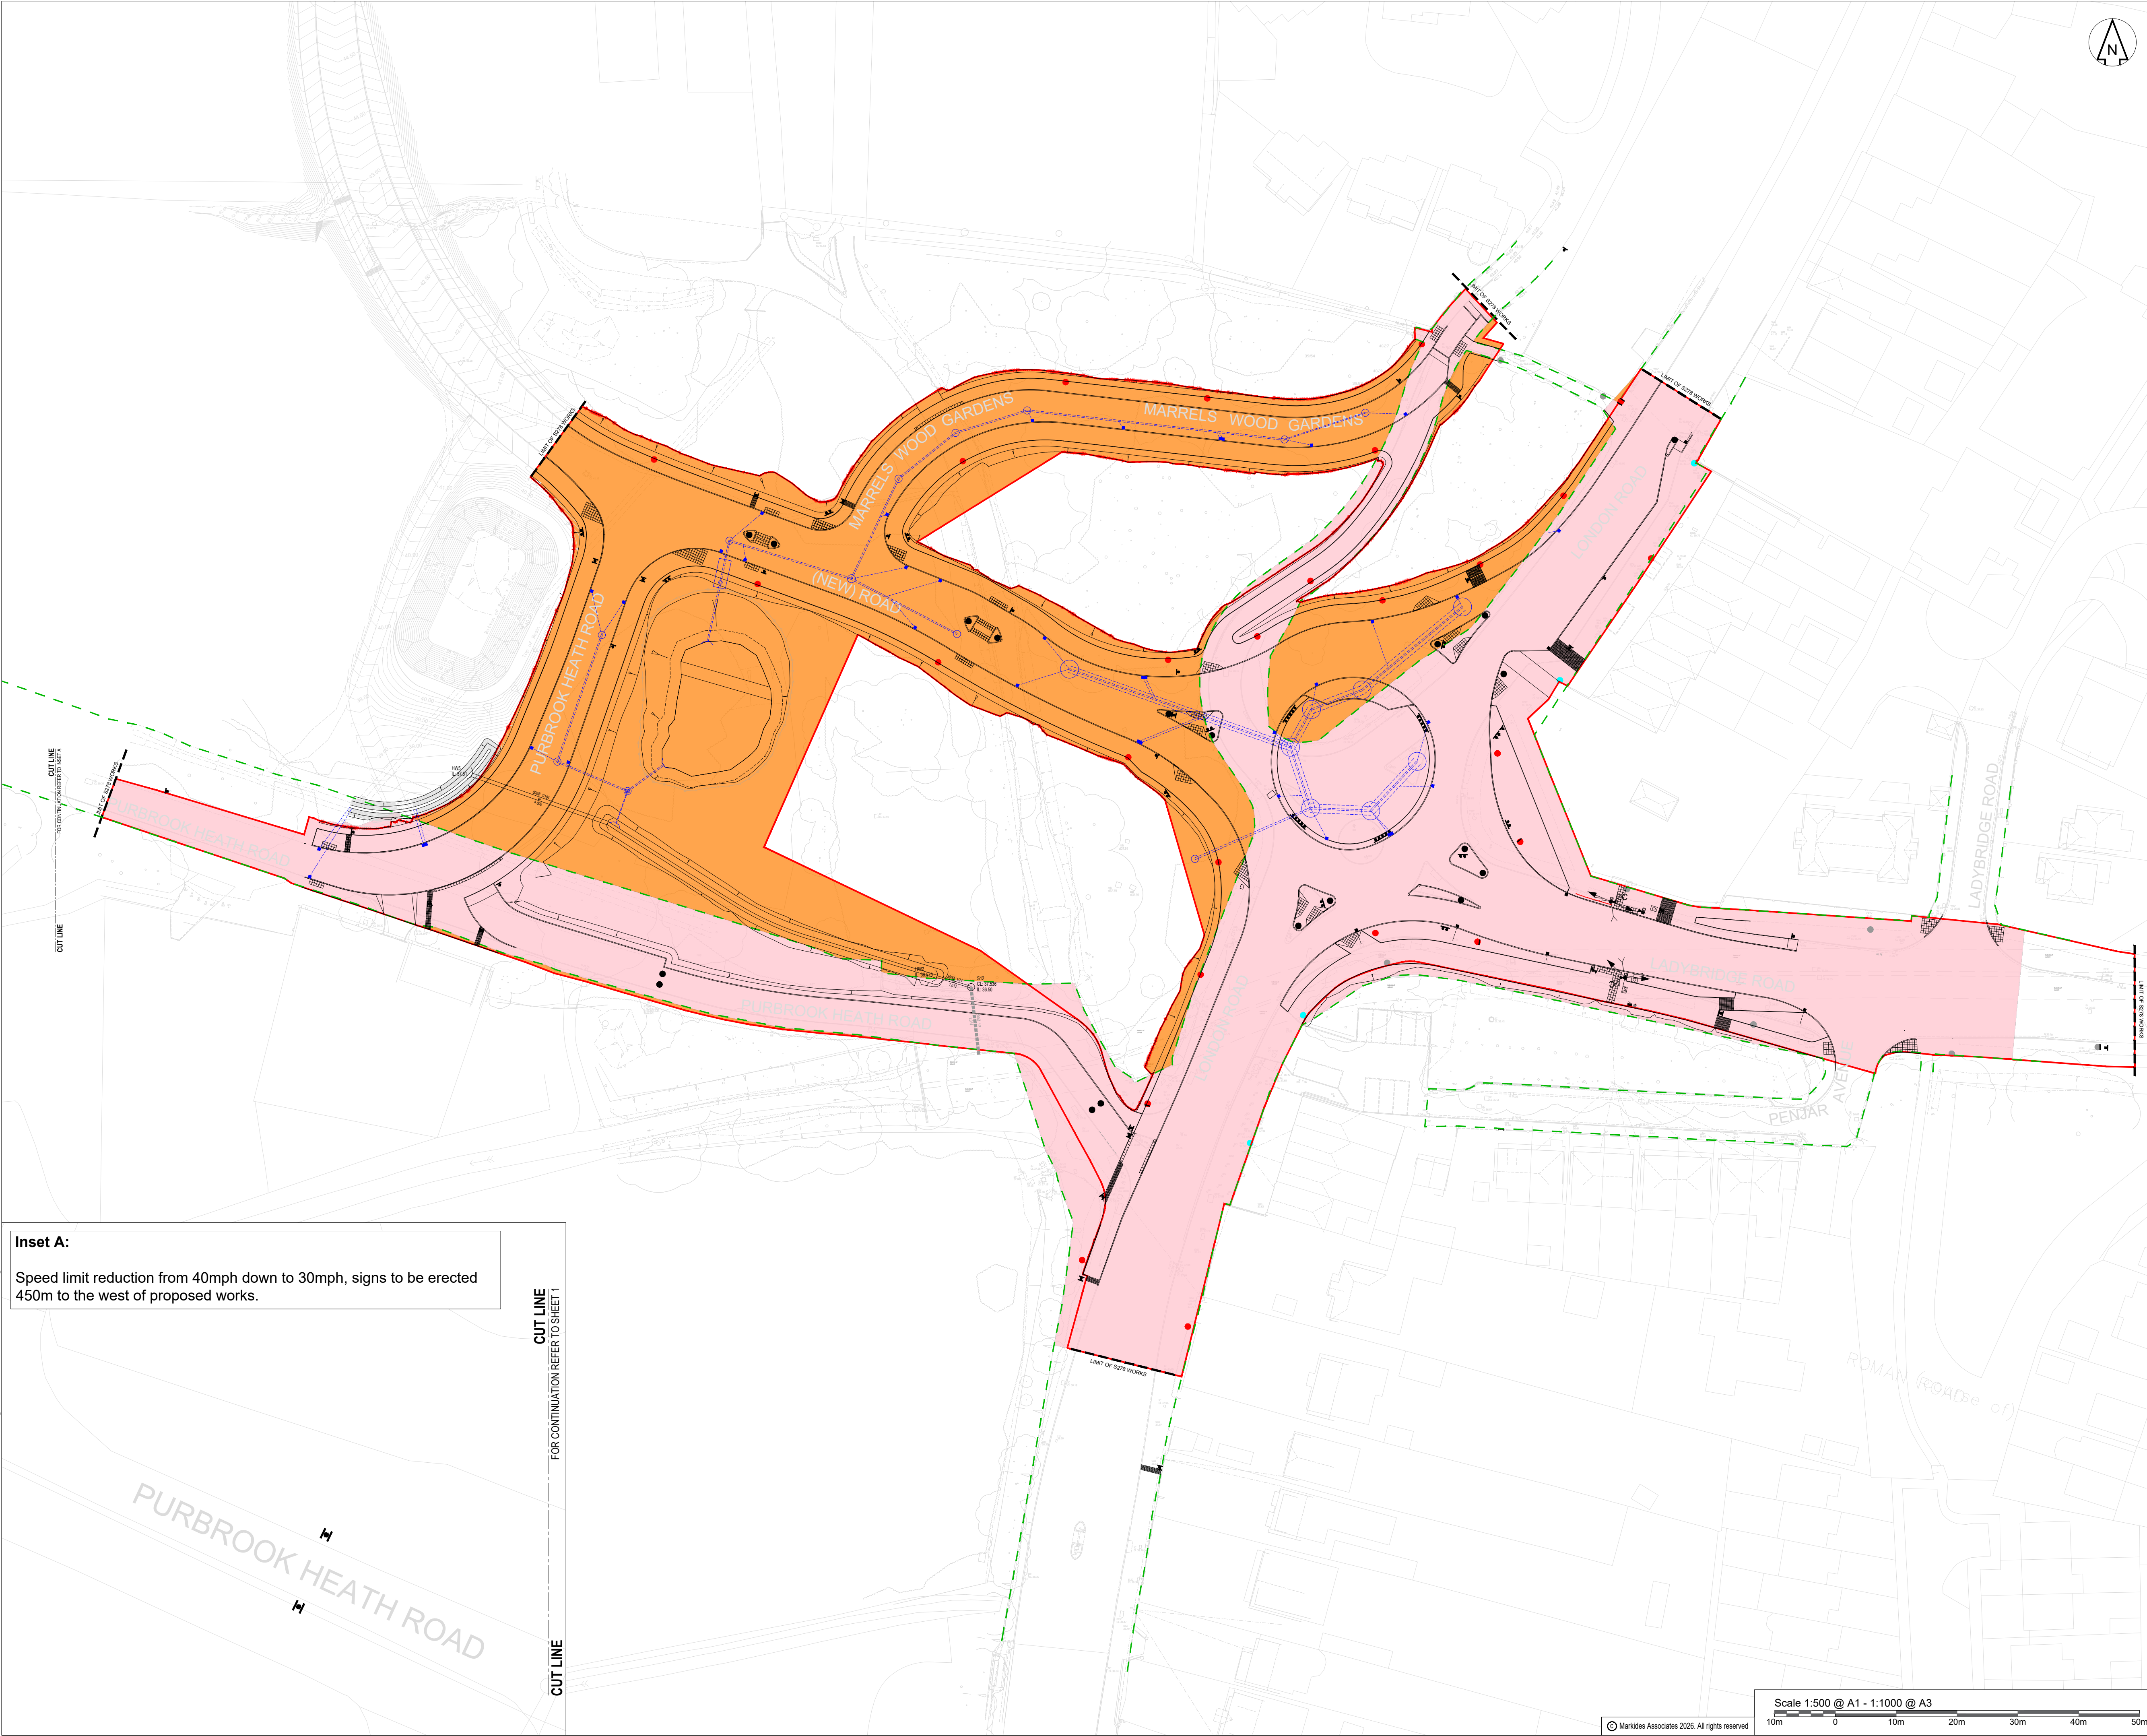

- DO NOT SCALE OFF THIS DRAWING
- Notes:
- This drawing is to be read in conjunction with all the relevant specification, including risk assessment and all other related drawings issued by the engineer with project reference number 24314.
 - All dimensions in metres unless otherwise stated.
 - Do not scale off this drawing. All dimensions, levels and co-ordinates are to be checked on site and the engineer notified immediately of any discrepancies prior to the commencement of works.
 - Contractor shall not construct works until traffic management plans/proposals have been agreed with Highways Authority (Hampshire County Council).
 - Topographic Survey is 2500 S10 - Berewood (PS) file from Encompass Surveys Dated January 2025 received 2025-02-03.
 - No deviation from the details shown on this drawing is permitted without prior permission from the engineer.
 - The contractor is to notify the contact administrator of any discrepancies between this drawing and site conditions before implementing the work.
 - Details on this drawing are to be checked on site by the contractor and any discrepancies reported to the engineer so that adjustment may be made to the scheme if necessary.
 - Masterplan by Mayor Brown (drawing no. GTWVILLE_SA_GA_06C, dated October 2020), used as the basis for design and updated to reflect detailed design checks.
 - Refer to Drawing No. 24314-MA-XX-XX-DR-C-2610 LS for Horizontal Alignment and Chainage location.
 - HEALTH AND SAFETY: The works shall be carried out by specialist competent and experienced Contractors who are members of a recognised national organisation. Operatives shall have received full and appropriate training for the operations they are to undertake. All work shall be carried out in accordance with all pertinent Health and Safety Regulations.

- Key:
- Existing highway boundary
 - S278 boundary
 - Development land for dedication
 - Existing adopted highway
 - Proposed kerblines
 - Proposed tactile paving
 - Proposed corduroy / ladder paving
 - Proposed tramline paving
 - Proposed road / cycle signs
 - Proposed road signs (temporary)
 - Proposed bollard
 - Proposed lighting column
 - Existing lighting column (new lantern)
 - Existing lighting column
 - Proposed guardrail
 - Proposed traffic signals (Design by RINGWAY under drawing reference 1568/003/1250/001)
 - Proposed highway surface water drainage (See drawing no. 24314-MA-XX-XX-DR-C-0501 / 0502 / 0503 for more information)
 - Proposed privately maintained surface water drainage (See drawing no. 24314-MA-XX-XX-DR-C-0501 / 0502 / 0503 for more information)
 - Proposed gullies (See drawing no. 24314-MA-XX-XX-DR-C-0501 / 0502 / 0503 for more information)
 - Existing gullies to be relocated (See drawing no. 24314-MA-XX-XX-DR-C-0501 / 0502 / 0503 for more information)

Revision History

Rev	Comment	By	Chkd	Appr	Date
P03	FOR APPROVAL	LB	HJ	HJ	03.06.2026
P02	FOR APPROVAL	LB	SS	HJ	14.11.2025
P01	FIRST ISSUE	LB	SS	HJ	07.11.2025
Current Revision					
P03	FOR APPROVAL	LB	HJ	HJ	03.06.2026
Rev	Comment	By	Chkd	Appr	Date

S4 - FOR APPROVAL

GRAINGER PLC



Project
BEREWOOD, WATERLOOVILLE
SOUTHERN ACCESS JUNCTION

Drawing Title
SECTION 278
LAND PLAN

Markides Associates reference: 24314 1:500 @ A1
24314-MA-XX-XX-DR-C-0004-S4 - P03

Inset A:

Speed limit reduction from 40mph down to 30mph, signs to be erected 450m to the west of proposed works.

CUT LINE
FOR CONTINUATION REFER TO SHEET 1
CUT LINE

Scale 1:500 @ A1 - 1:1000 @ A3

