

DO NOT SCALE FROM THIS DRAWING EXCEPT FOR THE PURPOSES OF LOCAL AUTHORITY PLANNING

Name	
Title	
Description	
Date	

 ARCHITECTURAL
DESIGN

The Studio, 3 Well Street, Buckingham, MK18 1EW
T: 01525 240800
E: admin@aw-architectural.co.uk
W: www.aw-architectural.co.uk




IMAGE ENHANCEMENT

drawing title

EXISTING GA

drawing no. HV26-KC/G099	revision
-----------------------------	----------

1a.	VEGETABLE CHILLER.	14c.	14" SINGLE FRYER (PTICO).	31.	ICE MACHINE.	55a.	FOH SPARE BIN.	78b.	PUMP AND TAPPING MACHINE.
2.	KREME BALL MACHINE.	14d.	14" DOUBLE FRYER (PTICO).	32.	3 BOWL SINK - 2550X/750.	56a.	FIRE ALARM INDICATOR PANEL.	78d.	TABLE TOP CARIAGIANI.
3.	TILL.	14e.	14" TRIPLE FRYER (PTICO).	32a.	SINGO BOWL SINK.	57.	DISHWASHER.	79b.	BLENDEERS & TOPPINGS TABLE.
3b.	SELF ORDER KIOSK.	14f.	18" FRYER.	32b.	3 BOWL SINK - 1650X/950.	58.	S/S WALL.	79c.	FOOD QUALITY MANAGEMENT PANEL. (INPUT)
3b.	HANDHELD TERMINAL.		ADD A 'G' TO FRYERS TO INDICATE THAT THEY ARE GAS.	33.	S/S SHELVING.	58a.	S/S WALL (FLOOR TO CEILING)	79b.	FOOD QUALITY MANAGEMENT MONITOR.
4.	POST MIX 7 HEAD DISPENSE. (DT)	15.	COUNTER.	34.	CHEMICAL CUPBOARD.	58b.	S/S SPLASH GUARD	80.	POSITION OF 2nd HOT WATER SUPPLY.
4a.	POST MIX 7 HEAD DISPENSE. (MAIN COUNTER)	16.	HC903. (HOT COUNTER)	35.	COLD DRAWERS.	59.	DUKE HSHU HOT HOLD TO B.S. - 3/2 HIGH.	81.	OL MANAGEMENT SYSTEM TANK.
5.	COFFEE MACHINE.	16a.	HC903. - FLAPS IN PLACE OF DOOR.	35a.	POST MIX SYRUPS.	59a.	DUKE HSHU HOT HOLD TO HCW- 2/2 HIGH.	82.	CSTORAGE.
5a.	COFFEE MACHINE SUMLINE.	17.	BUN TOASTER.	36.	EXTRACT HOOD.	60.	STAR GRILL.	83a.	SINGLE UNDER COUNTER PEPSI FRIDGE.
5b.	NEXT GEN COFFEE MACHINE.	18.	WASH HAND BASIN (WHB).	37.	MOF SINK.	61.	WATER MAIN.	83b.	DOUBLE UNDER COUNTER PEPSI FRIDGE.
6.	HCSS.	19.	BURGER STATION.	38.	ELECTRIC SWITCHGEAR.	62.	WATER CYLINDER / BOILER.	83c.	UPRIGHT PEPSI FRIDGE.
6a.	HCSS BASE.	20.	SINGLE BREADING TABLE.	41.	BAIN MARIE	63.	INTRUDER ALARM PANEL.	84.	INTERNAL GREASE TRAP.
7.	BUN CHUTE.	20a.	LINEAR DOUB BREADING TABLE.	41.	UPRIGHT FRIDGE.	64.	BRITVIC DRINKS COOLER.	84a.	COMBINED GREASE TRAP MOF SINK.
7a.	2 TIER TRANSFER BIN	20b.	BACK TO BACK DOUB BREADING TABLE.	42.	STORAGE SHELVING.	65.	KEY BOX.	85.	BRUSH RACK.
7b.	3 TIER TRANSFER BIN	20c.	SUMLINE SINK BREADING TABLE.	42a.	PLASTIC COATED STORAGE SHELVING.	66.	DEFOREST (THAW) CABINET.	85a.	ELECTRICAL SERVICE COLUMN.
8.	BUCKET CHUTE.	20d.	NEXT GEN BREADING TABLE.	43.	INSECT KILLER.	67.	MOF STORAGE.	86.	PDMO HOSE. (OIL)
8.	CHP DUMP / PASS THRU.	21.	UPRIGHT FREEZER.	44.	WALL MOUNTED PATCH CABINET.	67a.	MOF BUCKET.	88.	BIFA BIN.
9.	DIVERSITY UNIT.	22.	S/S TABLE/BENCH.	44a.	FLOOR STANDING PATCH CABINET.	68.	MUSIC PLAYER.	89.	LEARNING ZONE.
9a.	CHP DUMP / PASS THRU.	22a.	MOBILE CHICKEN PACKING TABLE.	45.	ICE CREAM MACHINE.	69.	PALETTES.	90.	FUSION TIMER
10a.	MICROWAVE TABLE.	23.	HC903. (HOT HOLD).	46.	FRIDGE UNIT UNDER.	70.	COLD FOOD TABLE.	91.	SWEET TREATS CABINET (AMBIENT DISPLAY).
11.	CHP FREEZER.	24.	HCW3.	47.	OPEN PASS THRU.	71.	TWISTED DRAWER.	92.	FIUS.
11a.	LARGE CHP FREEZER.	24a.	HCW3 BASE.	48.	SAFE.	72.	STAR GRILL TABLE.	93.	FIUS FRIDGE.
12.	4 HEAD HENNY PENNY.	25.	DATE LABEL PRINTER.	49.	LANDING TABLE.	73.	FLASRACK.	94.	PACKAGING TOWER.
13.	6 HEAD COLDLECTROMETER.	26a.	HOT DRAWERS - 2 SHELVE	50.	2 DRAWER FILING CABINET.	74.	HCW5.	95.	DUAL SOF SCOOP DISPENSER.
13.	8 HEAD HENNY PENNY.	26b.	HOT DRAWERS - 3 SHELVE.	51.	MOBILE BUN DOSTER UNIT.	75.	GOODS HOIST.	96.	MANITOWOC ES2 OVEN.
13a.	8 HEAD LOW OIL (VELOCITY)	27.	HEADSET BASE LOCATION.	52.	PHONE.	76.	FREESTANDING COLD DRAWER 1100X/700mm.	97.	DOLLY.
14.	8 HEAD LOW OIL (EVOLUTION ELITE).	28.	BOTTLE STATION.	53.	WORKTOP ON CHROME LEGS.	76a.	HCSS COLD DRAWER 1100X/700mm.	98.	GASH MAT.
14.	14" DOUBLE FRYER (EVOLUTION ELITE).	29.	FREEZER ROOM.	54.	WALL MOUNTED VIDEO CUPBOARD.	77.	RATIONALE OVEN.	99.	SINK TANK.
14b.	14" TRIPLE FRYER (EVOLUTION ELITE).	30.	CHICKEN CHILLER.	55.	KITCHEN BIN.	78a.	RAZZLE MACHINE.	100.	GRAVY MAKER

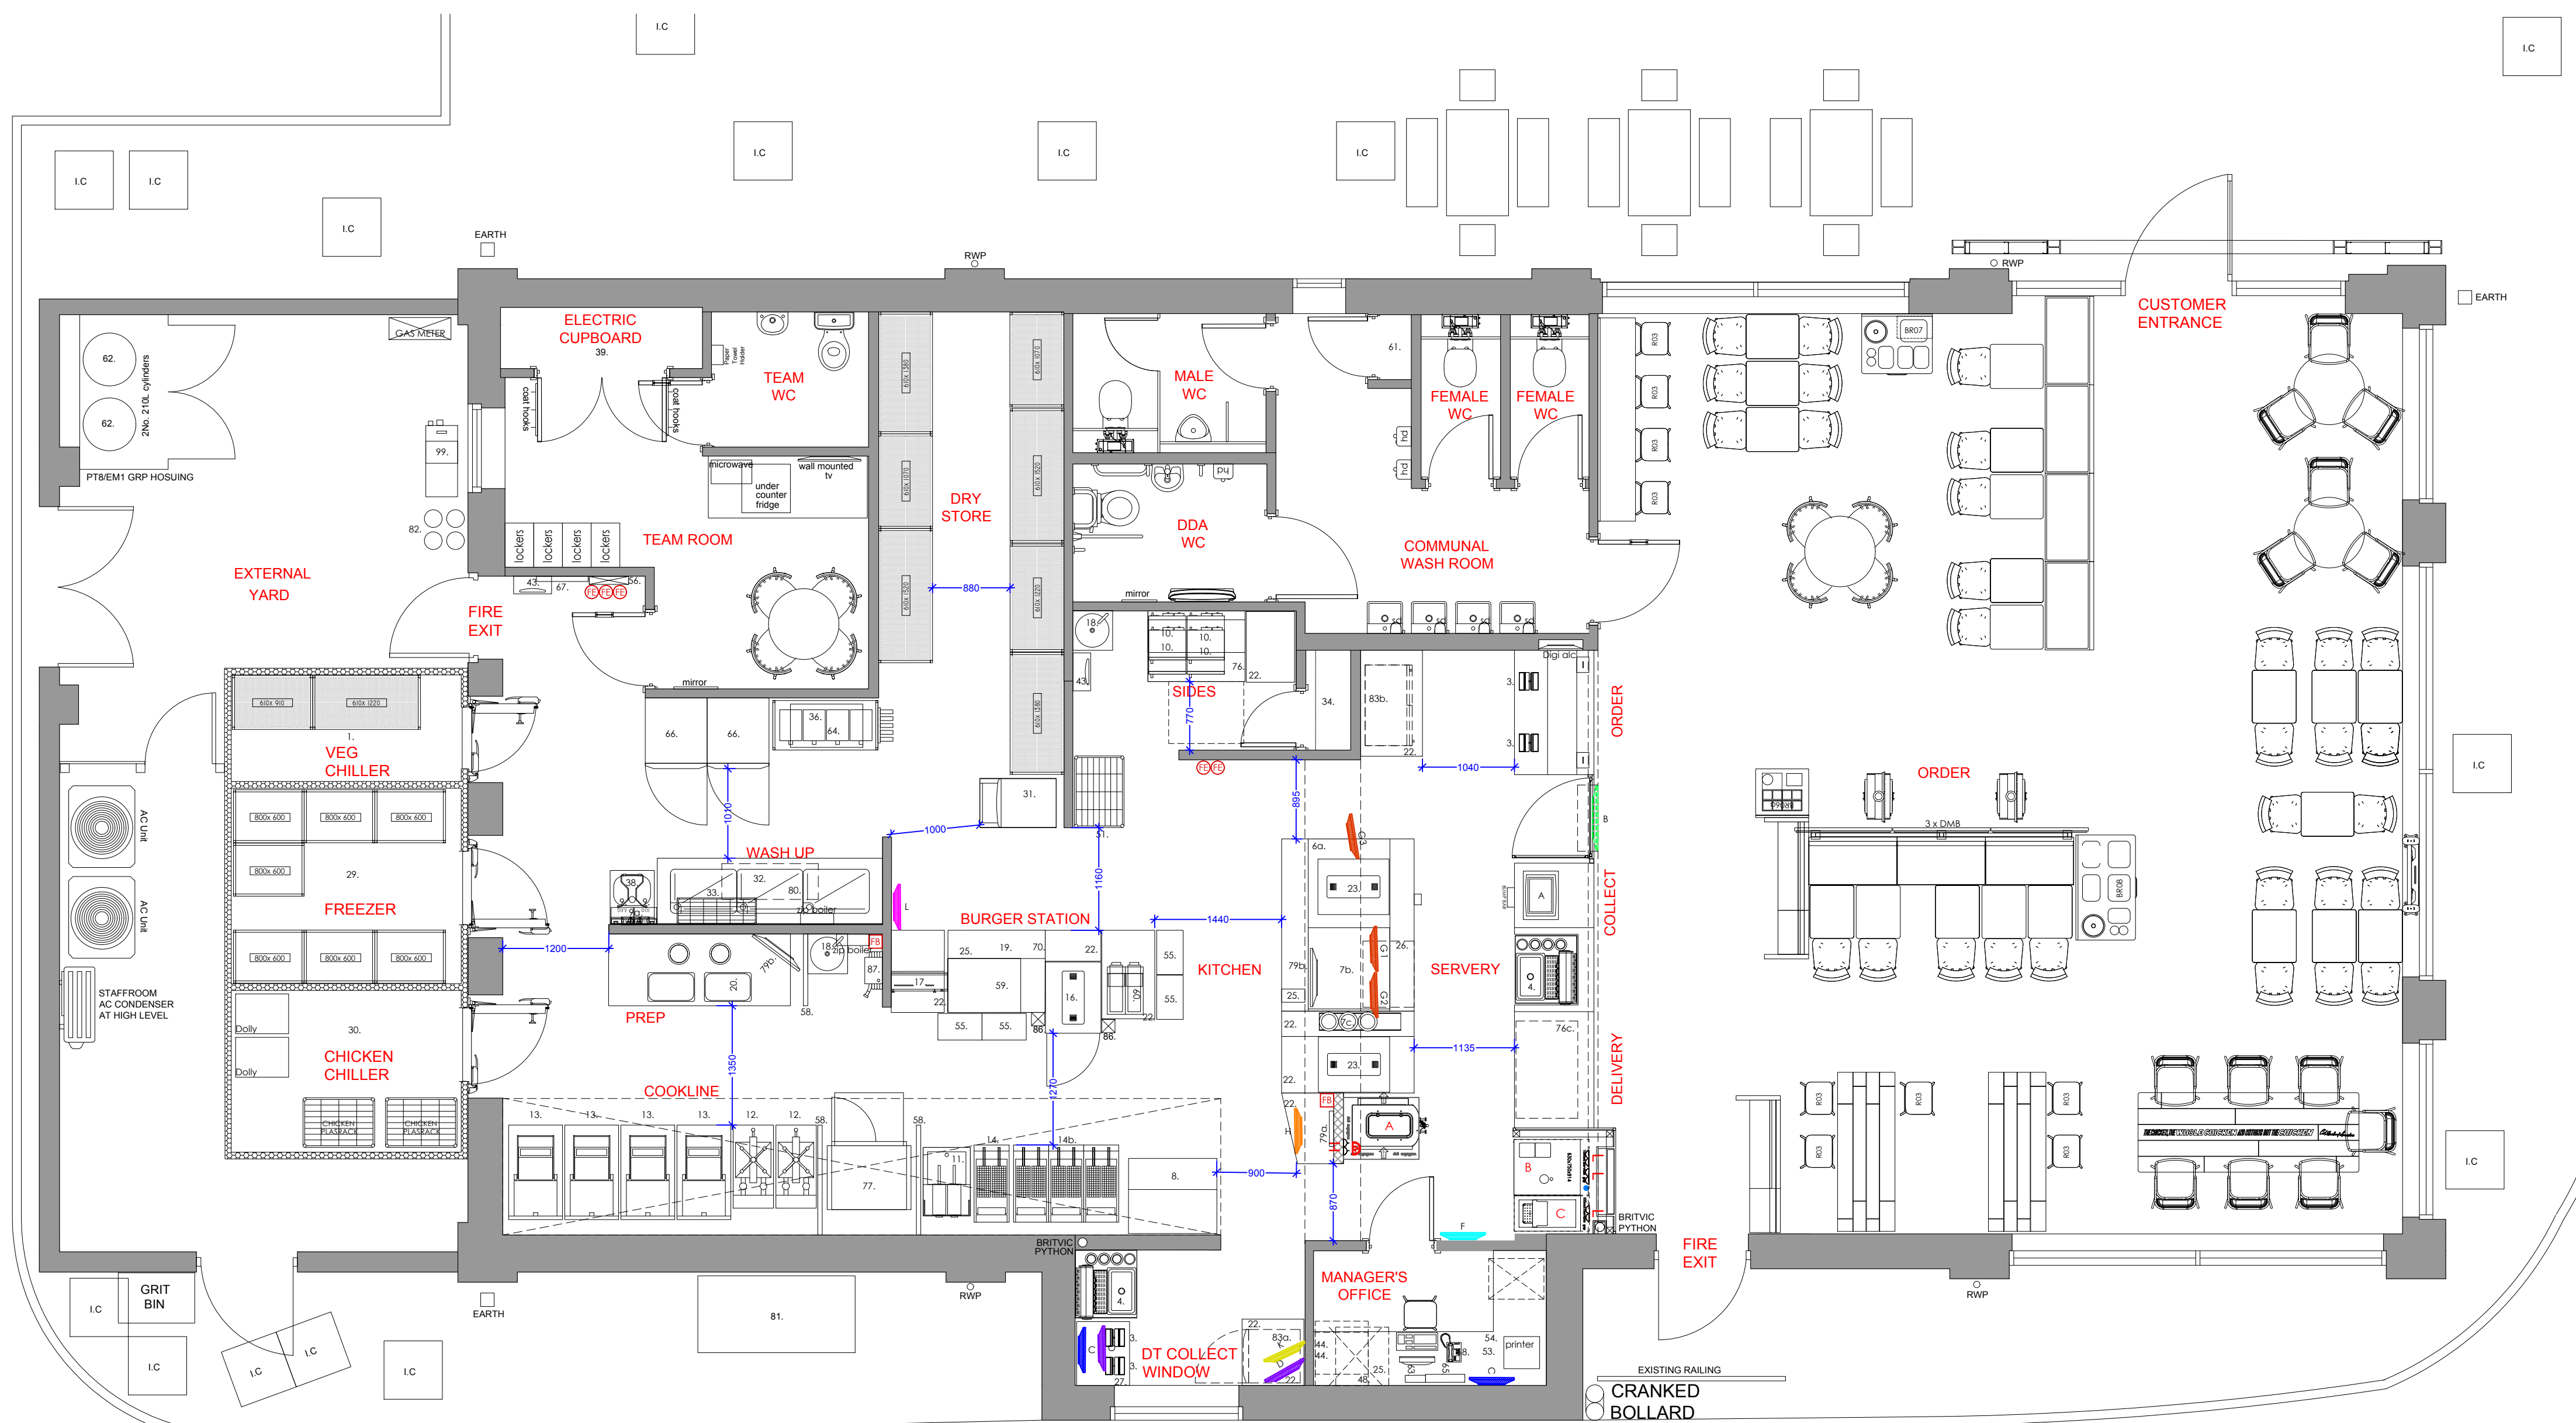

1:50

0 1m 2m 3m 4m 5m

FOR COMMENT