


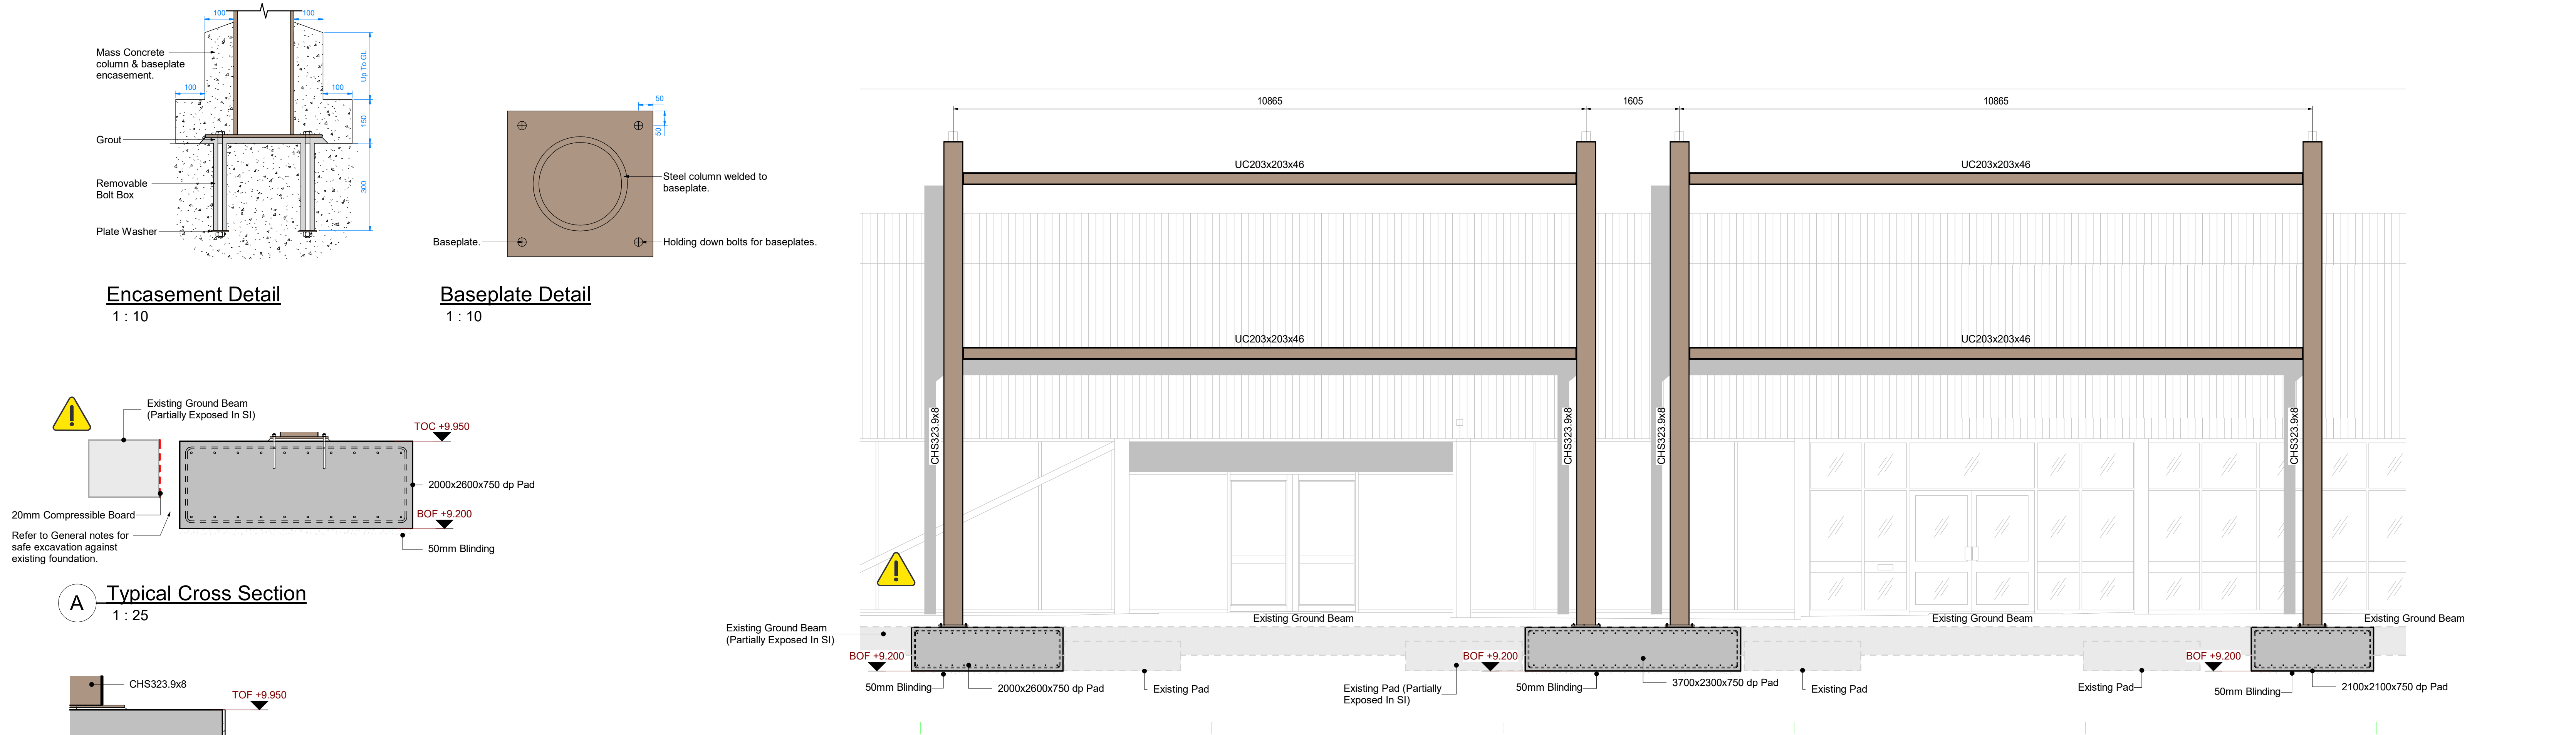

Published (Contractual)
A1, A1 etc - Authorised and accepted ('n' relates to work stages)
B1, Bn etc - Partial sign-off (with comments)
CR - As constructed record document (Final Construction ONLY). Any deviations to that which is on site is not the liability of Campbell(Reith)
7. Work Stages:
2 - Concept, **3** - Definition, **4** - Design, **5** - Build & commission, **6** - Handover
8. Only drawings with revision Cn and status A5 to be used for construction.

CampbellReith
consulting engineers

London 020 7340 1700 ☐ ☐ Manchester 0161 819 3060
Bristol 0117 916 1066 ☒ ☐ Birmingham 01675 467 484

London 020 7340 1700 ☐ ☐ Manchester 0161 819 3060
Bristol 0117 916 1066 ☒ ☐ Birmingham 01675 467 484

Job Title Wellington Retail Park

--	--
