



PLAN VIEW - EAST AREA
1:250

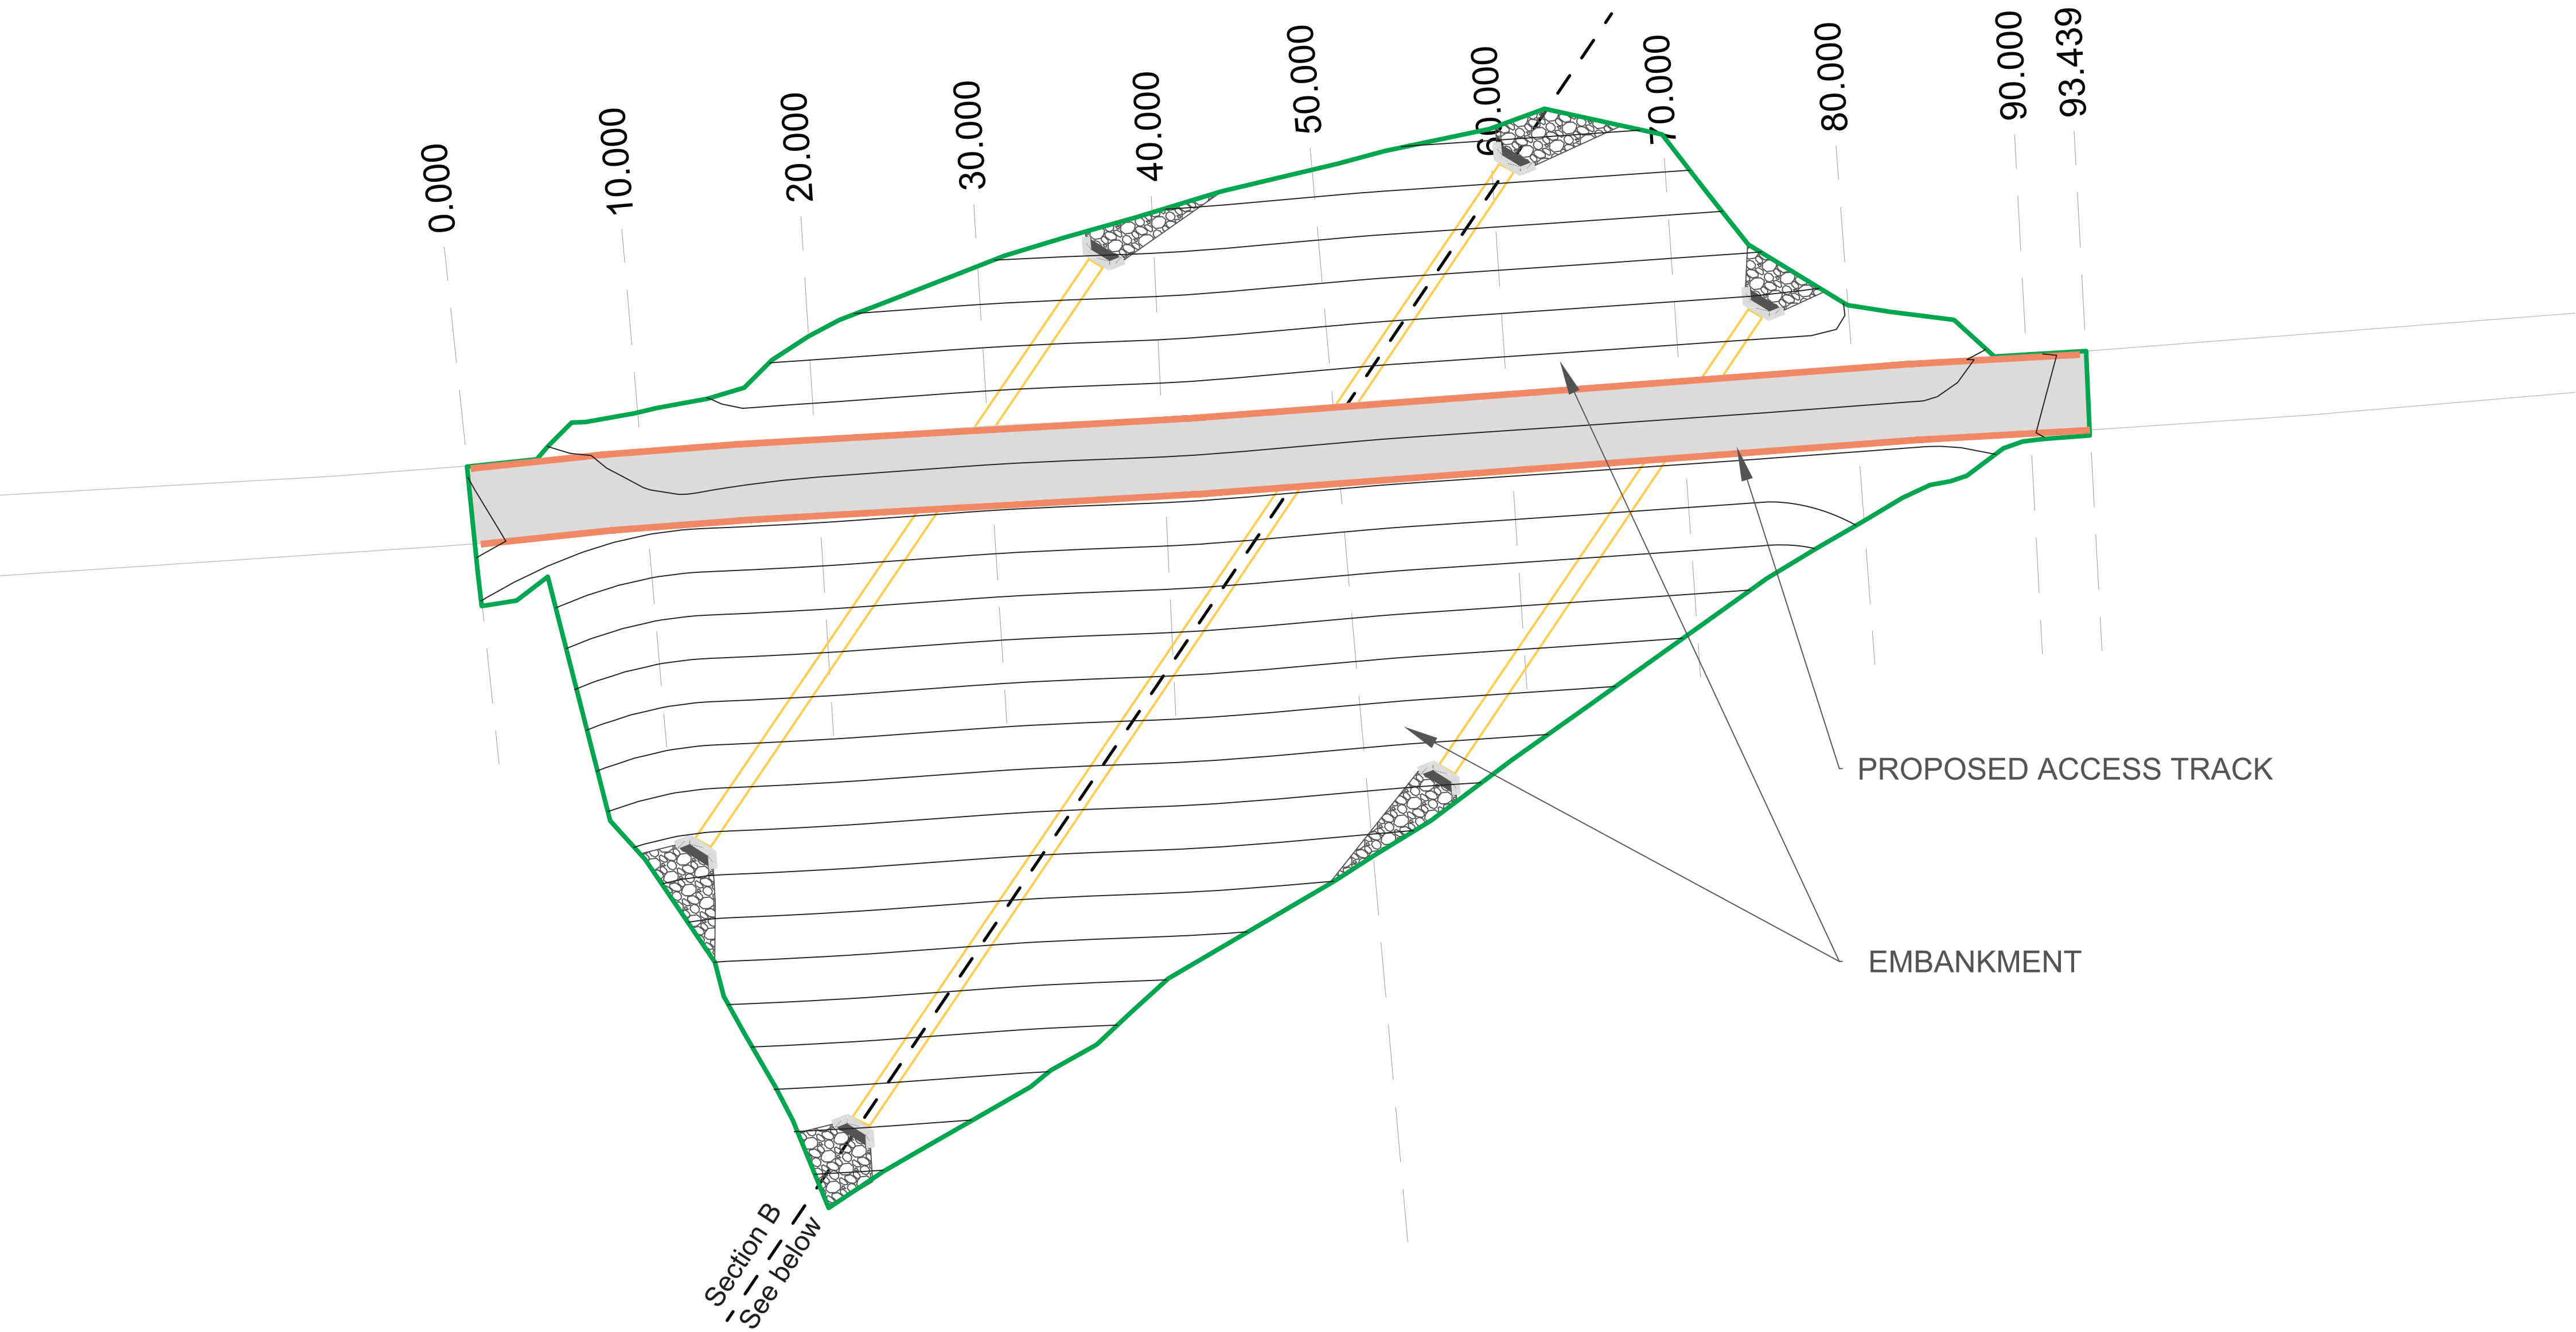

- KEY**
- TOP WATER LEVEL - 39.5MAOD
 - EMBANKMENT FOOTPRINT
 - EMBANKMENT CONTOURS
 - FORESTRY ENGLAND TRACK
 - CULVERT
 - HEADWALL AND SCOUR PROTECTION LOCATIONS
 - RETAINED WETLAND LEVEL - 38.8M AoD

SECTION B - EAST AREA
1:100

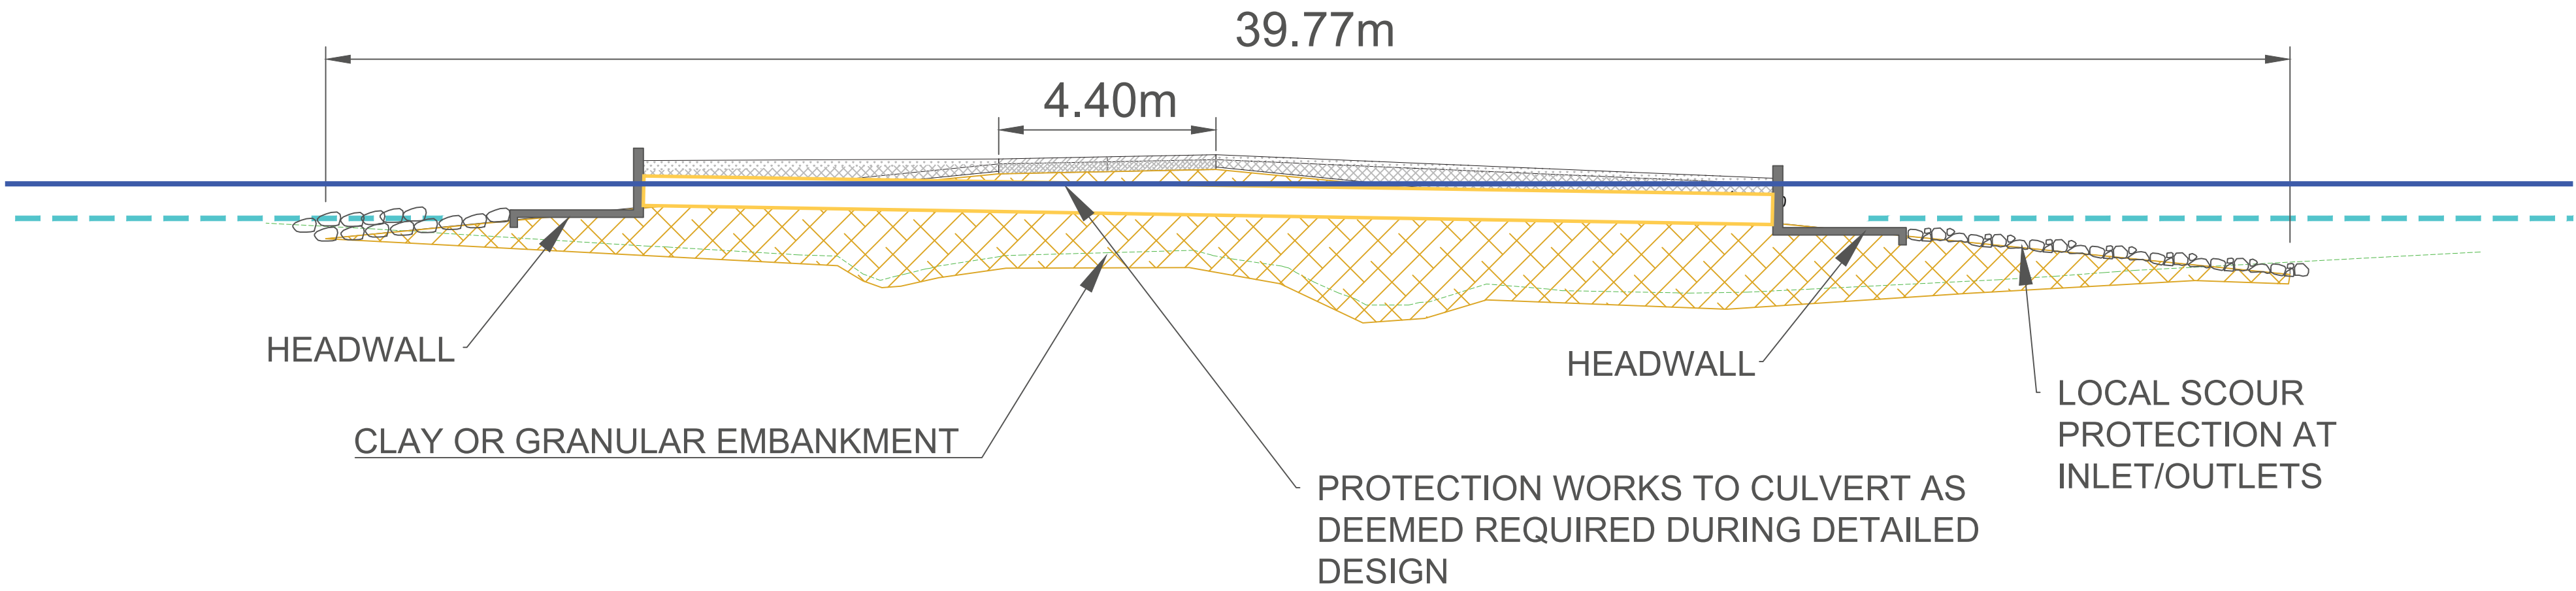

P01 FIRST ISSUE - FOR PLANNING SUBMISSION				AT	LS	26-06-26
Rev	Description	Checked	Approved	Date		
Author	MS	Drafting Check	LS			
Designer	RM	Design Check	PN			

Telephone: Havant (023) 9249 9888
Fax: Havant (023) 9245 3632
Website: www.portsmouthwater.co.uk
Registered Office: POBox8 West Street
Havant Hampshire PO9 1LG
REGISTERED IN ENGLAND No. 2536455



Future Water
Mackley & Jones Bros. JV

Client
PORTSMOUTH WATER

Project
HAVANT THICKET RESERVOIR

Status
FOR INFORMATION

Status Code
S2

Drawing Title
PHASE 6 - FE TRACK - EAST AREA DETAIL

Size
A1

Reproduced by permission of Ordnance Survey on behalf of HMSO.
© Crown Copyright and database right 2026. All rights reserved.
Ordnance Survey Licence Number 100018036.

Drawing No.
HTR-FUW-P6-RP-DR-T-3191

Rev
P01