

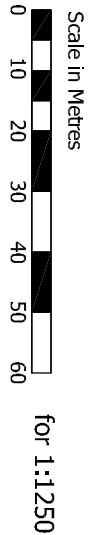
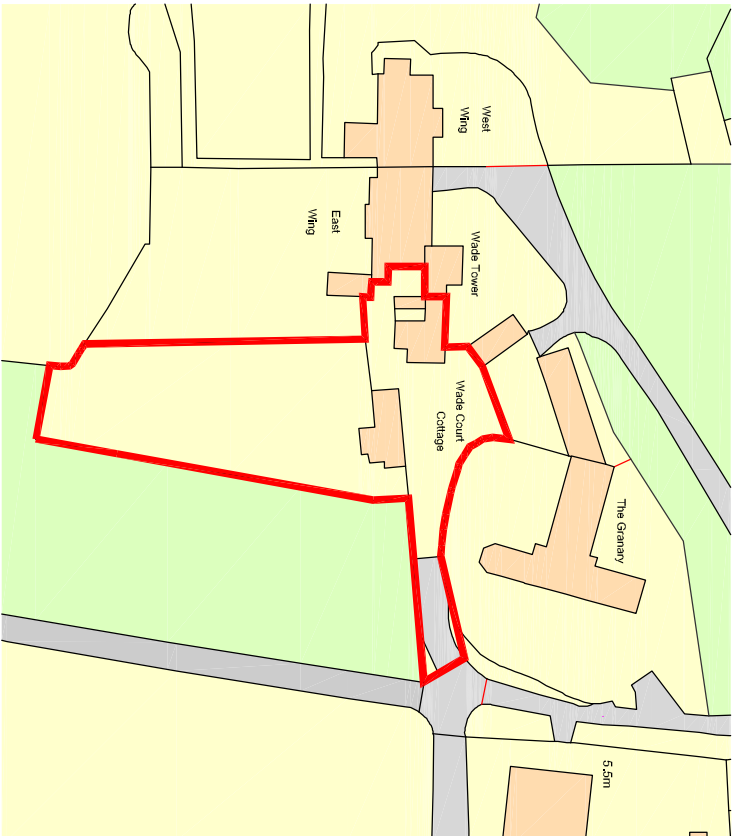
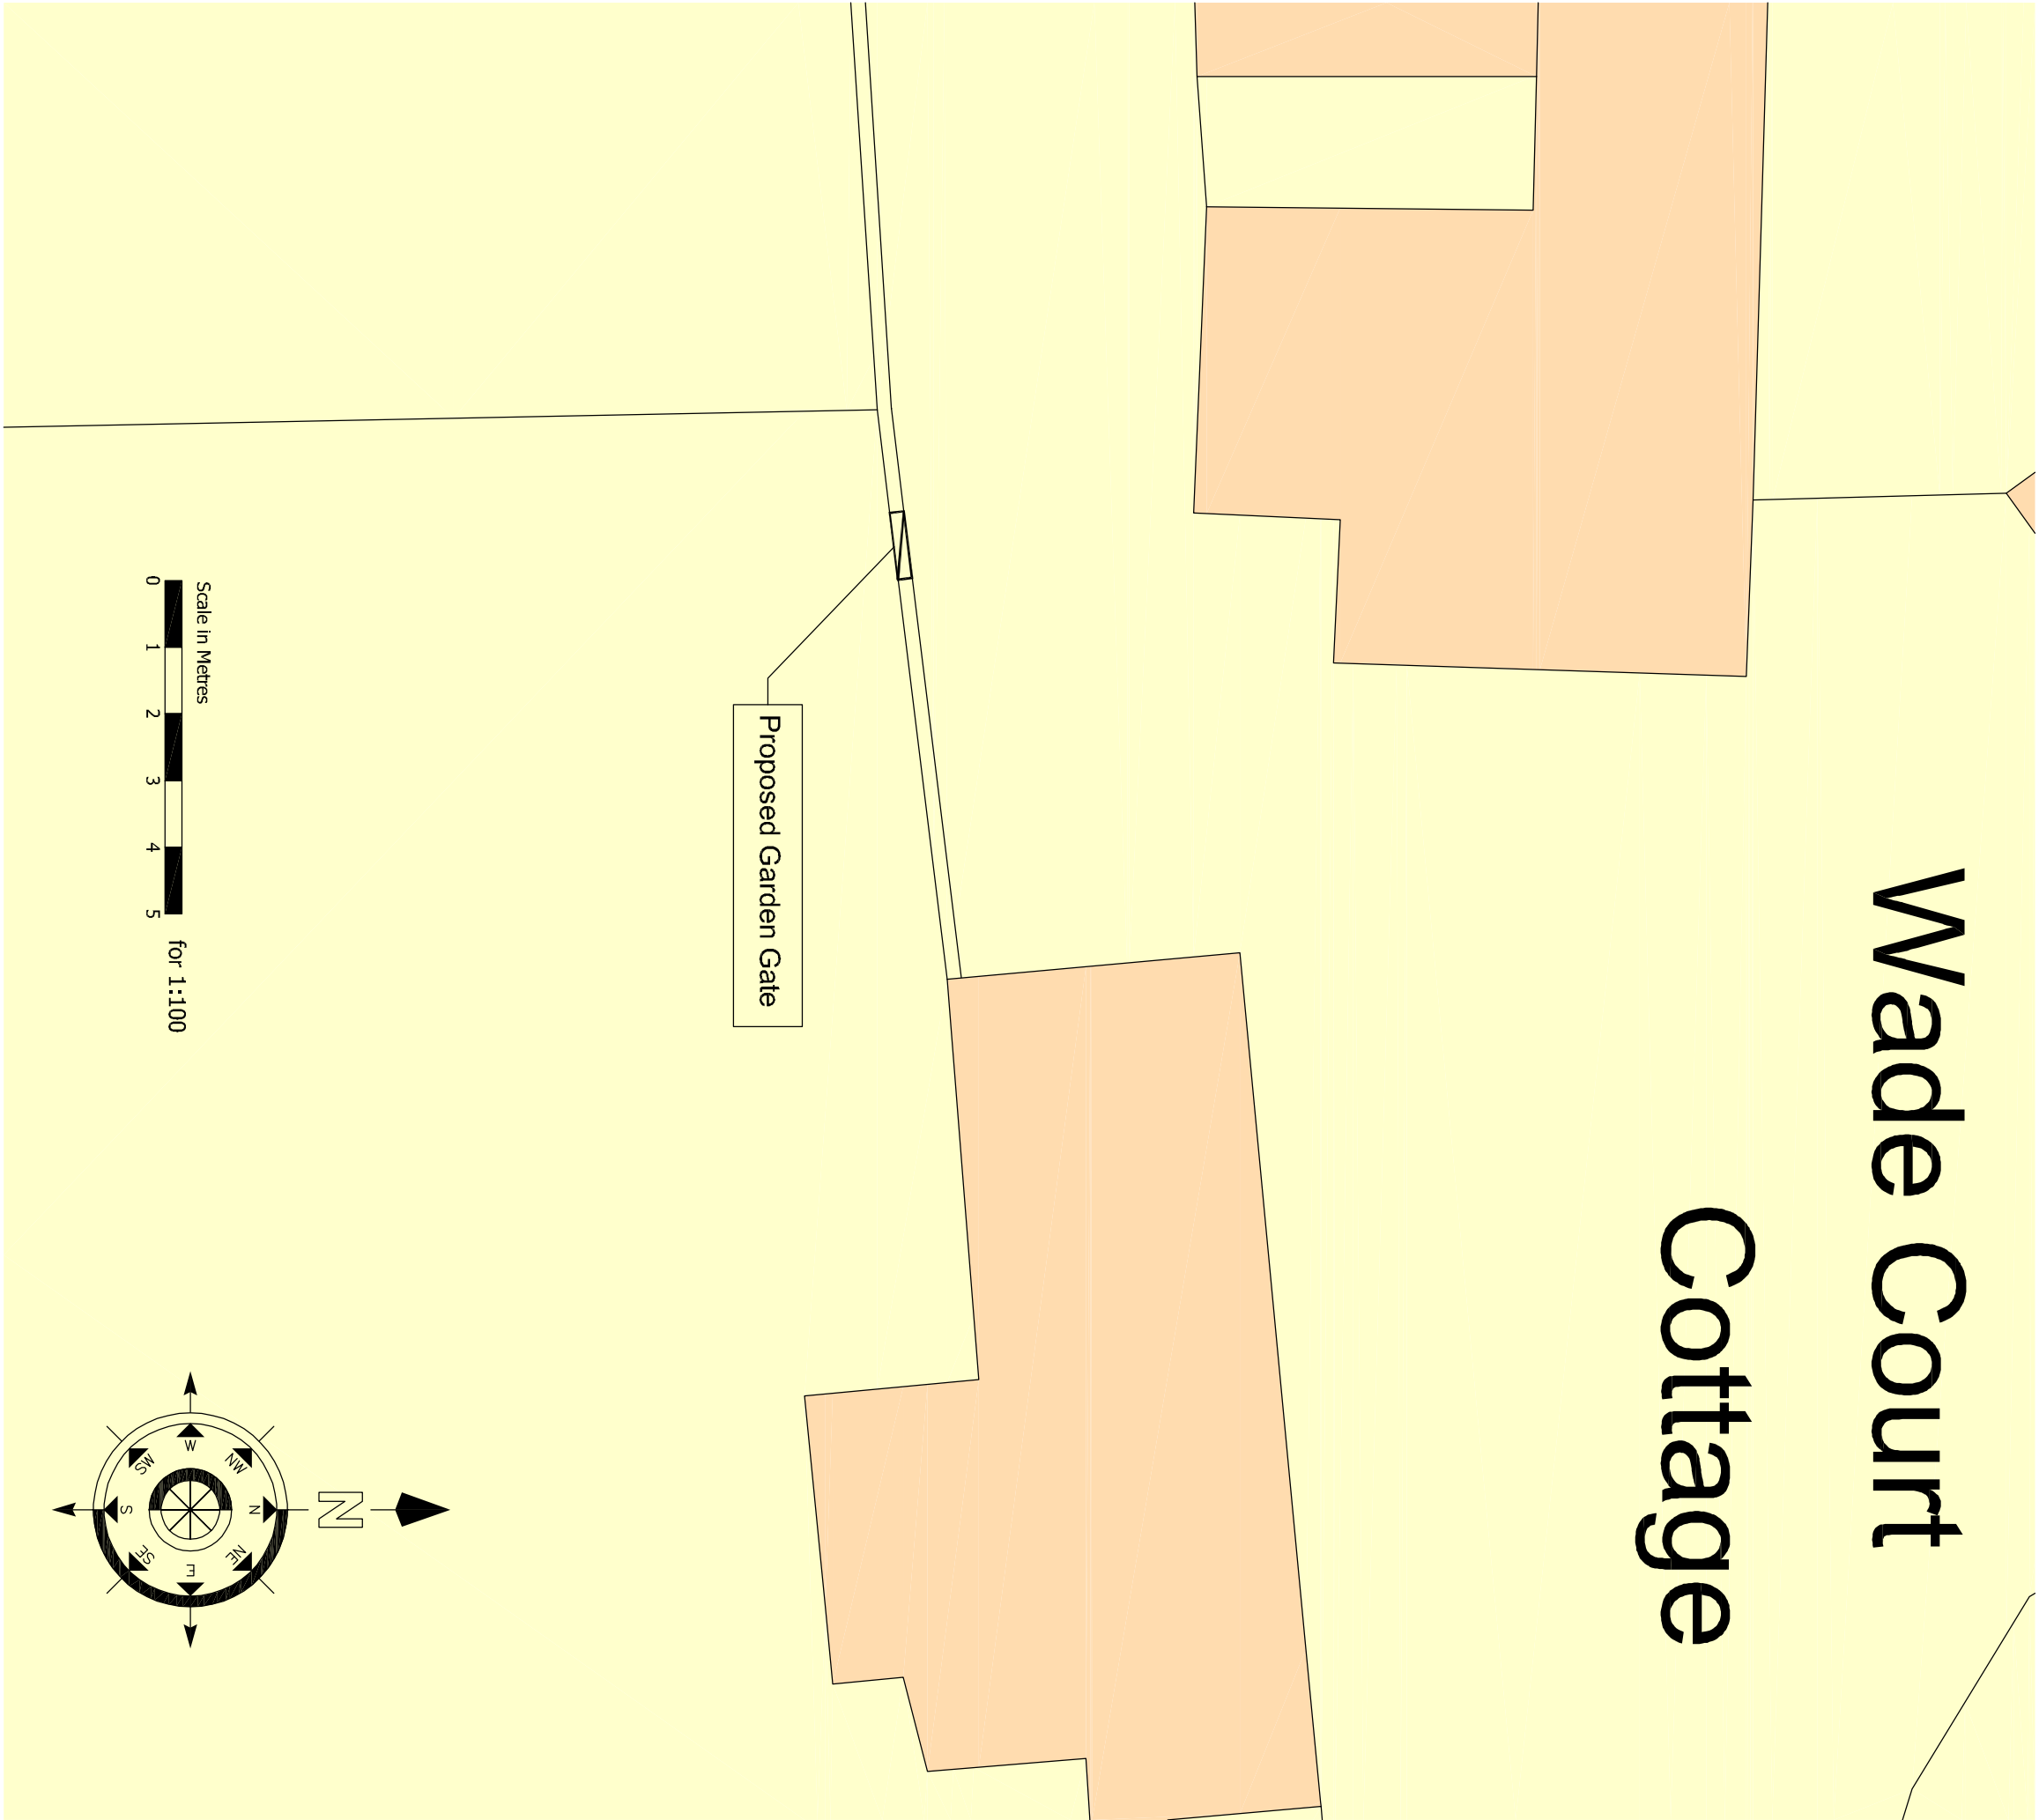


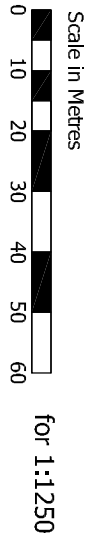

Ordnance Survey, (c) Crown Copyright 2026. All rights reserved. Licence number 100022432

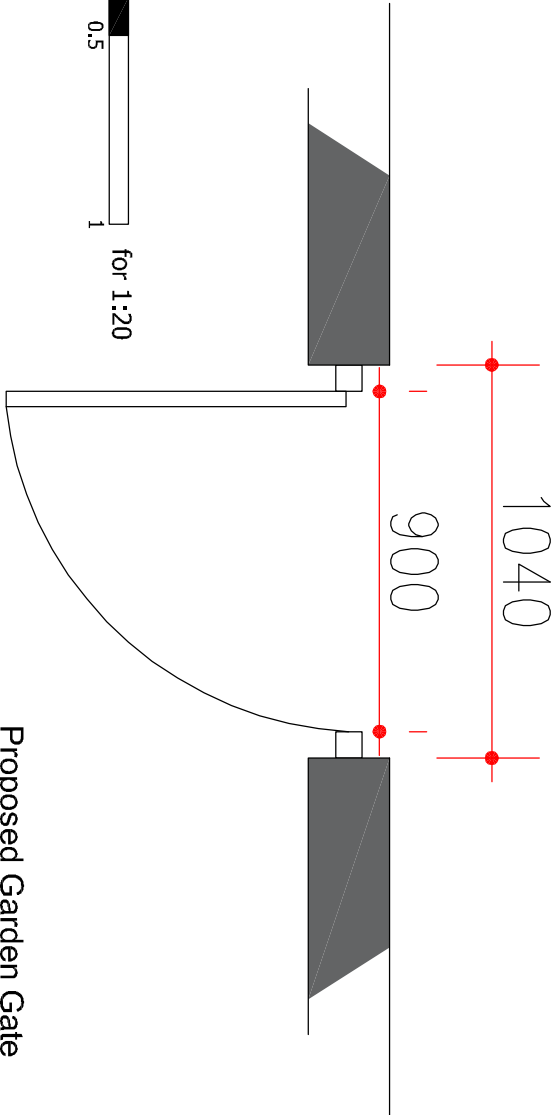

SOLID TIMBER GATE
SIDE FRAME
BACK BRACING
TONGUE & GROOVE BOARDS
JOINTS
WOOD TREATMENT

900mm x 1500mm
70mm x 70mm
70mm x 54mm and 44mm x 44mm
95mm x 14mm
Mortise and tenon
Pressure treated



Revised	Description	Date	Drawn		
Project:					
Wade Court Cottage					
Wade Court					
Hayant					
Hampshire					
Drawing Title:					
Proposed Garden Gate					
Chris Flint Associates Ltd					
CHARTERED SURVEYORS - PROJECT MANAGERS					
DEVELOPMENT CONSULTANTS					
Drawn By	Date	SHEET SIZE	Approved By	Date	
CF	30/07/26	A2			
Drawn By	Revised	Scale			
CFA	FULL	01	AS SHOWN		
PLANNING					
BRECQHW001 - 29 QUEENS ROAD - 117810011111 - 117810011111 - 117810011111					
Wade Court Cottage					
Hayant					
Hampshire					