



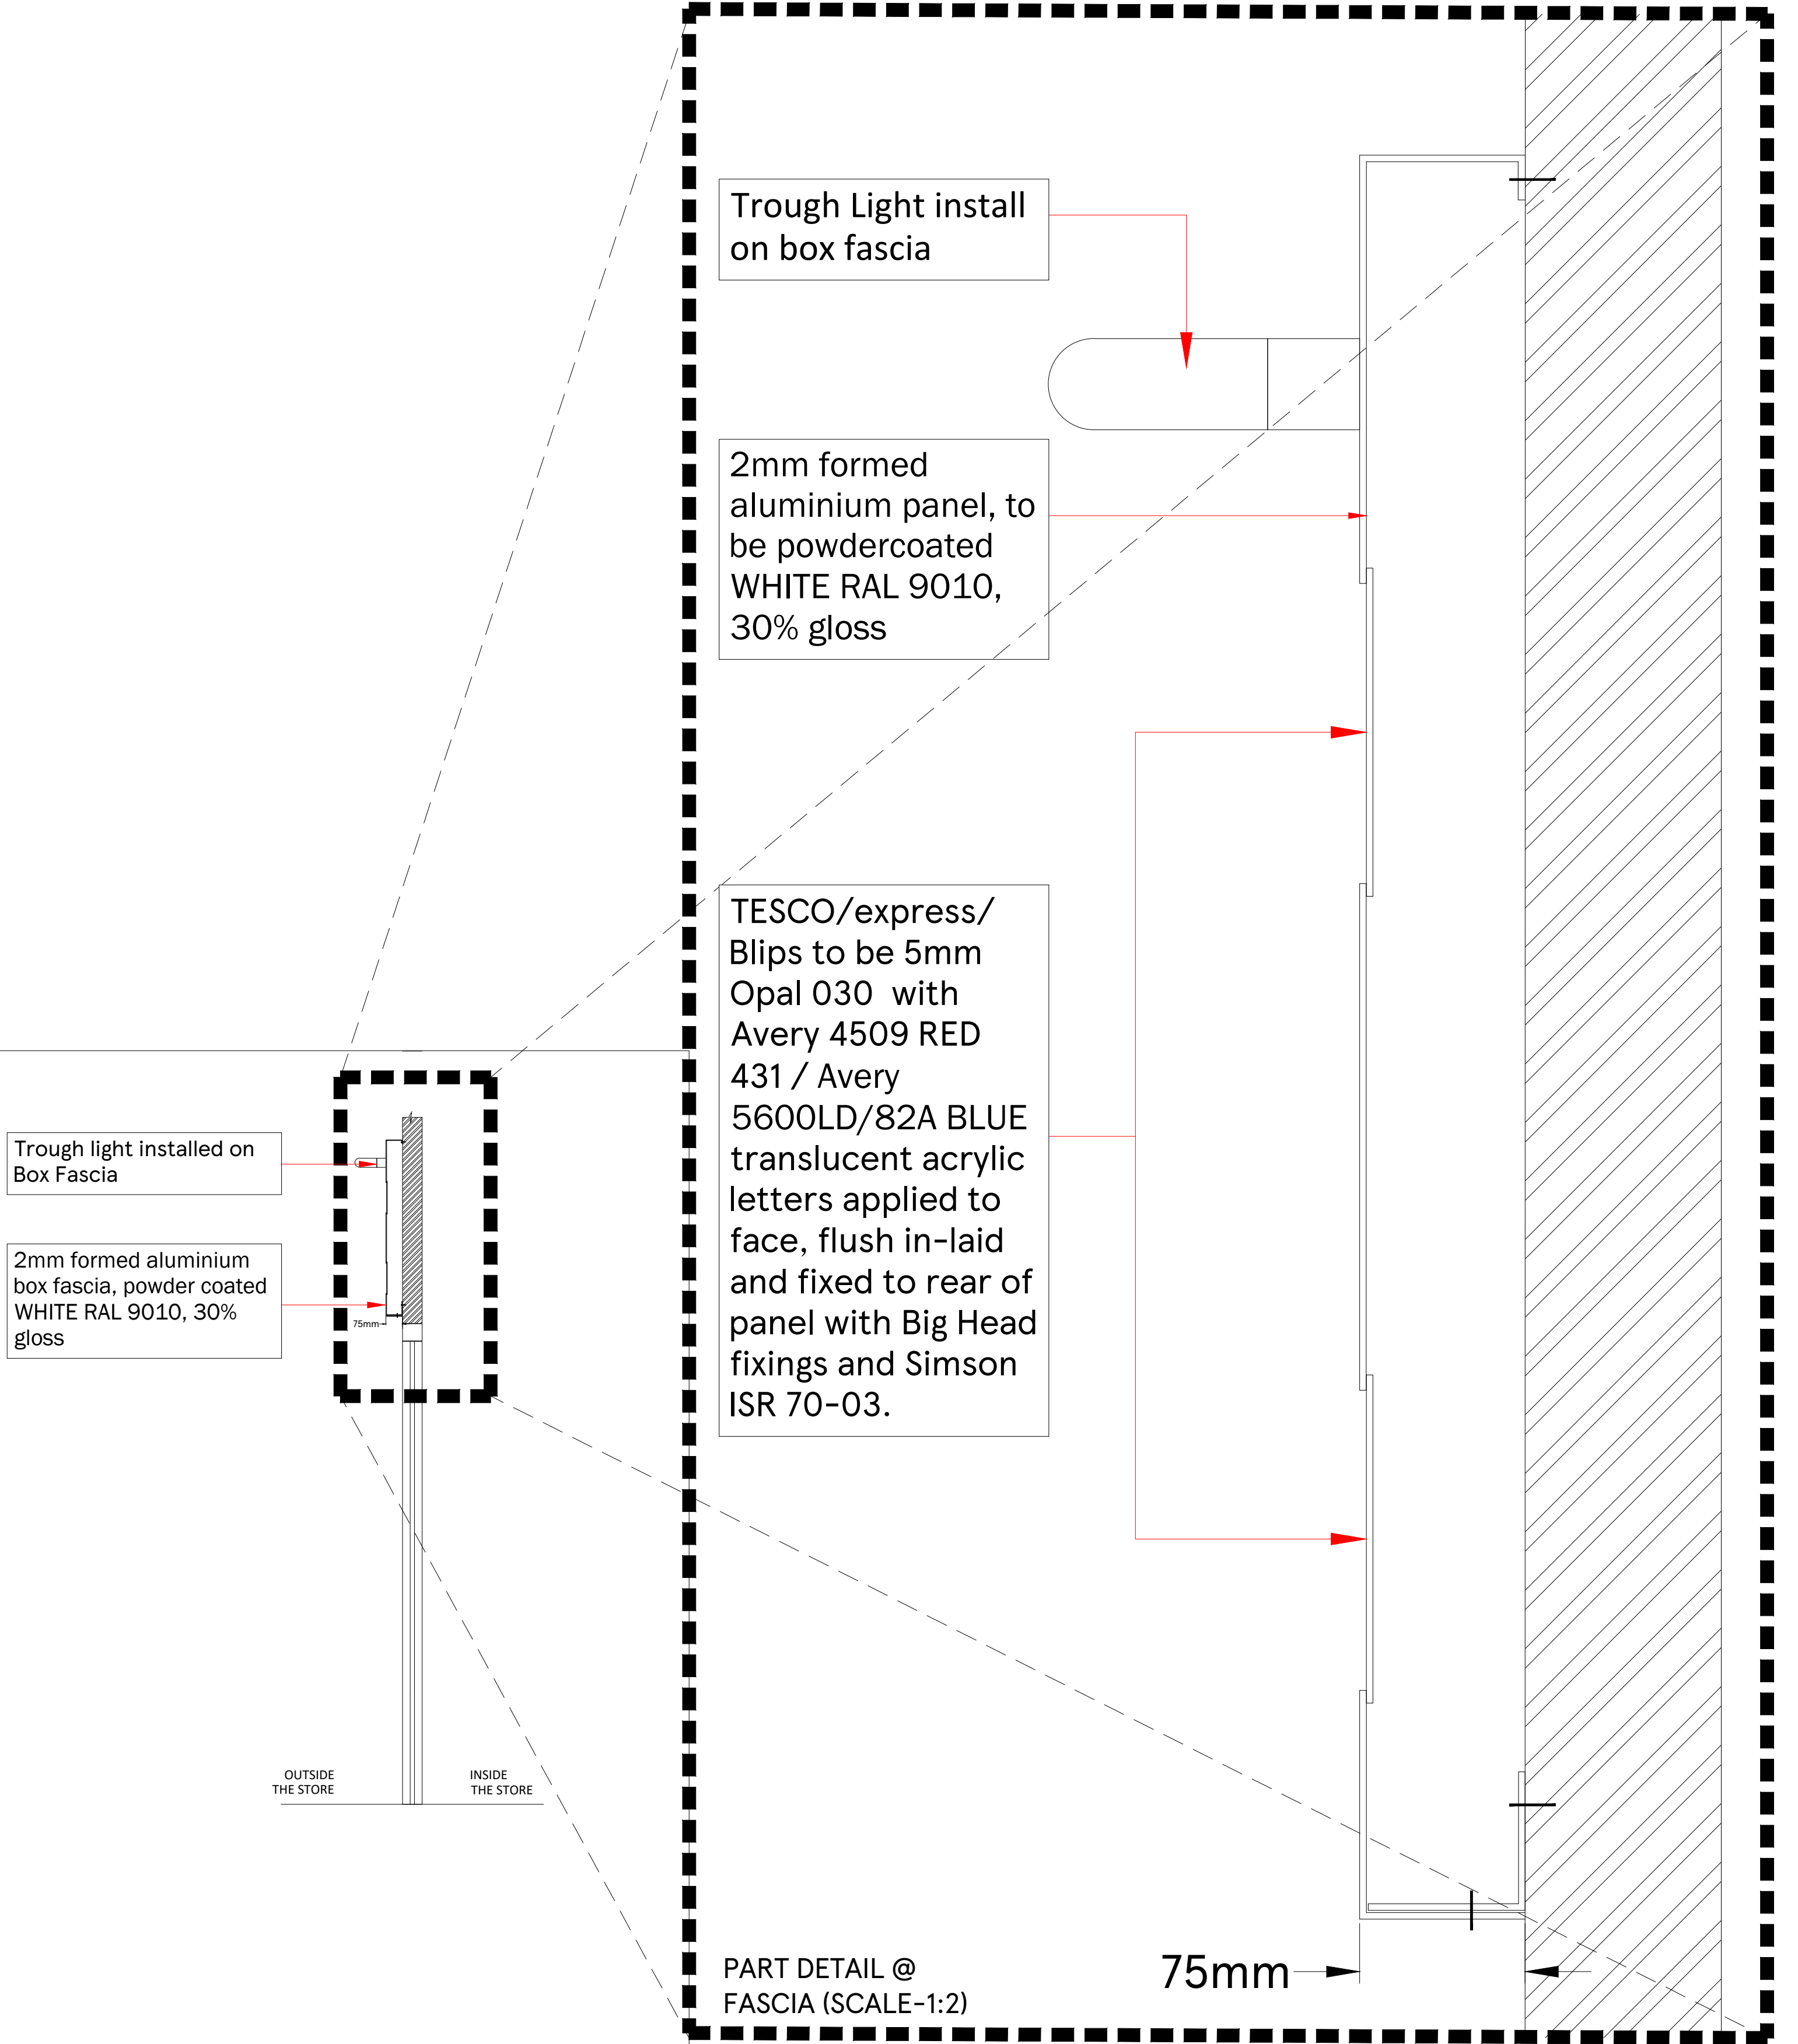

SECTION THROUGH STORE ENTRANCE WITH FASCIA (SCALE-1:20)

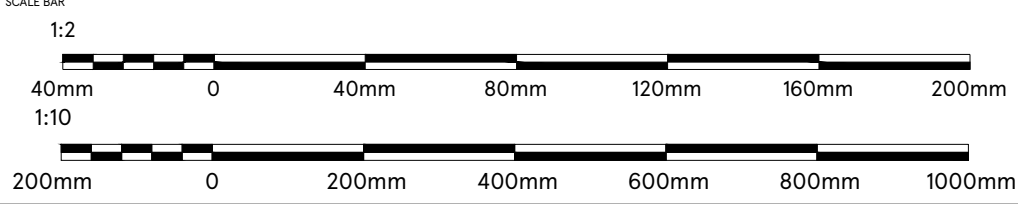

SCALE	DATE	STORE TYPE
1:20/1:2 @A2	05.11.2024	FASCIA DETAILS
CHECKED BY		TYPE
-		TYPICAL DETAIL
DRAWN BY		CONTENT
MOHAMMED AFLAH K H		BOX FASCIA _EXTERNAL ILLUMINATION DETAIL

TESCO

FEASIBILITY PLANNING
STORE PLANNING DEPARTMENT
PROPERTY SERVICES
HIGHWOODS BUILDING, KESTRAL WAY
WELWYN GARDEN CITY, HERTFORDSHIRE AL7 7GB UK
TELEPHONE : 01707 395150

THE COPYRIGHT AND ALL OTHER RIGHTS IN ANY PART OF THIS PUBLICATION ARE RESERVED BY TESCO STORES LIMITED. ALL RIGHTS ARE RESERVED. NO PART OF THIS PUBLICATION MAY BE REPRODUCED OR TRANSMITTED IN ANY FORM OR BY ANY MEANS, ELECTRONIC OR MECHANICAL, INCLUDING PHOTOCOPYING, RECORDING, OR BY ANY INFORMATION STORAGE AND RETRIEVAL SYSTEM, WITHOUT THE PRIOR WRITTEN PERMISSION FROM TESCO STORES LIMITED.