


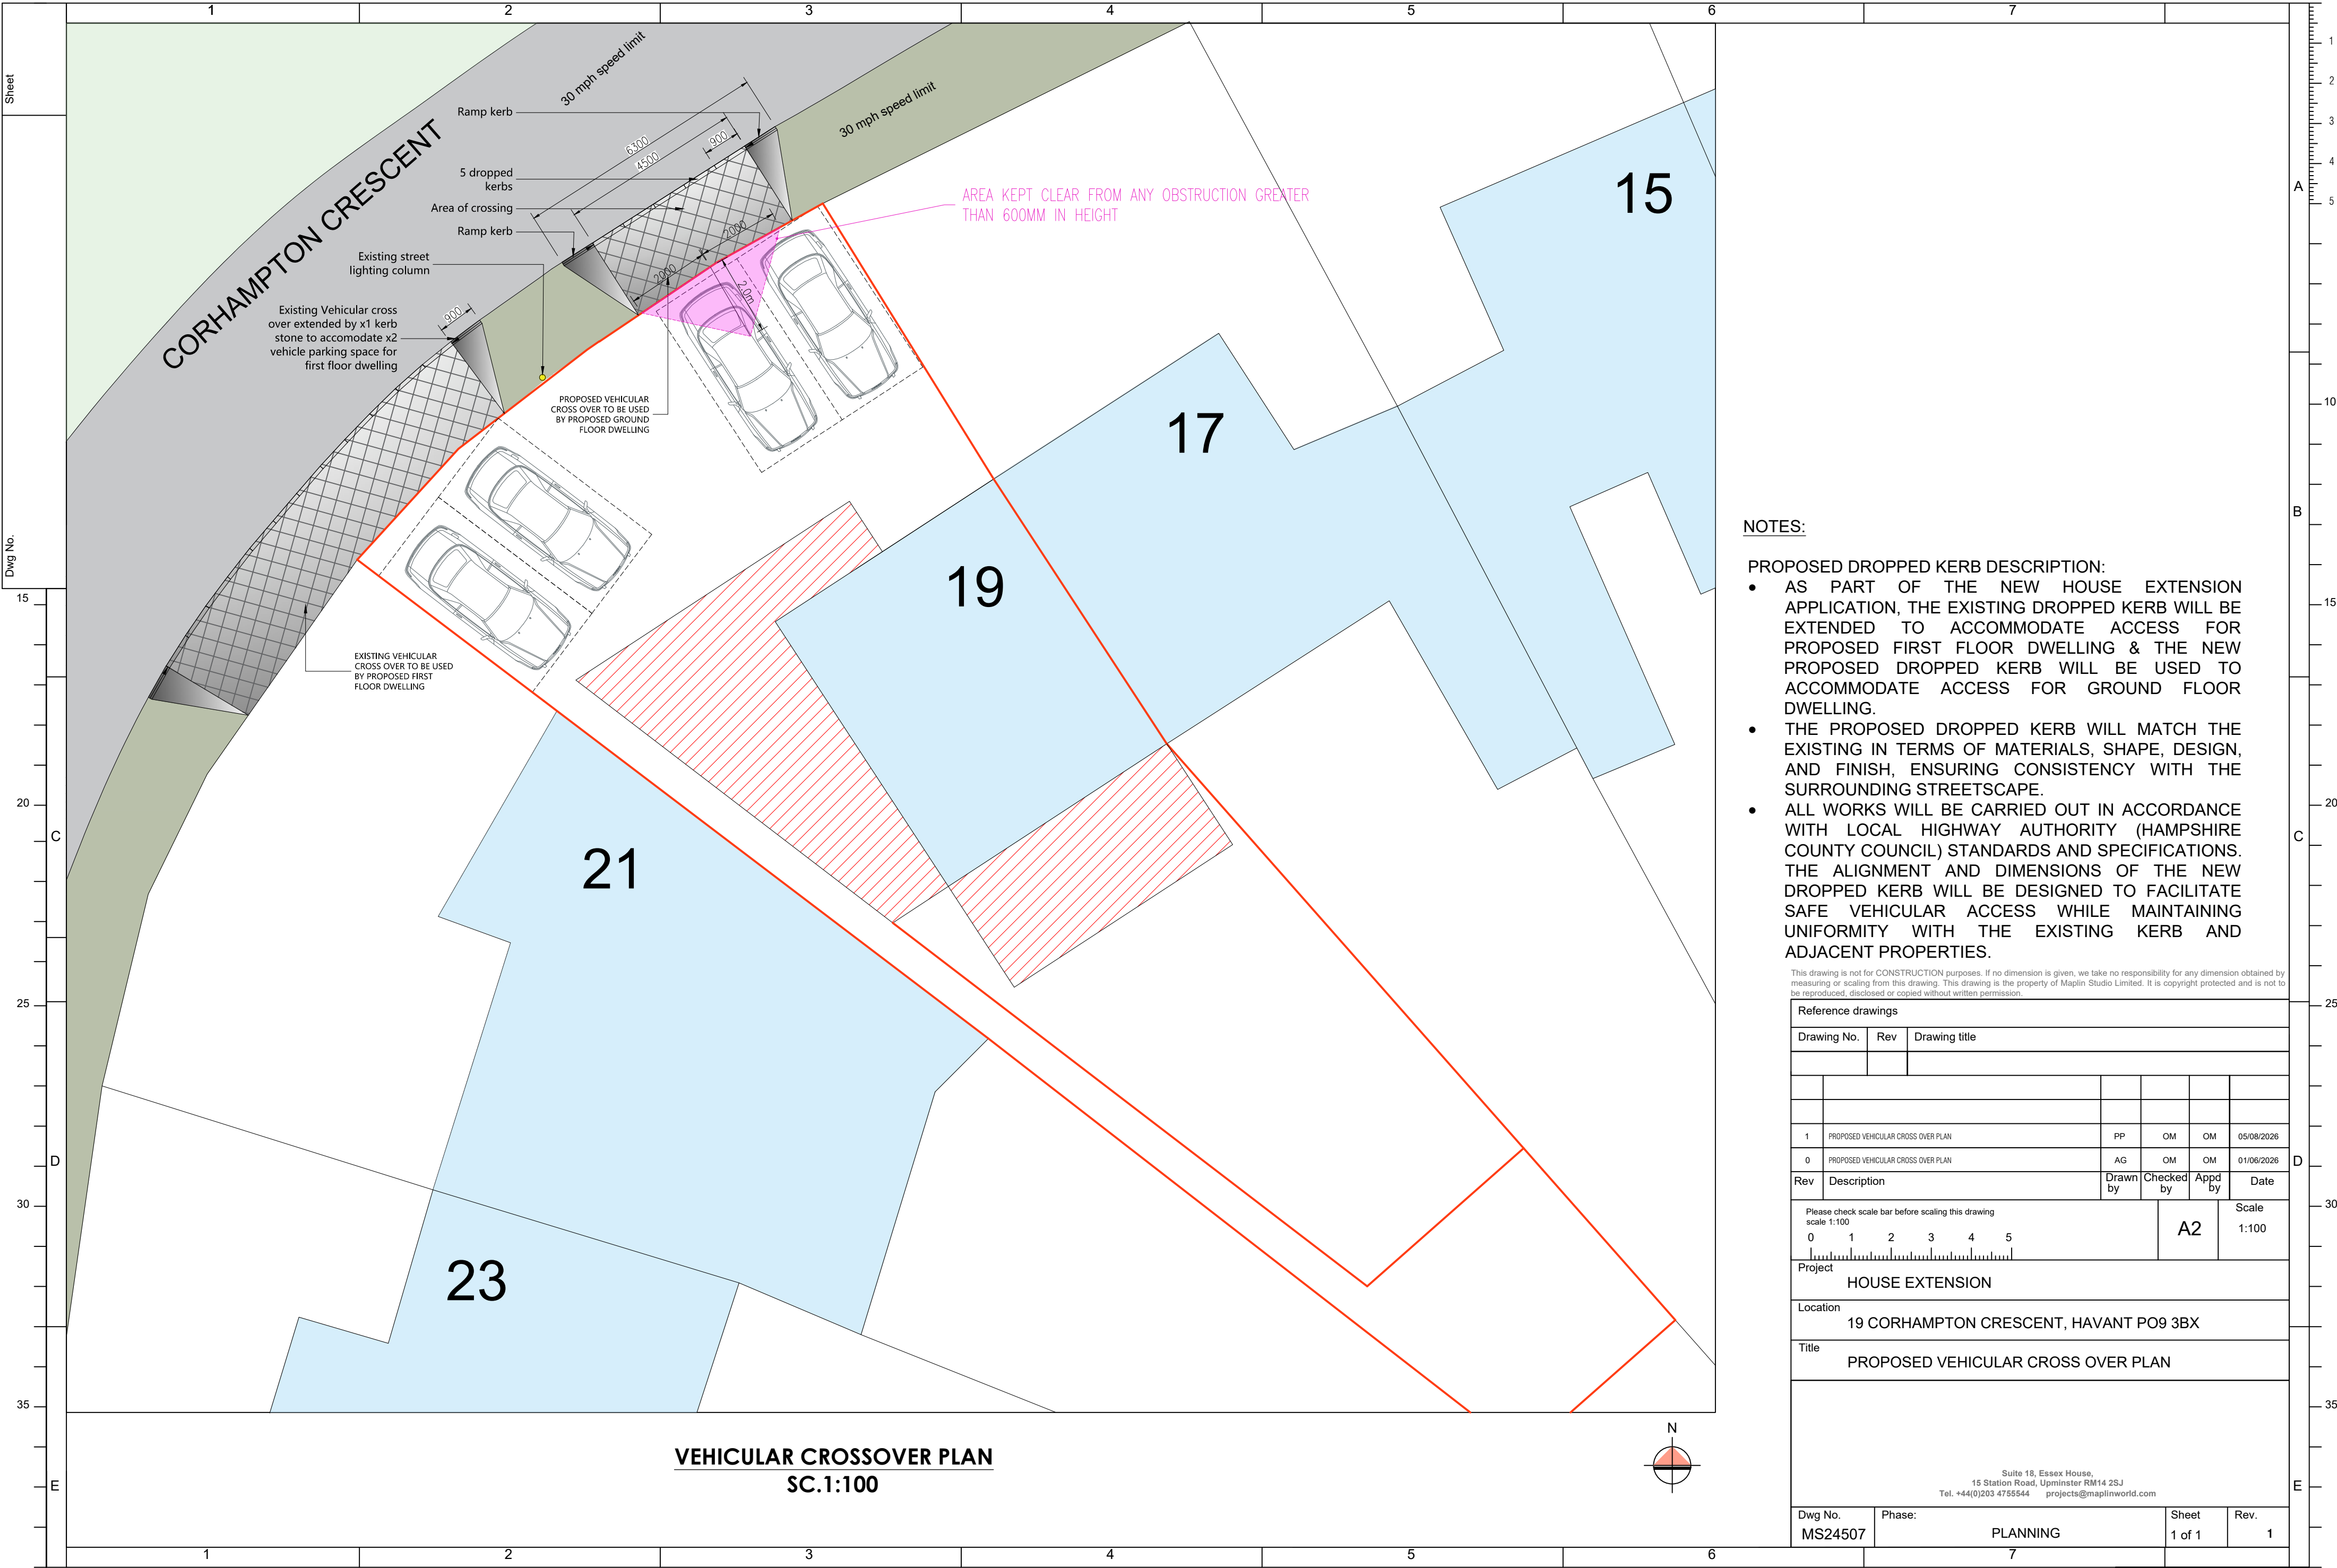

VEHICULAR CROSSOVER PLAN
SC.1:100

NOTES:

PROPOSED DROPPED KERB DESCRIPTION:

- AS PART OF THE NEW HOUSE EXTENSION APPLICATION, THE EXISTING DROPPED KERB WILL BE EXTENDED TO ACCOMMODATE ACCESS FOR PROPOSED FIRST FLOOR DWELLING & THE NEW PROPOSED DROPPED KERB WILL BE USED TO ACCOMMODATE ACCESS FOR GROUND FLOOR DWELLING.
- THE PROPOSED DROPPED KERB WILL MATCH THE EXISTING IN TERMS OF MATERIALS, SHAPE, DESIGN, AND FINISH, ENSURING CONSISTENCY WITH THE SURROUNDING STREETScape.
- ALL WORKS WILL BE CARRIED OUT IN ACCORDANCE WITH LOCAL HIGHWAY AUTHORITY (HAMPSHIRE COUNTY COUNCIL) STANDARDS AND SPECIFICATIONS. THE ALIGNMENT AND DIMENSIONS OF THE NEW DROPPED KERB WILL BE DESIGNED TO FACILITATE SAFE VEHICULAR ACCESS WHILE MAINTAINING UNIFORMITY WITH THE EXISTING KERB AND ADJACENT PROPERTIES.

This drawing is not for CONSTRUCTION purposes. If no dimension is given, we take no responsibility for any dimension obtained by measuring or scaling from this drawing. This drawing is the property of Maplin Studio Limited. It is copyright protected and is not to be reproduced, disclosed or copied without written permission.

Reference drawings						
Drawing No.	Rev	Drawing title				
1	PROPOSED VEHICULAR CROSS OVER PLAN		PP	OM	OM	05/08/2026
0	PROPOSED VEHICULAR CROSS OVER PLAN		AG	OM	OM	01/06/2026
Rev	Description	Drawn by	Checked by	Appd by	Date	
Please check scale bar before scaling this drawing scale 1:100 0 1 2 3 4 5			A2		Scale 1:100	
Project HOUSE EXTENSION						
Location 19 CORHAMPTON CRESCENT , HAVANT PO9 3BX						
Title PROPOSED VEHICULAR CROSS OVER PLAN						
Suite 18, Essex House, 15 Station Road, Upminster RM14 2SJ Tel. +44(0)203 4755544 projects@maplinworld.com						
Dwg No. MS24507	Phase: PLANNING			Sheet 1 of 1	Rev. 1	