



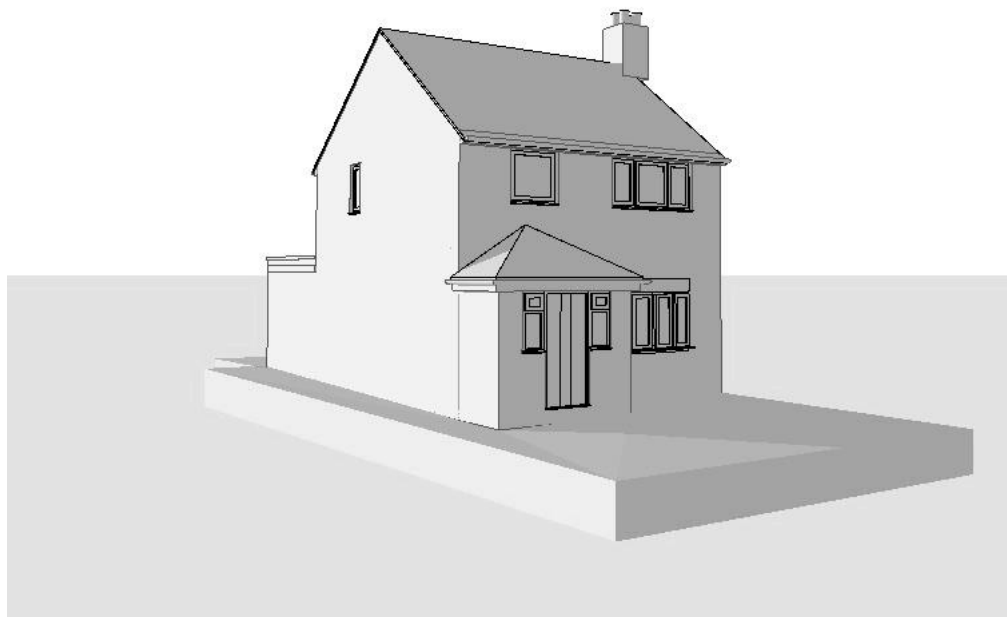

1
-
EXISTING FRONTAGE VISUAL



2
-
EXISTING REAR VISUAL

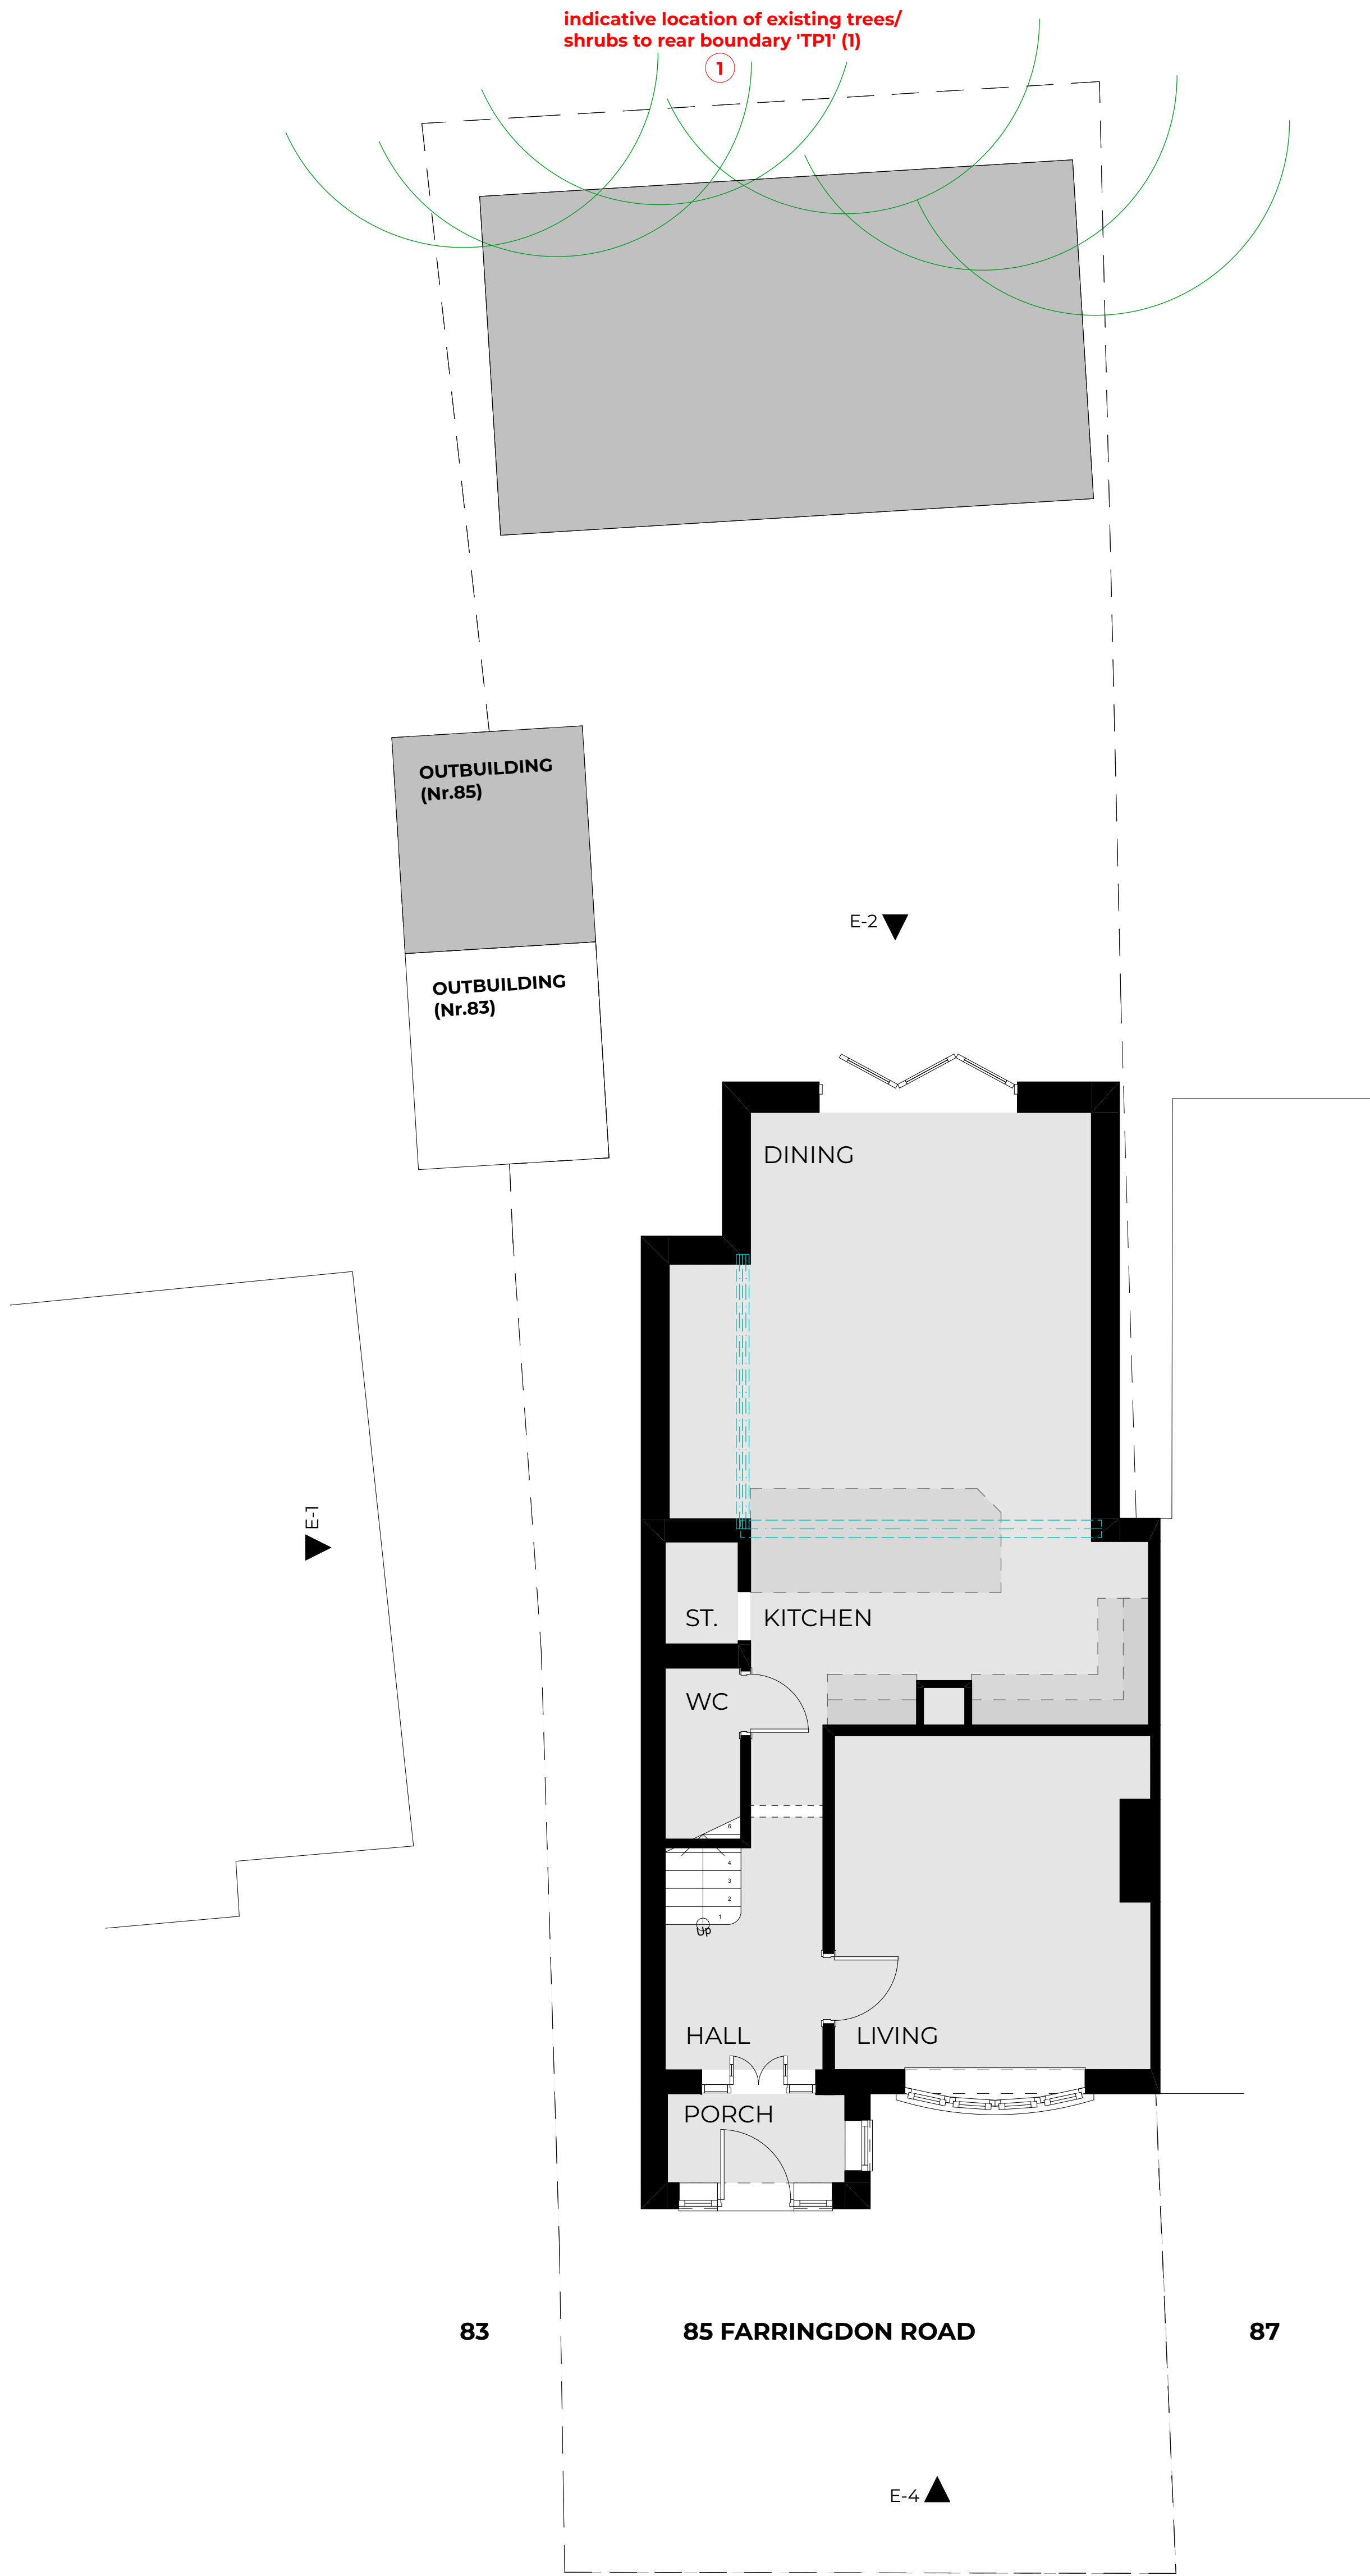

0
-

GFL-EXISTING SITE PLAN AND GROUND FLOOR LEVEL PLAN
1:50

85 Farringdon Road, Havant. PO9 2LP.

RevID	CHID	Transmittal Set Name	Date
01		Planning Application	07/06/2025
02		Planning Application	10/06/2025
03		Planning Application	29/07/2025

