



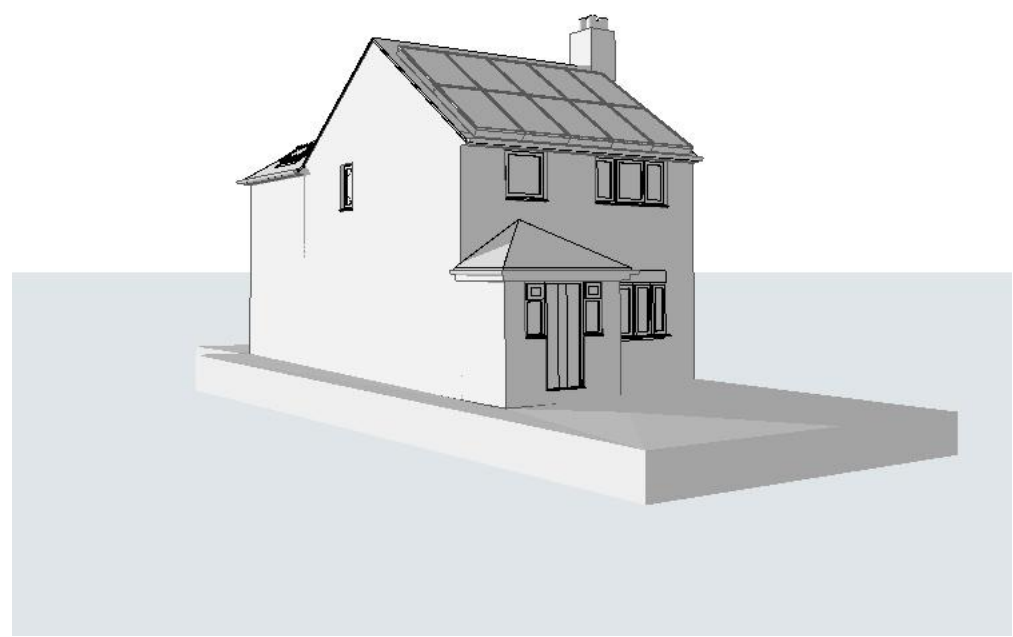

1
-
CONCEPT FRONTAGE VISUAL





2
-
CONCEPT REAR VISUAL

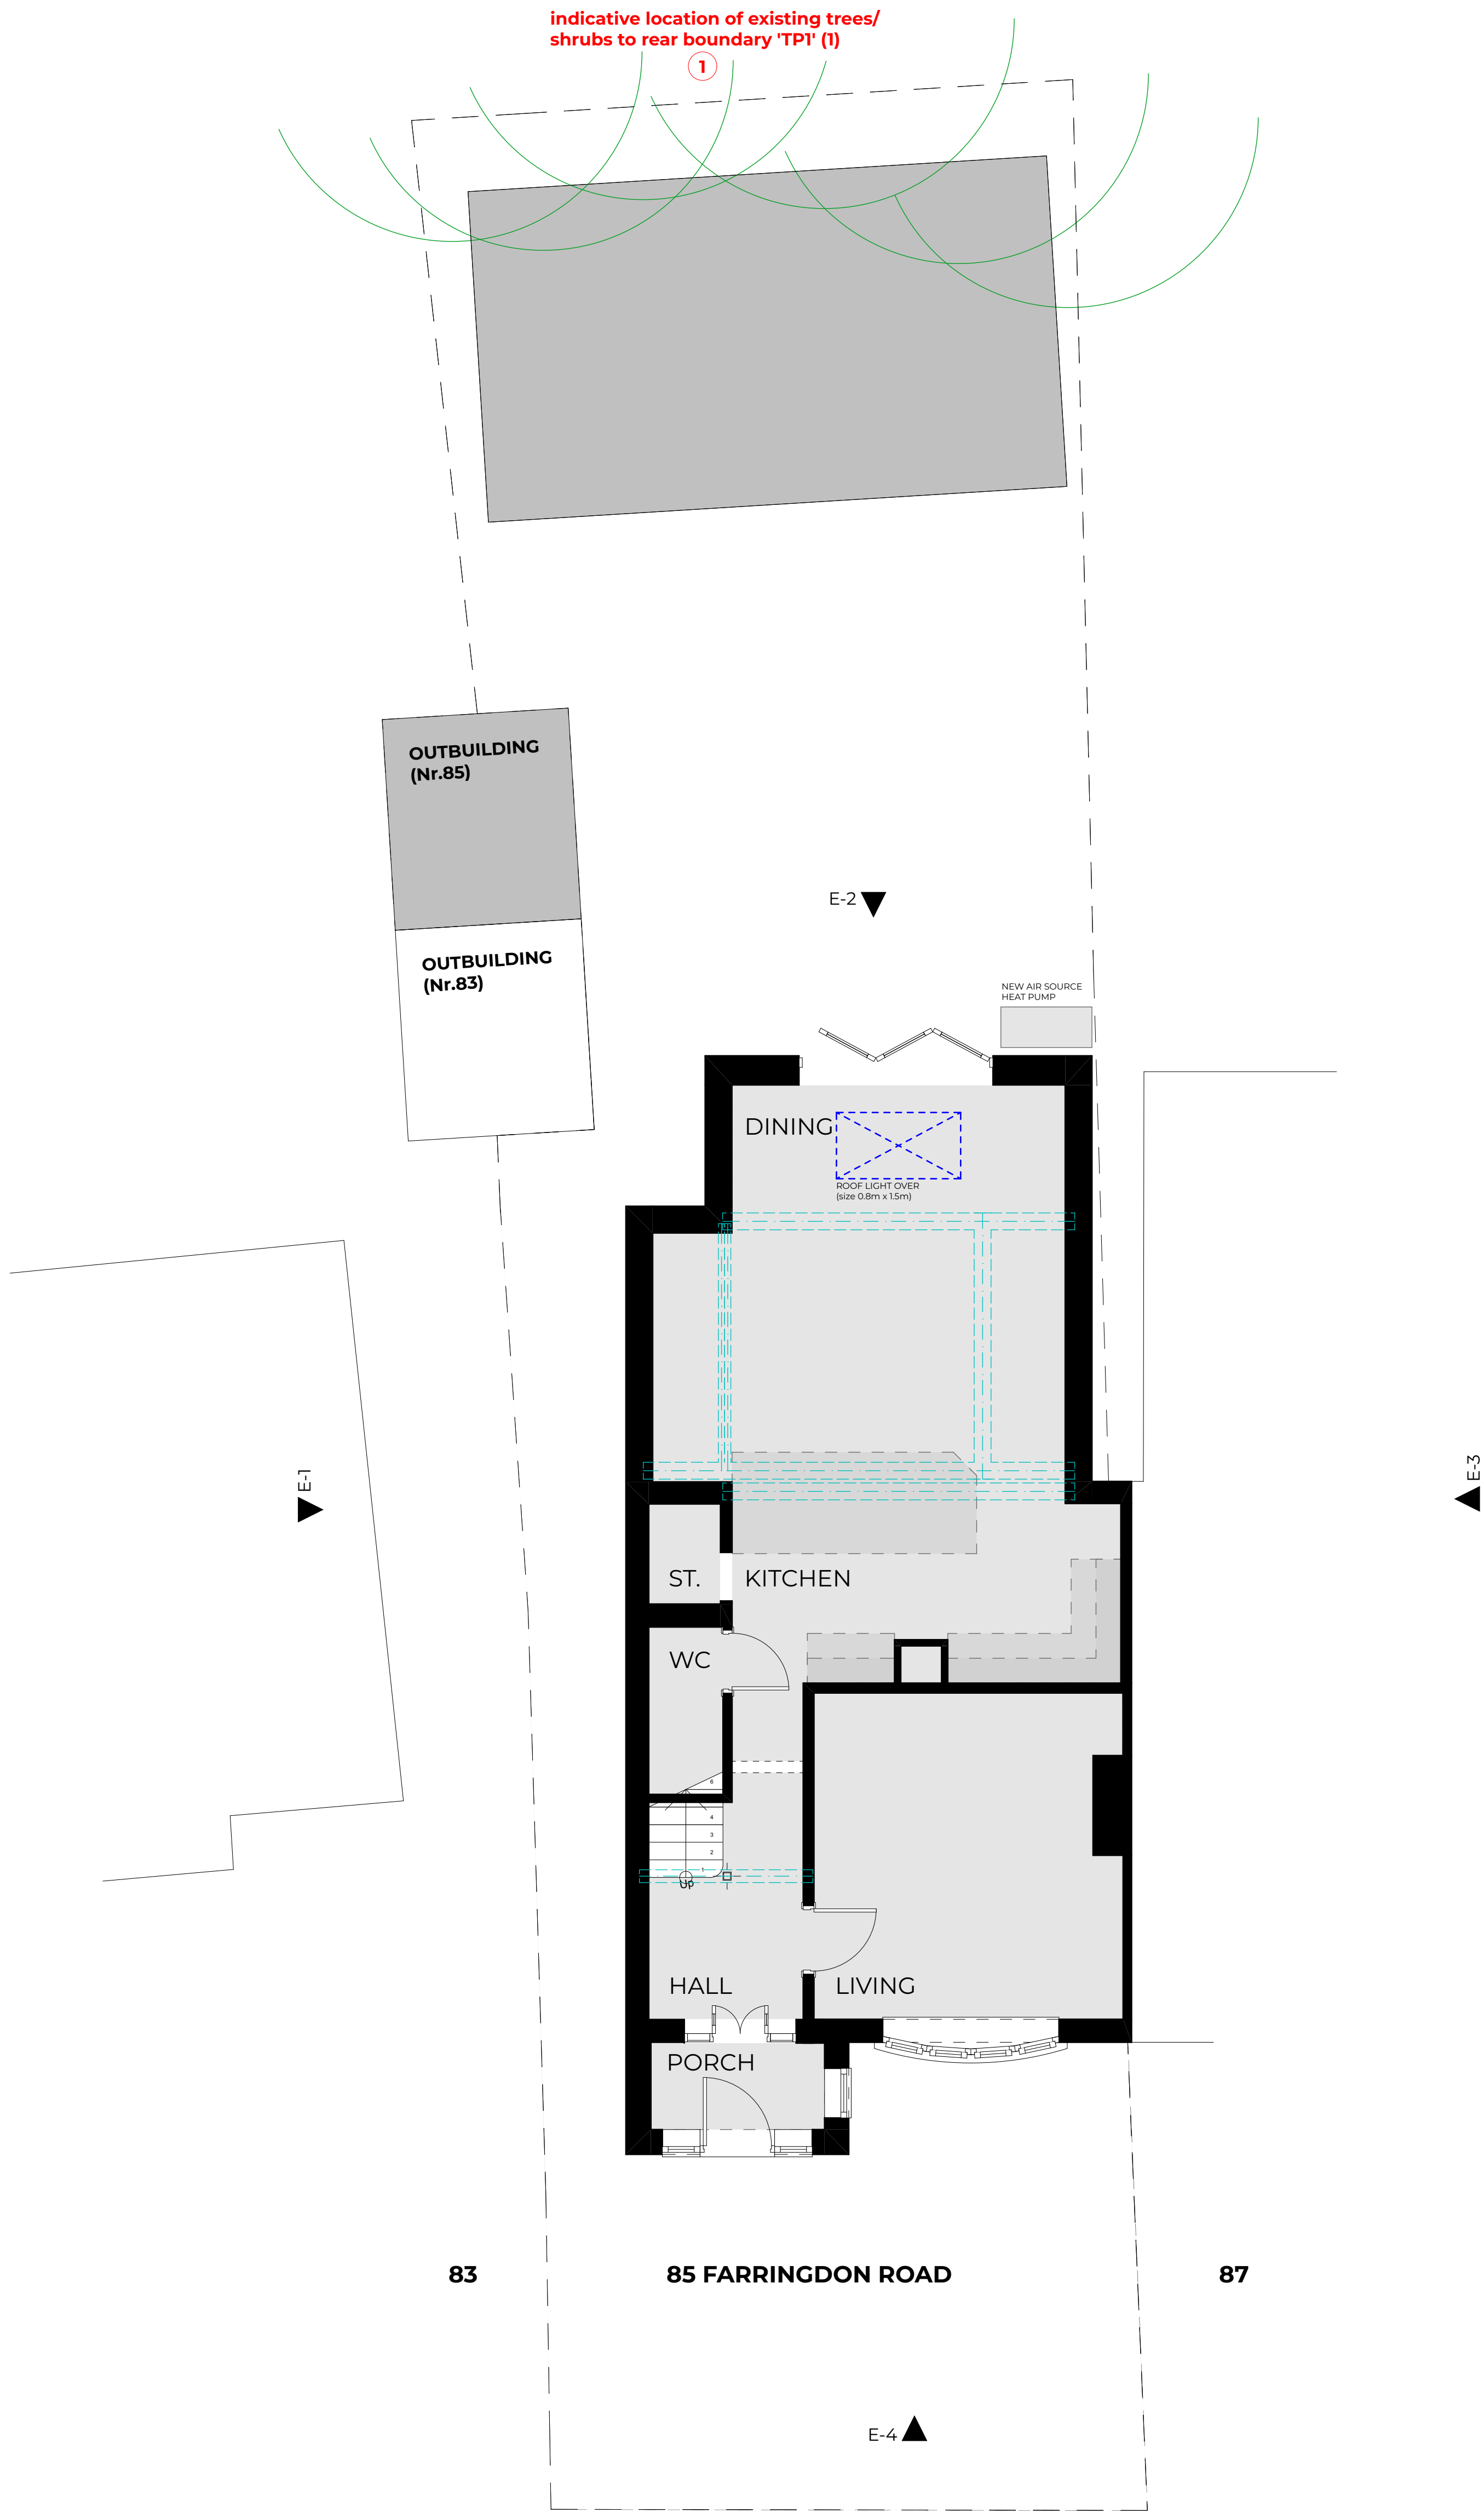

0
-
GFL-PROPOSED SITE AND GROUND FLOOR LEVEL PLAN
1:50

RevID	CHID	Transmittal Set Name	Date
01		Planning Application	07/06/2025
02		Planning Application	10/06/2025
03		Planning Application	29/07/2025

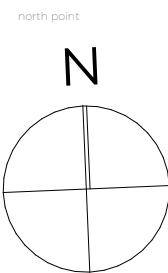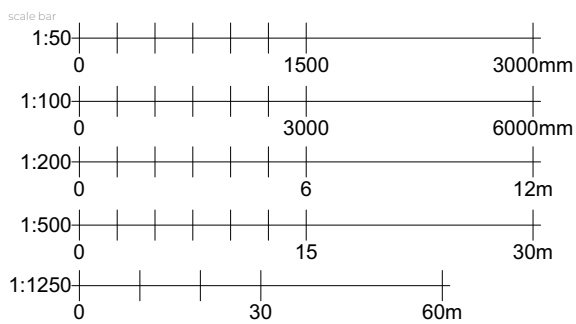

85 Farringdon Road, Havant. PO9 2LP.

Client	Drawing Title
Mr. and Mrs. Hall	Proposed Site and Ground Floor Level Plan
Project	Project Number/Revision Number
Proposed first floor rear extension and loft conversion 85 Farringdon Road, Havant. PO9 2LP.	0855-01.004. 03 1:50 A1 06 June 2025
Drawings/Specifications/Notes	
☐ preliminary ☒ planning ☐ building regulations ☐ production ☐ tender ☐ construction ☐ as built ☐ land registry ☐ other	