



Customer Name:.....
Sales Order No:.....
Gate Height:.....
Gate Width:.....
Salesman:.....

NOTE: HINGES WILL BE FITTED
AS STANDARD UNLESS INDICATED

IF FITTINGS ARE REQUIRED
TO BE SUPPLIED SEPARATELY
PLEASE TICK BOX..... ☐

Wide Entrance Gate

Specification (Above 3.0m Wide)
Gates are 1.2m high except for the curved hanging stile which is 1.5m 125 x 75mm. Slam stile is 75 x 75mm. Top rail is 100 x 75mm, under rail 75 x 95mm and cross braces 75 x 25mm. Supplied in natural jakcured finish.

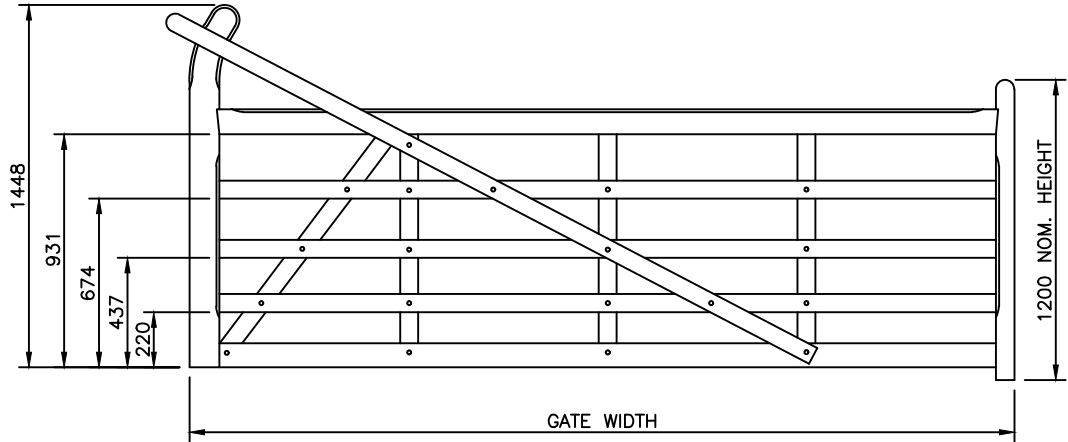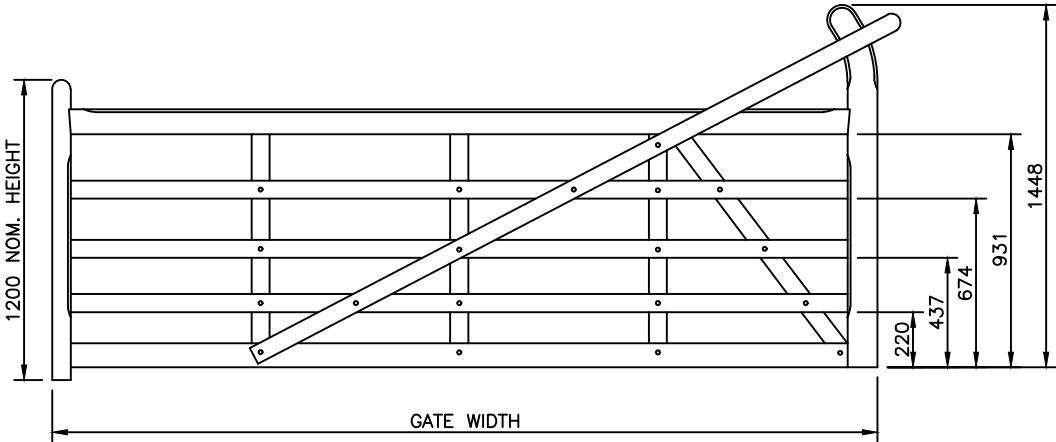

- All timber used through out is superior quality Jakcured softwood guaranteed for 25 years
- The timber is machined to a standard size, stop chamfered and planed
- All rail and cross bracings are bolted with stainless steel bolts
- All joints are morticed and tennoned
- Traditional attractive designs

Manufacture
Tolerance
+/-5mm

DO NOT SCALE – IF IN DOUBT ASK

Jacksons
Fencing

This Drawing Is The Property Of H.S. Jackson & Son (Fencing) Ltd, And May Not Be Copied Or Reproduced In Any Way Without Prior Written Permission.

Stowting Common, Near Ashford,
Kent. TN25 6BN
Telephone: 01233 750393
Fax: 01233 750403
www.jacksons-fencing.co.uk
www.jacksons-security.co.uk

4	08/11/18	Rail Pitch Dims Added
3	04/01/07	Stiles Flush if Automated
2	13/02/06	Auto Note Added
1	13/11/04	UPDATE

Drawn WB		TITLE WIDE ENTRANCE GATE (AUTOMATED)	
Date 13/11/04			
Checked		CUSTOMER ACK No.	Drawing No. 04 J7/02094 Sheet 3 of 7
Size A3	Scale NTS U.O.S		