Customer Name:.....

Sales Order No:.....

Gate Height:.....

Gate Width:.....

Salesman:.....

NOTE: HINGES WILL BE FITTED AS STANDARD UNLESS INDICATED

IF FITTINGS ARE REQUIRED TO BE SUPPLIED SEPARATELY PLEASE TICK BOX..... ☐

Wide Entrance Gate

Specification (Above 2.0m - 3.0m Wide)
Gates are 1.2m high except for the curved hanging stile which is 1.5m 125 x 75mm. Slam stile is 75 x 75mm. Top rail is 100 x 75mm, under rail 75 x 95mm and cross braces 75 x 25mm. Supplied in natural jakcured finish.

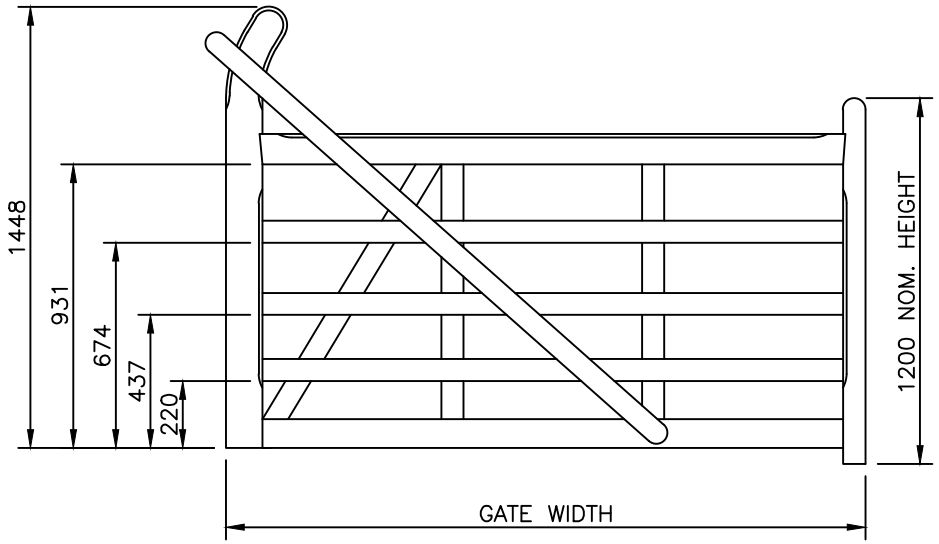

VIEWED FROM OUTSIDE
GATE LEFT HAND HANGING.
(AUTOMATED)

Maunfacture Tolerance +/−5mm

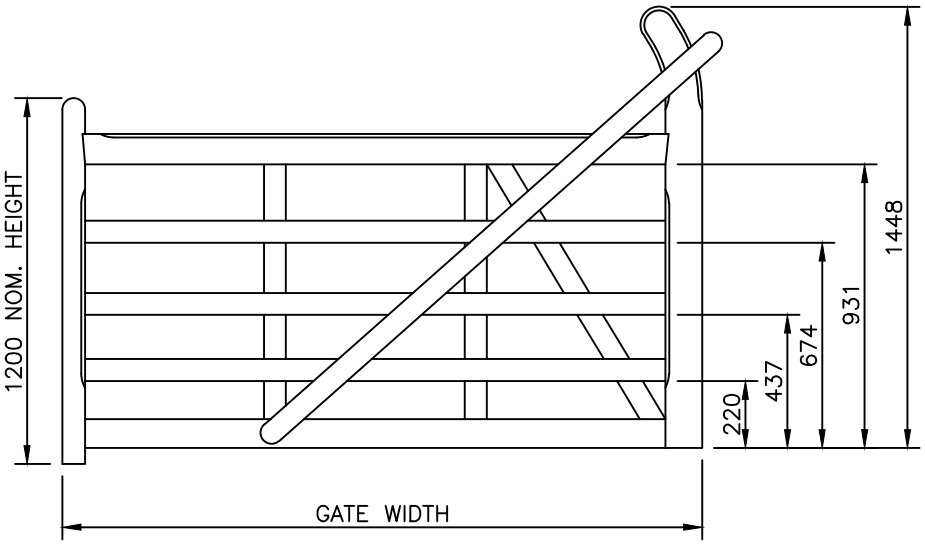

VIEWED FROM OUTSIDE
GATE RIGHT HAND HANGING.
(AUTOMATED)

- All timber used through out is superior quality Jakcured softwood guaranteed for 25 years
- The timber is machined to a standard size, stop chamfered and planed
- All rail and cross bracings are bolted with stainless steel bolts
- All joints are morticed and tennoned
- Traditional attractive designs

DO NOT SCALE – IF IN DOUBT ASK

Jacksons Fencing

Stowting Common, Near Ashford, Kent. TN25 6BN
Telephone: 01233 750393
Fax: 01233 750403
www.jacksons-fencing.co.uk
www.jacksons-security.co.uk

This Drawing Is The Property Of H.S. Jackson & Son (Fencing) Ltd, And May Not Be Copied Or Reproduced In Any Way Without Prior Written Permission.

4	08/11/18	Rail Pitch Dims Added
3	04/01/07	Stiles Flush if Automated
2	13/02/06	Auto Note Added
1	13/11/04	UPDATE

Drawn WB		TITLE	WIDE ENTRANCE GATE (AUTOMATED)
Date 13/11/04			
Checked		CUSTOMER	Drawing No. 04 J7/02094
Size A3	Scale NTS U.O.S	ACK No.	Sheet 2 of 7