




Gym - Windows and Doors

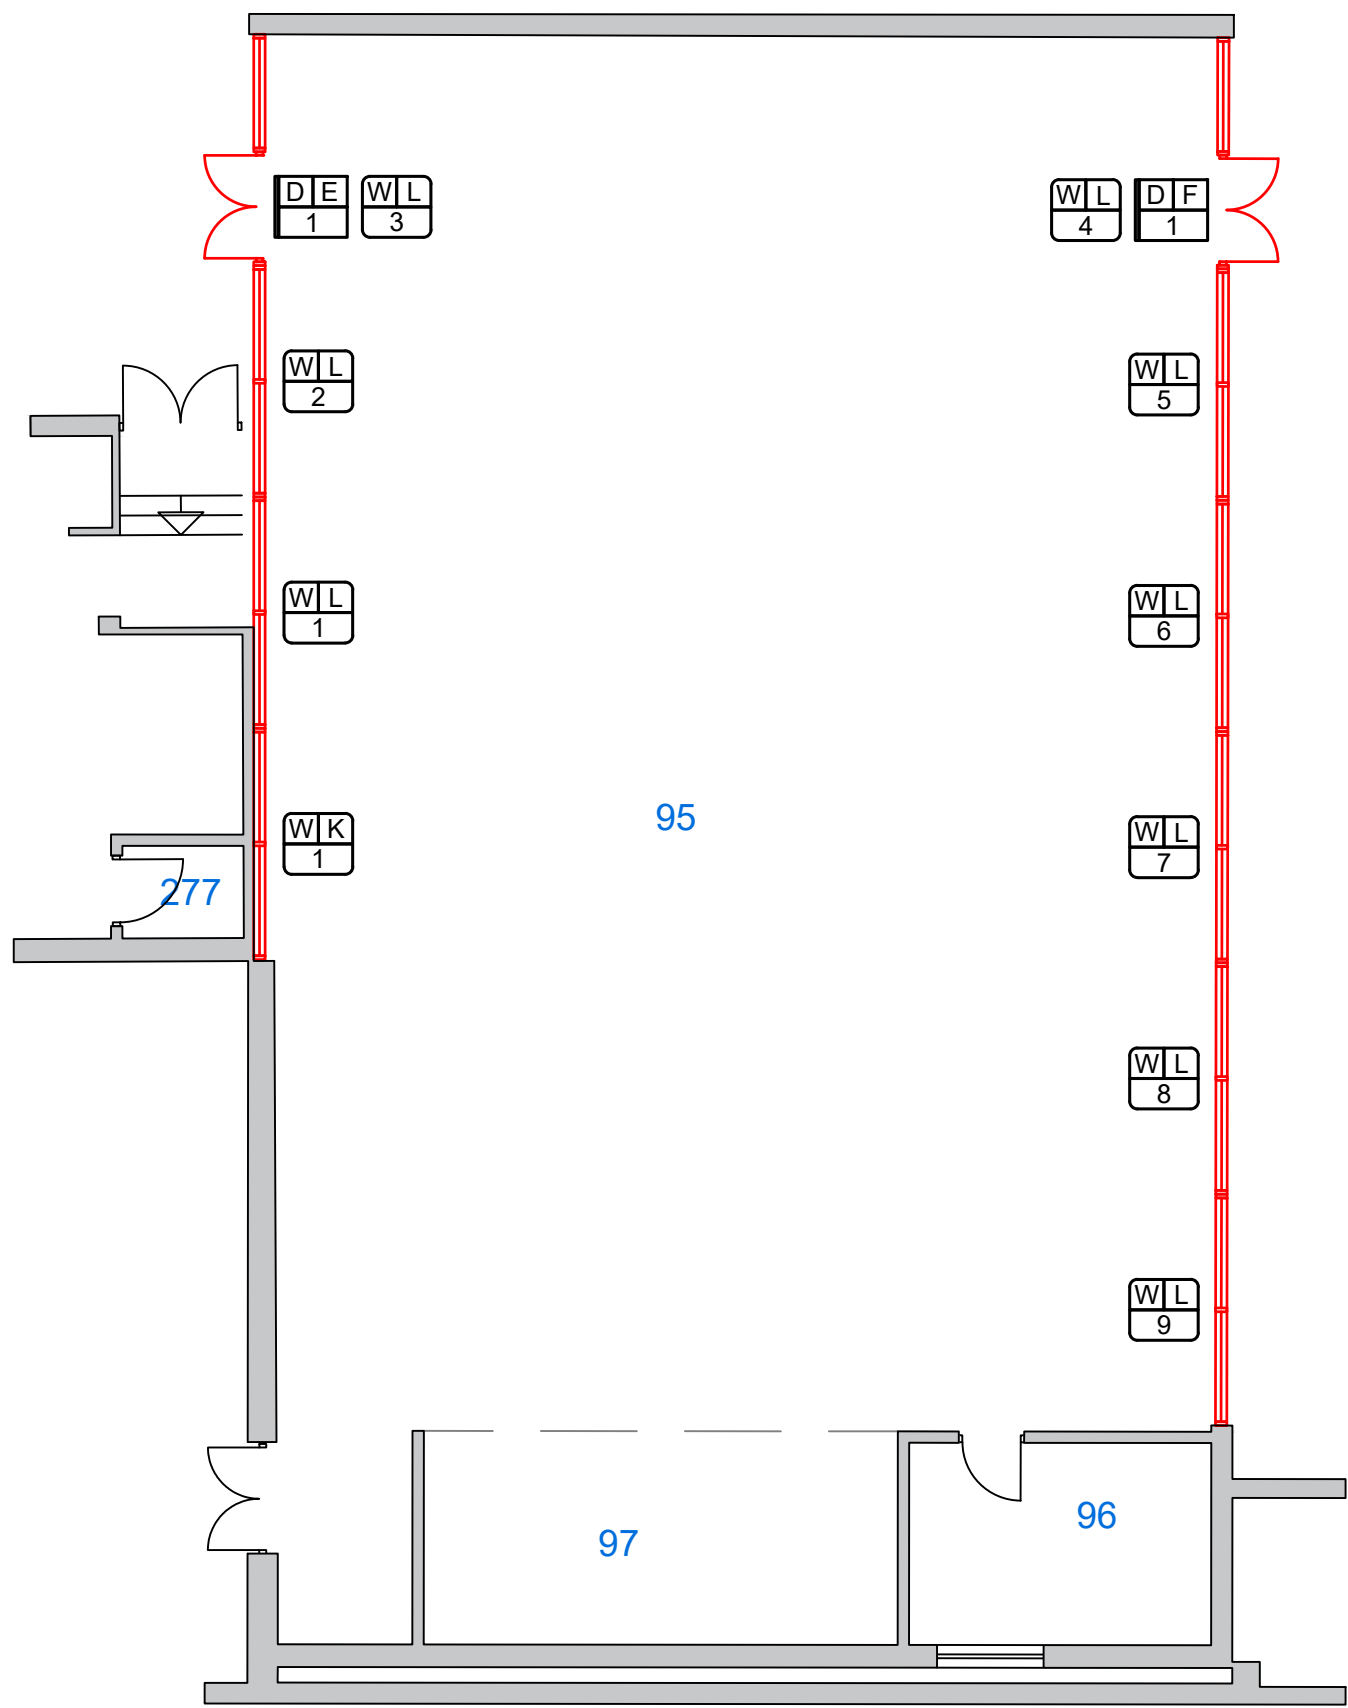

Window - Type K

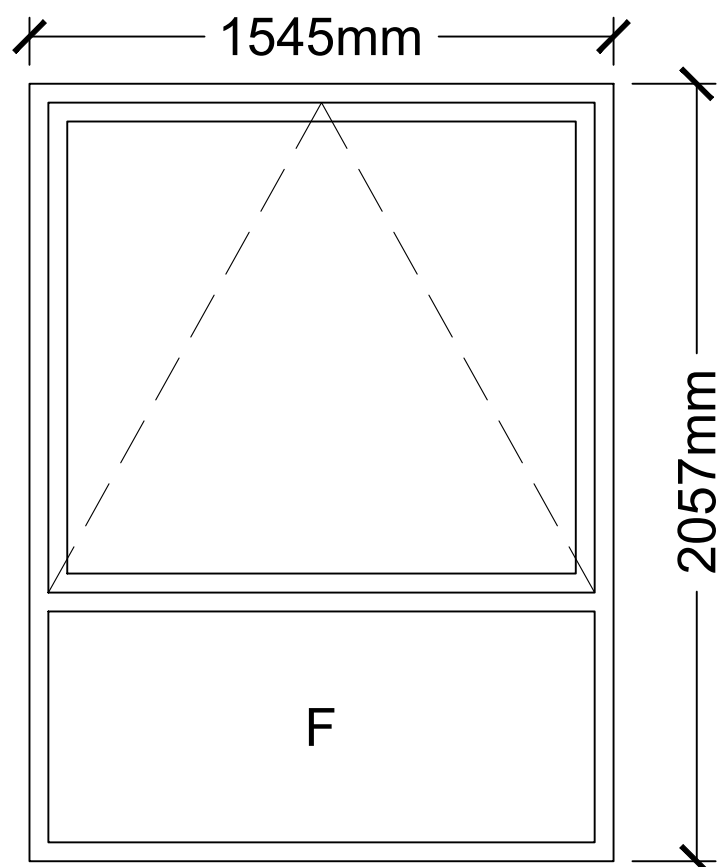


Existing

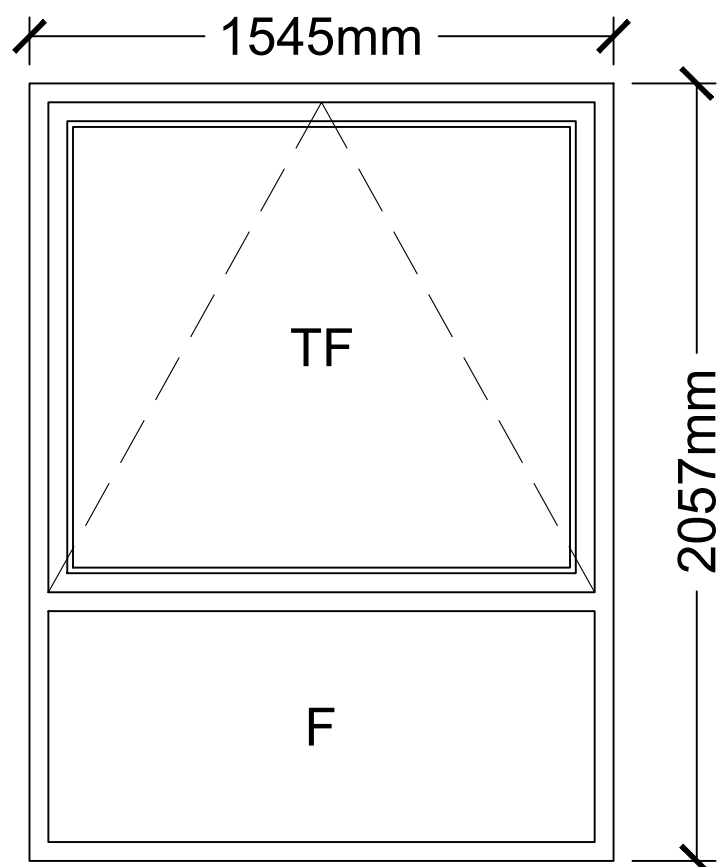


Proposed

Window - Type L

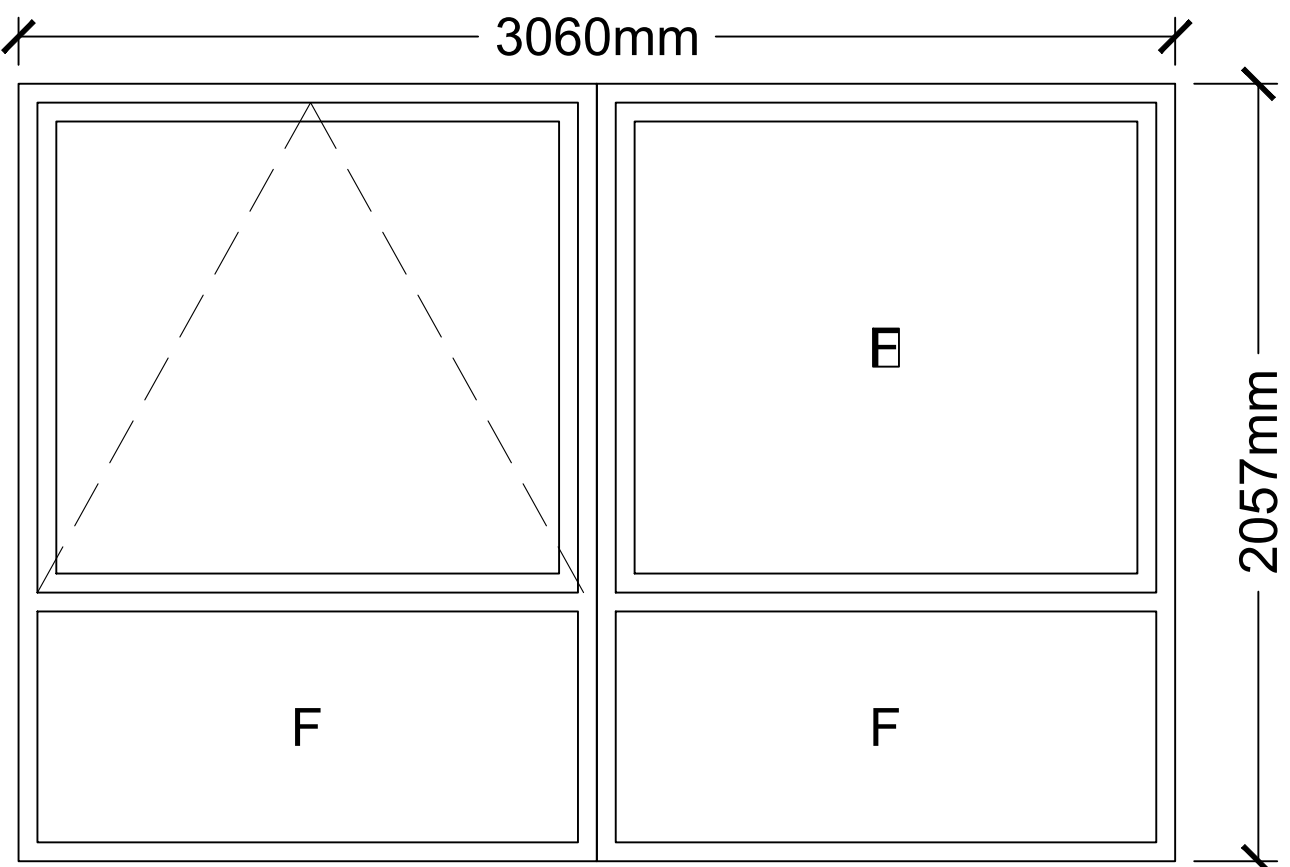


Existing

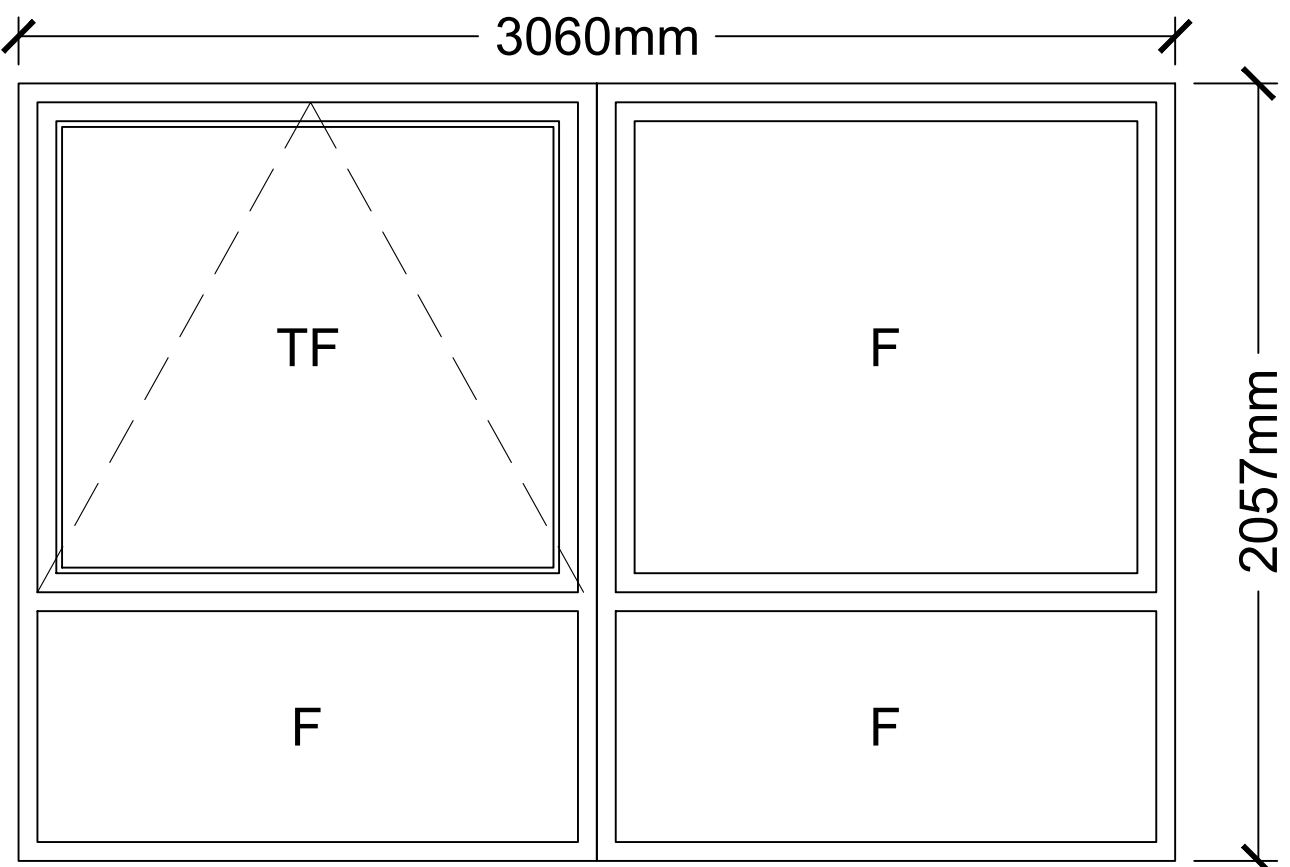


Proposed

Door - Type E

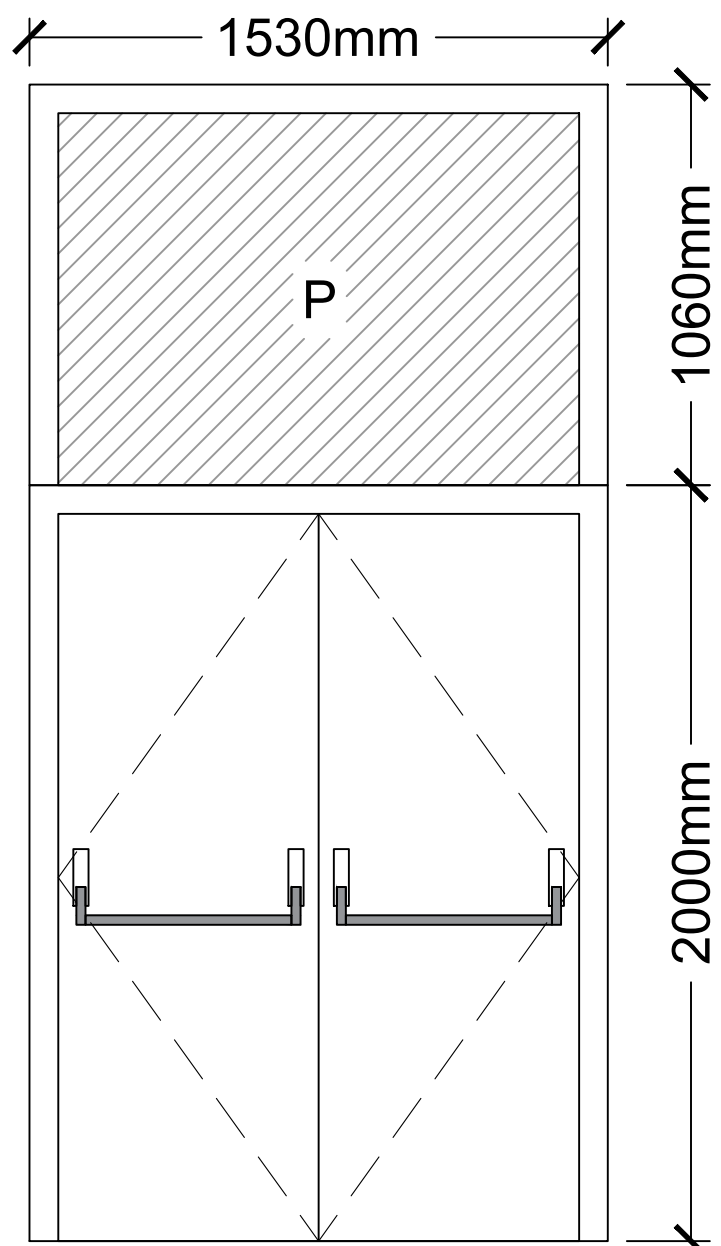


Existing

Note: Both Door Type E and F are drawn via an internal view

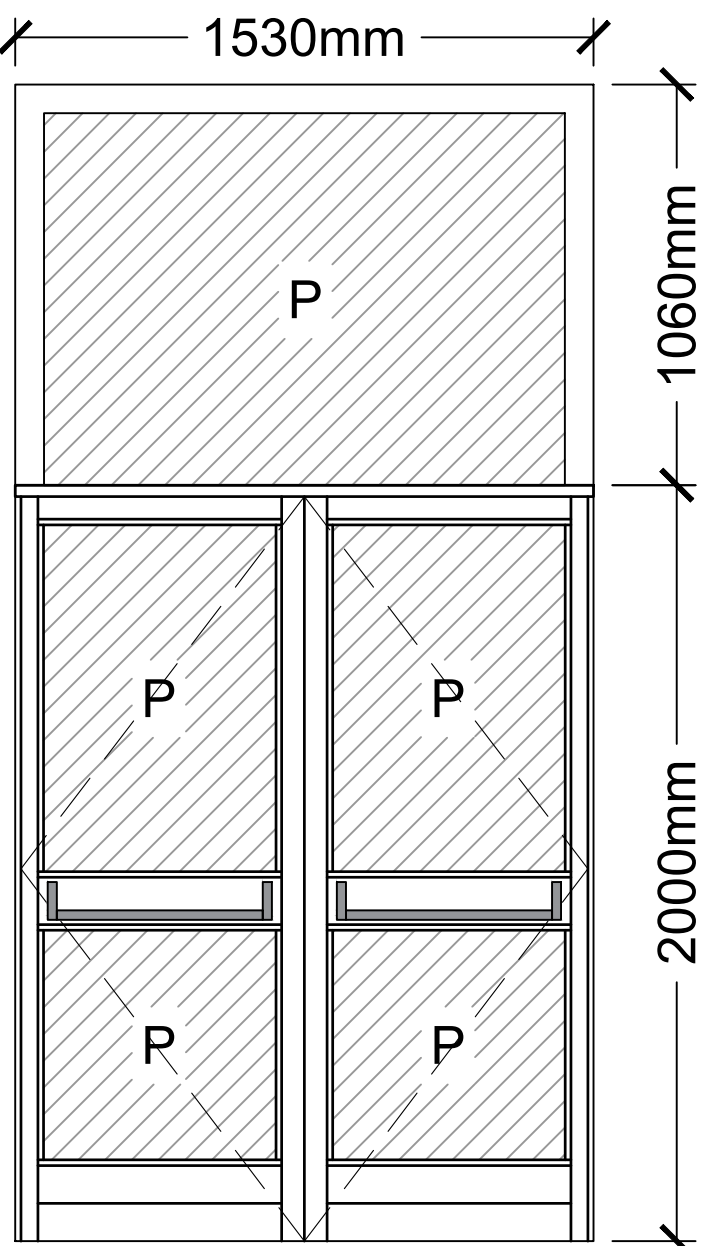


Proposed

Door - Type F

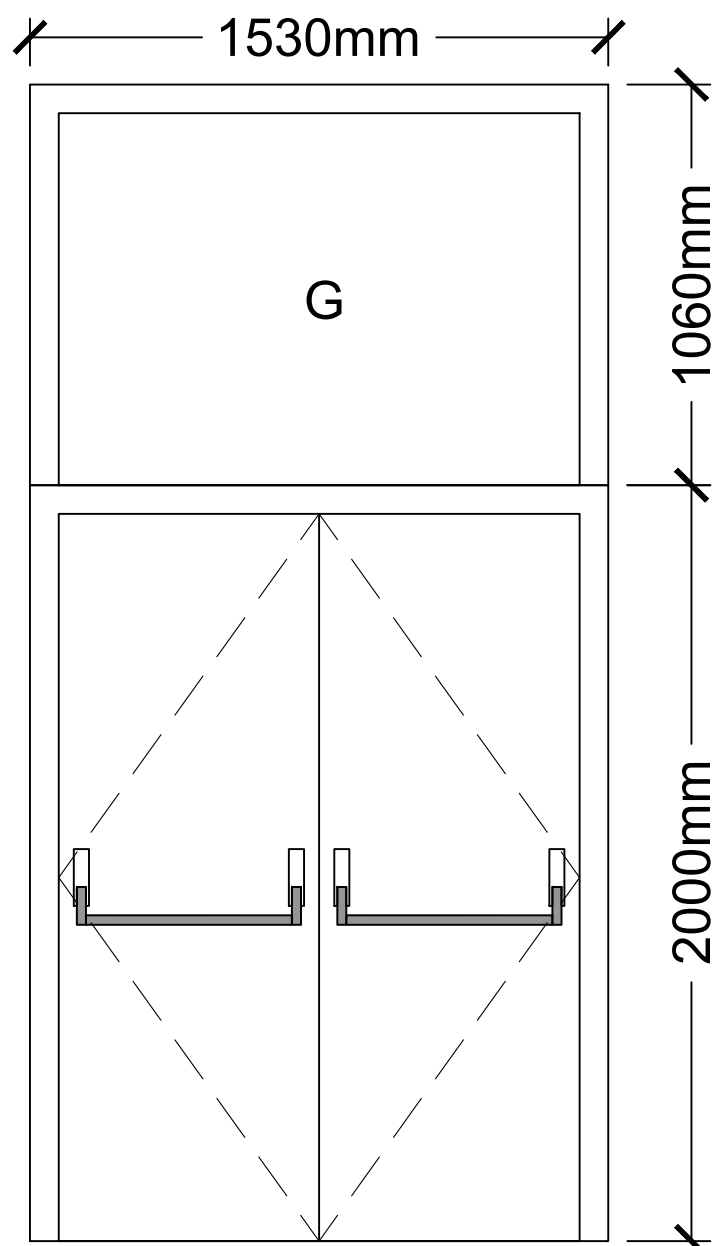

Existing

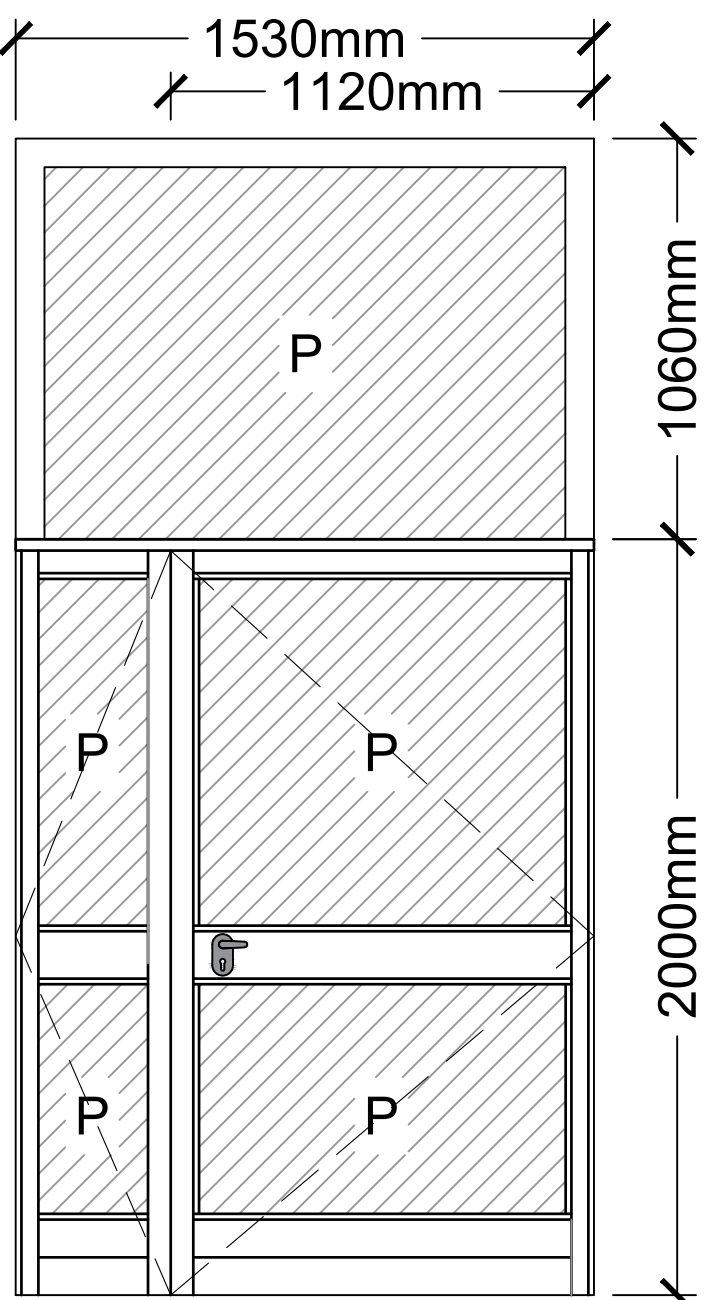

Proposed

Note: Main Door Leaf must have a 1m clear door opening

General Notes

- This drawing is © copyright Hampshire County Council 2025. No unauthorised reproduction of any kind is permitted.
- No dimensions to be scaled from this drawing. Verify all dimensions prior to construction. Immediately report any discrepancies on the document to the Architect/Contract Administrator. This document shall be read in conjunction with associated models, specifications and related consultant's documents.
- Drawing to be read with all relevant Architectural, Interiors, Structural, M&E, Drainage/Public Health, Landscape, Civils and Interiors drawings and specifications.
- This map is reproduced from Ordnance Survey material with the permission of Ordnance Survey on behalf of the controller of Her Majesty's Stationery Office © Crown copyright. Unauthorised reproduction infringes Crown Copyright & may lead to prosecution or civil proceedings (100019180) 2025.

Hampshire County Council

Notes:

- All dimensions shown are for pricing purposes only.
- Contractor is required to visit the school to take their own measurements prior to issue of fabrication drawings and fabrication.
- Contractor to issue fabrication drawings for Contract Administrator (CA) approval prior to fabrication.
- Drawings to be read in conjunction with Schedule of works and Tender Documents.
- Drawings not to be scaled.
- All products must be installed to the manufacturers recommendations and to the complete satisfaction of the CA.
- Colours: TBC
- Please refer to Schedule of works for windows opening configurations, i.e. teleflex or camstay.

KEYS:

Panel

F = FIXED WINDOW GLAZING
G = DOOR LEAF GLAZING
L = LOUVRE
OG = OPAQUE GLASS
S = SLIDERS
TF = TELEFLEX
CS = CAMSTAY

P1	TENDER ISSUE	----	XXX	XXX
Rev	Description	Date	By	Chkd

HCC Property Services
The Castle
Winchester SO23 8UD
tel: (01962) 847801

Property Services

PROJECT NAME
Purbrook Park School - Windows and Doors Replacement

SHEET NAME
Block 001G
Gym
Existing and Proposed Windows and Doors Design

SCALE
Various@ A1

DRAWN
KL

CHKD
XXX

APRV
XXX

DRAWING No.
P14803-2004

project code - originator - volume - level - type - role - number

version
P1 00

SUITABILITY
code description

D2 SUITABLE FOR TENDER