
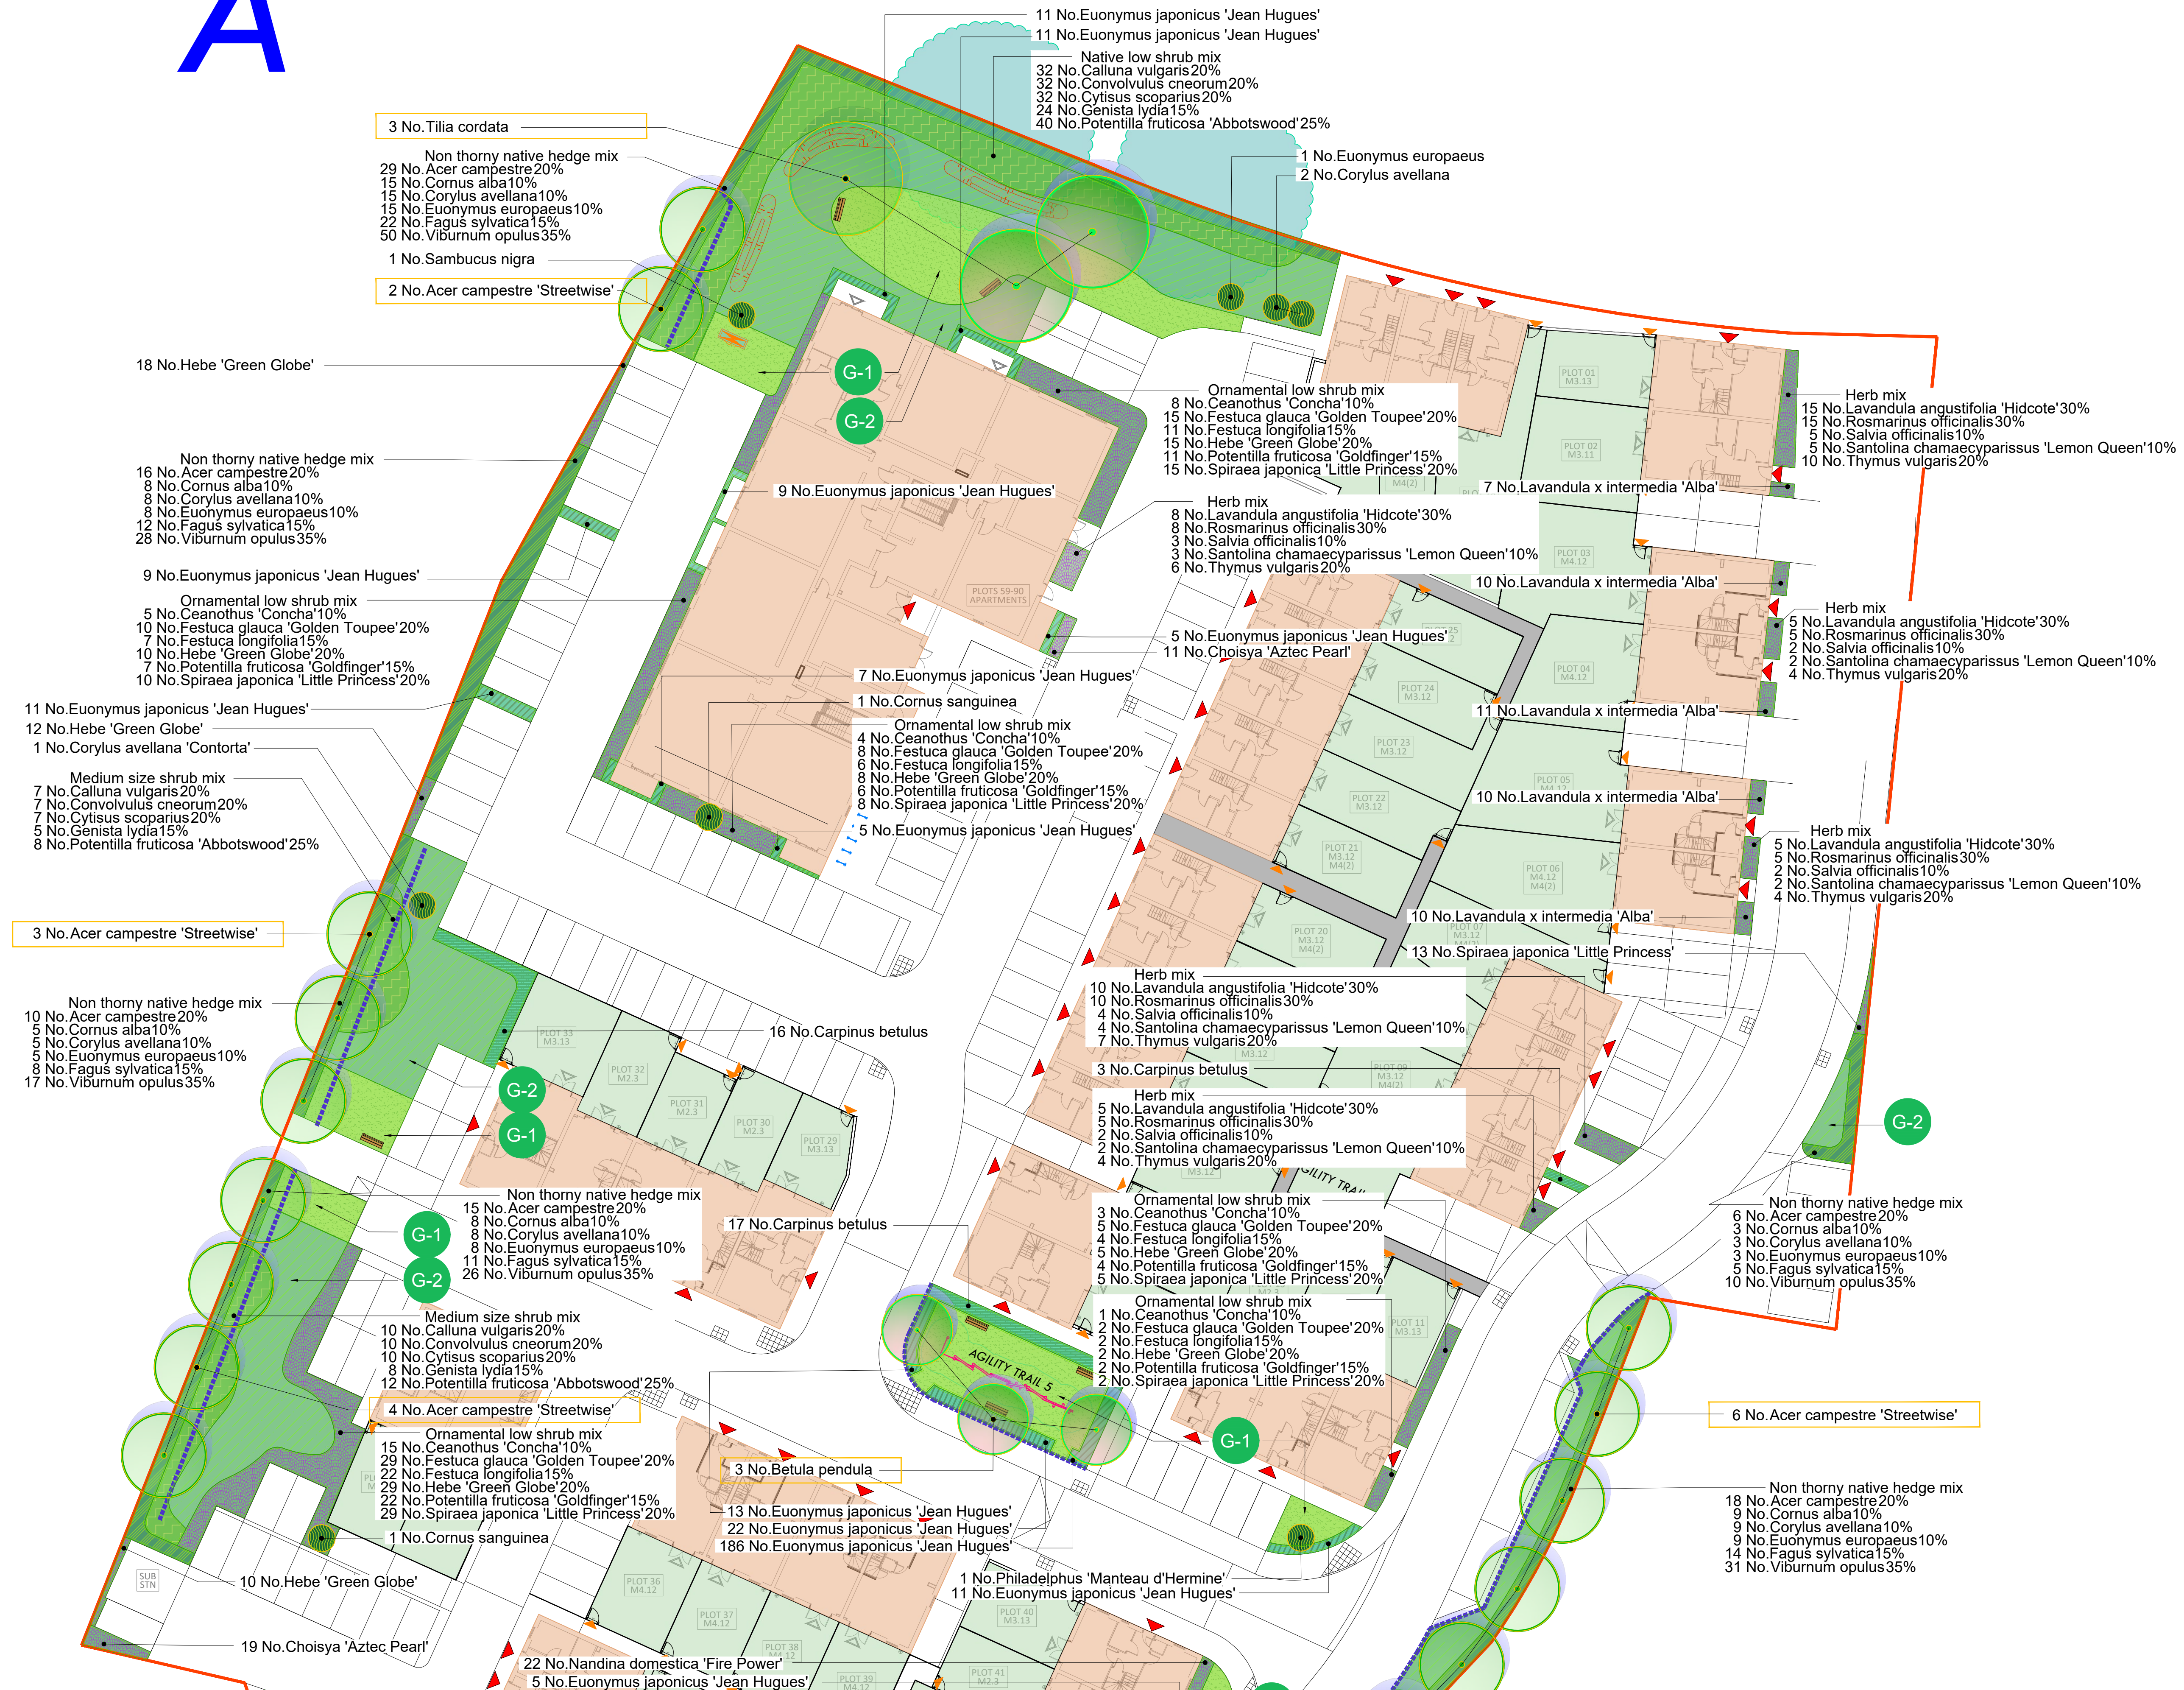


A

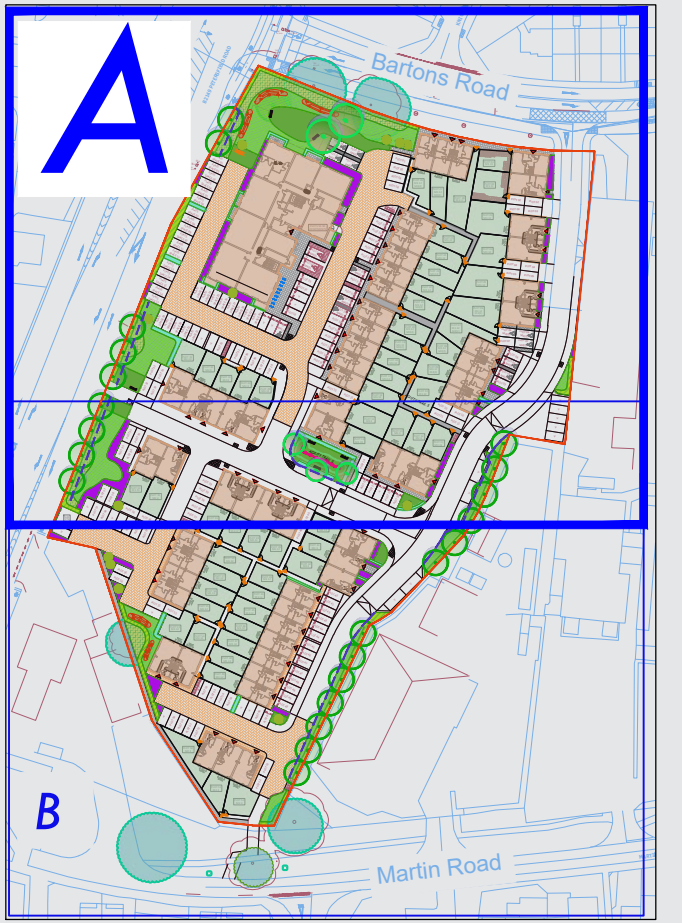

Stonebond.

Project Title:
Landscape plan
Project Number:
GUI005
Drawing Title:
Planting Plan
Segment A (1:250)

Scale:
1: 250 © A1
Date:
05/08/2026

Revision
Notes:

Drawing Number:
GUI005-PWH-XX-XX-DR-L-94-004

Rev: