


GENERAL NOTES:

- This drawing is to be read in conjunction with all relevant Architects and Engineers drawings and specifications.
- All materials and workmanship to be in accordance with relevant British Standards and recognised codes of practice.
- For details of setting out, levels, damp proof courses and finishes, refer to Architects drawings unless noted otherwise.
- The Contractor is responsible for the accuracy of all dimensions and the setting out.
- All dimensions are in millimetres unless noted otherwise.
- All proprietary materials to be in accordance with manufacturers specifications and to Engineer's approval.

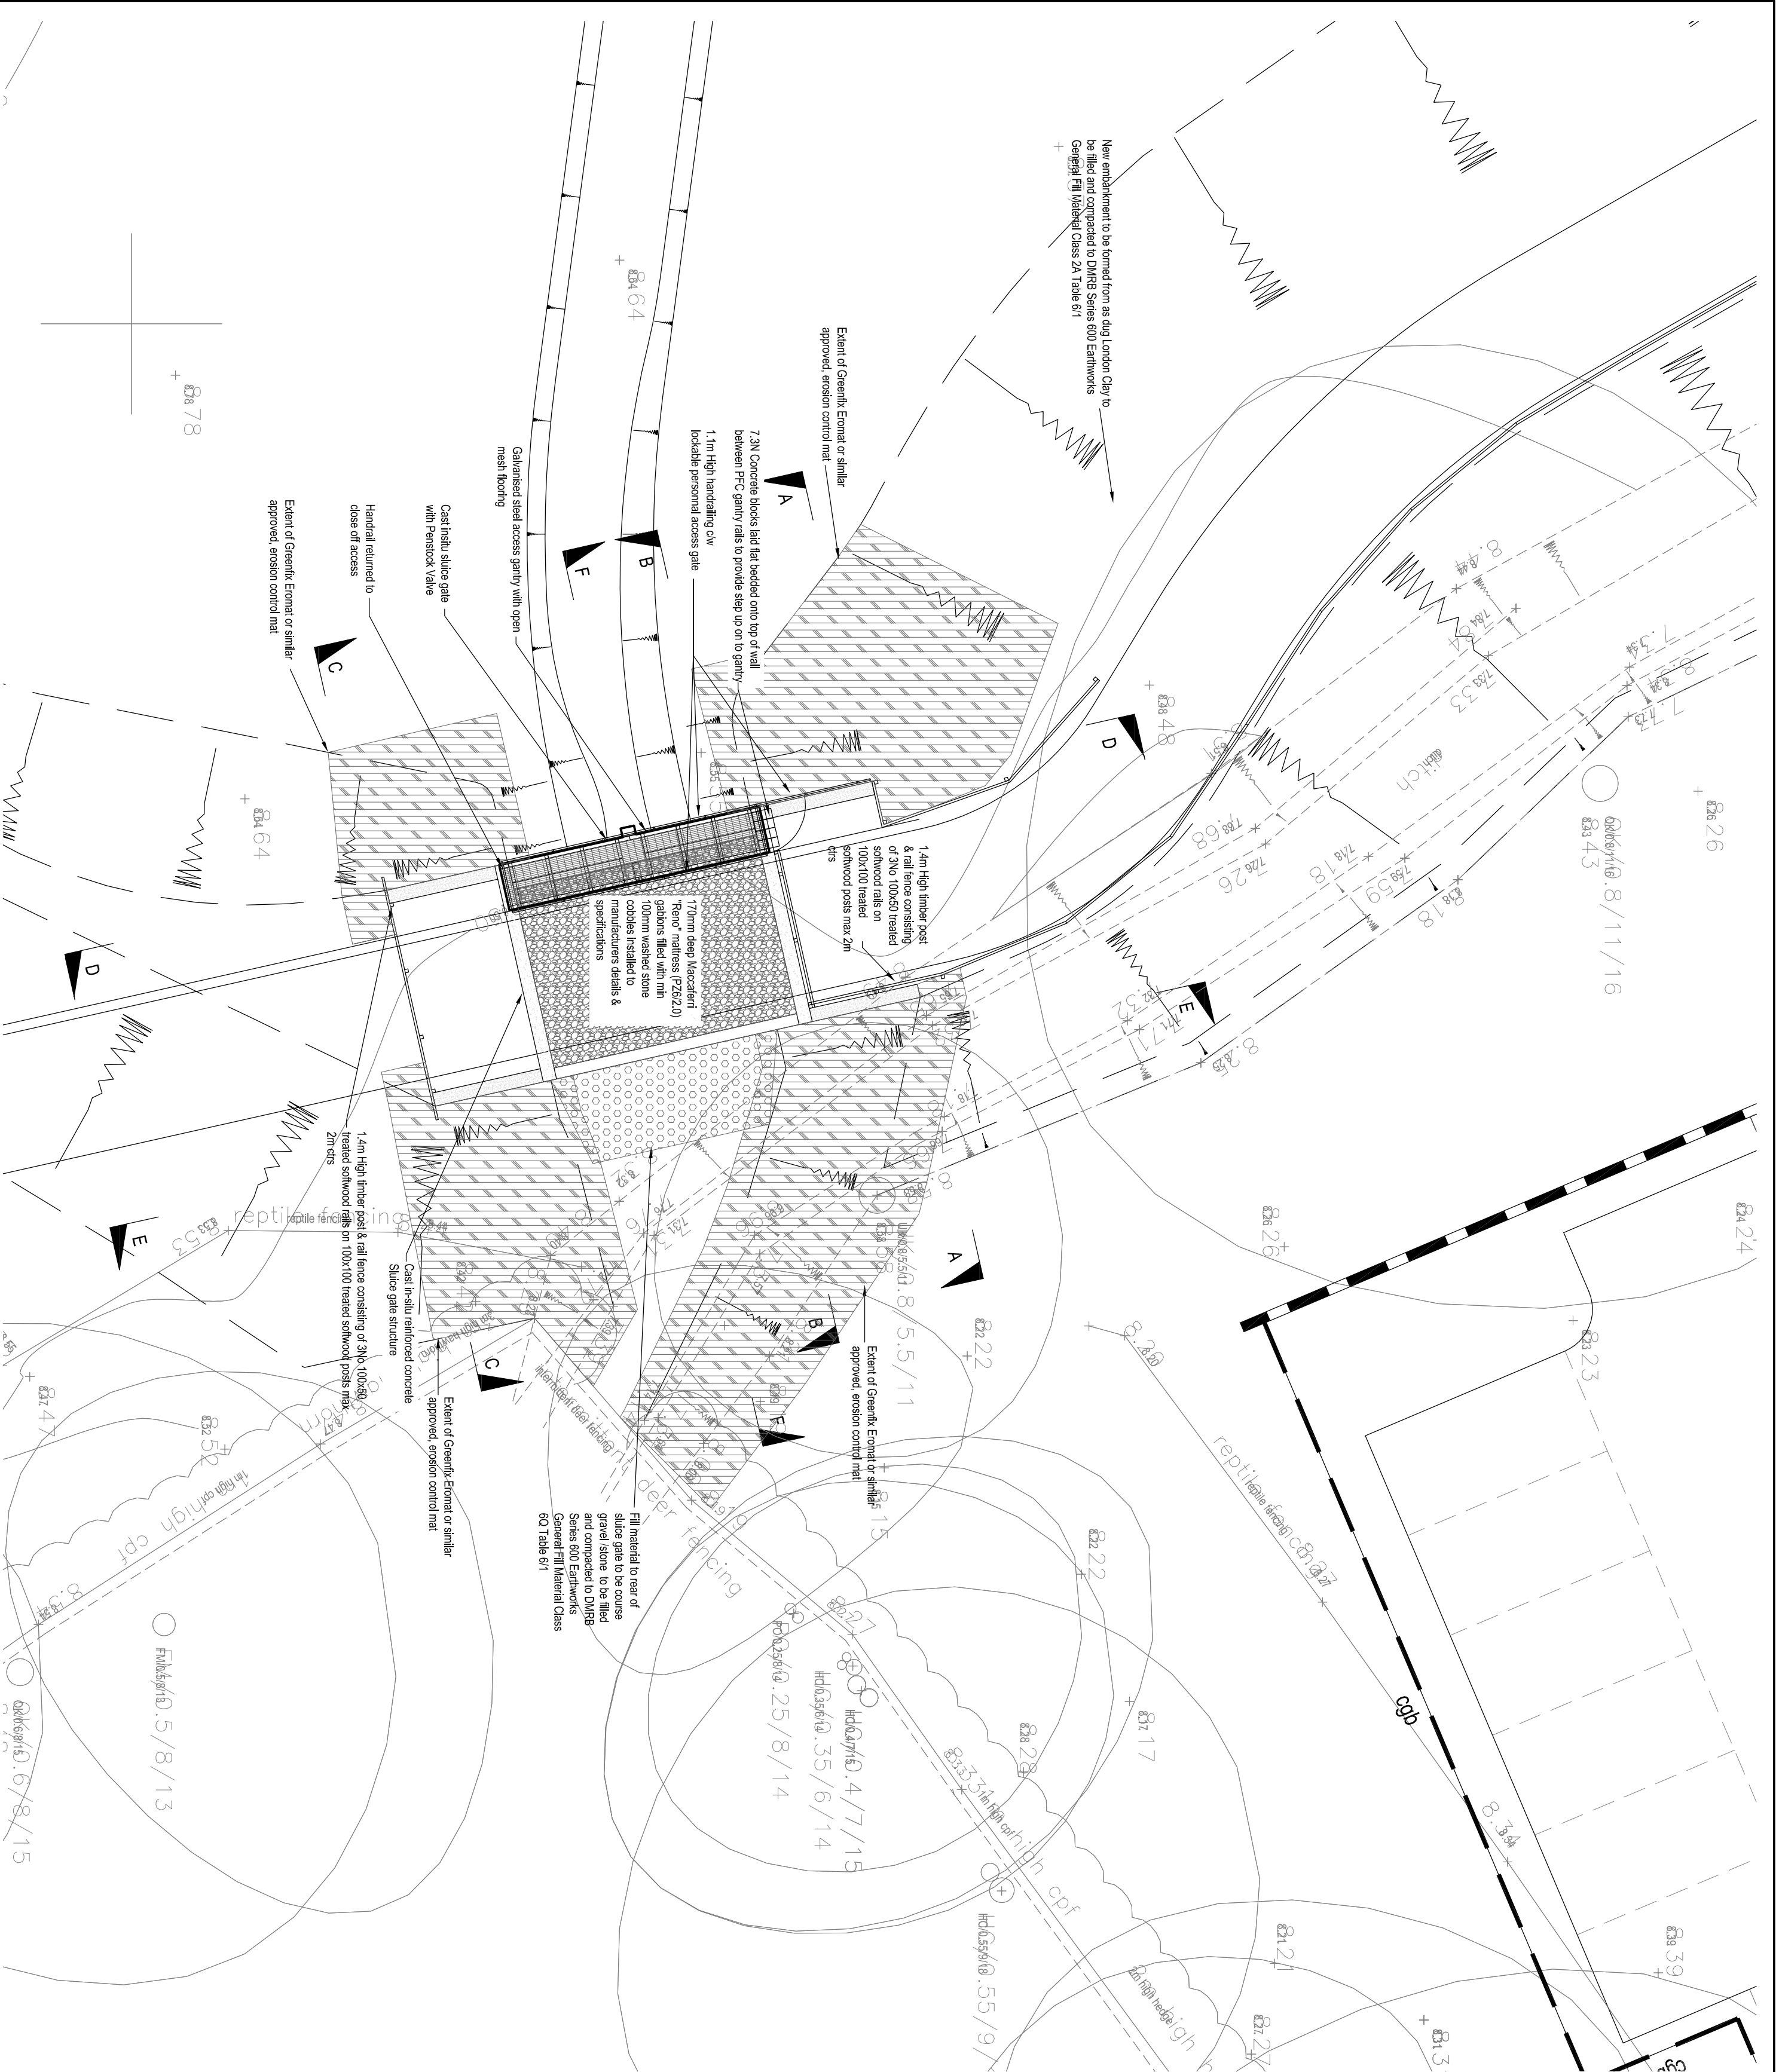

C	28.08.18	Step added to gully	MJS
B	08.11.17	Drawing status amended to construction.	MJS
A	17.08.17	Initial issue	KAM
Rev.	Date	Details	Initials

CONSTRUCTION

Project
Horndean Road
Emsworth

Client

Belway

E · SCHEER · SILVERMAN
Civil & Structural Consulting Engineers
Roughdon, A2 Omega Park, Eleton Way, Chandlers Ford, Hampshire SO53 4SE
Tel: 01794 521213 Email: reception@escheers.co.uk
www.escheersilverman.co.uk

Drawing Title Engineering Details Sluice Gate General Arrangement			
Drawn MJS	Checked KAM	Scales 1:100	Paper Size A2
Job No. ES 1711	Drawing No. 131-01	Date 08.17	Revision C