



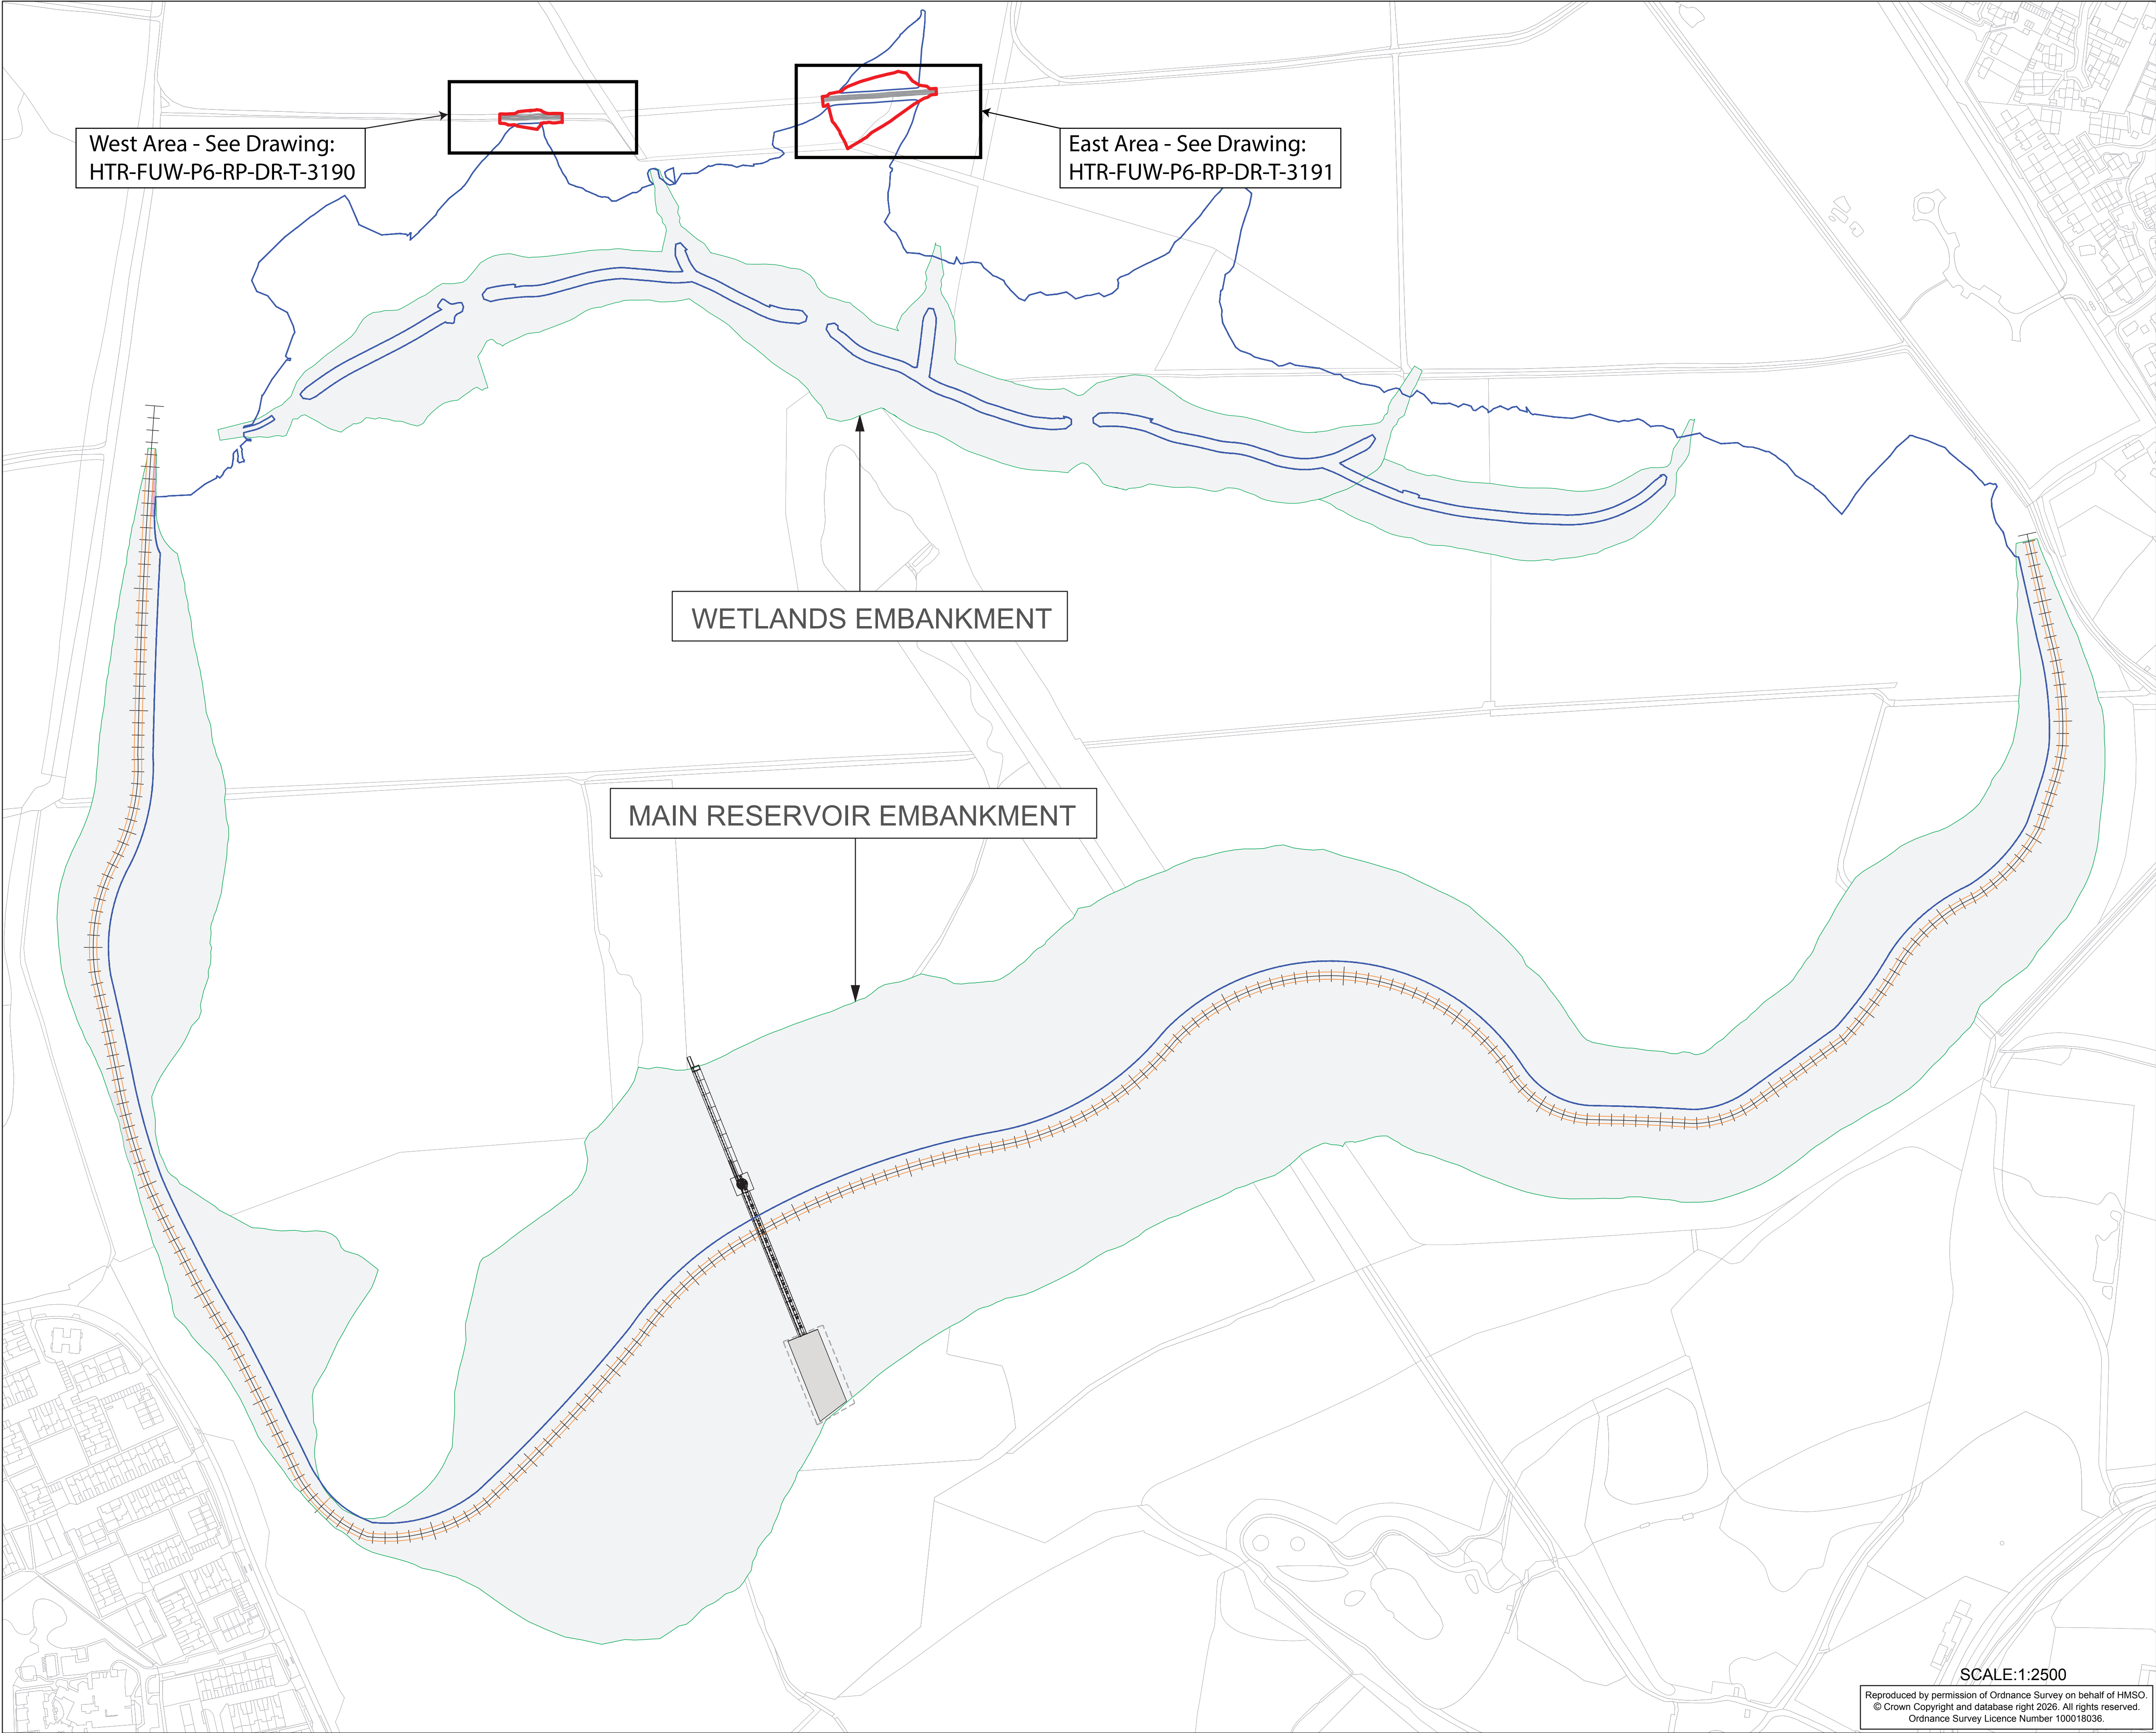

KEY

- APPLICATION AREA
- EMBANKMENT
- TOP WATER LEVEL - 39.5Maod
- FORESTRY ENGLAND TRACK

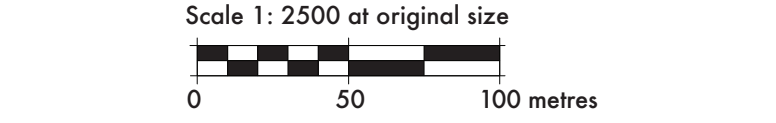

P02	AT	LS	10-08-26
P01 FIRST ISSUE - FOR PLANNING SUBMISSION	AT	LS	26-06-26
Rev Description	Checked	Approved	Date
Author MS	Drafting Check LS		
Designer RM	Design Check PN		

Telephone: Havant (023) 9249 9888
Fax: Havant (023) 9245 3632
Website: www.portsmouthwater.co.uk
Registered Office: POBox8 West Street
Havant Hampshire PO9 1LG
REGISTERED IN ENGLAND No. 2536455



Client	PORTSMOUTH WATER
Project	HAVANT THICKET RESERVOIR
Status	FOR INFORMATION
Status Code	S2
Drawing Title	PHASE 6 - FE TRACK - PROPOSALS PLAN
Drawing No.	HTR-FUW-P6-RP-DR-T-3188
Rev	P02

Reproduced by permission of Ordnance Survey on behalf of HMSO.
© Crown Copyright and database right 2026. All rights reserved.
Ordnance Survey Licence Number 100018036.

SCALE:1:2500