


- TREES
- A Ash
 - AL Alder
 - AP Apple
 - B Beech
 - BA Bay
 - BT Blackthorn
 - CB Cedar
 - CH Copper Beech
 - CY Cypress
 - E Elm
 - EL Eucalyptus
 - EU Field Maple
 - FR Fruit
 - HB Hornbeam
 - HC Horse Chestnut
 - HO Holm Oak
 - HW Hawthorn
 - HY Holly
 - HZ Hazel
 - IBT Indian Bean Tree
 - JM Japanese Maple
 - LS Laburnum
 - LM Lime
 - LO Locust Tree
 - LR Laurel
 - M Maple
 - MG Magnolia
 - MP Monkey Puzzle
 - OK Oak
 - PA Palm
 - PL Plane
 - PM Plum
 - PO Poplar
 - PR Pear
 - R Redwood
 - RO Red Oak
 - SD Rhododendron
 - SH Rowan
 - SB Silver Birch
 - SC Sweet Chestnut
 - SP Scots Pine
 - SR Spruce
 - SCS Sycamore
 - TU Tulip Tree
 - U Underside
 - W Willow
 - WB Whitebeam
 - WN Walnut
 - Y Yew

- ABBREVIATIONS
- BT British Telecom
 - BOL Bollard
 - CB Control Box
 - CL Cover Level
 - CTV Cable Television
 - EP Electric
 - EPH Electricity Pole
 - FD Fire Hydrant
 - GSV Gas Stop Valve
 - HT Height
 - HVC High Voltage Cable
 - IC Inspection Cover
 - IL Invert Level
 - LP Lamp Post
 - MH Man-Hole
 - MKR Marker
 - MW Monitoring Well
 - O/H Overhead
 - G Road Gully
 - PB Post Box
 - PC Pram Crossing
 - RNP Road Name Plate
 - RS Road Sign
 - S/A Sootaway
 - SV Stop Valve (Unidentified)
 - TB Telephone Box
 - TC Telecom
 - TH Trial Hole
 - TL Traffic Light
 - TP Telegraph Pole
 - UTL Unable to Lift
 - VP Vent pipe
 - WM Water Meter
 - WSV Water Stop Valve

- FENCES
- BWF Barbed Wire Fence
 - CBF Closed Board Fence
 - CP Concrete Post
 - CPF Chestnut Paling Fence
 - IRF Iron Railing Fence
 - PKF Picket Fence
 - PRF Post & Rail Fence
 - PWF Post & Wire Fence
 - SCF Security Fence
 - SP Steel Post
 - WMF Wire Mesh Fence
 - WPF Wood Panel Fence

Species / Dia / Spread (max) / Ht
e.g. OK / 0.6 / 8 / 15

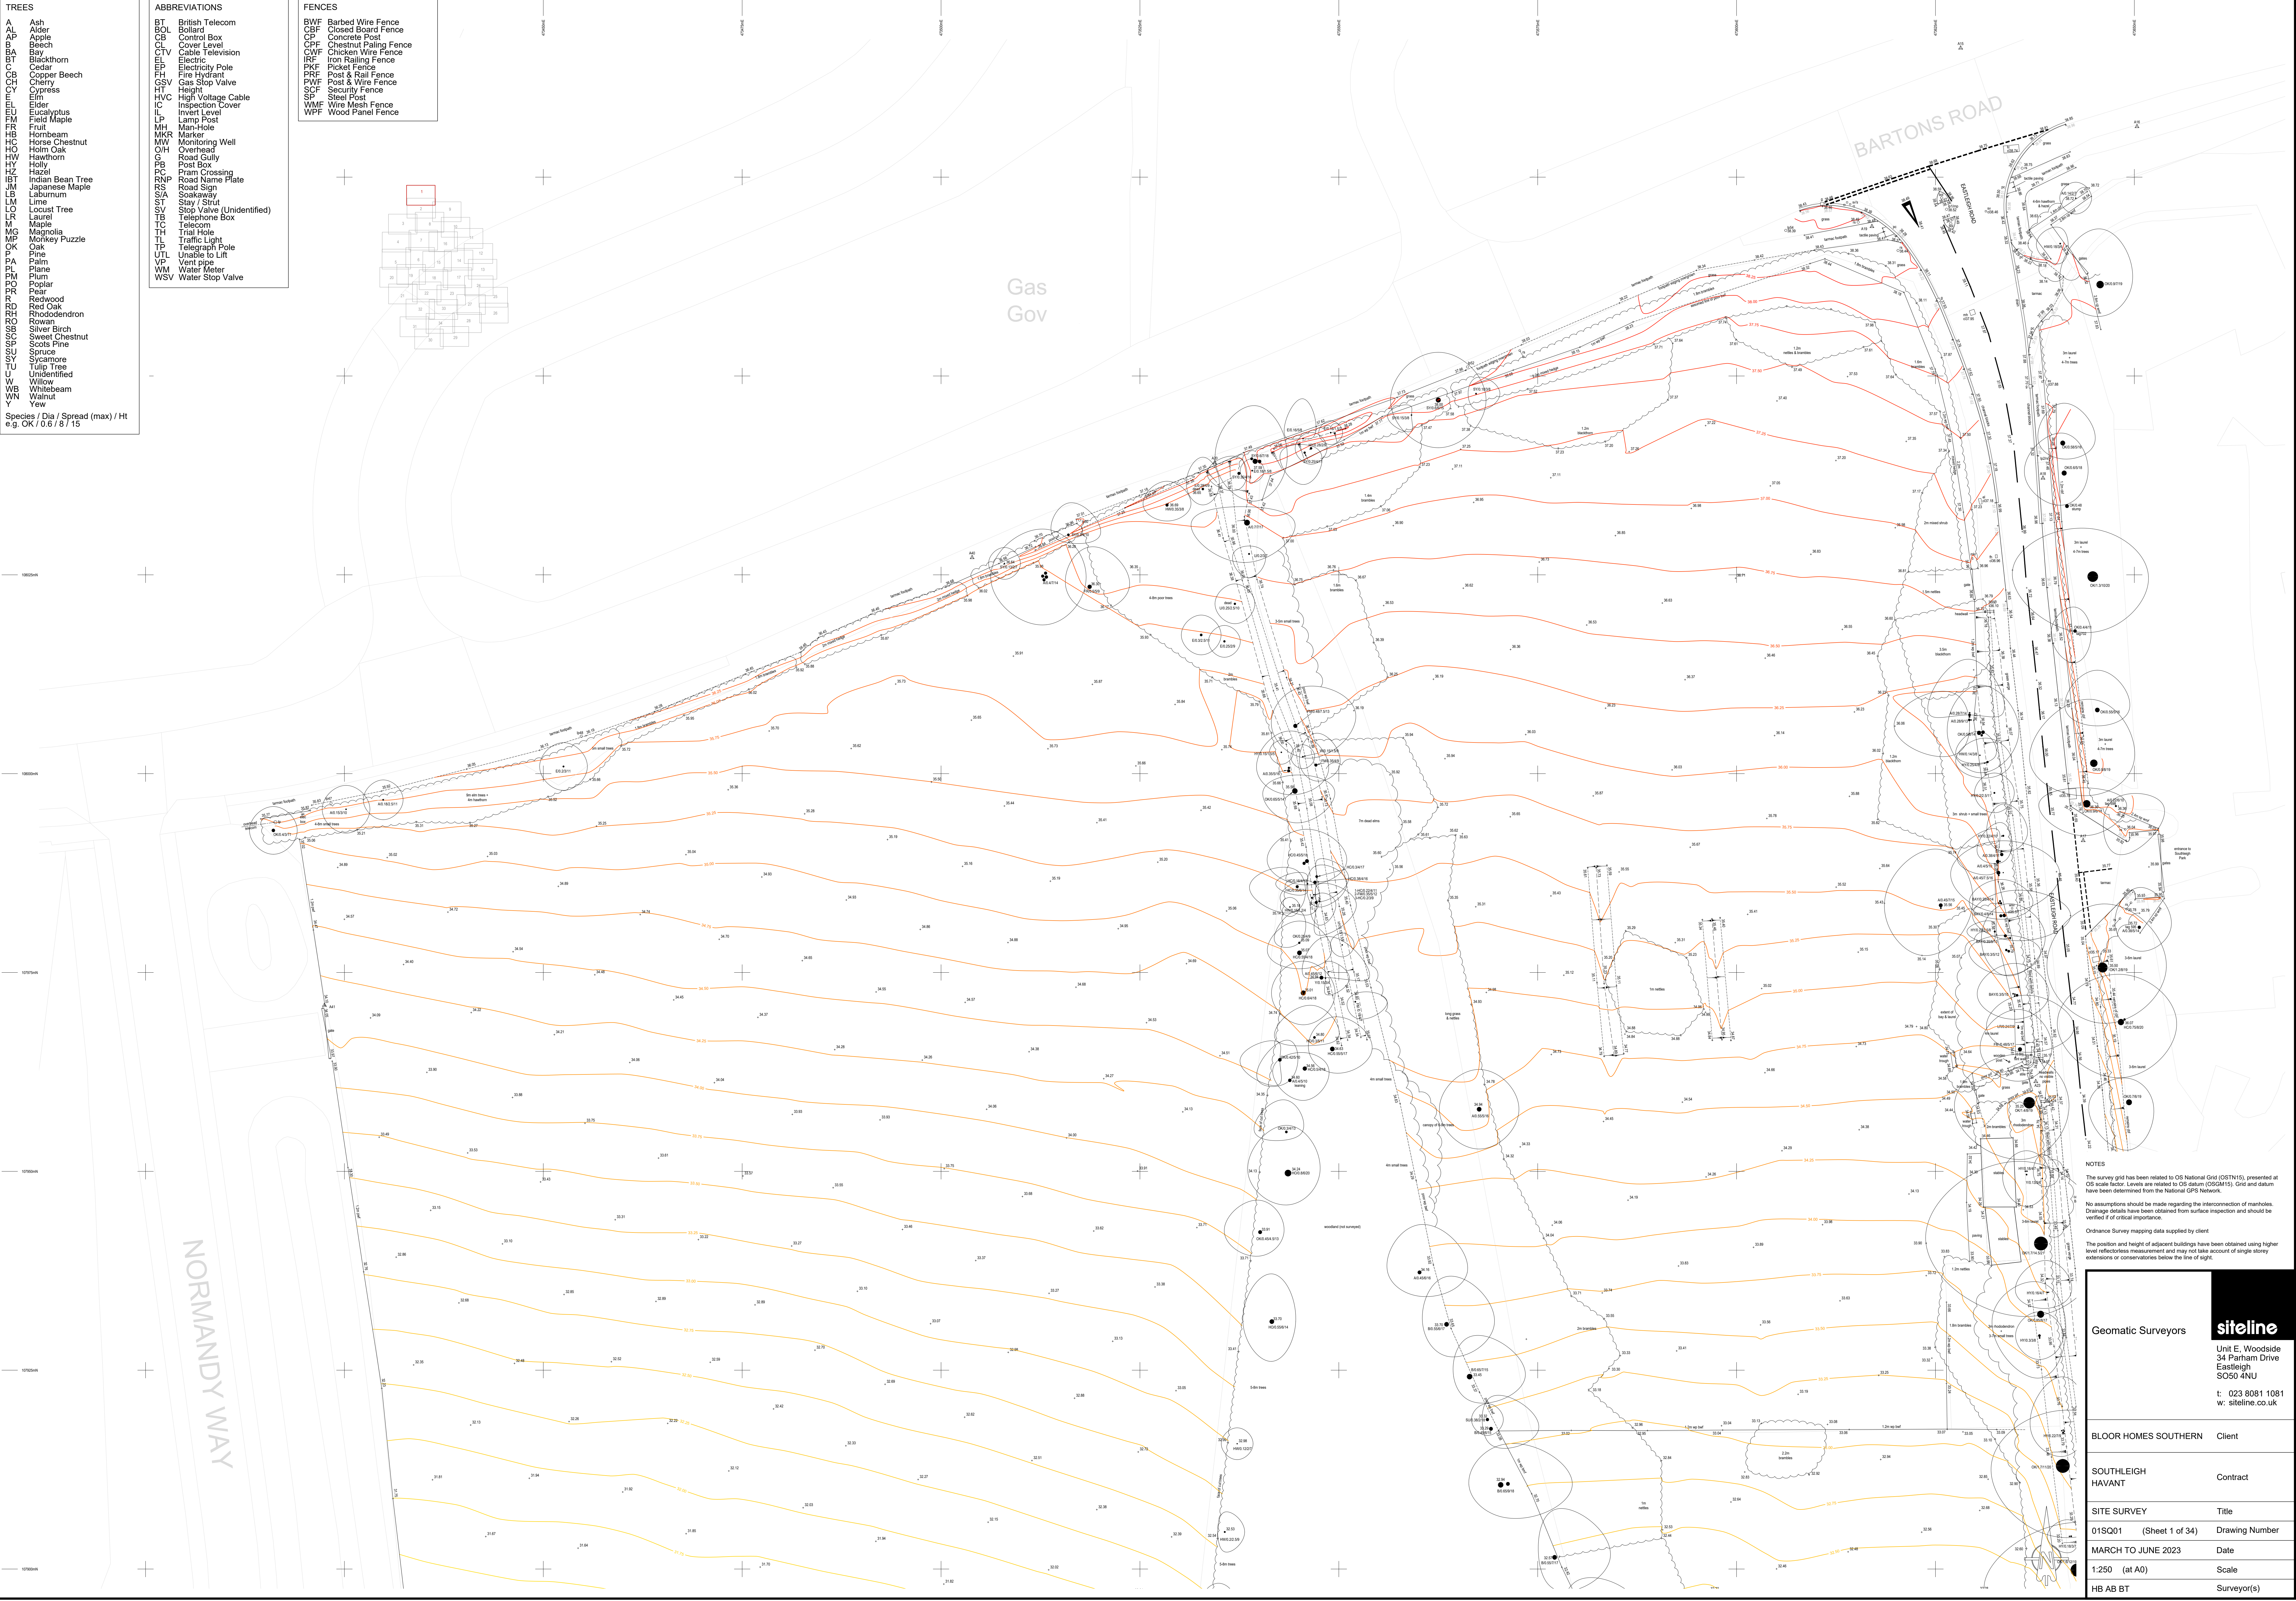

NOTES

The survey grid has been related to OS National Grid (OSTN15), presented at OS scale factor. Levels are related to OS datum (OSGM15). Grids and datum have been determined from the National GPS Network.

No assumptions should be made regarding the interconnection of manholes. Drainage details have been obtained from surface inspection and should be verified if of critical importance.

Ordnance Survey mapping data supplied by client.

The position and height of adjacent buildings have been obtained using higher level reflectorless measurement and may not take account of single storey extensions or conservatories below the line of sight.

Geomatic Surveyors

siteline

Unit E, Woodside
34 Parham Drive
Eastleigh
SO50 4NU

t: 023 8081 1081
w: siteline.co.uk


BLOOR HOMES SOUTHERN	Client
SOUTHLEIGH HAVANT	Contract
SITE SURVEY	Title
01SQ01 (Sheet 1 of 34)	Drawing Number
MARCH TO JUNE 2023	Date
1:250 (at A0)	Scale
HB AB BT	Surveyor(s)

- TREES
- AL Ash
AP Alder
BA Apple
BB Beech
CB Cedar
CBH Chestnut Beech
CH Cherry
CY Cypress
EL Elder
EU Eucalyptus
FM Field Maple
FR Fruit
HB Hornbeam
HC Horse Chestnut
HO Holm Oak
HW Hawthorn
HY Holly
HZ Hazel
IBT Indian Bean Tree
JM Japanese Maple
LS Laburnum
LM Lime
LO Locust Tree
LR Laurel
M Maple
MG Magnolia
MP Monkey Puzzle
OK Oak
PA Palm
PL Plane
PO Poplar
PR Pear
R Redwood
RO Red Oak
RH Rhododendron
RW Rowan
SB Silver Birch
SC Sweet Chestnut
SP Scots Pine
S Spruce
Sca Scaevola
T Tulip Tree
U Underside
W Willow
WB Whitebeam
WN Walnut
Y Yew
- Species / Dia / Spread (max) / Ht
e.g. OK 10.6 / 8 / 15

INDY WAY

- ABBREVIATIONS
- BT British Telecom
BOL Bollard
CB Control Box
CL Cover Level
CTV Cable Television
EP Electric Pole
FH Fire Hydrant
GSV Gas Stop Valve
HT Height
HVC High Voltage Cable
IC Inspection Cover
IL Invert Level
L Lamp Post
MH Man-Hole
MKR Marker
MW Monitoring Well
O/H Overhead
G Road Gully
PB Post Box
PC Pram Crossing
RNP Road Name Plate
RS Road Sign
SA Sootaway
SV Stop Valve (Unidentified)
TB Telephone Box
TC Telecom
TH Trial Hole
TL Traffic Light
TP Telegraph Pole
UTL Unable to Lift
VP Vent pipe
WM Water Meter
WSV Water Stop Valve

- FENCES
- BWF Barbed Wire Fence
CBF Closed Board Fence
CP Concrete Post
CPF Chestnut Paling Fence
IRF Iron Railing Fence
PKF Picket Fence
PRF Post & Rail Fence
PVF Post & Wire Fence
SCF Security Fence
SP Steel Post
WMF Wire Mesh Fence
WPF Wood Panel Fence

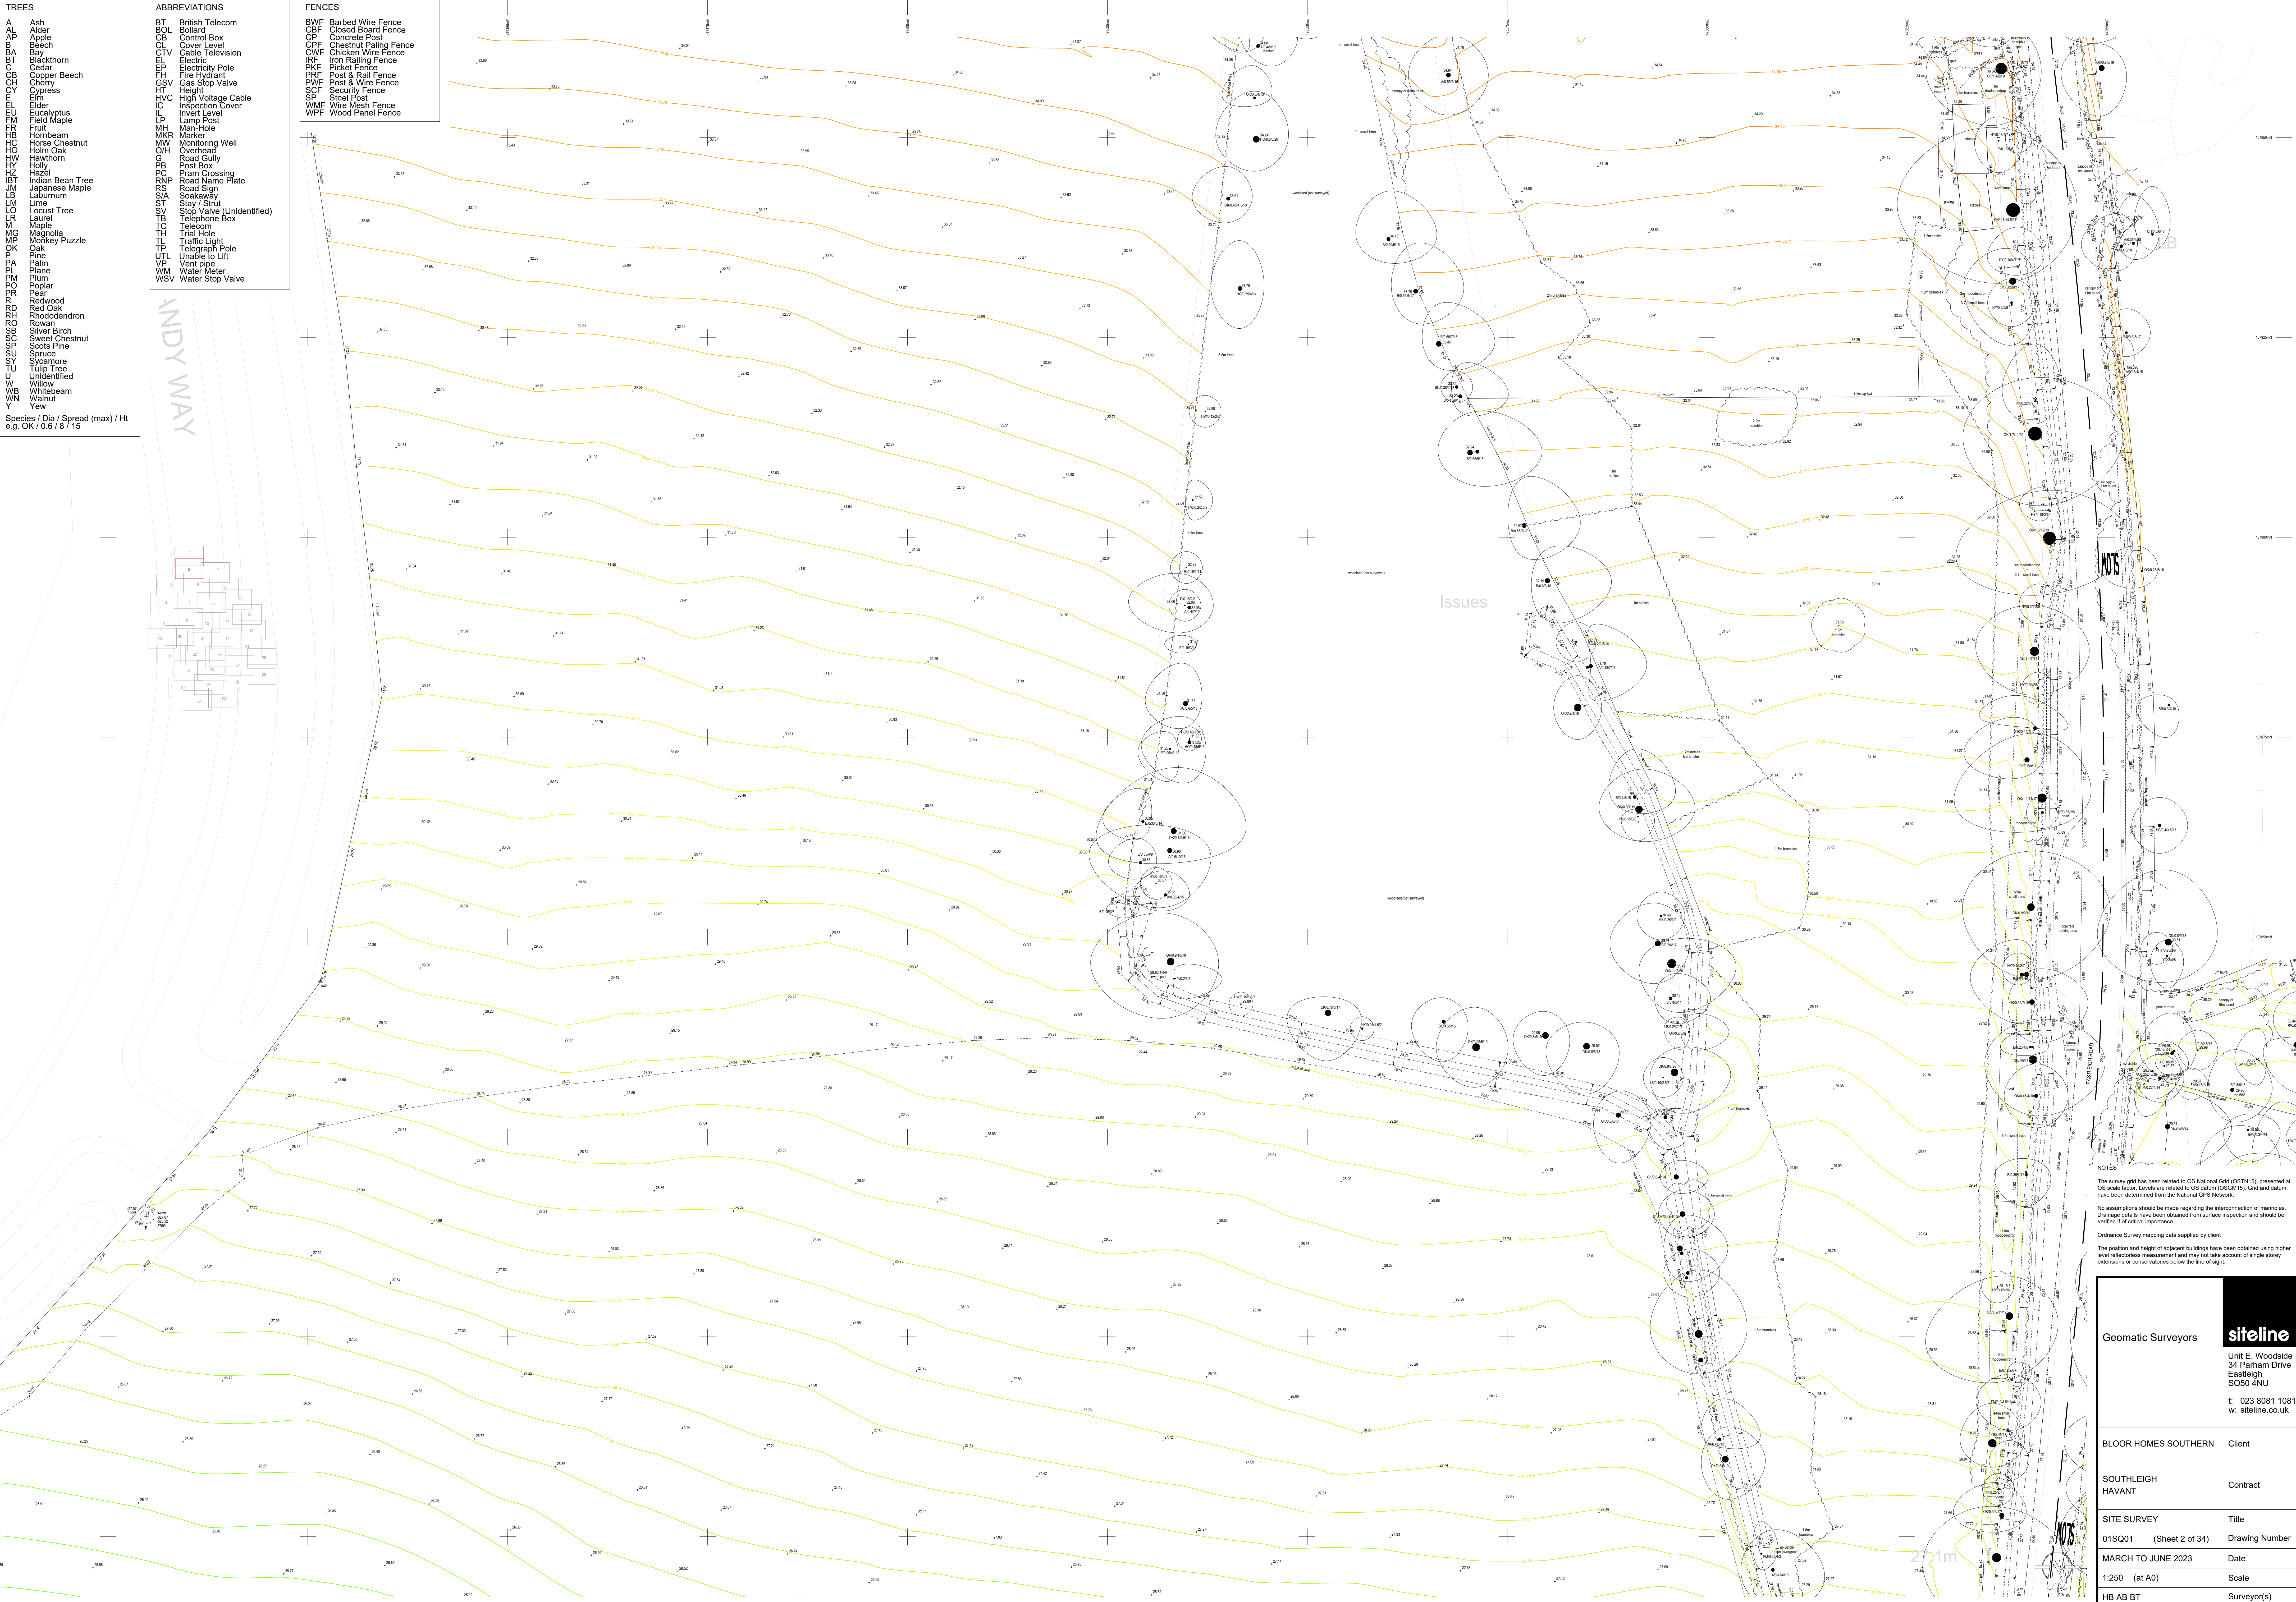

Issues

NOTES

The survey grid has been related to OS National Grid (OSTN15), presented at OS scale factor. Levels are related to OS datum (OSGM15). Grid and datum have been determined from the National GPS Network.

No assumptions should be made regarding the interconnection of manholes. Drainage details have been obtained from surface inspection and should be verified if of critical importance.

Ordnance Survey mapping data supplied by client.

The position and height of adjacent buildings have been obtained using higher level reflectance measurement and may not take account of single storey extensions or conservatories below the line of sight.

Geomatic Surveyors


siteline

Unit E, Woodside
34 Parham Drive
Eastleigh
SO50 4NU

t: 023 8081 1081
w: siteline.co.uk

BLOOR HOMES SOUTHERN	Client
SOUTHLEIGH HAVANT	Contract
SITE SURVEY	Title
01SQ01 (Sheet 2 of 34)	Drawing Number
MARCH TO JUNE 2023	Date
1:250 (at A0)	Scale
HB AB BT	Surveyor(s)

Species / Dia / Spread (max) / Ht
e.g. OK / 0.6 / 8 / 15

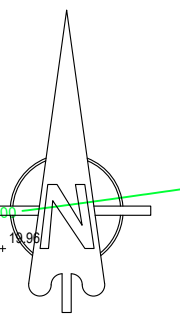

The position and height of adjacent buildings have been obtained using higher level reflectorless measurement and may not take account of single storey

<div> <div></div> <div>Geomatic Surveyors</div> </div>		<div>  <div> Unit E, Woodside 34 Parham Drive Eastleigh SO50 4NU </div> <div> t: 023 8081 1081 w: siteline.co.uk </div> </div>
BLOOR HOMES SOUTHERN	Client	
SOUTHLEIGH HAVANT	Contract	
SITE SURVEY	Title	
01SQ01 (Sheet 3 of 34)	Drawing Number	
MARCH TO JUNE 2023	Date	
1:250 (at A0)	Scale	
HB AB BT	Surveyor(s)	

Species / Dia / Spread (max) / Ht
e.g. OK / 0.6 / 8 / 15

The survey grid has been related to OS National Grid (OSTN15), presented at OS scale factor. Levels are related to OS datum (OSGM15). Grid and datum have been determined from the National GPS Network.

No assumptions should be made regarding the interconnection of manholes. Drainage details have been obtained from surface inspection and should be verified if of critical importance.

Ordnance Survey mapping data supplied by client

The position and height of adjacent buildings have been obtained using higher level reflectorless measurement and may not take account of single storey extensions or conservatories below the line of sight.

siteline

Unit E, Woodside
34 Parham Drive
Eastleigh
SO50 4NU


t: 023 8081 1081
w: siteline.co.uk

BLOOR HOMES SOUTHERN	Client
SOUTHLEIGH HAVANT	Contract
SITE SURVEY	Title
01SQ01 (Sheet 4 of 34)	Drawing Number
MARCH TO JUNE 2023	Date
1:250 (at A0)	Scale
HB AB BT	Surveyor(s)

- TREES
- AL Ash
AP Alder
B BT
BA Apple
CB Beech
BA Bay
BT Blackthorn
CB Cedar
CH Copper Beech
CH Cherry
CY Cypress
EL Elm
EU Eucalyptus
FM Field Maple
FR Fruit
HB Hornbeam
HC Horse Chestnut
HO Horn Oak
HW Hawthorn
HT Holly
HZ Hazel
IBT Indian Bean Tree
JM Japanese Maple
LB Laburnum
LM Lime
LO Locust Tree
LR Laurel
M Maple
MG Magnolia
MP Monkey Puzzle
OK Oak
P Pine
PL Plane
PM Plum
PO Poplar
PR Pear
R Redwood
RO Red Oak
RH Rhododendron
RW Rowan
SB Silver Birch
SC Sweet Chestnut
SP Scots Pine
SU Spruce
T Tulip Tree
U Unidentified
W Willow
WB Whitebeam
Y Walnut
Y Yew
- Species / Dia / Spread (max) / Ht
e.g. OK 10.6 / 8 / 15

- ABBREVIATIONS
- BT British Telecom
BOL Bollard
CB Control Box
CL Cover Level
CTV Cable Television
EP Electric
FH Fire Hydrant
GSV Gas Stop Valve
HT Height
HVC High Voltage Cable
IC Inspection Cover
L Lamp Post
MH Man-Hole
MKR Marker
MW Monitoring Well
O/H Overhead
G Road Gully
PB Post Box
PC Pram Crossing
RNP Road Name Plate
RS Road Sign
S/A Sootaway
SV Stop Valve (Unidentified)
TB Telephone Box
TC Telecom
TH Trial Hole
TL Traffic Light
TP Telegraph Pole
UTL Unable to Lift
VP Vent pipe
WM Water Meter
WSV Water Stop Valve

- FENCES
- BWF Barbed Wire Fence
CBF Closed Board Fence
CPF Concrete Post
CWF Chicken Wire Fence
IRF Iron Railing Fence
PF Picket Fence
PRF Post & Rail Fence
PWF Post & Wire Fence
SCF Security Fence
SP Steel Post
WMF Wire Mesh Fence
WPF Wood Panel Fence

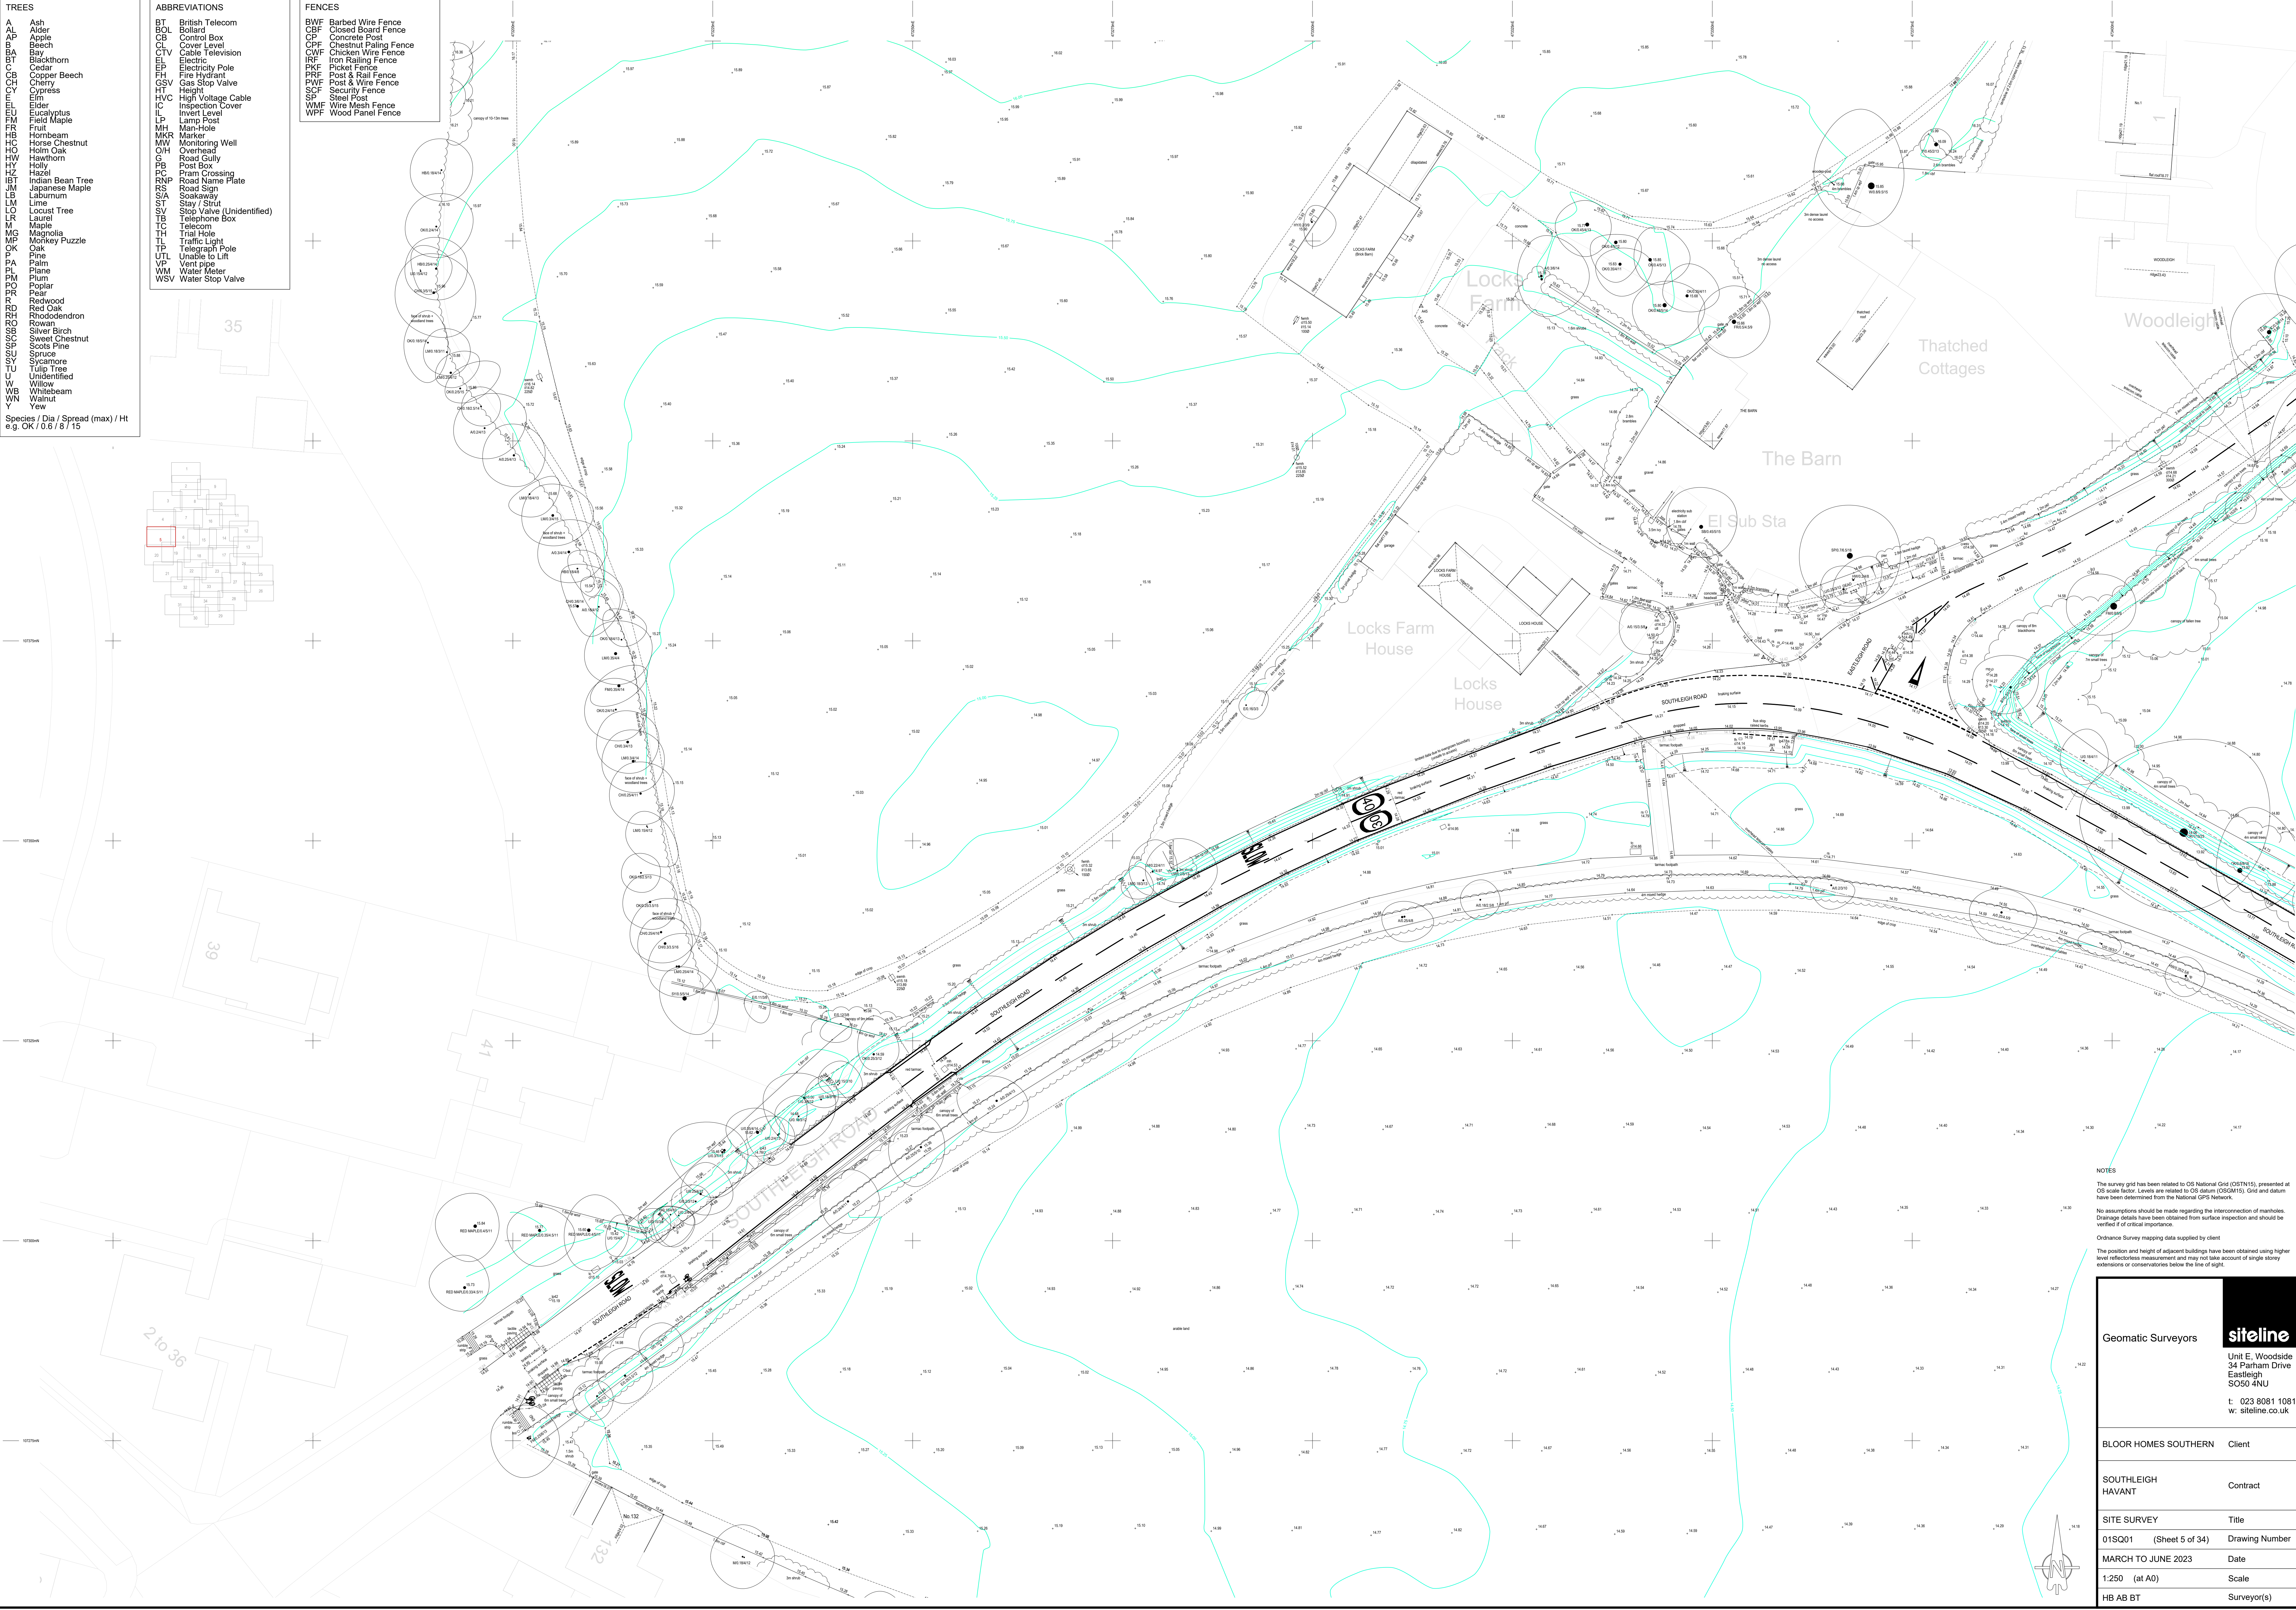

NOTES

The survey grid has been related to OS National Grid (OSN15), presented at OS scale factor. Levels are related to OS datum (OSGD15). Grids and datum have been determined from the National GPS Network.

No assumptions should be made regarding the intersection of manholes. Drainage details have been obtained from surface inspection and should be verified if of critical importance.

Ordnance Survey mapping data supplied by client.

The position and height of adjacent buildings have been obtained using higher level reflectorless measurement and may not take account of single storey extensions or conservatories below the line of sight.


Geomatic Surveyors **siteline**

Unit E, Woodside
34 Parham Drive
Eastleigh
SO50 4NU

t: 023 8081 1081
w: siteline.co.uk

BLOOR HOMES SOUTHERN	Client
SOUTHLEIGH HAVANT	Contract
SITE SURVEY	Title
01SQ01 (Sheet 5 of 34)	Drawing Number
MARCH TO JUNE 2023	Date
1:250 (at A0)	Scale
HB AB BT	Surveyor(s)

TREES	ABBREVIATIONS	FENCES
A Ash	BNP British Telecom	BWF Barbed Wire Fence
AL Alder	BOL Bollard	CBF Barbed Concrete Fence
AP Apple	CB Control Box	CB Concrete Post
BA Birch	CL Cover Level	CNF Chestnut Paling Fence
BB Bay	CTV Cable Television	CWF Chicken Wire Fence
B2 Blackthorn	EL Electric	IRF Iron Railing Fence
C Cedar	EP Electricity Pole	PKF Picket Fence
CC Copper Beech	FI Fire Hydrant	PRF Post & Rail Fence
CH Chestnut	GSV Gas Stop Valve	PWF Post & Wire Fence
CY Cypress	HT Height	SCF Security Fence
E Elm	HVC High Voltage Cable	SP Steel Post
EL Elder	IC Inspection Cover	WMF Wire Mesh Fence
EU Eucalyptus	IL Invert Level	WPF Wood Panel Fence
FM Fruit Maple	LP Lamp Post	
FR Fruit	MK Man-Hole	
HB Hornbeam	MHR Marker	
HC Horse Chestnut	MW Monitoring Well	
HO Holm Oak	O/H Overhead	
HW Hawthorn	G Post Box	
HY Holly	PC Pram Crossing	
HZ Hazel	PC Road Name Plate	
IBT Indian Bean Tree	PS Road Sign	
JM Japanese Maple	S/A Skakaway	
LB Laburnum	ST Stay / Strut	
LM Lime	SV Stop Valve (Unidentified)	
LO Locust Tree	TB Telephone Box	
LR Laurel	TC Telecom	
LG Maple	TH Trial Hole	
MG Magnolia	TL Traffic Light	
MP Monkey Puzzle	TP Telegraph Pole	
OK Oak	U Unable to Lift	
P Pine	V Vent pipe	
PR Pear	WM Water Meter	
RD Redwood	WSF Water Stop Valve	
RR Red Oak		
RH Rhododendron		
RO Rowan		
SB Silver Birch		
SC Sweet Chestnut		
SP Scots Pine		
SU Spruce		
SY Sycamore		
TU Tulip Tree		
U Unidentified		
W Willow		
WB Whitebeam		
WN Walnut		
Y Yew		

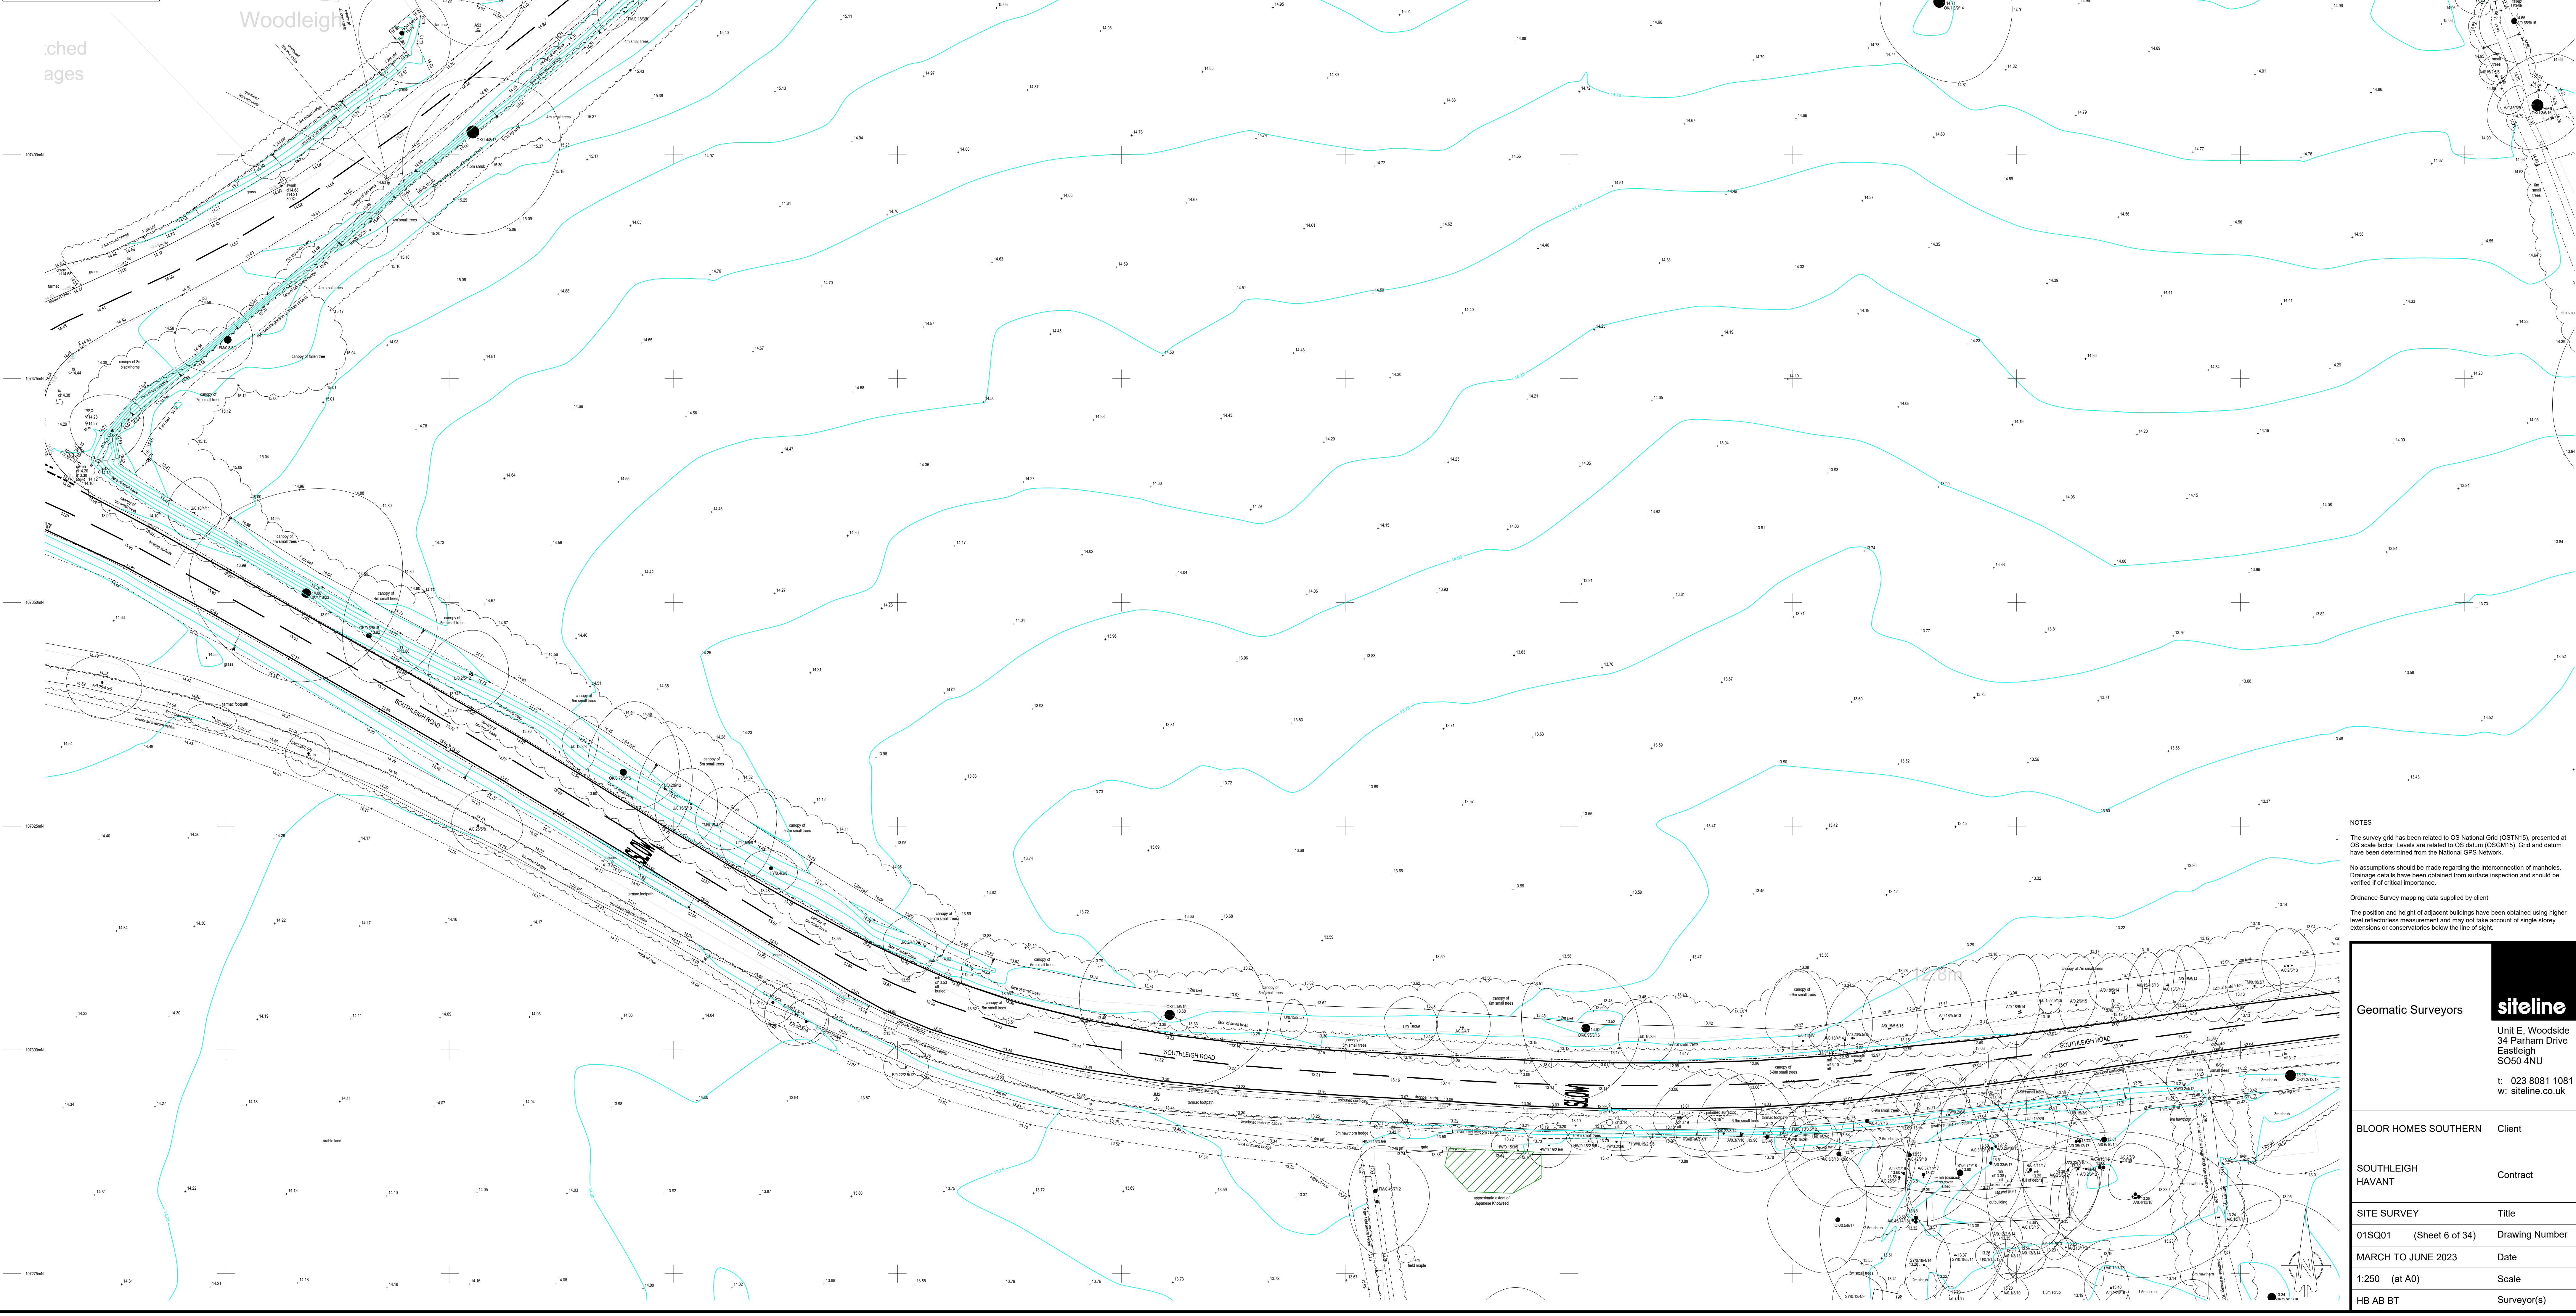

<p>THE survey grid has been related to OS National Grid (OSTN15), presented at OS scale factor. Levels are related to OS datum (OSD15). Grid and datum have been determined from the National GPS Network.</p> <p>No assumptions should be made regarding the interpretation of manholes. Drawn details have been obtained from surface inspection and should be verified if of critical importance.</p> <p>Ordnance Survey mapping data supplied by client</p> <p>The position and height of adjacent buildings have been obtained using high-level reflectorless measurement and may not take account of single storey extensions or conservatories below the line of sight.</p>	
Geomatic Surveyors	<p>siteline</p> <p>Unit E, Woodside 34 Parham Drive Eastleigh SO50 4NU</p> <p>t: 023 8081 1081 w: siteline.co.uk</p>
BLOOR HOMES SOUTHERN	Client
SOUTHLEIGH HAVANT	Contract
SITE SURVEY	Title
01SQ01 (Sheet 6 of 34)	Drawing Number
MARCH TO JUNE 2023	Date
1:250 (at A0)	Scale
HB AB BT	Surveyor(s)

TREES		ABBREVIATIONS		FENCES	
A	Ash	BT	British Telecom	BWF	Barbed Wire Fence
AL	Alder	BOL	Bollard	CBF	Closed Board Fence
AP	Apple	CB	Control Box	CP	Concrete Post
BA	Beech	CL	Cover Level	CPF	Chestnut Paling Fence
BB	Blackthorn	CTV	Cable Television	CWF	Chicken Wire Fence
BC	Bay	EL	Electric	IRF	Iron Railing Fence
CB	Cedar	EP	Electricity Pole	PKF	Picket Fence
CH	Copper Beech	FH	Fire Hydrant	PRF	Post & Rail Fence
CO	Cherry	GSV	Gas Stop Valve	PWF	Post & Wire Fence
CP	Cypress	HT	Height	SCF	Security Fence
CU	Elder	HVC	High Voltage Cable	SP	Steel Post
EU	Eucalyptus	IC	Inspection Cover	WMF	Wire Mesh Fence
FI	Field Maple	IL	Invert Level	WPF	Wood Panel Fence
FR	Fruit	LP	Lamp Post		
HB	Hornbeam	MH	Man-Hole		
HC	Horse Chestnut	MKR	Marker		
HO	Horn Oak	MW	Monitoring Well		
HW	Hawthorn	O/H	Overhead		
HY	Holly	G	Road Gully		
HZ	Hazel	PB	Post Box		
IBT	Indian Bean Tree	PC	Pram Crossing		
JM	Japanese Maple	RNP	Road Name Plate		
LS	Laburnum	RS	Road Sign		
LO	Lime	S/A	Soakaway		
LM	Locust Tree	SV	Stop Valve (Unidentified)		
LR	Laurel	TB	Telephone Box		
M	Maple	TC	Telecom		
MG	Magnolia	TH	Trial Hole		
MP	Monkey Puzzle	TL	Traffic Light		
OK	Oak	TP	Telegraph Pole		
PA	Pine	UTL	Unable to Lift		
PL	Plane	VP	Vent pipe		
PM	Plum	WM	Water Meter		
PO	Poplar	WSV	Water Stop Valve		
PR	Pear				
RD	Redwood				
RO	Red Oak				
RH	Rhododendron				
SB	Silver Birch				
SC	Sweet Chestnut				
SP	Scots Pine				
SR	Spruce				
SCA	Sycamore				
TU	Tulip Tree				
U	Unidentified				
W	Willow				
WB	Whitebeam				
WN	Walnut				
Y	Yew				

Species / Dia / Spread (max) / Ht
e.g. OK 0.6 / 8 / 15



NOTES

The survey grid has been related to OS National Grid (OSTN15), presented at OS scale factor. Levels are related to OS datum (OSGM15). Grids and datum have been determined from the National GPS Network.

No assumptions should be made regarding the interconnection of manholes. Drainage details have been obtained from surface inspection and should be verified if of critical importance.

Ordnance Survey mapping data supplied by client.

The position and height of adjacent buildings have been obtained using higher level reflectorless measurement and may not take account of single storey extensions or conservatories below the line of sight.

Geomatic Surveyors

siteline

Unit E, Woodside
34 Parham Drive
Eastleigh
SO50 4NU
t: 023 8081 1081
w: siteline.co.uk

BLOOR HOMES SOUTHERN	Client
SOUTHLEIGH HAVANT	Contract
SITE SURVEY	Title
01SQ01 (Sheet 7 of 34)	Drawing Number
MARCH TO JUNE 2023	Date
1:250 (at A0)	Scale
HB AB BT	Surveyor(s)



TREES	
A	Ash
AL	Alder
AP	Apple
B	Beech
BA	Bay
BT	Blackthorn
CB	Cedar
CH	Copper Beech
CO	Cherry
CU	Cypress
EL	Elm
EU	Eucalyptus
FA	Feld Maple
FR	Fruit
HB	Hornbeam
HC	Horse Chestnut
HO	Horn Oak
HW	Hawthorn
HY	Holly
HZ	Hazel
IB	Indian Bean Tree
JM	Japanese Maple
LS	Laburnum
LM	Lime
LO	Locust Tree
LR	Laurel
M	Maple
MG	Magnolia
MP	Monkey Puzzle
OK	Oak
P	Pine
PA	Palm
PL	Plane
PO	Poplar
PR	Pear
RD	Redwood
RO	Red Oak
SD	Rhododendron
SB	Silver Birch
SC	Sweet Chestnut
SP	Scots Pine
SV	Sycamore
TU	Tulip Tree
UN	Unidentified
W	Willow
WB	Whitebeam
WN	Walnut
Y	Yew

ABBREVIATIONS	
BT	British Telecom
BOL	Bollard
CB	Control Box
CL	Cover Level
CTV	Cable Television
EL	Electric Pole
EH	Electric Pole
FSV	Gas Stop Valve
HC	Height
HVC	High Voltage Cable
IC	Inspection Cover
IL	Invert Level
LP	Lamp Post
MH	Man-Hole
MR	Marker
MW	Monitoring Well
O/H	Overhead
G	Road Gully
PB	Post Box
PC	Pram Crossing
RNP	Road Name Plate
RS	Road Sign
S/A	Soakaway
ST	Stay / Strut
SV	Stop Valve (Unidentified)
TB	Telephone Box
TC	Telecom
TH	Trail Hole
TL	Traffic Light
TP	Telegraph Pole
UTL	Unable to Lift
VP	Vent pipe
WM	Water Meter
WSV	Water Stop Valve

FENCES	
BWF	Barbed Wire Fence
CBF	Closed Board Fence
CP	Concrete Post
CPF	Chestnut Paling Fence
IRF	Iron Railing Fence
PKF	Picket Fence
PRF	Post & Rail Fence
PWF	Post & Wire Fence
SCF	Security Fence
SP	Steel Post
WMF	Wire Mesh Fence
WPF	Wood Panel Fence

Species / Dia / Spread (max) / Ht
e.g. OK / 0.6 / 8 / 15

NOTES

The survey grid has been related to OS National Grid (OSTN15), presented at OS scale factor. Levels are related to OS datum (OSGM15). Grids and datum have been determined from the National GPS Network.

No assumptions should be made regarding the intersection of manholes. Change details have been obtained from surface inspection and should be verified if of critical importance.

Ordnance Survey mapping data supplied by client.

The position and height of adjacent buildings have been obtained using higher level reflectorless measurement and may not take account of single storey extensions or conservatories below the line of sight.


Geomatic Surveyors		siteline	
		Unit E, Woodside 34 Parham Drive Eastleigh SO50 4NU	
		t: 023 8081 1081 w: siteline.co.uk	
BLOOR HOMES SOUTHERN		Client	
SOUTHLEIGH HAVANT		Contract	
SITE SURVEY		Title	
01SQ01 (Sheet 8 of 34)		Drawing Number	
MARCH TO JUNE 2023		Date	
1:250 (at A0)		Scale	
HB AB BT		Surveyor(s)	

- TREES
- AL Ash
 - AP Apple
 - B Beech
 - BBA Bay
 - BT Blackthorn
 - CB Cedar
 - CBT Copper Beech
 - CH Cherry
 - CY Cypress
 - EL Elder
 - EU Eucalyptus
 - FM Field Maple
 - FR Fruit
 - HB Hornbeam
 - HC Horse Chestnut
 - HO Holm Oak
 - HW Hawthorn
 - HY Holly
 - HZ Hazel
 - IBT Indian Bean Tree
 - JM Japanese Maple
 - LB Laburnum
 - LM Lime
 - LO Locust Tree
 - LR Laurel
 - MA Maple
 - MG Magnolia
 - MP Monkey Puzzle
 - OK Oak
 - PA Palm
 - PL Plane
 - PM Plum
 - PO Poplar
 - PR Pear
 - RD Redwood
 - RO Red Oak
 - RH Rhododendron
 - ROW Rowan
 - SB Silver Birch
 - SC Sweet Chestnut
 - SP Scots Pine
 - SR Sycamore
 - TU Tulip Tree
 - U Unidentified
 - W Willow
 - WB Whitebeam
 - WN Walnut
 - Y Yew

Species / Dia / Spread (max) / Ht
e.g. OK / 0.6 / 8 / 15

- ABBREVIATIONS
- BT British Telecom
 - BOL Bollard
 - CB Control Box
 - CL Cover Level
 - CTV Cable Television
 - EL Electric
 - EP Electricity Pole
 - FH Fire Hydrant
 - GSV Gas Stop Valve
 - HT Height
 - HVC High Voltage Cable
 - IC Inspection Cover
 - IL Invert Level
 - LP Lamp Post
 - MH Man-Hole
 - MKR Marker
 - MW Monitoring Well
 - O/H Overhead
 - G Road Gully
 - PB Post Box
 - PC Pram Crossing
 - RNP Road Name Plate
 - RS Road Sign
 - S/A Sootaway
 - ST Stay / Strut
 - SV Stop Valve (Unidentified)
 - TB Telephone Box
 - TC Telecom
 - TH Trial Hole
 - TL Traffic Light
 - TP Telegraph Pole
 - UTL Unable to Lift
 - VP Vent pipe
 - WM Water Meter
 - WSV Water Stop Valve

- FENCES
- BWF Barbed Wire Fence
 - CBF Closed Board Fence
 - CP Concrete Post
 - CPF Chestnut Paling Fence
 - CWF Chicken Wire Fence
 - IRF Iron Railing Fence
 - PRF Post & Rail Fence
 - PWF Post & Wire Fence
 - SCF Security Fence
 - SP Steel Post
 - WMF Wire Mesh Fence
 - WPF Wood Panel Fence

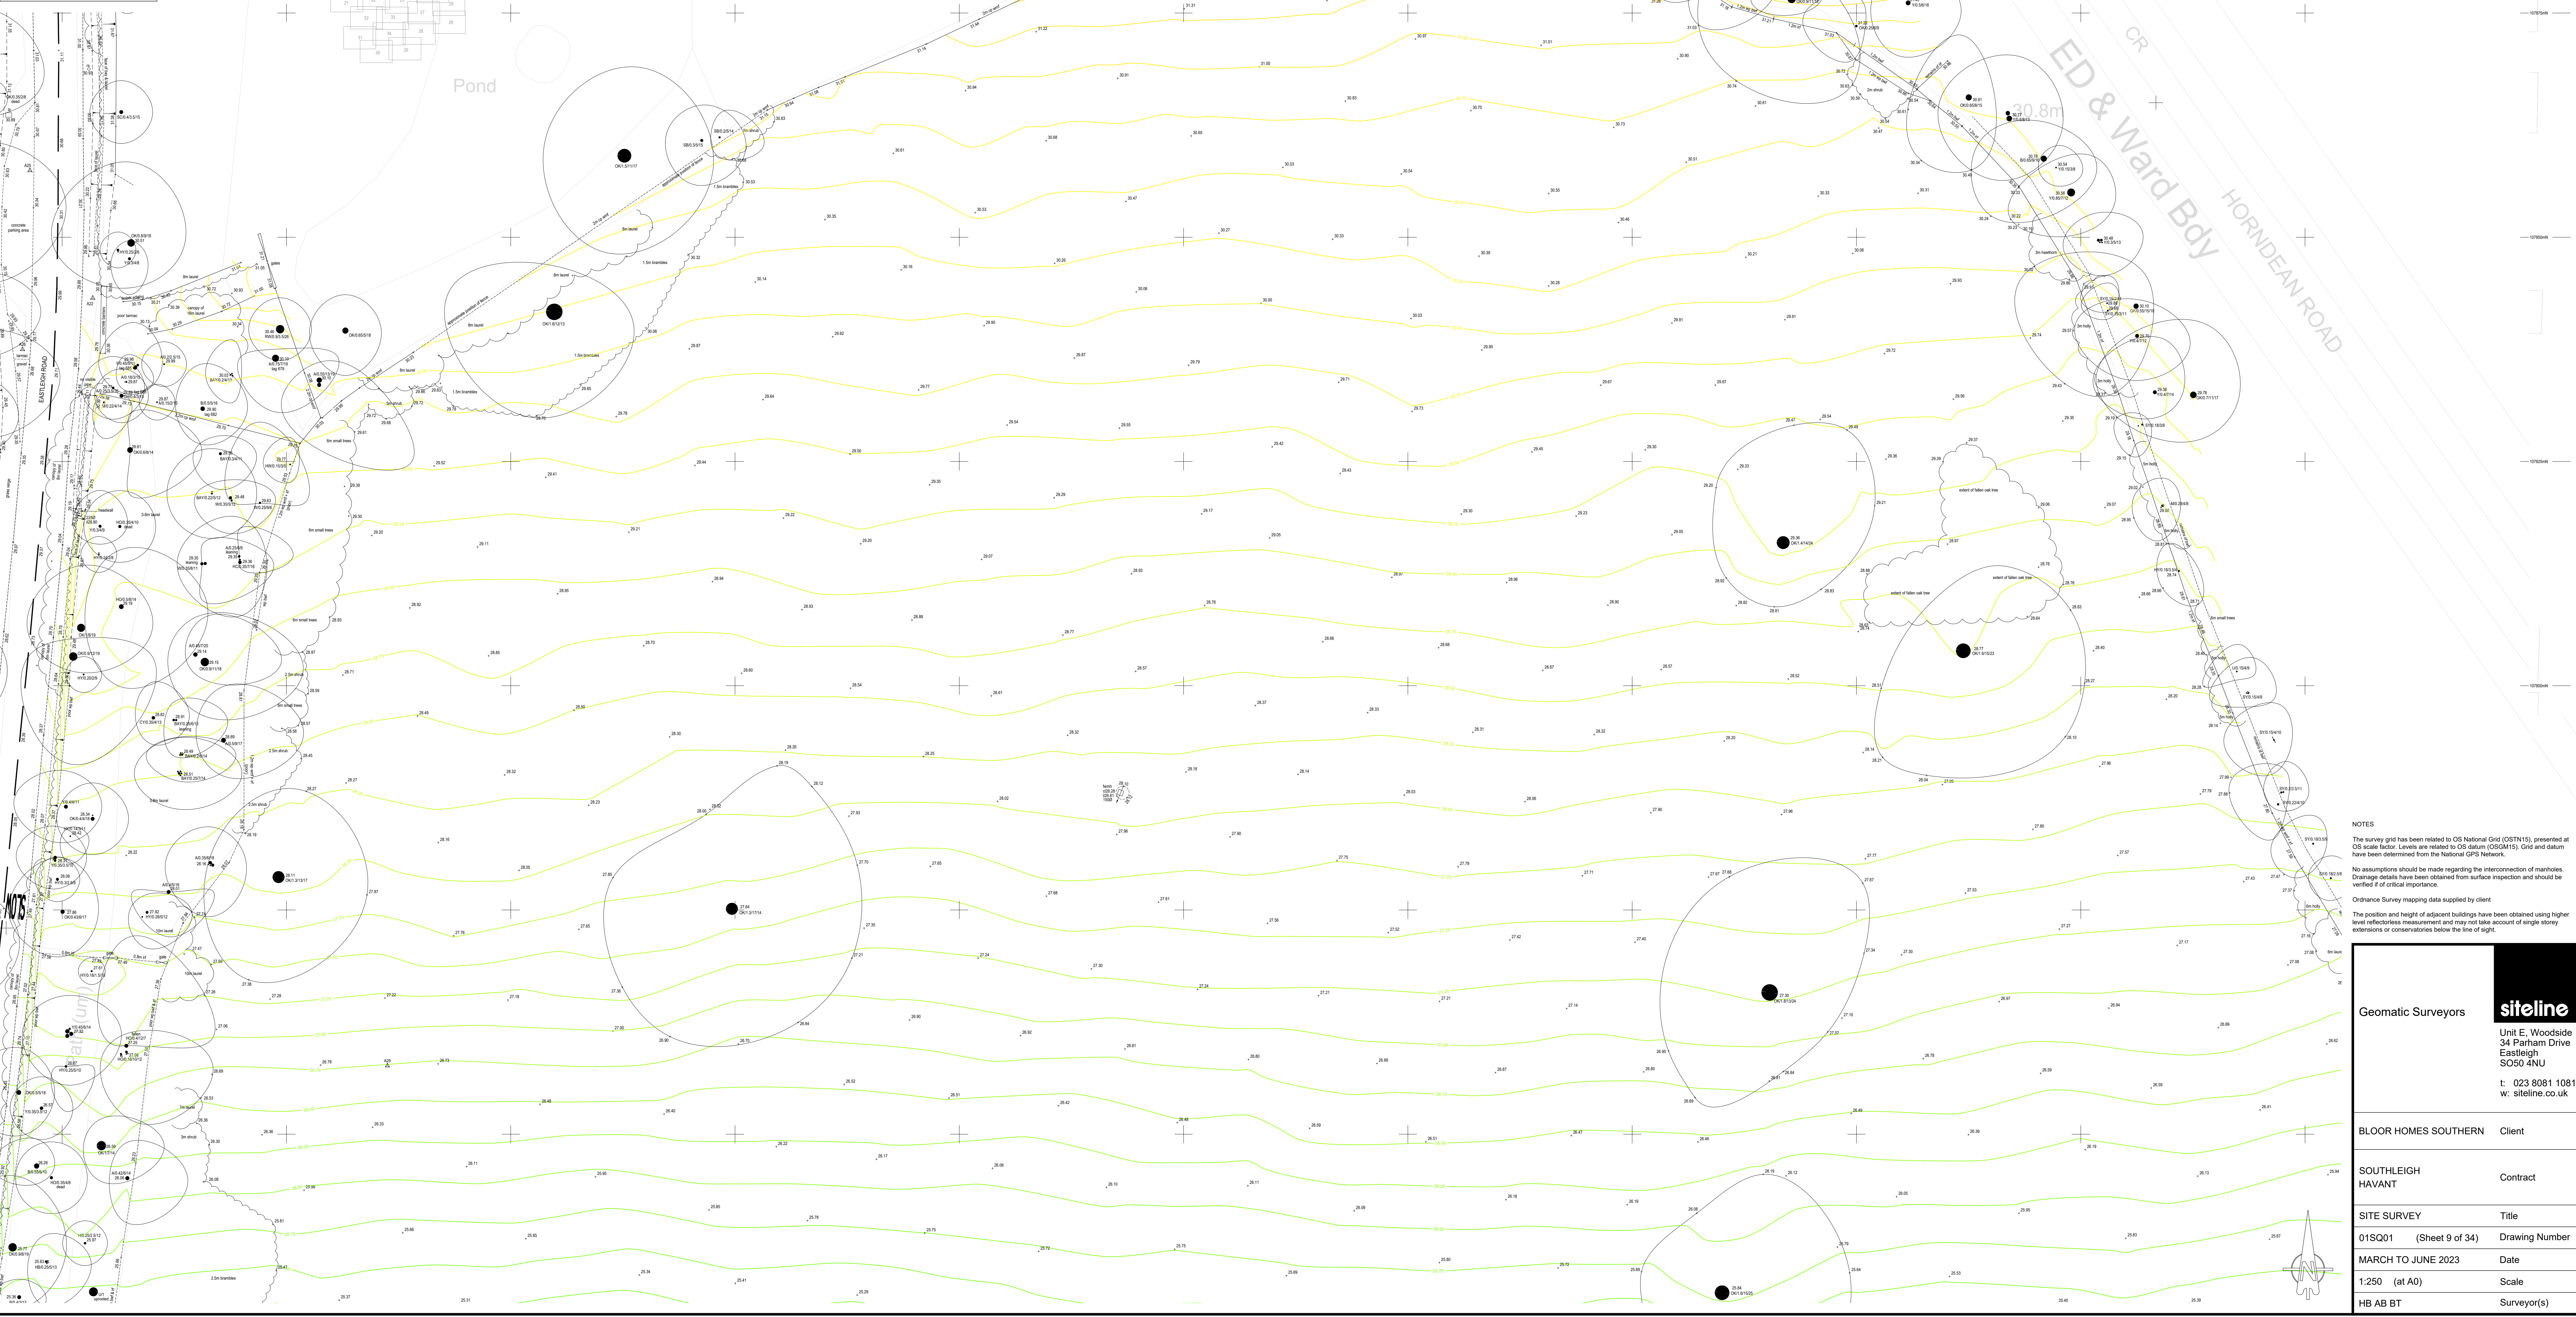

NOTES


The survey grid has been related to OS National Grid (OSTN15), presented at OS scale factor. Levels are related to OS datum (OSGM15). Grids and datum have been determined from the National GPS Network.

No assumptions should be made regarding the interconnection of manholes. Drainage details have been obtained from surface inspection and should be verified if of critical importance.

Ordnance Survey mapping data supplied by client.

The position and height of adjacent buildings have been obtained using higher level reflectorless measurement and may not take account of single storey extensions or conservatories below the line of sight.

Geomatic Surveyors		siteline	
		Unit E, Woodside 34 Parham Drive Eastleigh SO50 4NU t: 023 8081 1081 w: siteline.co.uk	
BLOOR HOMES SOUTHERN	Client		
SOUTHLEIGH HAVANT	Contract		
SITE SURVEY	Title		
01SQ01 (Sheet 9 of 34)	Drawing Number		
MARCH TO JUNE 2023	Date		
1:250 (at A0)	Scale		
HB AB BT	Surveyor(s)		

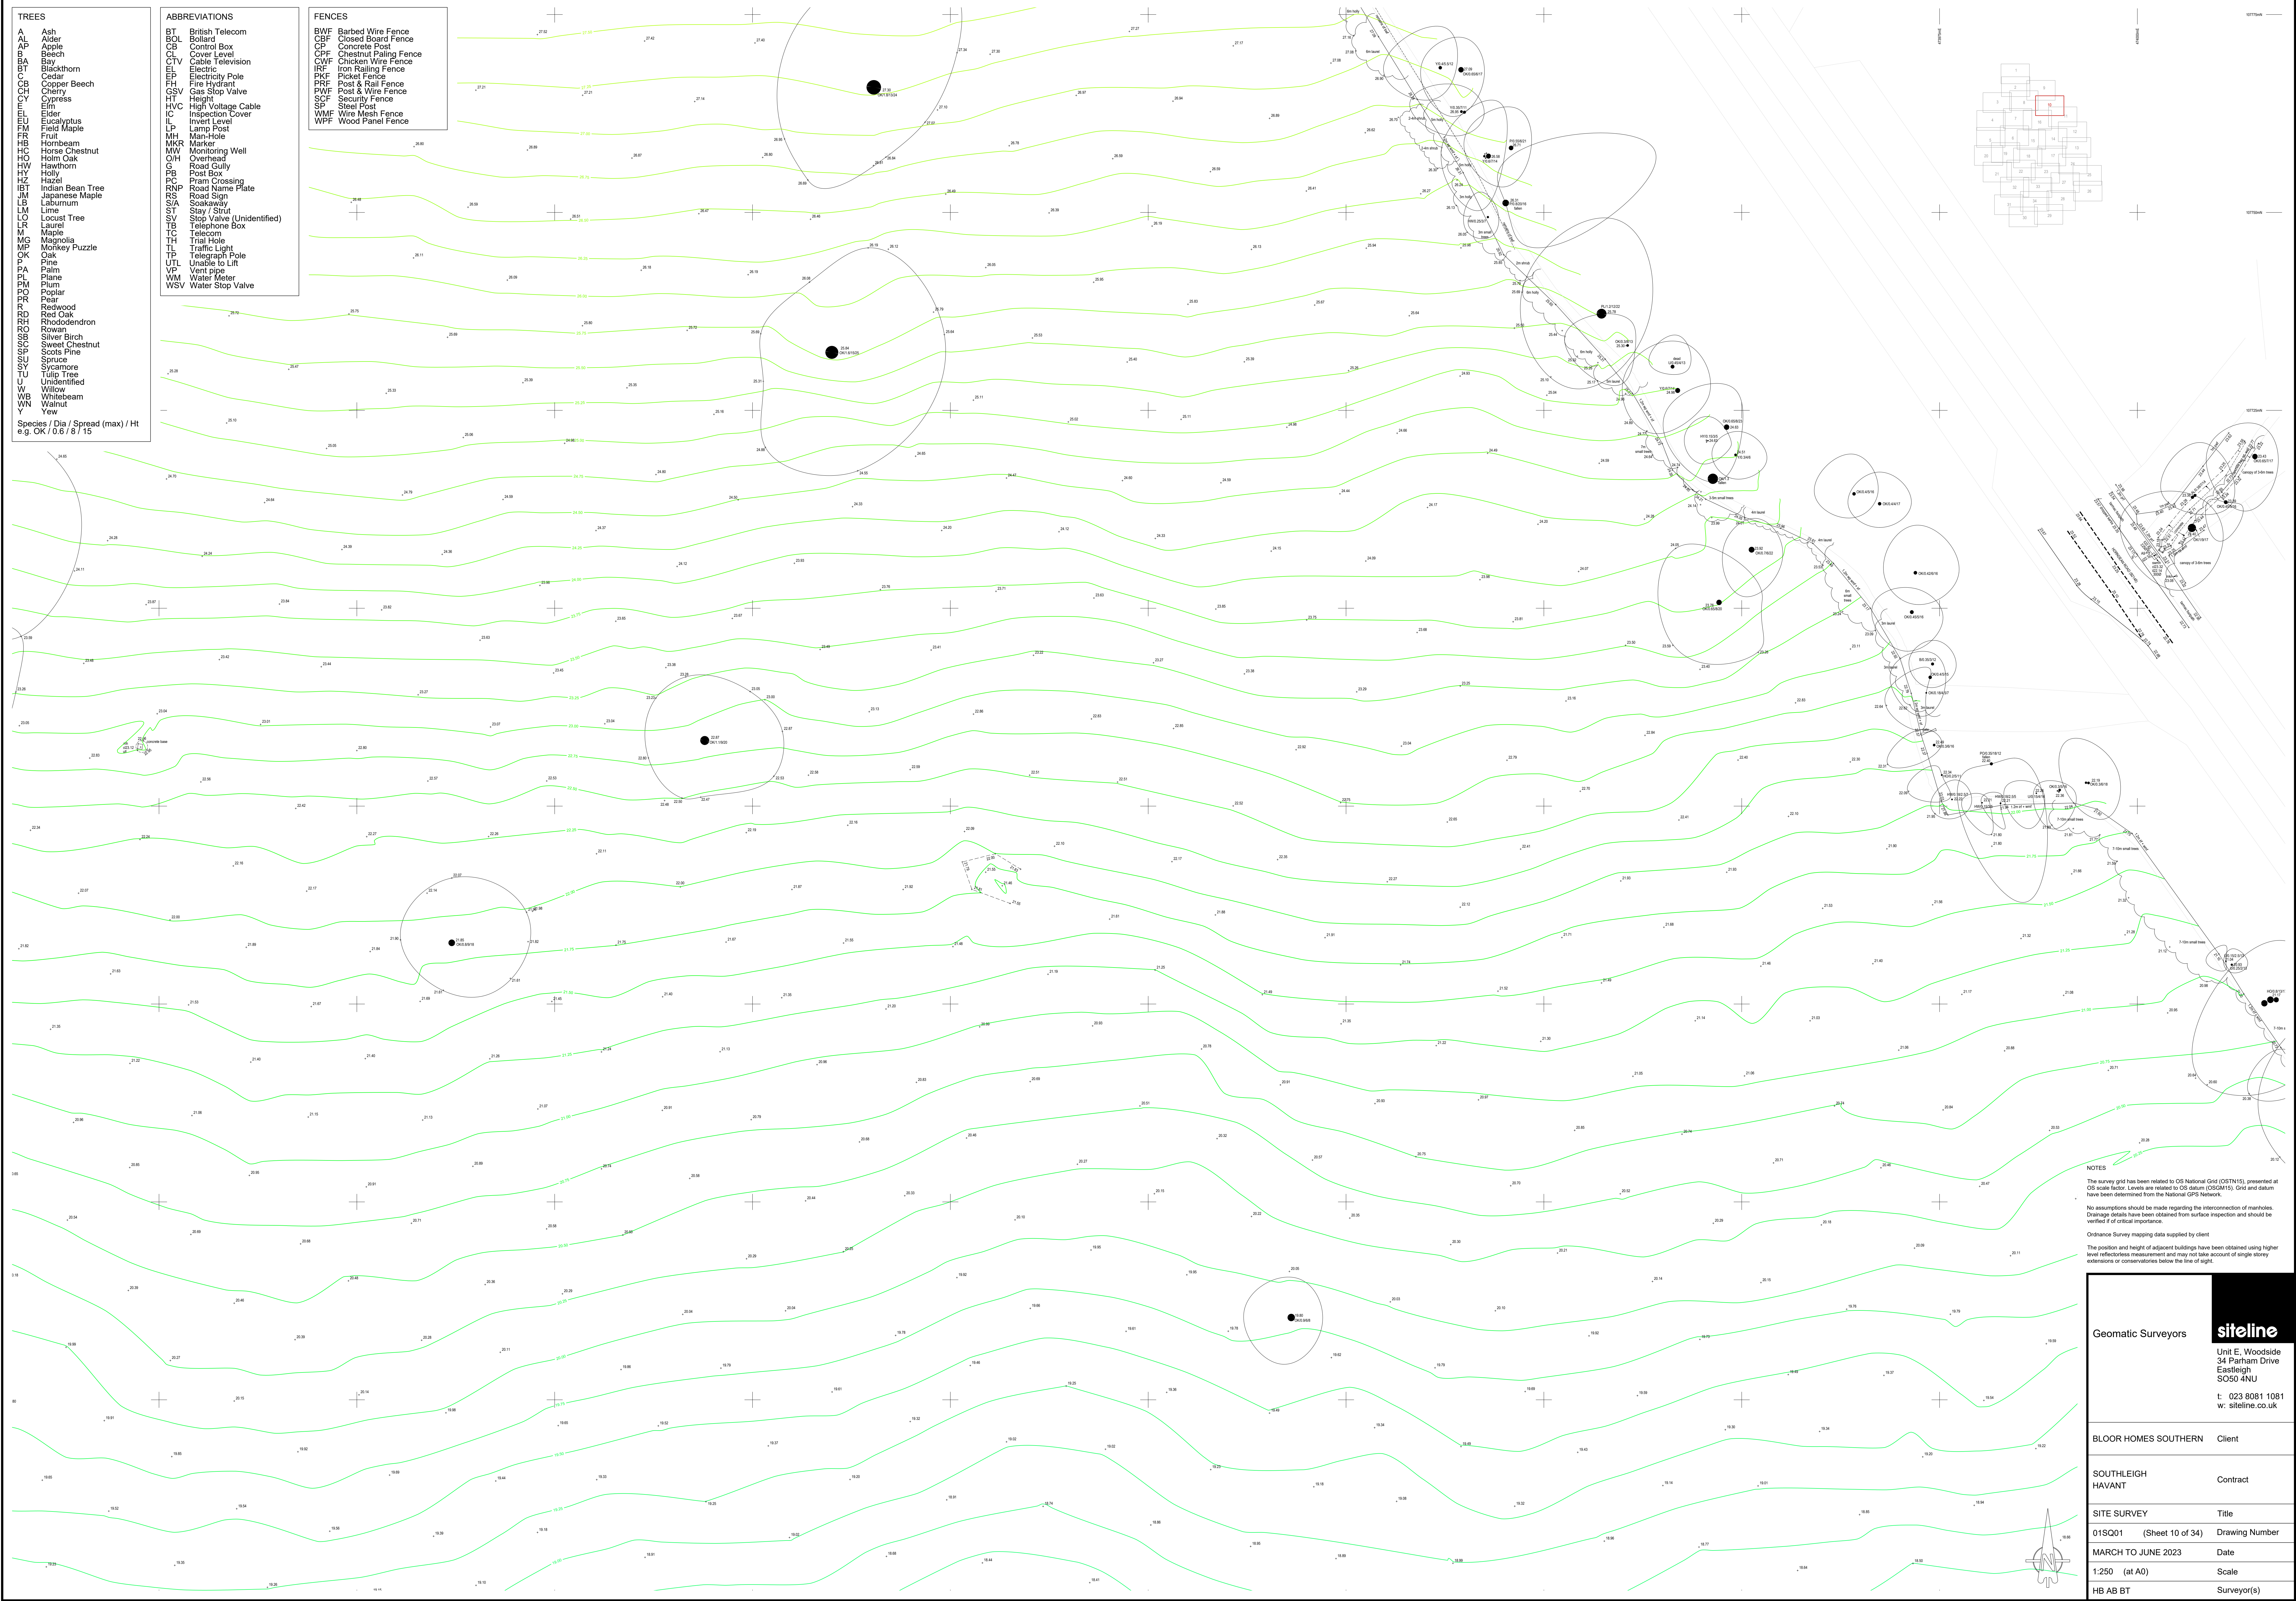


Geomatic Surveyors

siteline

Unit E, Woodside
34 Parham Drive
Eastleigh
SO50 4NU


t: 023 8081 1081
w: siteline.co.uk

BLOOR HOMES SOUTHERN	Client
SOUTHLEIGH HAVANT	Contract
SITE SURVEY	Title
01SQ01 (Sheet 10 of 34)	Drawing Number
MARCH TO JUNE 2023	Date
1:250 (at A0)	Scale
HB AB BT	Surveyor(s)

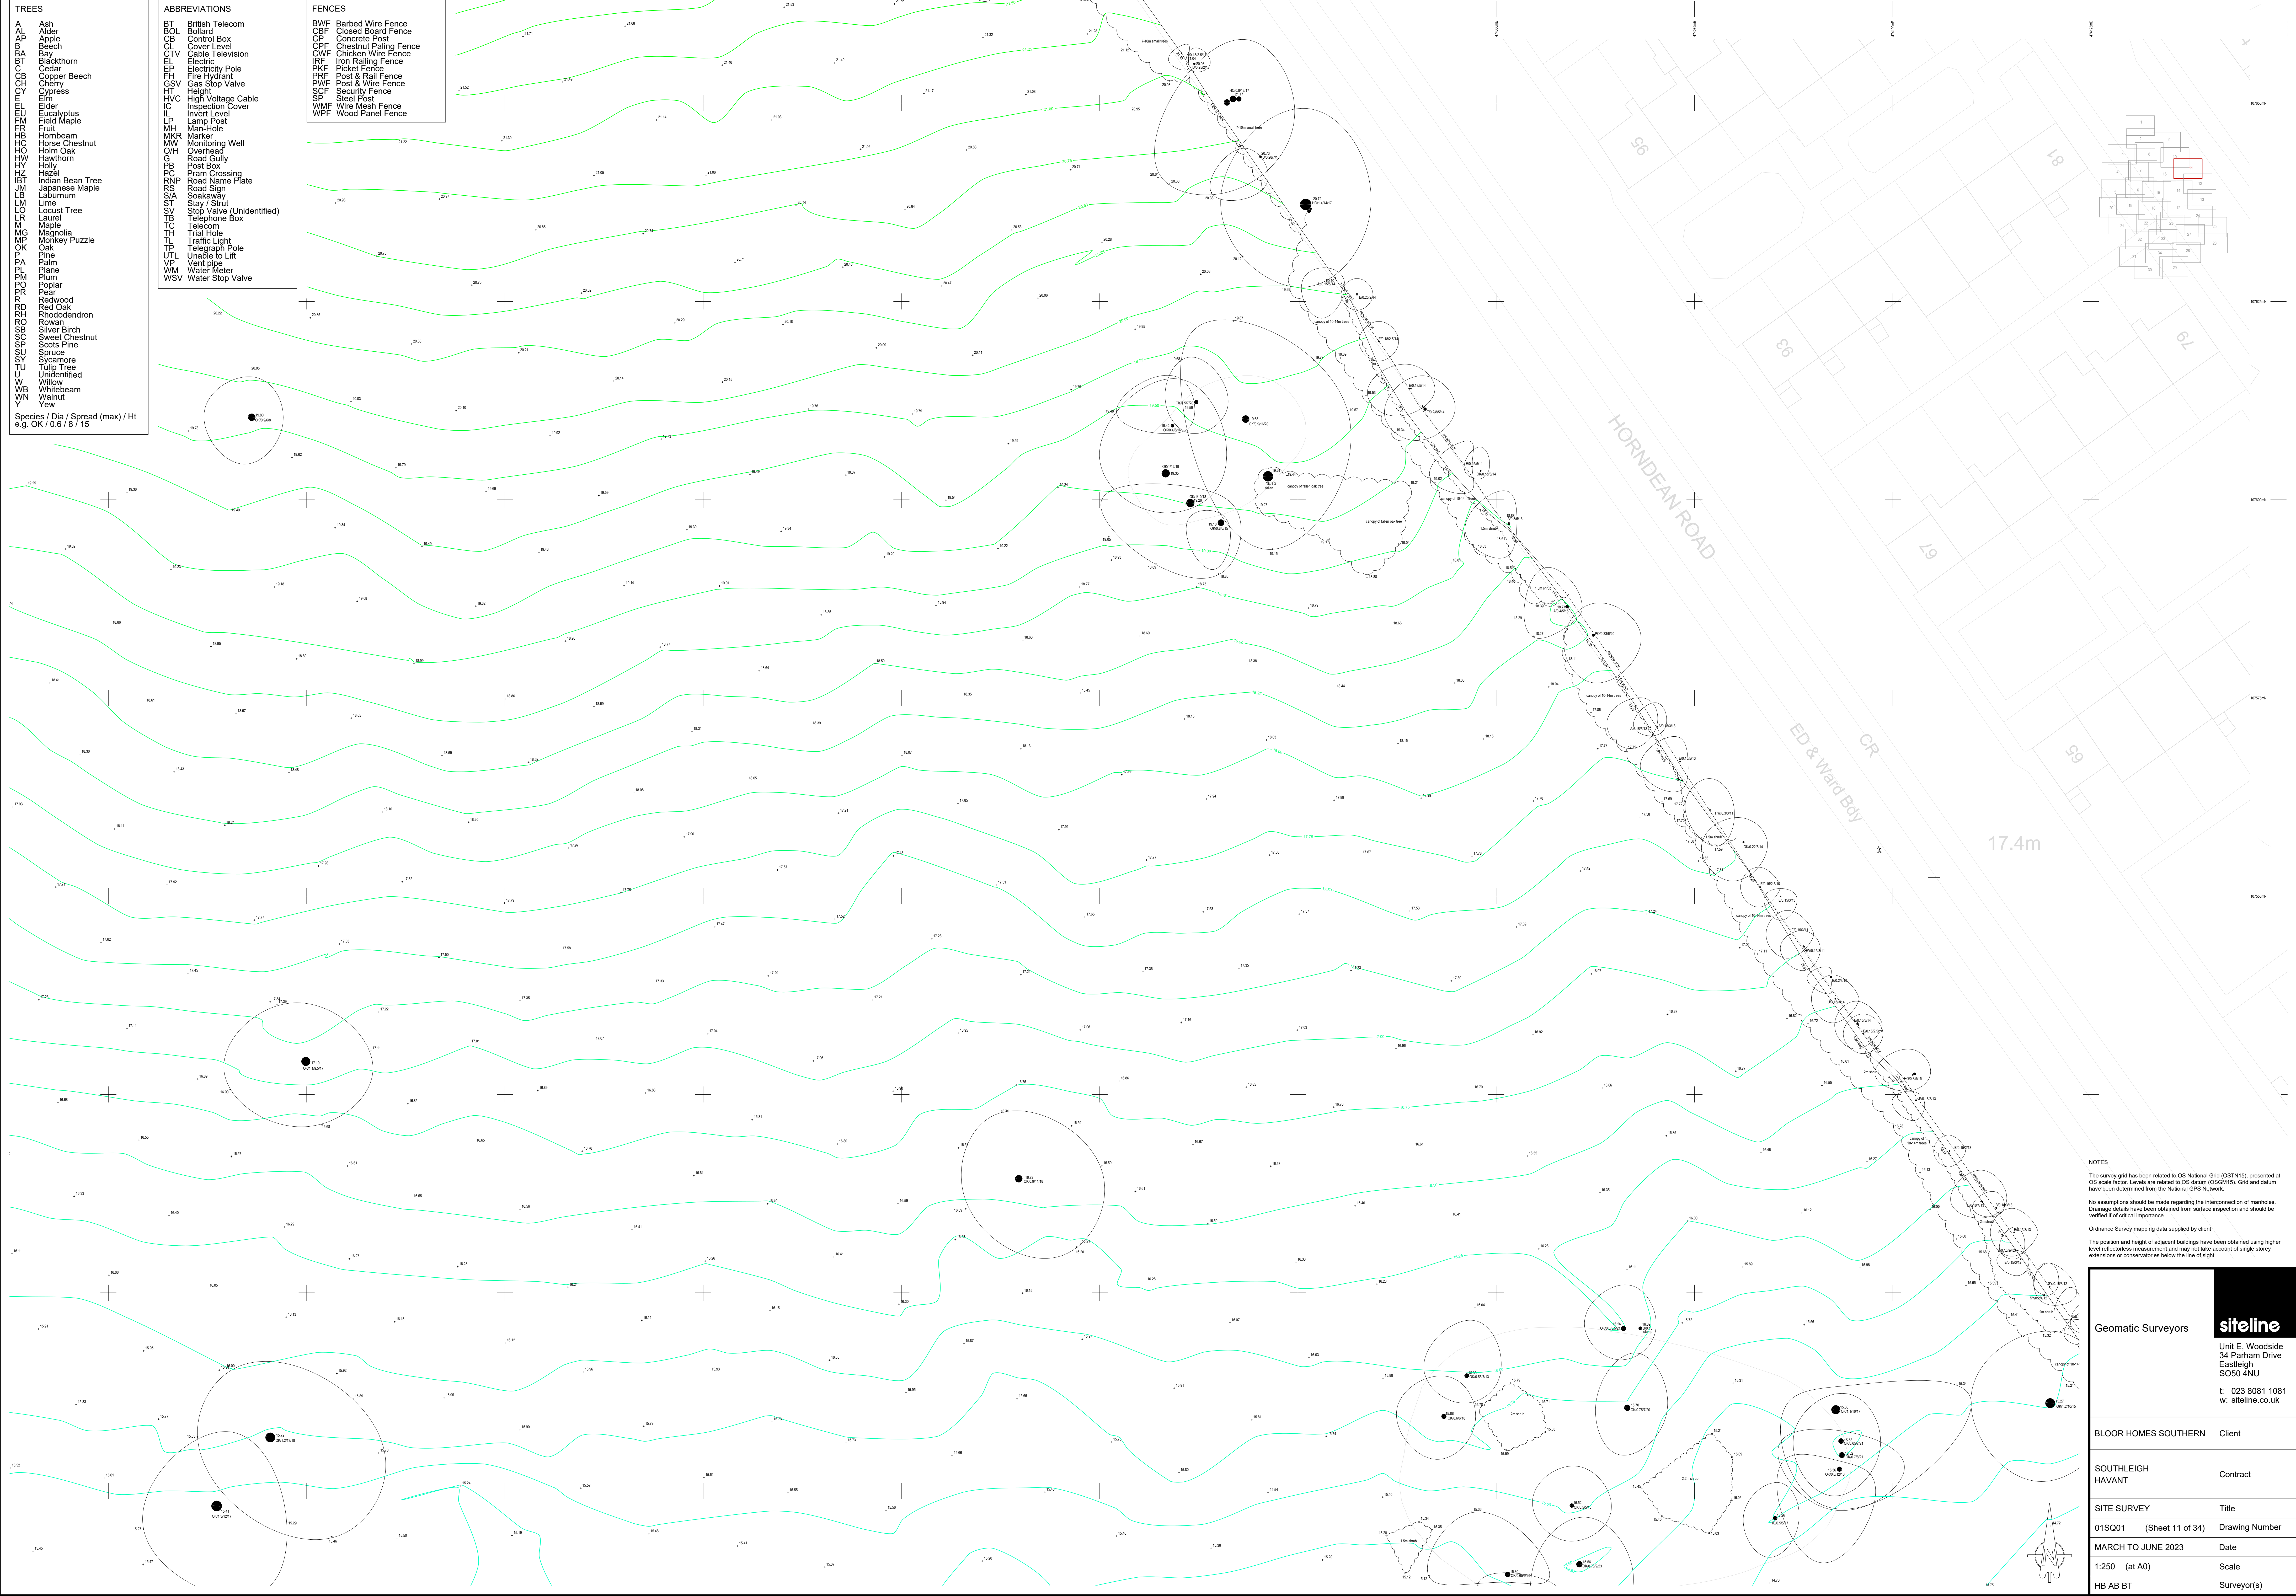

TREES		ABBREVIATIONS		FENCES	
A	Ash	BT	British Telecom	BWF	Barbed Wire Fence
AL	Alder	BOL	Bollard	CBF	Closed Board Fence
AP	Apple	CB	Control Box	CP	Concrete Post
B	Beech	CL	Cover Level	CPF	Chestnut Paling Fence
BA	Bay	CTV	Cable Television	CWF	Chicken Wire Fence
BB	Blackthorn	EL	Electric	IRF	Iron Railing Fence
BC	Cedar	EP	Electricity Pole	PKF	Picket Fence
CB	Copper Beech	FH	Fire Hydrant	PRF	Post & Rail Fence
CH	Cherry	GSV	Gas Stop Valve	PWF	Post & Wire Fence
CY	Cypress	HT	Height	SCF	Security Fence
CU	Elm	HVC	High Voltage Cable	SP	Steel Post
EU	Eucalyptus	IC	Inspection Cover	WMF	Wire Mesh Fence
FI	Field Maple	IL	Invert Level	WPF	Wood Panel Fence
FR	Fruit	LP	Lamp Post		
HB	Hornbeam	MH	Man-Hole		
HC	Horse Chestnut	MKR	Marker		
HO	Hornbeam	MW	Monitoring Well		
HW	Hawthorn	O/H	Overhead		
HY	Holly	G	Road Gully		
HZ	Hazel	PB	Post Box		
IBT	Indian Bean Tree	PC	Pram Crossing		
JM	Japanese Maple	RNP	Road Name Plate		
LA	Laburnum	RS	Road Sign		
LM	Lime	S/A	Soakaway		
LO	Locust Tree	SV	Stop Valve (Unidentified)		
LR	Laurel	TB	Telephone Box		
MA	Maple	TC	Telecom		
MG	Magnolia	TH	Trail Hole		
MP	Monkey Puzzle	TL	Traffic Light		
OK	Oak	TP	Telegraph Pole		
P	Pine	UTL	Unable to Lift		
PL	Plane	VP	Vent pipe		
PM	Plum	WM	Water Meter		
PO	Poplar	WSV	Water Stop Valve		
PR	Pear				
RD	Redwood				
RO	Red Oak				
RH	Rhododendron				
SB	Silver Birch				
SC	Sweet Chestnut				
SP	Scots Pine				
SR	Sycamore				
ST	Tulip Tree				
SW	Unidentified				
U	Unidentified				
W	Willow				
WB	Whitebeam				
WN	Walnut				
Y	Yew				

Species / Dia / Spread (max) / Ht
e.g. OK / 0.6 / 8 / 15

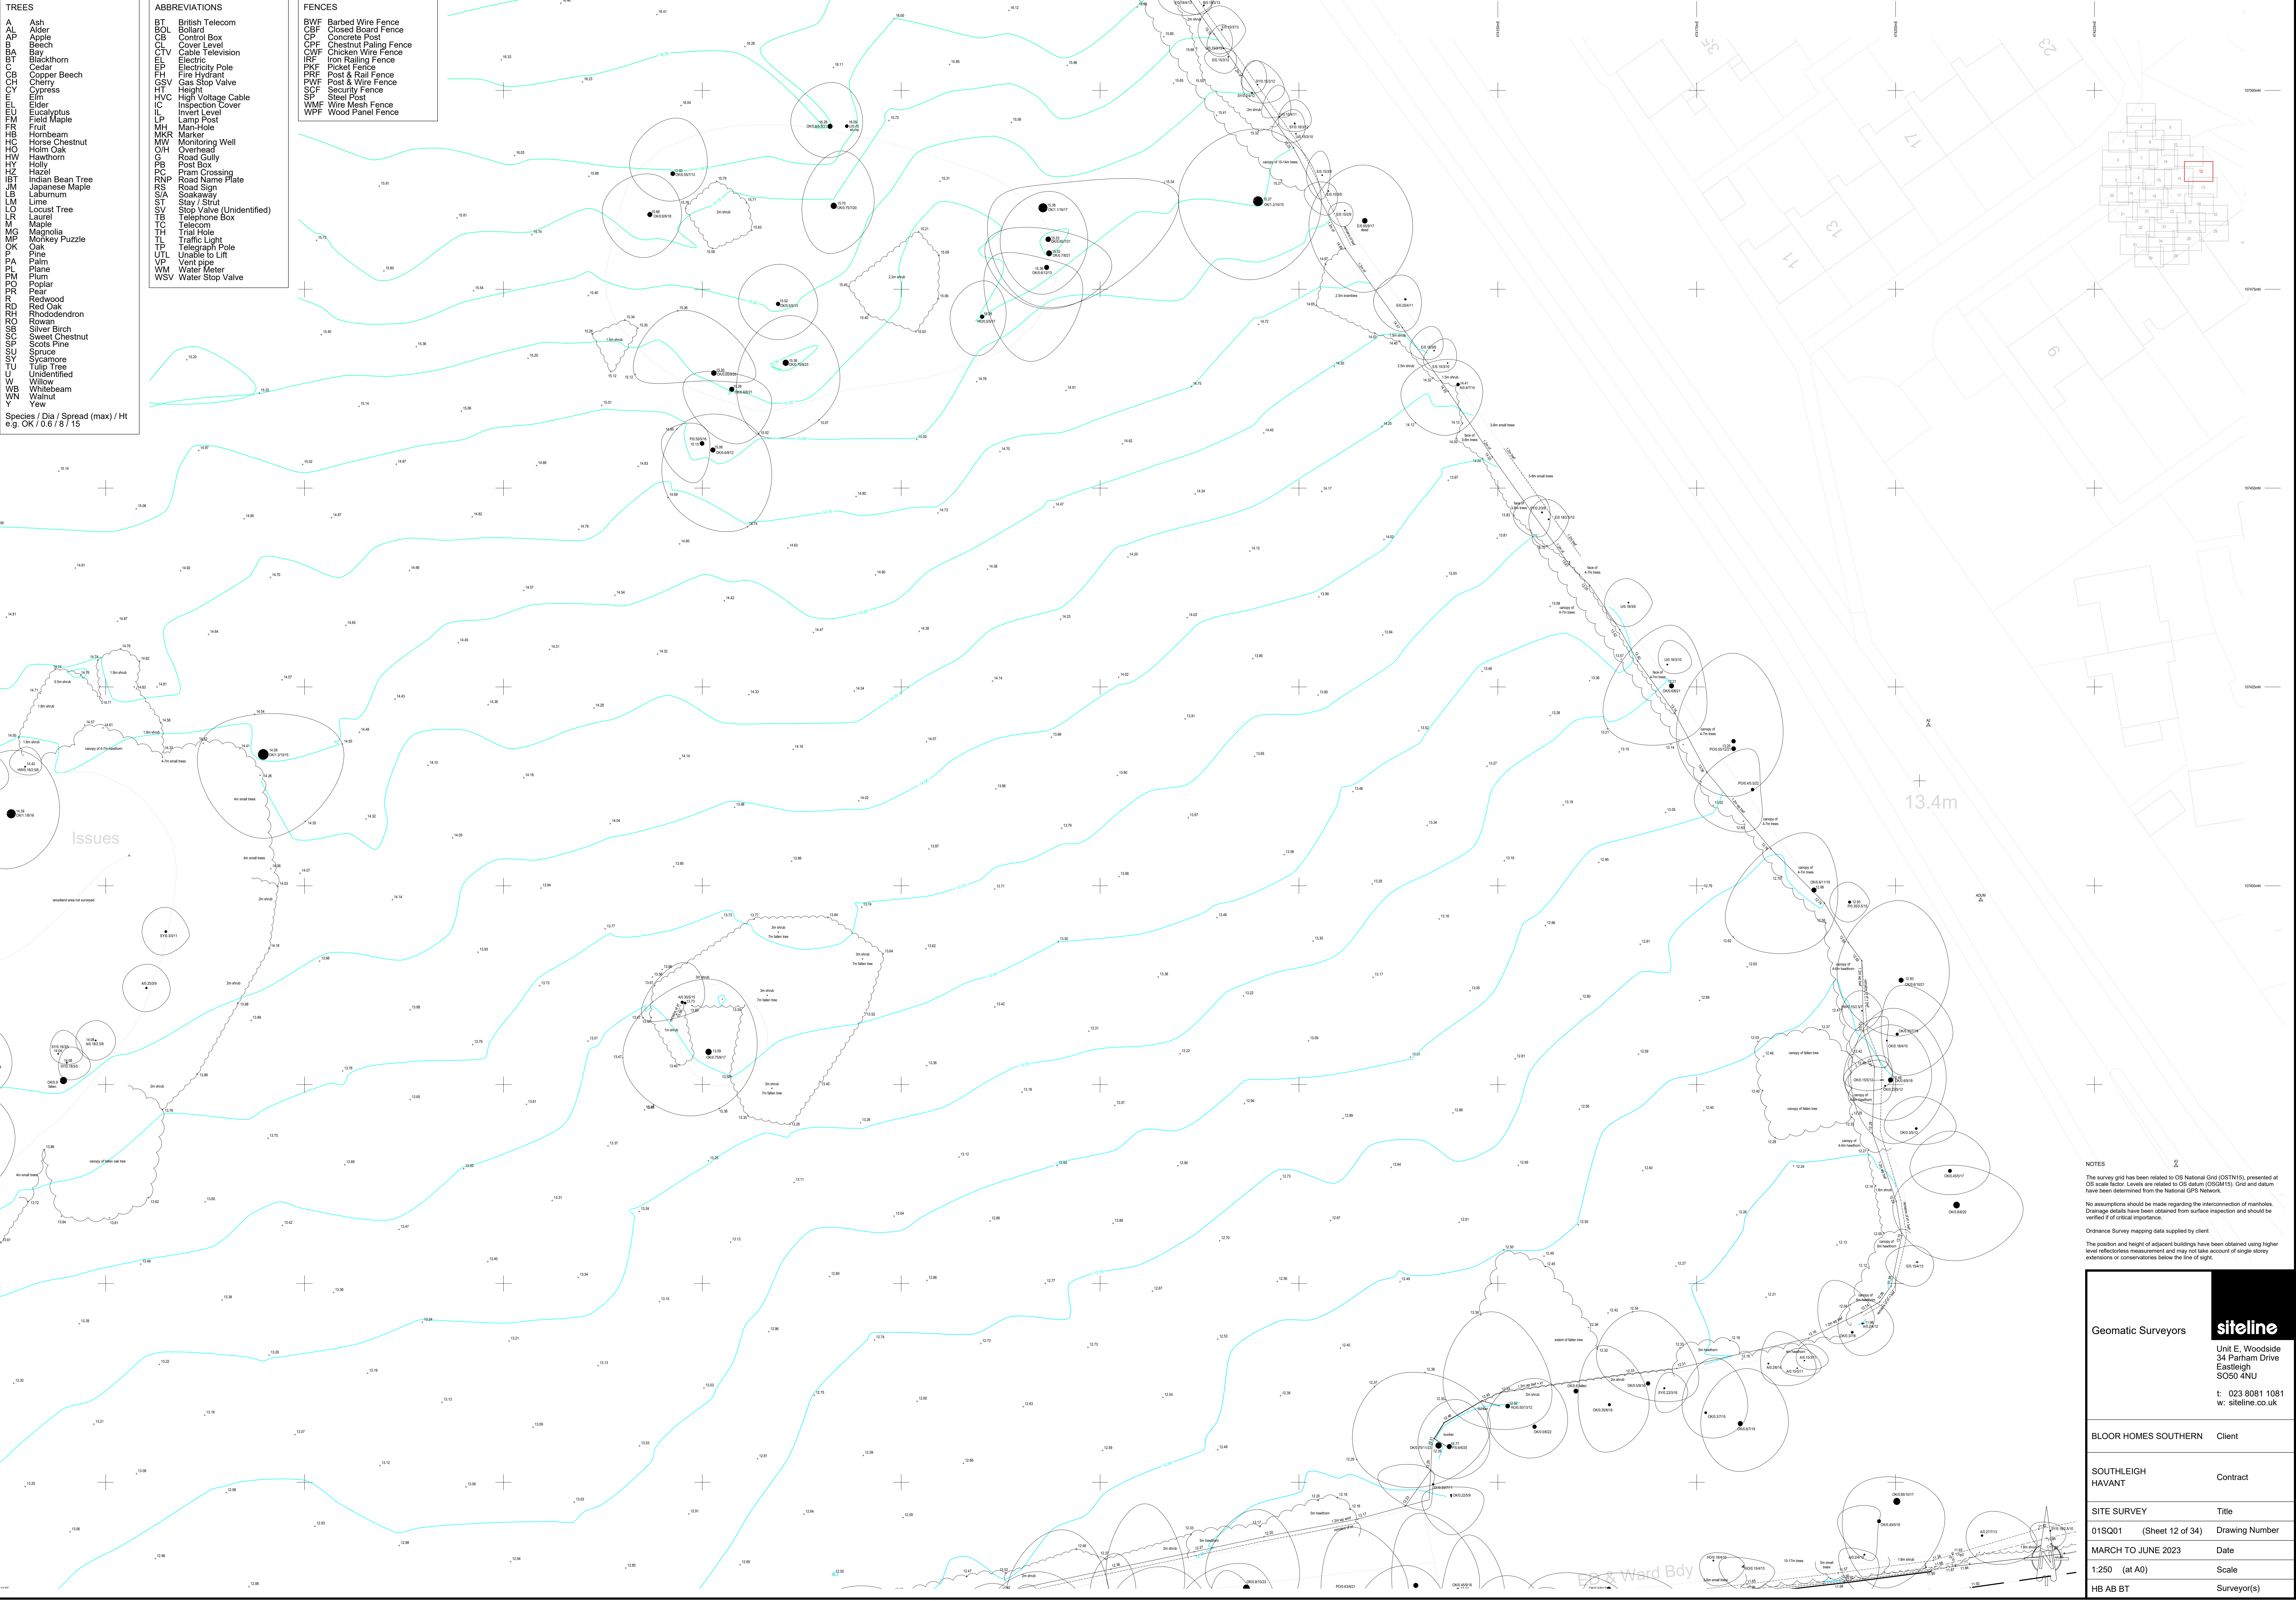

- TREES

A

AL

AP

B

BA
























Ash

Alder

Apple

Beech

Bay

Blackthorn

Cedar

Copper Beech

Cherry

Cypress

Elder

Eucalyptus

Field Maple

Fruit

Hambeam

Horse Chestnut

Horn Oak

Hawthorn

Holly

Hazel

Indian Bean Tree

Japanese Maple

Laburnum

Lime

Locust Tree

Laurel

Maple

Magnolia

Monkey Puzzle

Oak

Pine

Palm

Plane

Plum

Podar

Pear

Redwood

Red Oak

Rhododendron

Rowan

Silver Birch

Sweet Chestnut

Scots Pine

Sycamore

Tulip Tree

Ulm

Willow

Whitebeam

Walnut

Yew
- ABBREVIATIONS

BT

BOL

CB

CL

CTV

EP

EH

GSV

HT

HVC

IC

IL

LP

MH

MKR

MW

O/H

G

PB

PC

RNP

RS

S/S

SV

TB

TC

TH

TL

TP

UTL

WM

WSV

British Telecom

Bollard

Control Box

Cover Level

Cable Television

Electric Pole

Fire Hydrant

Gas Stop Valve

Height

High Voltage Cable

Inspection Cover

Invert Level

Lamp Post

Man-Hole

Marker

Monitoring Well

Overhead

Road Gully

Post Box

Pram Crossing

Road Name Plate

Road Sign

Soakaway

Stay / Strut

Stop Valve (Unidentified)

Telephone Box

Telecom

Trial Hole

Traffic Light

Telegraph Pole

Unable to Lift

Water Meter

Water Stop Valve
- FENCES

BWF

CBF

CP

CPF

CWF

IRF

PKF

PRF

PWF

SCF

SP

WMF

WPF

Barbed Wire Fence

Closed Board Fence

Concrete Post

Chestnut Paling Fence

Chicken Wire Fence

Iron Railing Fence

Picket Fence

Post & Rail Fence

Post & Wire Fence

Security Fence

Steel Post

Wire Mesh Fence

Wood Panel Fence

Species / Dia / Spread (max) / Ht
e.g. Oak / 0.6 / 8 / 15



TREES

AL Ash
AP Apple
B Beech
BA Bay
BT Blackthorn
CB Cedar
CBH Copper Beech
CH Cherry
CY Cypress
E Elder
EU Eucalyptus
FM Field Maple
FR Fruit
HB Hornbeam
HC Horse Chestnut
HO Holm Oak
HW Hawthorn
HZ Holly
Hazel
IBT Indian Bean Tree
JM Japanese Maple
LB Laburnum
LM Lime
LO Locust Tree
LR Laurel
M Maple
MG Magnolia
MP Monkey Puzzle
OK Oak
P Palm
PL Plane
PM Plum
PO Poplar
PR Pear
RW Redwood
RO Red Oak
RH Rhododendron
SB Silver Birch
SC Sweet Chestnut
SP Scots Pine
Sycamore
TU Tulip Tree
U Underside
W Willow
WB Whitebeam
WN Walnut
Y Yew


Species / Dia / Spread (max) / Ht
e.g. OK 10.6 / 8 / 15

ABBREVIATIONS

BT British Telecom
BOL Bollard
CB Control Box
CL Cover Level
CTV Cable Television
EP Electric Pole
FH Fire Hydrant
GSV Gas Stop Valve
HT Height
HVC High Voltage Cable
IC Inspection Cover
L Lamp Post
MH Man-Hole
MKR Marker
MW Monitoring Well
O/H Overhead
G Road Gully
PB Post Box
PC Pram Crossing
RNP Road Name Plate
RS Road Sign
S/A Sootaway
ST Stay / Strut
SV Stop Valve (Unidentified)
TB Telephone Box
TC Telecom
TH Trial Hole
TL Traffic Light
TP Telegraph Pole
UTL Unable to Lift
VP Vent pipe
WM Water Meter
WSV Water Stop Valve

FENCES

BWF Barbed Wire Fence
CBF Closed Board Fence
CP Concrete Post
CPF Chestnut Paling Fence
CWF Chicken Wire Fence
IRF Iron Railing Fence
PKF Picket Fence
PWF Post & Rail Fence
PWF Post & Wire Fence
SCF Security Fence
SP Steel Post
WMF Wire Mesh Fence
WPF Wood Panel Fence

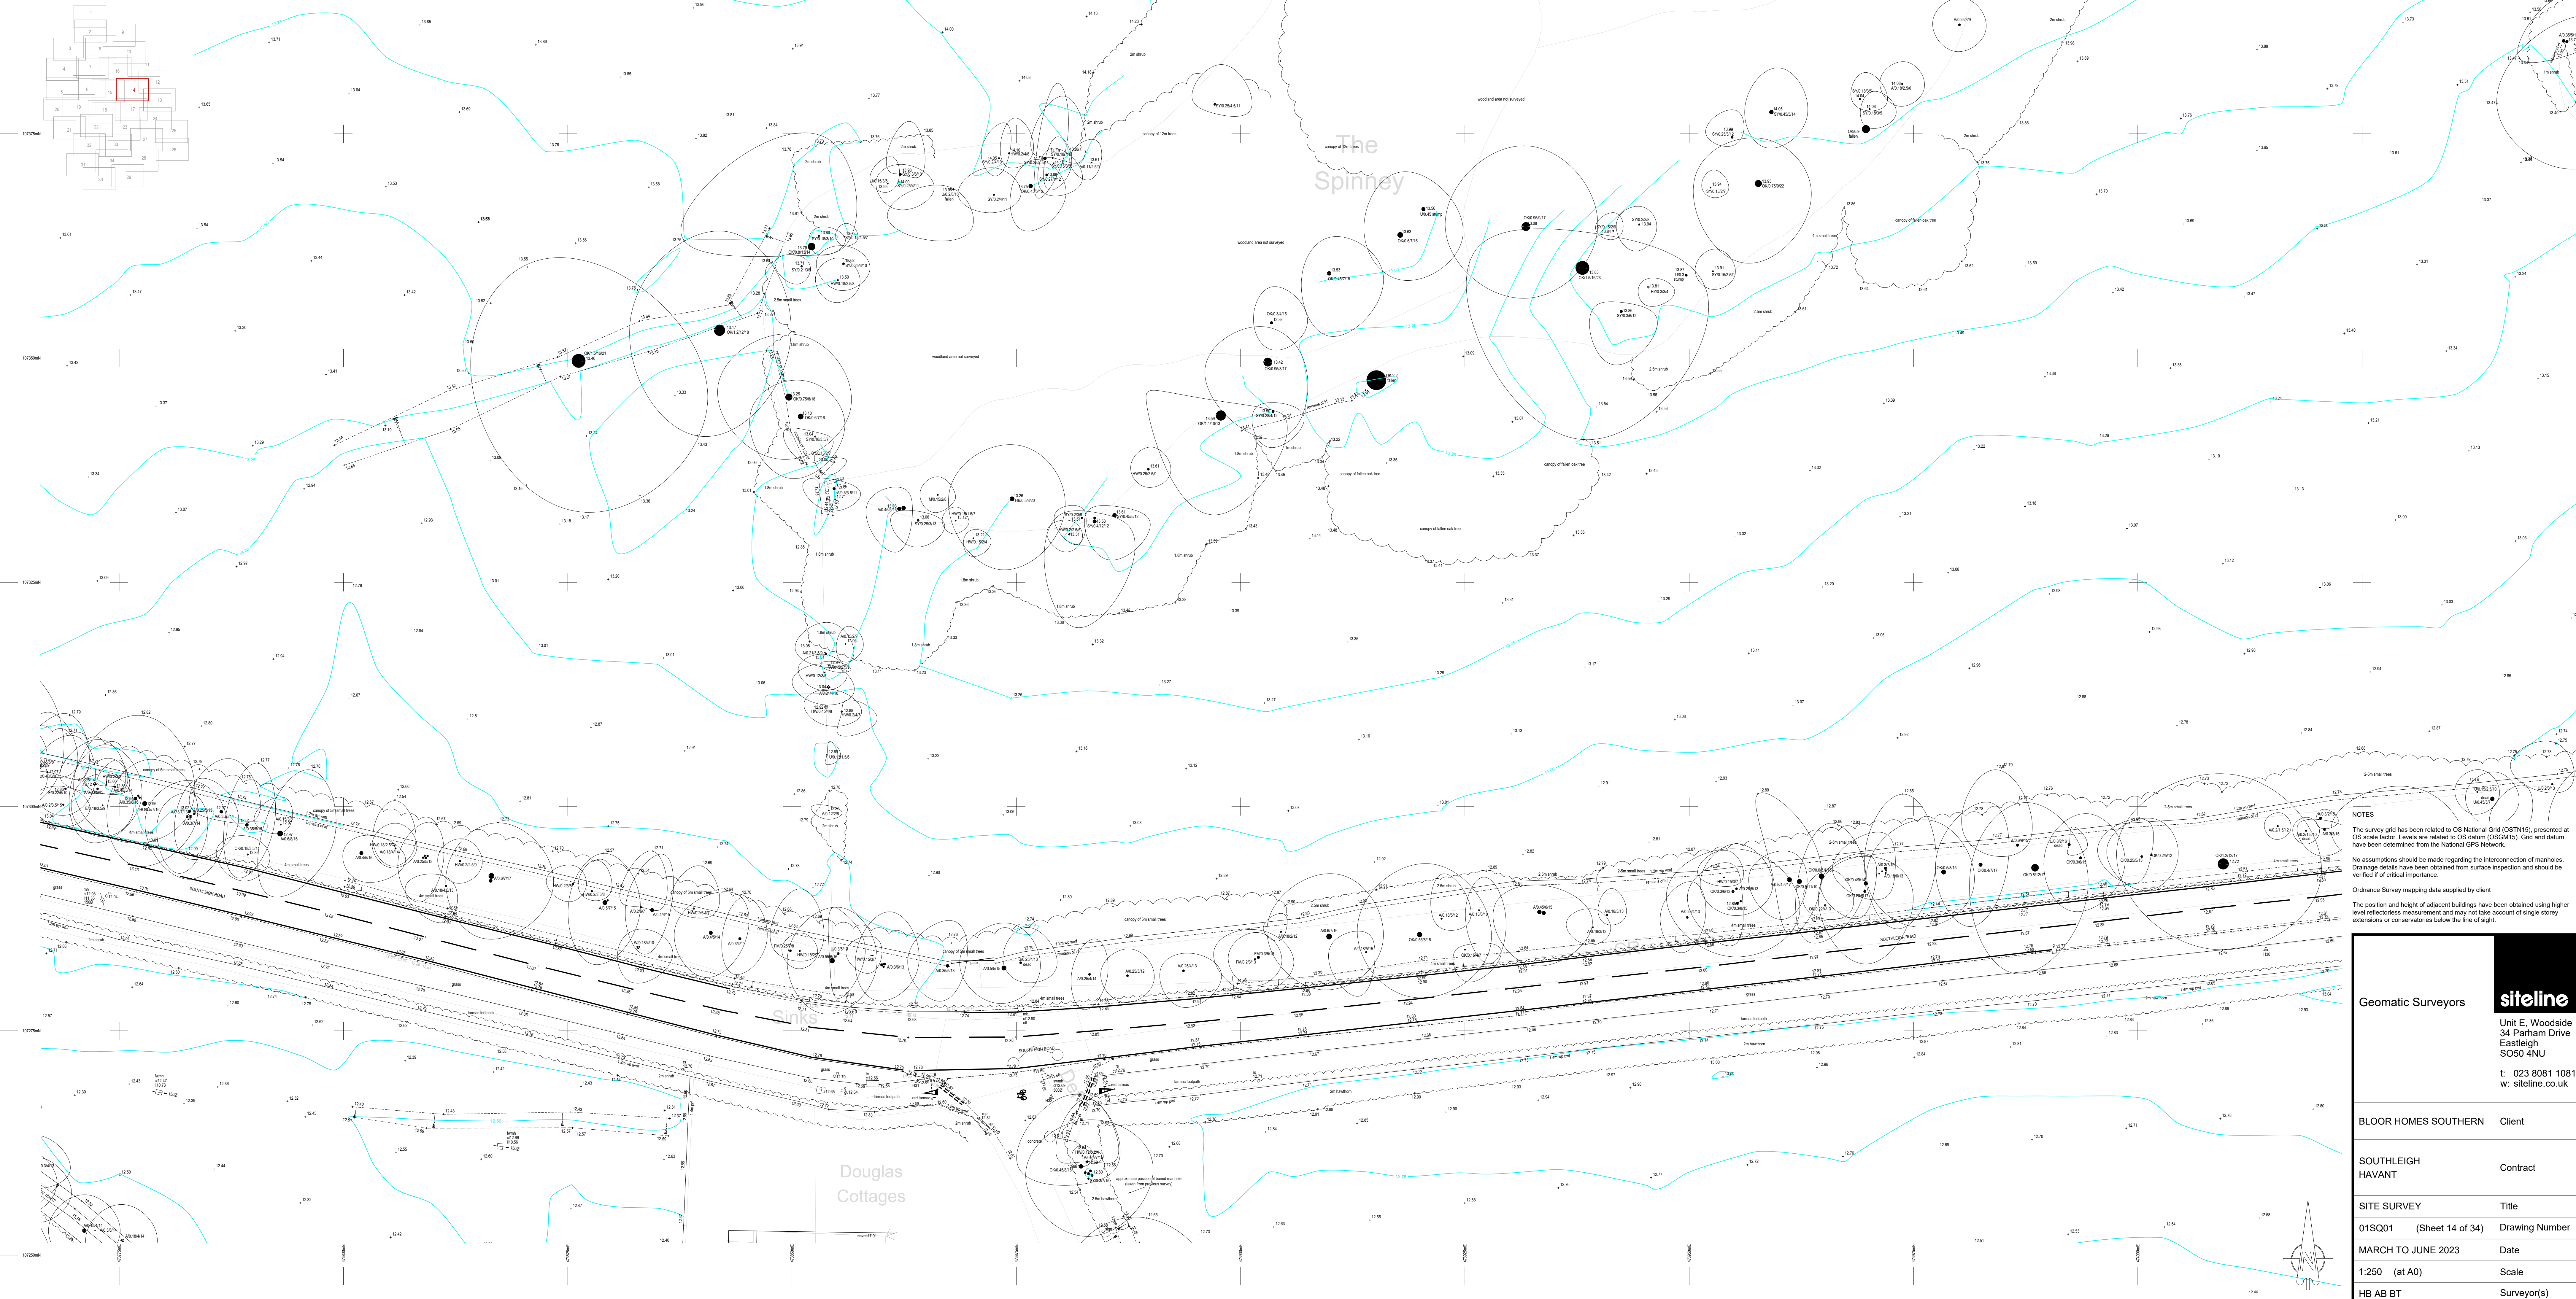

NOTES

The survey has been related to OS National Grid (OSN15), presented at OS scale factor. Levels are related to OS datum (OSGM15). Grids and datum have been determined from the National GPS Network.

No assumptions should be made regarding the intersection of manholes. Drainage details have been obtained from surface inspection and should be verified if of critical importance.

Ordnance Survey mapping data supplied by client

The position and height of adjacent buildings have been obtained using higher level reflectorless measurement and may not take account of single storey extensions or conservatories below the line of sight.

Geomatic Surveyors

siteline

Unit E, Woodside
34 Parham Drive
Eastleigh
SO50 4NU
t: 023 8081 1081
w: siteline.co.uk

BLOOR HOMES SOUTHERN

Client

SOUTHLEIGH
HAVANT

Contract

SITE SURVEY

Title

01SQ01 (Sheet 14 of 34)

Drawing Number

MARCH TO JUNE 2023

Date

1:250 (at A0)


Scale

HB AB BT

Surveyor(s)

TREES		ABBREVIATIONS		FENCES	
AL	Ash	BT	British Telecom	BWF	Barbed Wire Fence
AP	Apple	BOL	Bollard	CBF	Closed Board Fence
B	Beech	CB	Control Box	CP	Concrete Post
BA	Bay	CL	Cover Level	CPF	Chestnut Paling Fence
BT	Blackthorn	CTV	Cable Television	CWF	Chicken Wire Fence
CB	Cedar	EP	Electric Pole	IRF	Iron Railing Fence
COY	Cypress	HT	Height	PWF	Post & Wire Fence
EL	Elder	HVC	High Voltage Cable	SCF	Security Fence
EU	Eucalyptus	IC	Inspection Cover	SP	Steel Post
FI	Field Maple	L	Invert Level	WMF	Wire Mesh Fence
FR	Fruit	LP	Lamp Post	WPF	Wood Panel Fence
HB	Hornbeam	MH	Man-Hole		
HC	Horse Chestnut	MKR	Marker		
HO	Horn Oak	MW	Monitoring Well		
HW	Hawthorn	O/H	Overhead		
HY	Holly	G	Road Gully		
HZ	Hazel	PB	Post Box		
IBT	Indian Bean Tree	PC	Pram Crossing		
JM	Japanese Maple	RNP	Road Name Plate		
LM	Laburnum	RS	Road Sign		
LO	Lime	S/A	Soakaway		
MA	Maple	TB	Telephone Box		
MG	Magnolia	TC	Telecom		
MP	Monkey Puzzle	TH	Trial Hole		
OK	Oak	TL	Traffic Light		
PA	Palm	TP	Telegraph Pole		
PL	Plane	UTL	Unable to Lift		
PM	Plum	VP	Vent pipe		
PO	Poplar	WM	Water Meter		
PR	Pear	WSV	Water Stop Valve		
RD	Redwood				
RO	Red Oak				
TU	Tulip Tree				
U	Unidentified				
W	Willow				
WB	Whitebeam				
WN	Walnut				
Y	Yew				

Species / Dia / Spread (max) / Ht
e.g. OK / 0.6 / 8 / 15

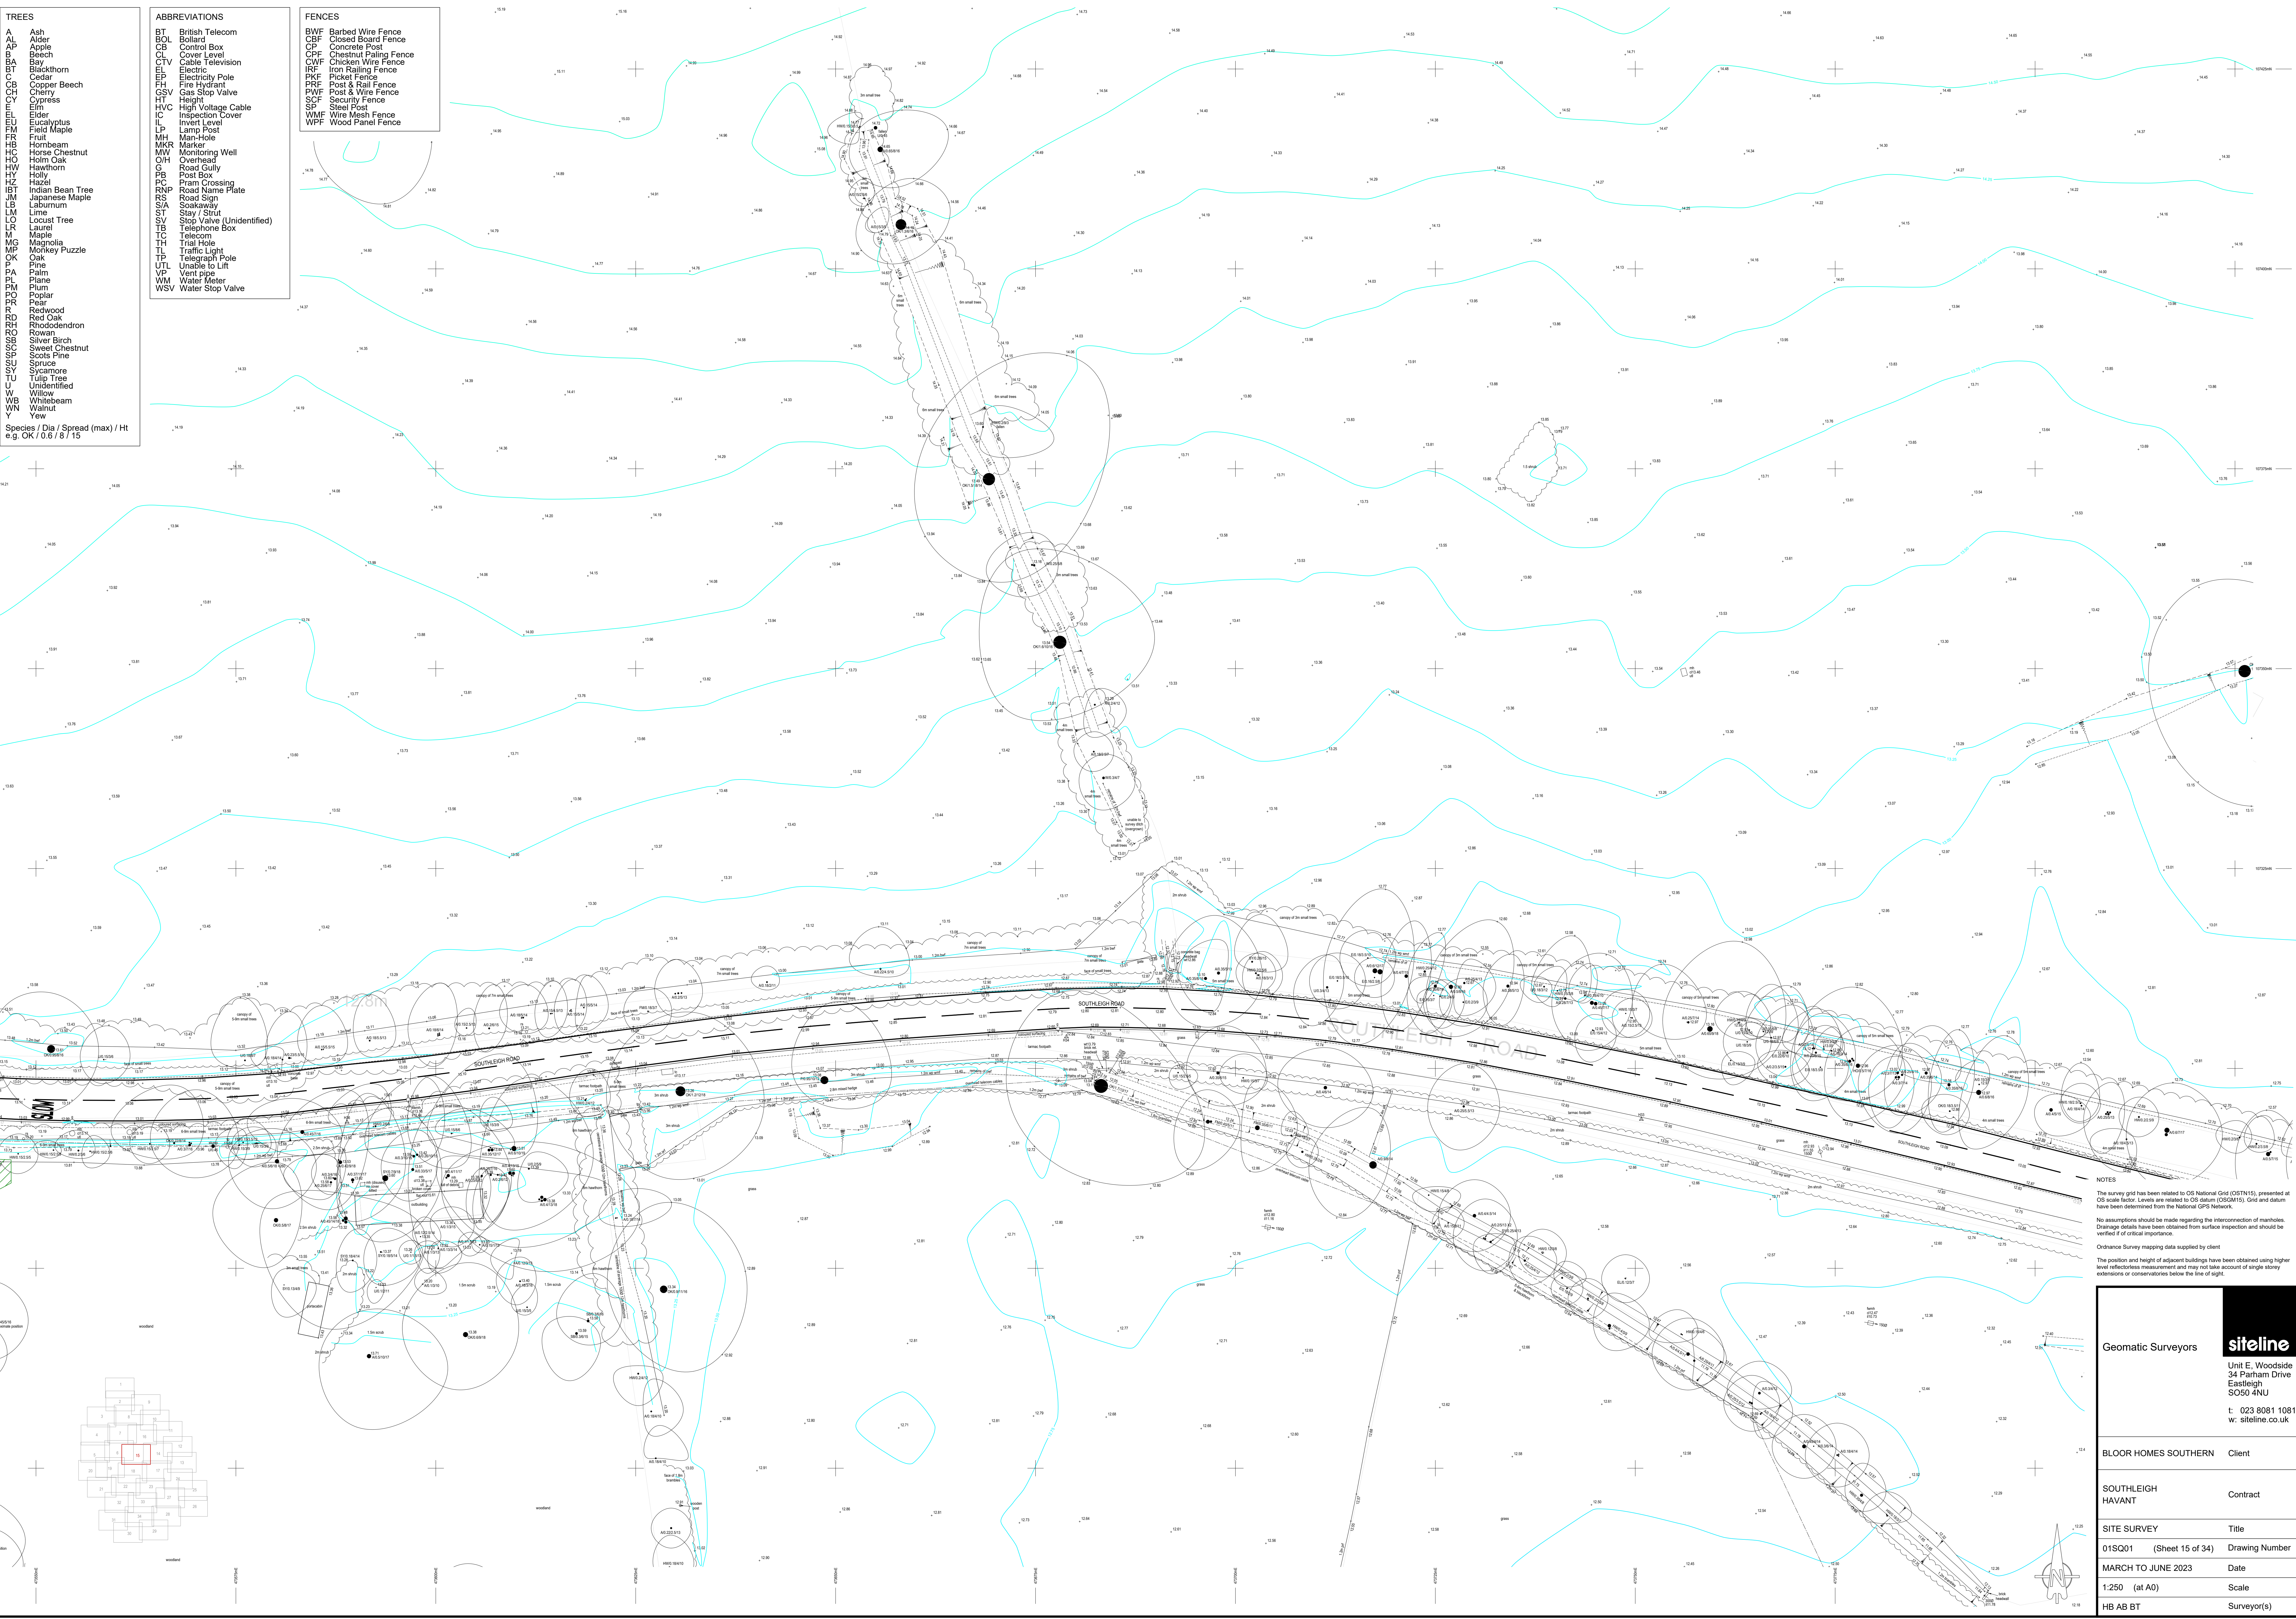

NOTES

The survey grid has been related to OS National Grid (OSTN15), presented at OS scale factor. Levels are related to OS datum (OSGD15). Grids and datum have been determined from the National GPS Network.

No assumptions should be made regarding the intersection of manholes. Drainage details have been obtained from surface inspection and should be verified if of critical importance.

Ordnance Survey mapping data supplied by client.

The position and height of adjacent buildings have been obtained using higher level reflectorless measurement and may not take account of single storey extensions or conservatories below the line of sight.

Geomatic Surveyors

siteline

Unit E, Woodside
34 Parham Drive
Eastleigh
SO50 4NU

t: 023 8081 1081
w: siteline.co.uk

BLOOR HOMES SOUTHERN	Client
SOUTHLEIGH HAVANT	Contract
SITE SURVEY	Title
01SQ01 (Sheet 15 of 34)	Drawing Number
MARCH TO JUNE 2023	Date
1:250 (at A0)	Scale
HB AB BT	Surveyor(s)

Species / Dia / Spread (max) / Ht
e.g. OK / 0.6 / 8 / 15




<p>Geomatic Surveyors</p>	
	<p>Unit E, Woodside 34 Parham Drive Eastleigh SO50 4NU</p>
	<p>t: 023 8081 1081</p>
	<p>w: siteline.co.uk</p>
<p>BLOOR HOMES SOUTHERN</p>	<p>Client</p>
<p>SOUTHLEIGH HAVANT</p>	<p>Contract</p>
<p>SITE SURVEY</p>	<p>Title</p>
<p>01SQ01 (Sheet 16 of 34)</p>	<p>Drawing Number</p>
<p>MARCH TO JUNE 2023</p>	<p>Date</p>
<p>1:250 (at A0)</p>	<p>Scale</p>
<p>HB AB BT</p>	<p>Surveyor(s)</p>

- TREES
- AL Ash
 - LS Alder
 - AP Apple
 - BA Beech
 - BT Blackthorn
 - CB Cedar
 - CH Cherry
 - CO Cypress
 - CU Elm
 - EU Eucalyptus
 - FI Field Maple
 - FR Fruit
 - HB Hornbeam
 - HC Horse Chestnut
 - HO Horn Oak
 - HW Hawthorn
 - HY Holly
 - HZ Hazel
 - IBT Indian Bean Tree
 - JM Japanese Maple
 - LA Lime
 - LM Locust Tree
 - LO Laurel
 - LR Maple
 - M Magnolia
 - MP Monkey Puzzle
 - OK Oak
 - P Pine
 - PL Plane
 - PM Plum
 - PO Poplar
 - PR Pear
 - RD Redwood
 - RO Red Oak
 - RH Rhododendron
 - RS Rowan
 - SB Silver Birch
 - SC Sweet Chestnut
 - SP Scots Pine
 - SR Spruce
 - SCS Sycamore
 - TU Tulip Tree
 - U Unidentified
 - W Willow
 - WB Whitebeam
 - WN Walnut
 - Y Yew

Species / Dia / Spread (max) / Ht
e.g. OK / 0.6 / 5 / 15

- ABBREVIATIONS
- BT British Telecom
 - BOL Bollard
 - CB Control Box
 - CL Cover Level
 - CTV Cable Television
 - EP Electric Pole
 - EH Electricity Pole
 - FH Fire Hydrant
 - GSV Gas Stop Valve
 - HT Height
 - HVC High Voltage Cable
 - IC Inspection Cover
 - IL Invert Level
 - LP Lamp Post
 - MH Man-Hole
 - MKR Marker
 - MW Monitoring Well
 - O/H Overhead
 - G Road Gully
 - PB Post Box
 - PC Pram Crossing
 - RNP Road Name Plate
 - RS Road Sign
 - S/A Sootaway
 - SV Stop Valve (Unidentified)
 - ST Stay / Strut
 - TB Telephone Box
 - TC Telecom
 - TH Trial Hole
 - TL Traffic Light
 - TP Telegraph Pole
 - UTL Unable to Lift
 - VP Vent pipe
 - WM Water Meter
 - WSV Water Stop Valve

- FENCES
- BWF Barbed Wire Fence
 - CBF Closed Board Fence
 - CP Concrete Post
 - CPF Chestnut Paling Fence
 - CWF Chicken Wire Fence
 - IRF Iron Railing Fence
 - PKF Picket Fence
 - PRF Post & Rail Fence
 - PWF Post & Wire Fence
 - SCF Security Fence
 - SP Steel Post
 - WMF Wire Mesh Fence
 - WPF Wood Panel Fence

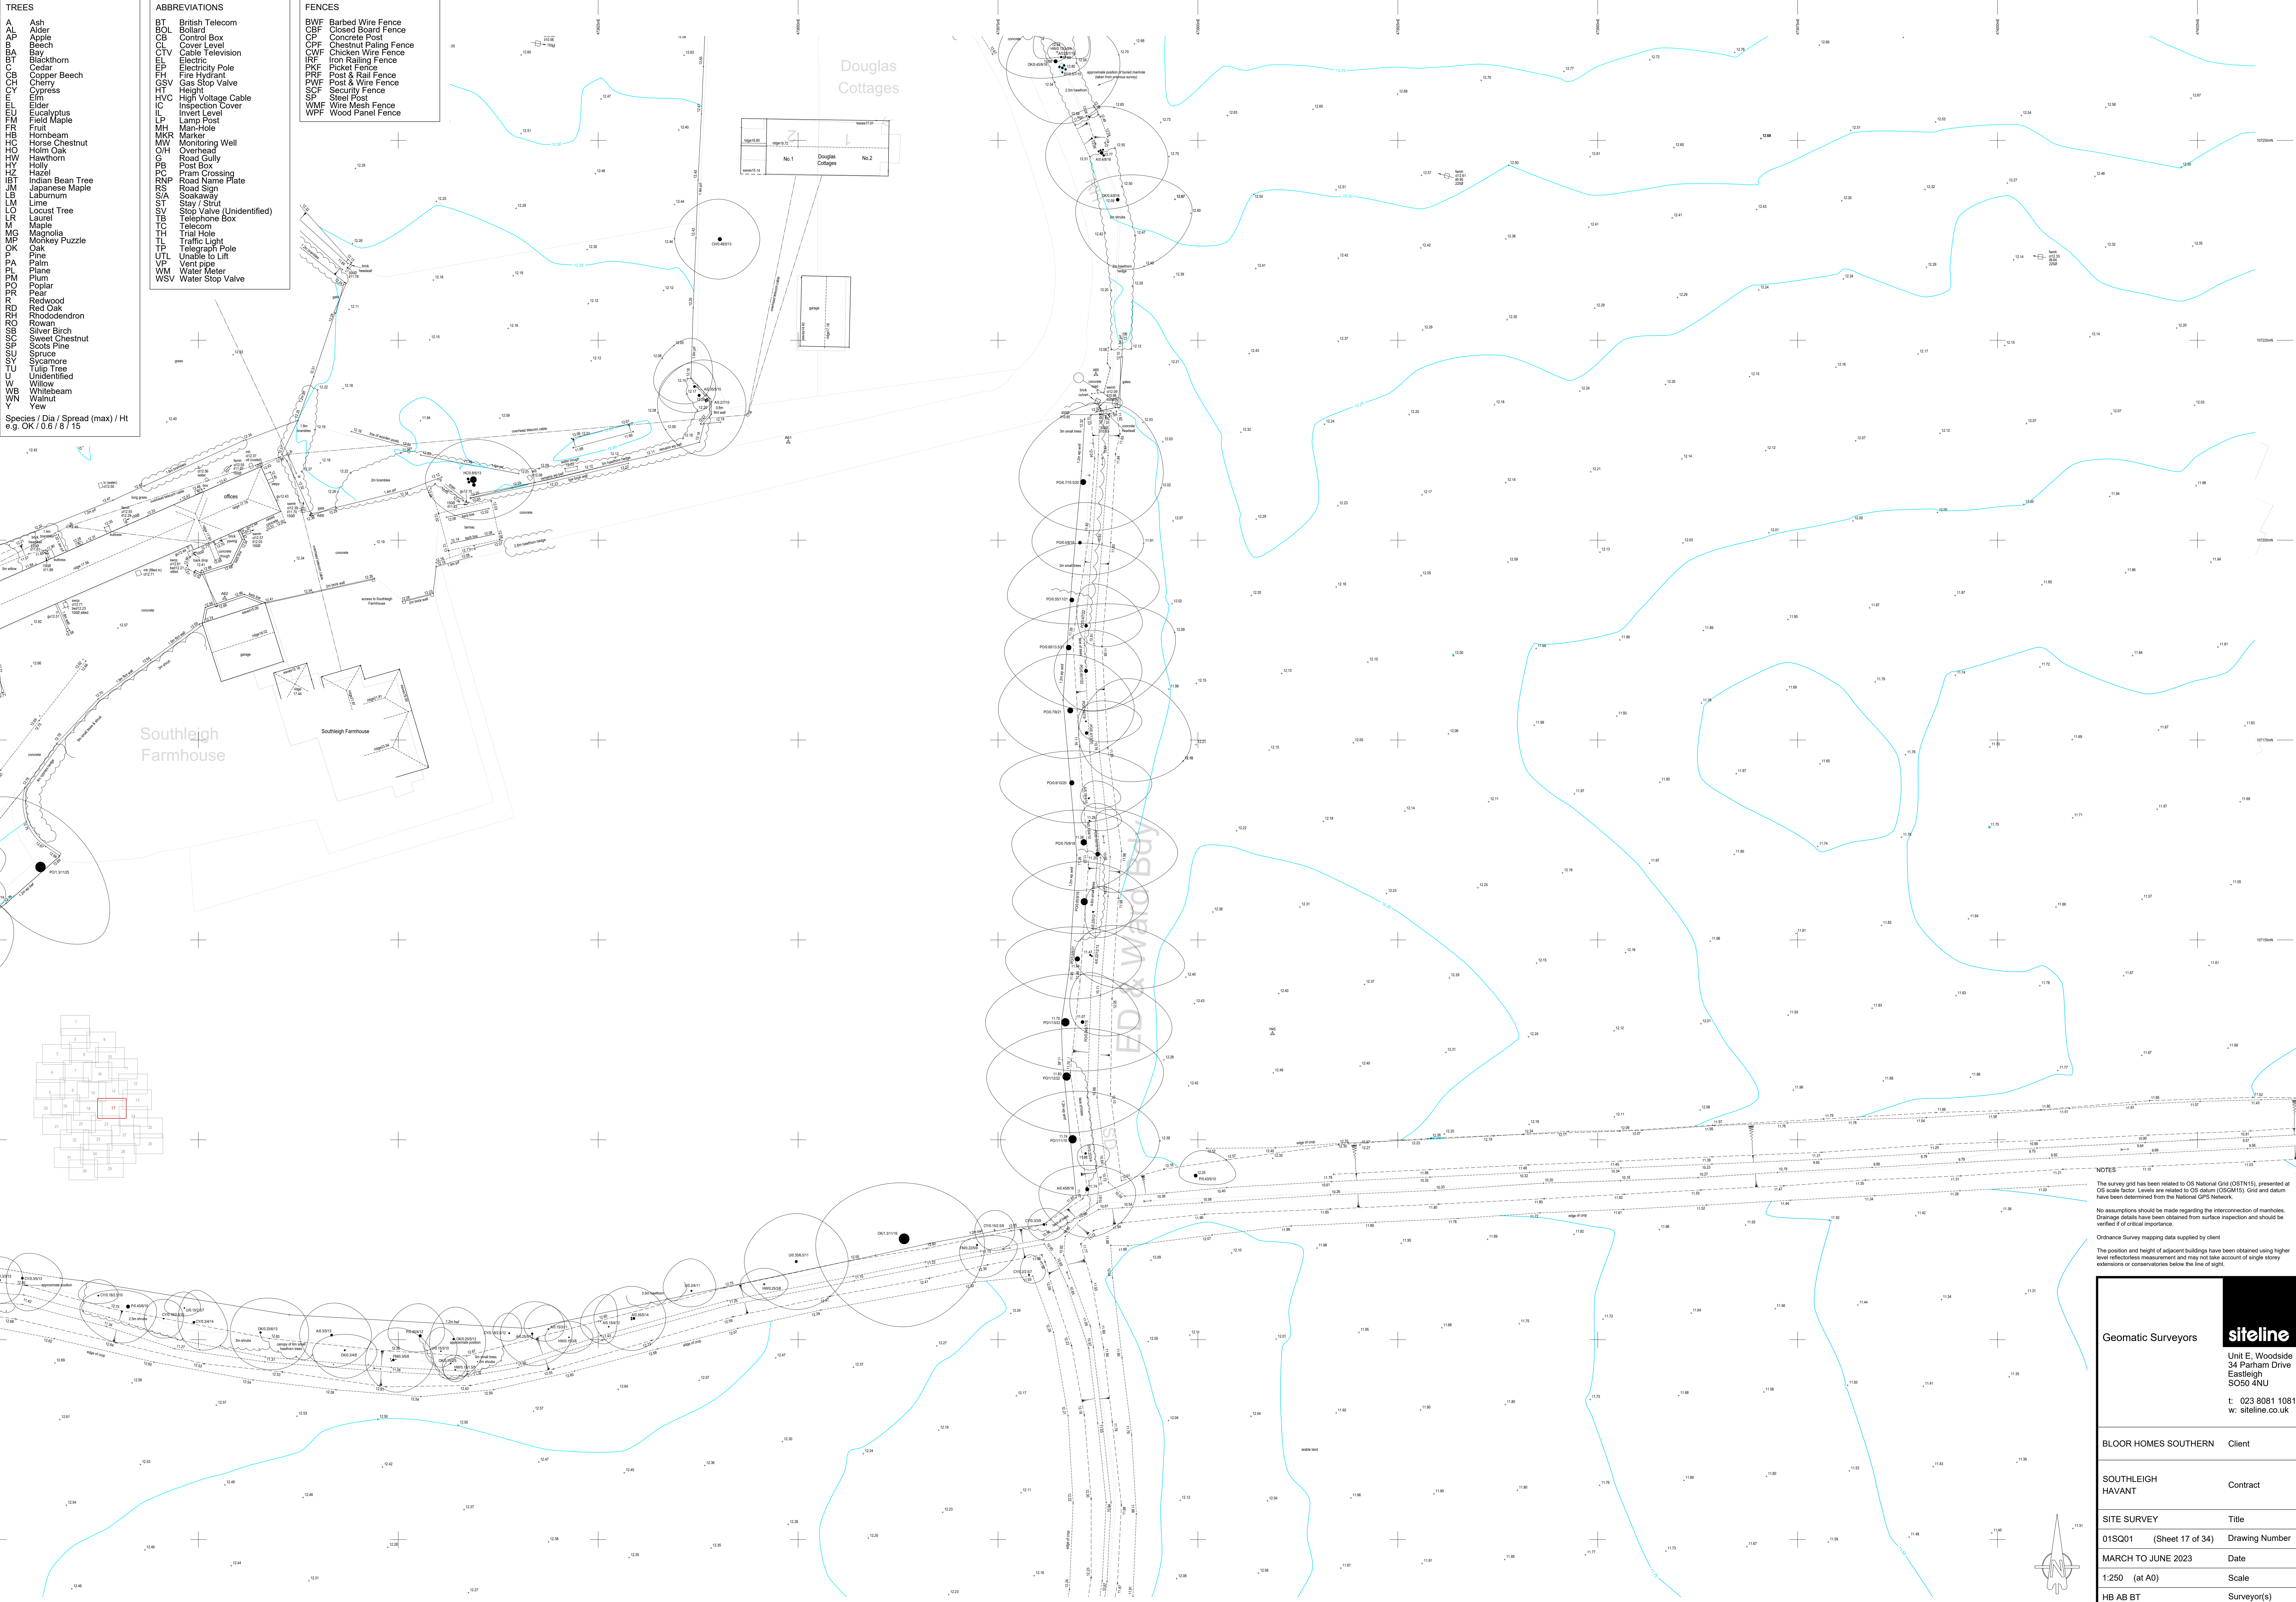

NOTES

The survey grid has been related to OS National Grid (OSTN15), presented at OS scale factor. Levels are related to OS datum (OSGD15). Grids and datum have been determined from the National GPS Network.

No assumptions should be made regarding the interconnection of manholes. Drainage details have been obtained from surface inspection and should be verified if of critical importance.

Ordnance Survey mapping data supplied by client

The position and height of adjacent buildings have been obtained using higher level reflectorless measurement and may not take account of single storey extensions or conservatories below the line of sight.

Geomatic Surveyors

siteline

Unit E, Woodside
34 Parham Drive
Eastleigh
SO50 4NU

t: 023 8081 1081
w: siteline.co.uk

BLOOR HOMES SOUTHERN Client

SOUTHLEIGH HAVANT Contract

SITE SURVEY Title

01SQ01 (Sheet 17 of 34) Drawing Number

MARCH TO JUNE 2023 Date

1:250 (at A0) Scale

HB AB BT Surveyor(s)

TREES
A Ash
AL Alder
AP Apple
B Beech
BA Bay
BT Blackthorn
CB Cedar
CBH Copper Beech
CH Cherry
CY Cypress
E Elm

ABBREVIATIONS
BT British Telecom
BOL Bollard
CB Control Box
CL Cover Level
CTV Cable Television
EP Electric Pole
FH Fire Hydrant
G Gas Stop Valve
HT Height
HVC High Voltage Cable
IC Inspection Cover
L Lamp Post
LP
MH Man-Hole
MR Marker
MW Monitoring Well
O/H Overhead
G Road Gully
PB Post Box
PC Pram Crossing
RNP Road Name Plate
RS Road Sign
S/A Sootyway
ST Stay / Strut
SV Stop Valve (Unidentified)
TB Telephone Box
TC Telecom
TH Trial Hole
TL Traffic Light
TP Telegraph Pole
UTL Unable to Lift
VM Vent pipe
WM Water Meter
WSV Water Stop Valve

FENCES
BWF Barbed Wire Fence
CBF Closed Board Fence
CP Concrete Post
CPF Chestnut Paling Fence
IRF Iron Railing Fence
PKF Picket Fence
PRF Post & Rail Fence
PVF Post & Wire Fence
SCF Security Fence
SP Steel Post
WMF Wire Mesh Fence
WPF Wood Panel Fence

Species / Dia / Spread (max) / Ht
e.g. OK 0.6 / 8 / 15




NOTES
The survey grid has been related to OS National Grid (OSTN15), presented at OS scale factor. Levels are related to OS datum (OSGD15). Grids and datum have been determined from the National GPS Network.
No assumptions should be made regarding the interconnection of manholes. Drainage details have been obtained from surface inspection and should be verified if of critical importance.
Ordnance Survey mapping data supplied by client.
The position and height of adjacent buildings have been obtained using higher level reflectorless measurement and may not take account of single storey extensions or conservatories below the line of sight.

Geomatic Surveyors
Unit E, Woodside
34 Parham Drive
Eastleigh
SO50 4NU
t: 023 8081 1081
w: siteline.co.uk

BLOOR HOMES SOUTHERN	Client
SOUTHLEIGH HAVANT	Contract
SITE SURVEY	Title
01SQ01 (Sheet 18 of 34)	Drawing Number
MARCH TO JUNE 2023	Date
1:250 (at A0)	Scale
HB AB BT	Surveyor(s)

Species / Dia / Spread (max) / Ht
e.g. OK / 0.6 / 8 / 15

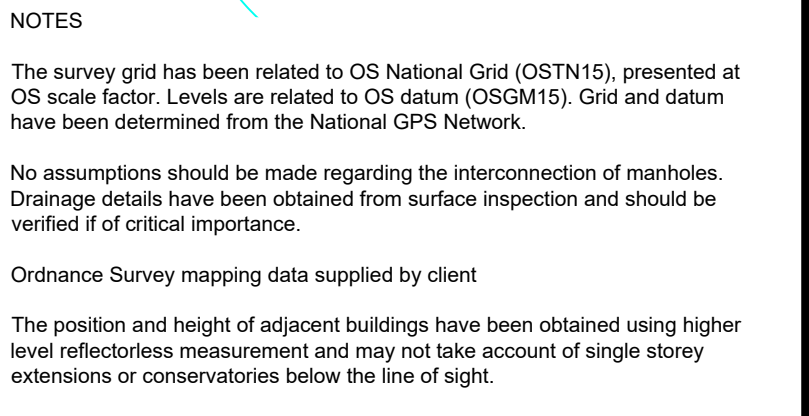

- TREES

A

AL

B

BA
























Ash

Alder

Apple

Beech

Blackthorn

Cedar

Copper Beech

Cherry

Cypress

Elm

Elder

Eucalyptus

Field Maple

Fruit

Hambeam

Horse Chestnut

Horn Oak

Hawthorn

Holly

Hazel

Indian Bean Tree

Japanese Maple

Laburnum

Lime

Locust Tree

Laurel

Maple

Magnolia

Monkey Puzzle

Oak

Palm

Pine

Plane

Poplar

Pear

Redwood

Red Oak

Rhododendron

Rowan

Silver Birch

Sweet Chestnut

Scots Pine

Spruce

Sycamore

Tulip Tree

Unidentified

Willow

Whitebeam

Walnut

Yew
- ABBREVIATIONS

BT

BOL

CB

CL

CTV

EP

FH

GSV

HT

HVC

IC

L

LP

MH

MKR

MW

O/H

G

PB

PC

RNP

RS

S/A

SV

ST

TB






















British Telecom

Bollard

Control Box

Cover Level

Cable Television

Electric

Electricity Pole

Fire Hydrant

Gas Stop Valve

Height

High Voltage Cable

Inspection Cover

Invert Level

Lamp Post

Man-Hole

Marker

Monitoring Well

Overhead

Road Gully

Post Box

Pram Crossing

Road Name Plate

Road Sign

Soakaway

Stop Valve (Unidentified)

Stay / Strut

Telephone Box

Telecom

Trial Hole

Traffic Light

Telegraph Pole

Unable to Lift

Vent pipe

Water Meter

Water Stop Valve
- FENCES

BWF

CBF

CP

CPF

CWF

IRF

PKF

PRF

PWF

SCF

SF

WMF

WPF

Barbed Wire Fence

Closed Board Fence

Concrete Post

Chestnut Paling Fence

Chicken Wire Fence

Iron Railing Fence

Picket Fence

Post & Rail Fence

Post & Wire Fence

Security Fence

Steel Post

Wire Mesh Fence

Wood Panel Fence

Species / Dia / Spread (max) / Ht
e.g. OK / 0.6 / 8 / 15



NOTES

The survey grid has been related to OS National Grid (OSTN15), presented at OS scale factor. Levels are related to OS datum (OSGM15). Grids and datum have been determined from the National GPS Network.

No assumptions should be made regarding the interconnection of manholes. Drainage details have been obtained from surface inspection and should be verified if of critical importance.

Ordnance Survey mapping data supplied by client.

The position and height of adjacent buildings have been obtained using higher level reflectorless measurement and may not take account of single storey extensions or conservatories below the line of sight.

Geomatic Surveyors		siteline Unit E, Woodside 34 Parham Drive Eastleigh SO50 4NU t: 023 8081 1081 w: siteline.co.uk	
BLOOR HOMES SOUTHERN		Client	
SOUTHLEIGH HAVANT		Contract	
SITE SURVEY		Title	
01SQ01	(Sheet 20 of 34)	Drawing Number	
MARCH TO JUNE 2023		Date	
1:250 (at A0)		Scale	
HB AB BT		Surveyor(s)	

- TREES**
- A Ash
 - AL Alder
 - AP Apple
 - B Beech
 - BA Bay
 - BT Blackthorn
 - CB Cedar
 - CH Copper Beech
 - CY Cherry
 - CO Cypress
 - EL Elm
 - EU Eucalyptus
 - FI Field Maple
 - FR Fruit
 - HB Hornbeam
 - HC Horse Chestnut
 - HO Horn Oak
 - HW Hawthorn
 - HY Holly
 - HZ Hazel
 - IBT Indian Bean Tree
 - JM Japanese Maple
 - LS Laburnum
 - LM Lime
 - LO Locust Tree
 - LR Laurel
 - M Maple
 - MG Magnolia
 - MP Monkey Puzzle
 - OK Oak
 - P Palm
 - PL Plane
 - PM Plum
 - PO Poplar
 - PR Pear
 - RD Redwood
 - RO Red Oak
 - RH Rhododendron
 - RS Rowan
 - SB Silver Birch
 - SC Sweet Chestnut
 - SP Scots Pine
 - SR Spruce
 - SCS Sycamore
 - TU Tulip Tree
 - U Unidentified
 - W Willow
 - WB Whitebeam
 - WN Walnut
 - Y Yew
- ABBREVIATIONS**
- BT British Telecom
 - BOL Bollard
 - CB Control Box
 - CL Cover Level
 - CTV Cable Television
 - EP Electric Pole
 - EH Fire Hydrant
 - GSV Gas Stop Valve
 - HT Height
 - HVC High Voltage Cable
 - IC Inspection Cover
 - L Lamp Post
 - MH Man-Hole
 - MKR Marker
 - MW Monitoring Well
 - O/H Overhead
 - G Road Gully
 - PB Post Box
 - PC Pram Crossing
 - RNP Road Name Plate
 - RS Road Sign
 - S/A Sootaway
 - SV Stop Valve (Unidentified)
 - TB Telephone Box
 - TC Telecom
 - TH Trial Hole
 - TL Traffic Light
 - TP Telegraph Pole
 - UTL Unable to Lift
 - VP Vent pipe
 - WM Water Meter
 - WSV Water Stop Valve
- FENCES**
- BWF Barbed Wire Fence
 - CBF Closed Board Fence
 - CP Concrete Post
 - CPF Chestnut Paling Fence
 - CWF Chicken Wire Fence
 - IRF Iron Railing Fence
 - PKF Picket Fence
 - PRF Post & Rail Fence
 - PWF Post & Wire Fence
 - SCF Security Fence
 - SP Steel Post
 - WMF Wire Mesh Fence
 - WPF Wood Panel Fence
- Species / Dia / Spread (max) / Ht
e.g. OK / 0.6 / 8 / 15



NOTES

The survey grid has been related to OS National Grid (OSTN15), presented at OS scale factor. Levels are related to OS datum (OSGM15). Grids and datum have been determined from the National Grid Network.

No assumptions should be made regarding the intersection of manholes. Drainage details have been obtained from surface inspection and should be verified if of critical importance.

Ordnance Survey mapping data supplied by client.

The position and height of adjacent buildings have been obtained using higher level reflectorless measurement and may not take account of single storey extensions or conservatories below the line of sight.



Geomatic Surveyors		siteline	
		Unit E, Woodside 34 Parham Drive Eastleigh SO50 4NU t: 023 8081 1081 w: siteline.co.uk	
BLOOR HOMES SOUTHERN		Client	
SOUTHLEIGH HAVANT		Contract	
SITE SURVEY		Title	
01SQ01	(Sheet 21 of 34)	Drawing Number	
MARCH TO JUNE 2023		Date	
1:250 (at A0)		Scale	
HB AB BT		Surveyor(s)	

- TREES
- A Ash
 - AL Alder
 - AP Apple
 - B Beech
 - BA Bay
 - BT Blackthorn
 - CB Cedar
 - CH Chestnut
 - CO Cypress
 - EL Elder
 - EU Eucalyptus
 - FM Field Maple
 - FR Fruit
 - HG Hornbeam
 - HC Horse Chestnut
 - HO Horn Oak
 - HW Hawthorn
 - HY Holly
 - HZ Hazel
 - IBT Indian Bean Tree
 - JM Japanese Maple
 - LS Laburnum
 - LM Lime
 - LO Locust Tree
 - LR Laurel
 - M Maple
 - MG Magnolia
 - MP Monkey Puzzle
 - OK Oak
 - PA Palm
 - PL Plane
 - PM Plum
 - PO Poplar
 - PR Pear
 - RD Redwood
 - RO Red Oak
 - RH Rhododendron
 - SB Silver Birch
 - SC Sweet Chestnut
 - SP Scots Pine
 - SR Spruce
 - SU Sycamore
 - TU Tulip Tree
 - U Unidentified
 - W Willow
 - WB Whitebeam
 - WN Walnut
 - Y Yew

Species / Dia / Spread (max) / Ht
e.g. OK 10.6 / 8 / 15

- ABBREVIATIONS
- BT British Telecom
 - BOL Bollard
 - CB Control Box
 - CL Cover Level
 - CTV Cable Television
 - EP Electric Pole
 - EH Electric Hydrant
 - GSV Gas Stop Valve
 - HT Height
 - HVC High Voltage Cable
 - IC Inspection Cover
 - IL Invert Level
 - LP Lamp Post
 - MH Man-Hole
 - MKR Marker
 - MW Monitoring Well
 - O/H Overhead
 - G Road Gully
 - PB Post Box
 - PC Pram Crossing
 - RNP Road Name Plate
 - RS Road Sign
 - S/A Sootaway
 - SV Stop Valve (Unidentified)
 - TB Telephone Box
 - TC Telecom
 - TH Trial Hole
 - TL Traffic Light
 - TP Telegraph Pole
 - UTL Unable to Lift
 - VP Vent pipe
 - WM Water Meter
 - WSV Water Stop Valve

- FENCES
- BWF Barbed Wire Fence
 - CBF Closed Board Fence
 - CP Concrete Post
 - CPF Chestnut Paling Fence
 - CWF Chicken Wire Fence
 - IRF Iron Railing Fence
 - PRF Post & Rail Fence
 - PWF Post & Wire Fence
 - SCF Security Fence
 - SP Steel Post
 - WMF Wire Mesh Fence
 - WPF Wood Panel Fence

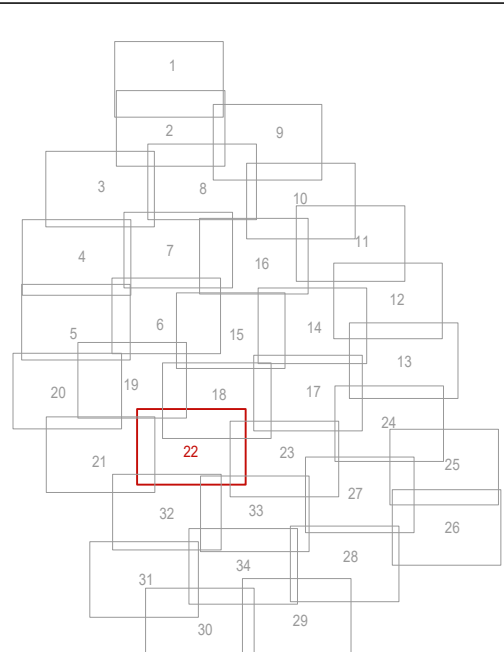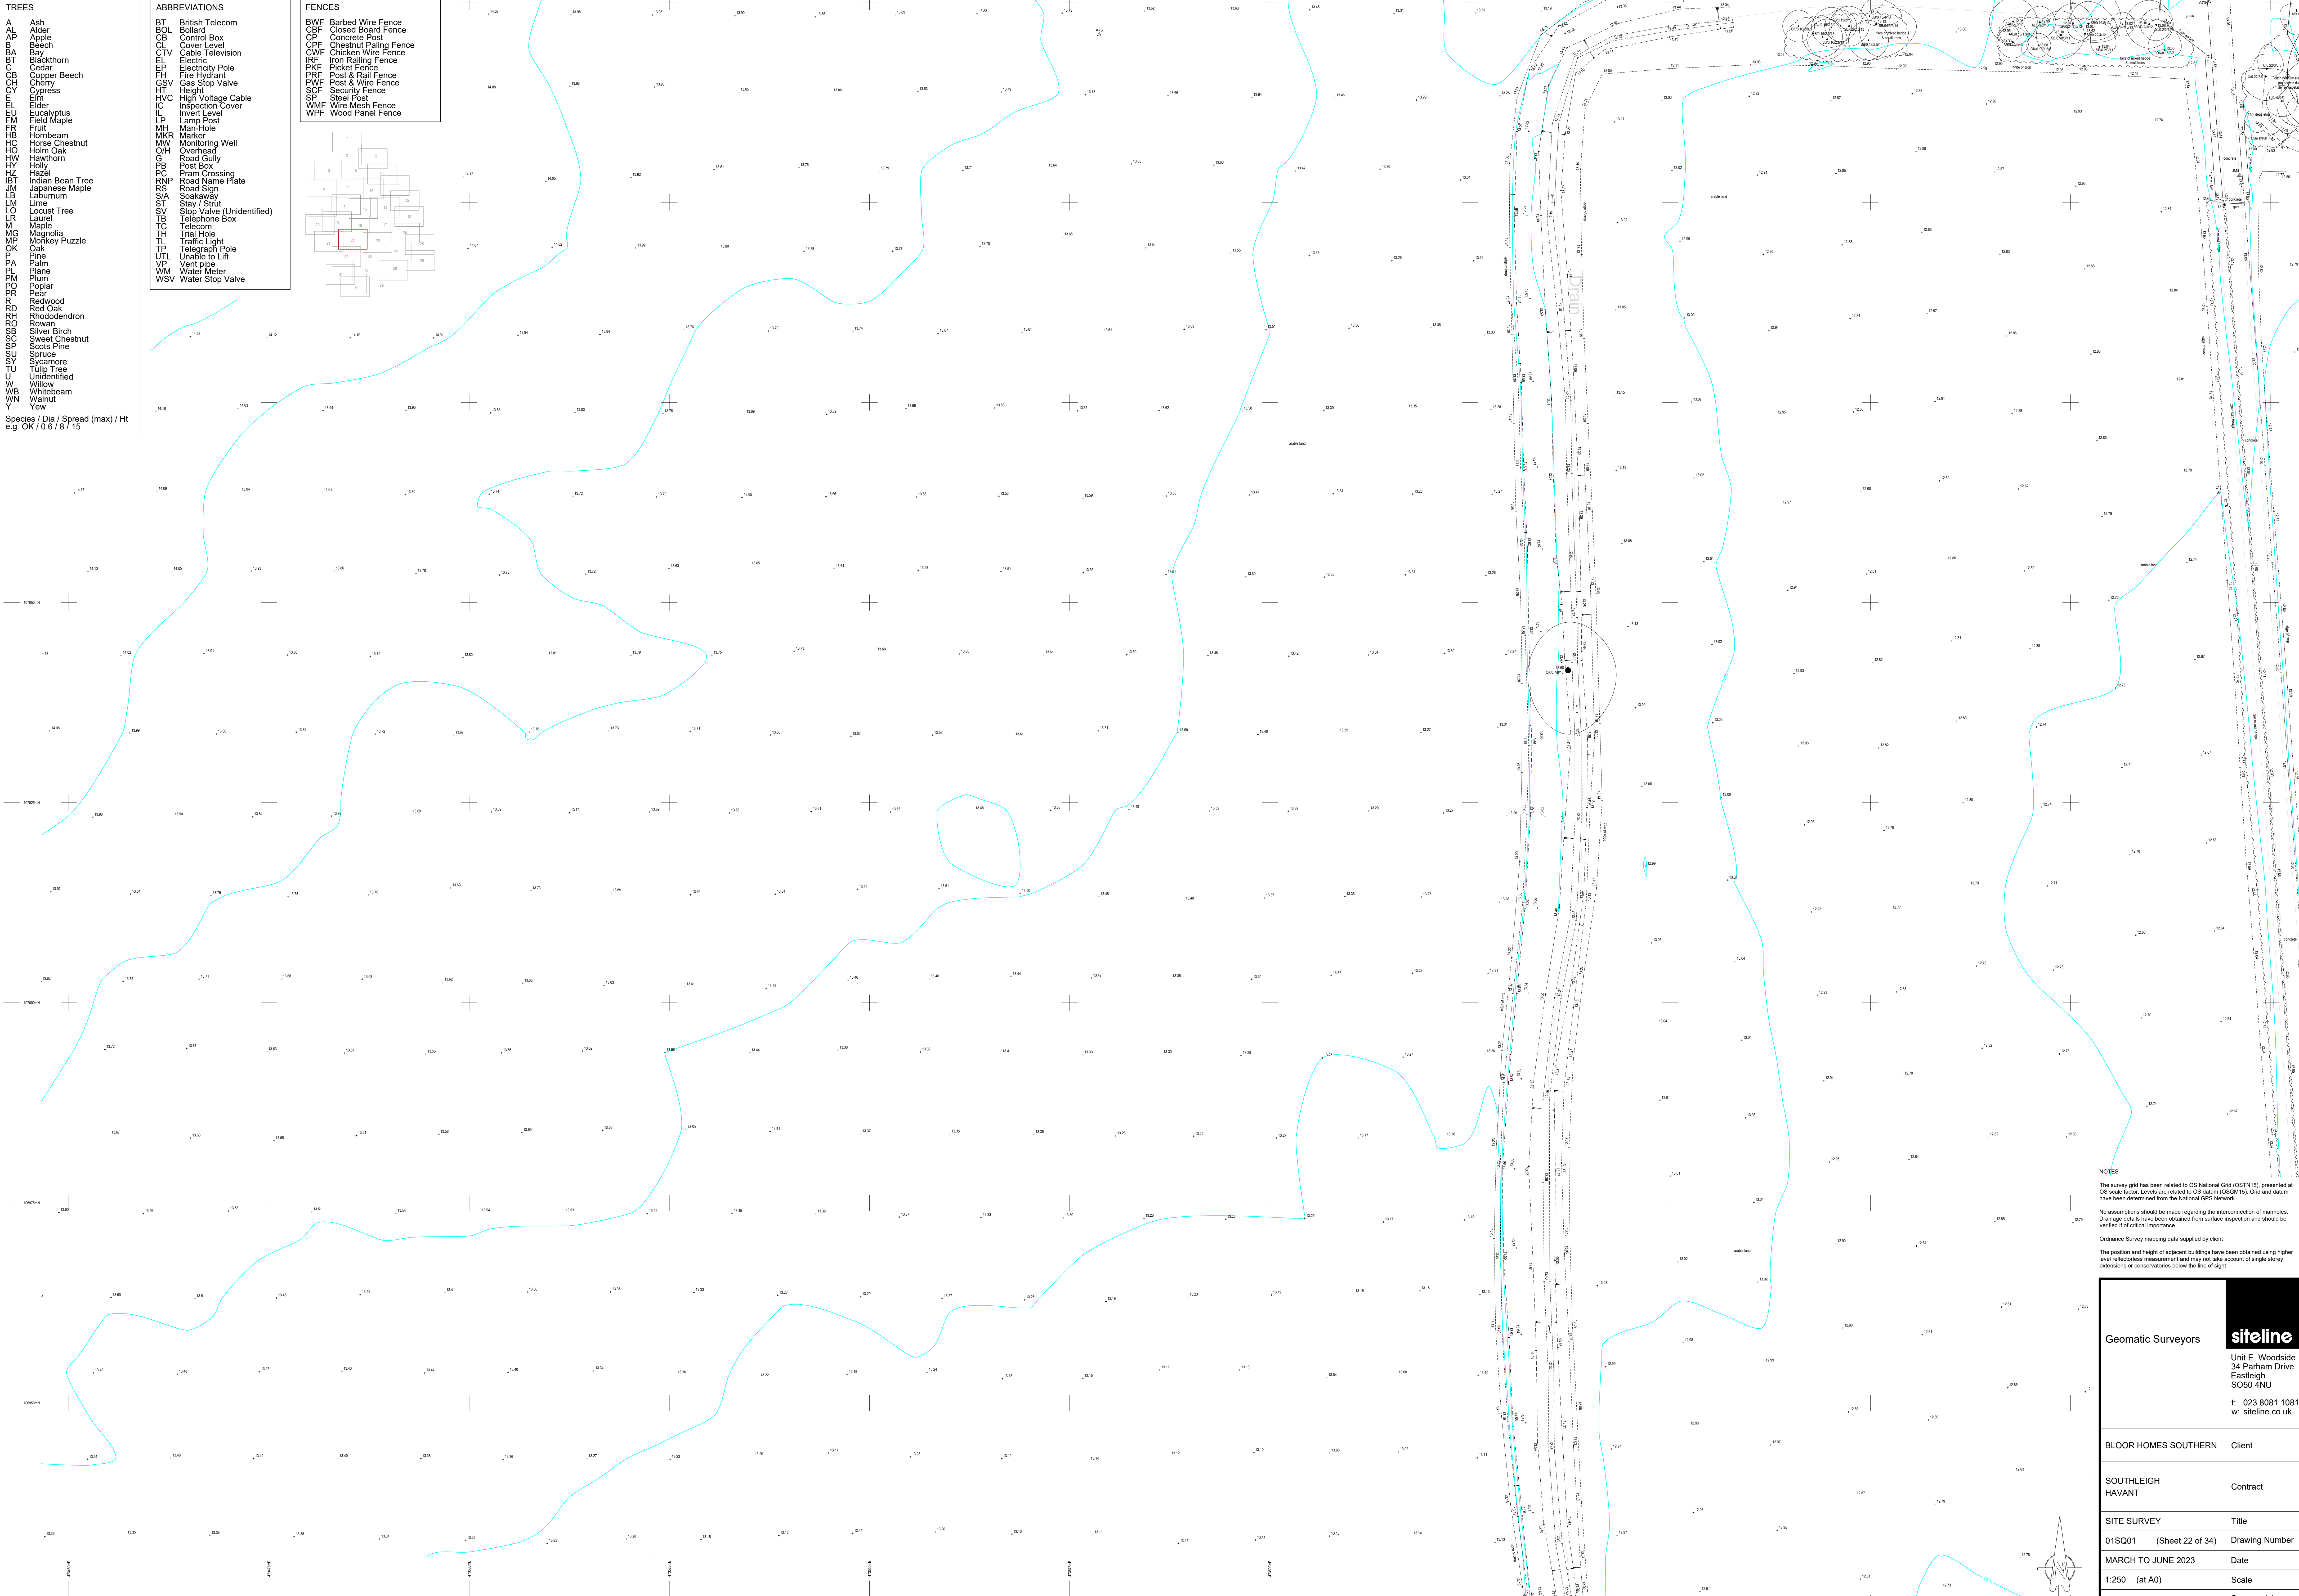

NOTES

The survey grid has been related to OS National Grid (OSN15), presented at OS scale factor. Levels are related to OS datum (OSGM15). Grids and datum have been determined from the National GPS Network.

No assumptions should be made regarding the interconnection of manholes. Change details have been obtained from surface inspection and should be verified if of critical importance.

Ordnance Survey mapping data supplied by client

The position and height of adjacent buildings have been obtained using higher level reflectorless measurement and may not take account of single storey extensions or conservatories below the line of sight.

Geomatic Surveyors

siteline

Unit E, Woodside
34 Parham Drive
Eastleigh
SO50 4NU

t: 023 8081 1081
w: siteline.co.uk

BLOOR HOMES SOUTHERN Client

SOUTHLEIGH Contract

SITE SURVEY Title

01SQ01 (Sheet 22 of 34) Drawing Number

MARCH TO JUNE 2023 Date



1:250 (at A0) Scale

HB AB BT Surveyor(s)

TREES
A Ash
AL Alder
AP Apple
B Beech
BA Bay
BT Blackthorn
C Cedar
CB Copper Beech
CH Cherry
CY Cypress
E Elm
EU Eucalyptus
F Field Maple
FR Fruit
H Hornbeam
HC Horse Chestnut
HO Holm Oak
HW Hawthorn
HY Holly
HZ Hazel
IBT Indian Bean Tree
JM Japanese Maple
LS Laburnum
LM Lime
LO Locust Tree
LR Laurel
M Maple
MG Magnolia
MP Monkey Puzzle
OK Oak
P Pine
PL Plane
PM Plum
PO Poplar
PR Pear
R Redwood
RO Red Oak
RH Rhododendron
S Silver Birch
SC Sweet Chestnut
SP Scots Pine
SU Spruce
T Tulip Tree
U Unidentified
W Willow
WB Whitebeam
WN Walnut
Y Yew

ABBREVIATIONS
BT British Telecom
BOL Bollard
CB Control Box
CL Cover Level
CTV Cable Television
EP Electric Pole
FH Fire Hydrant
GSV Gas Stop Valve
HT Height
HVC High Voltage Cable
IC Inspection Cover
IL Invert Level
LP Lamp Post
MH Man-Hole
MKR Marker
MW Monitoring Well
O/H Overhead
G Road Gully
PB Post Box
PC Pram Crossing
RNP Road Name Plate
RS Road Sign
S/A Sootaway
SV Stop Valve (Unidentified)
TB Telephone Box
TC Telecom
TH Trial Hole
TL Traffic Light
TP Telegraph Pole
UTL Unable to Lift
VP Vent pipe
WM Water Meter
WSV Water Stop Valve

FENCES
BWF Barbed Wire Fence
CBF Closed Board Fence
CP Concrete Post
CPF Chestnut Paling Fence
CWF Chicken Wire Fence
IRF Iron Railing Fence
PF Picket Fence
PRF Post & Rail Fence
PWF Post & Wire Fence
SCF Security Fence
SP Steel Post
WMF Wire Mesh Fence
WPF Wood Panel Fence

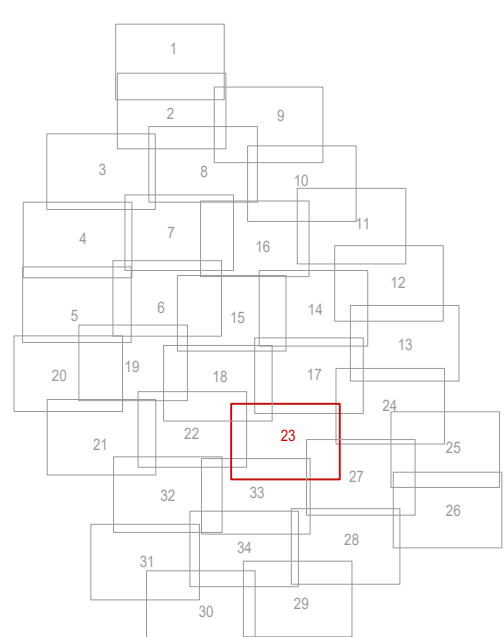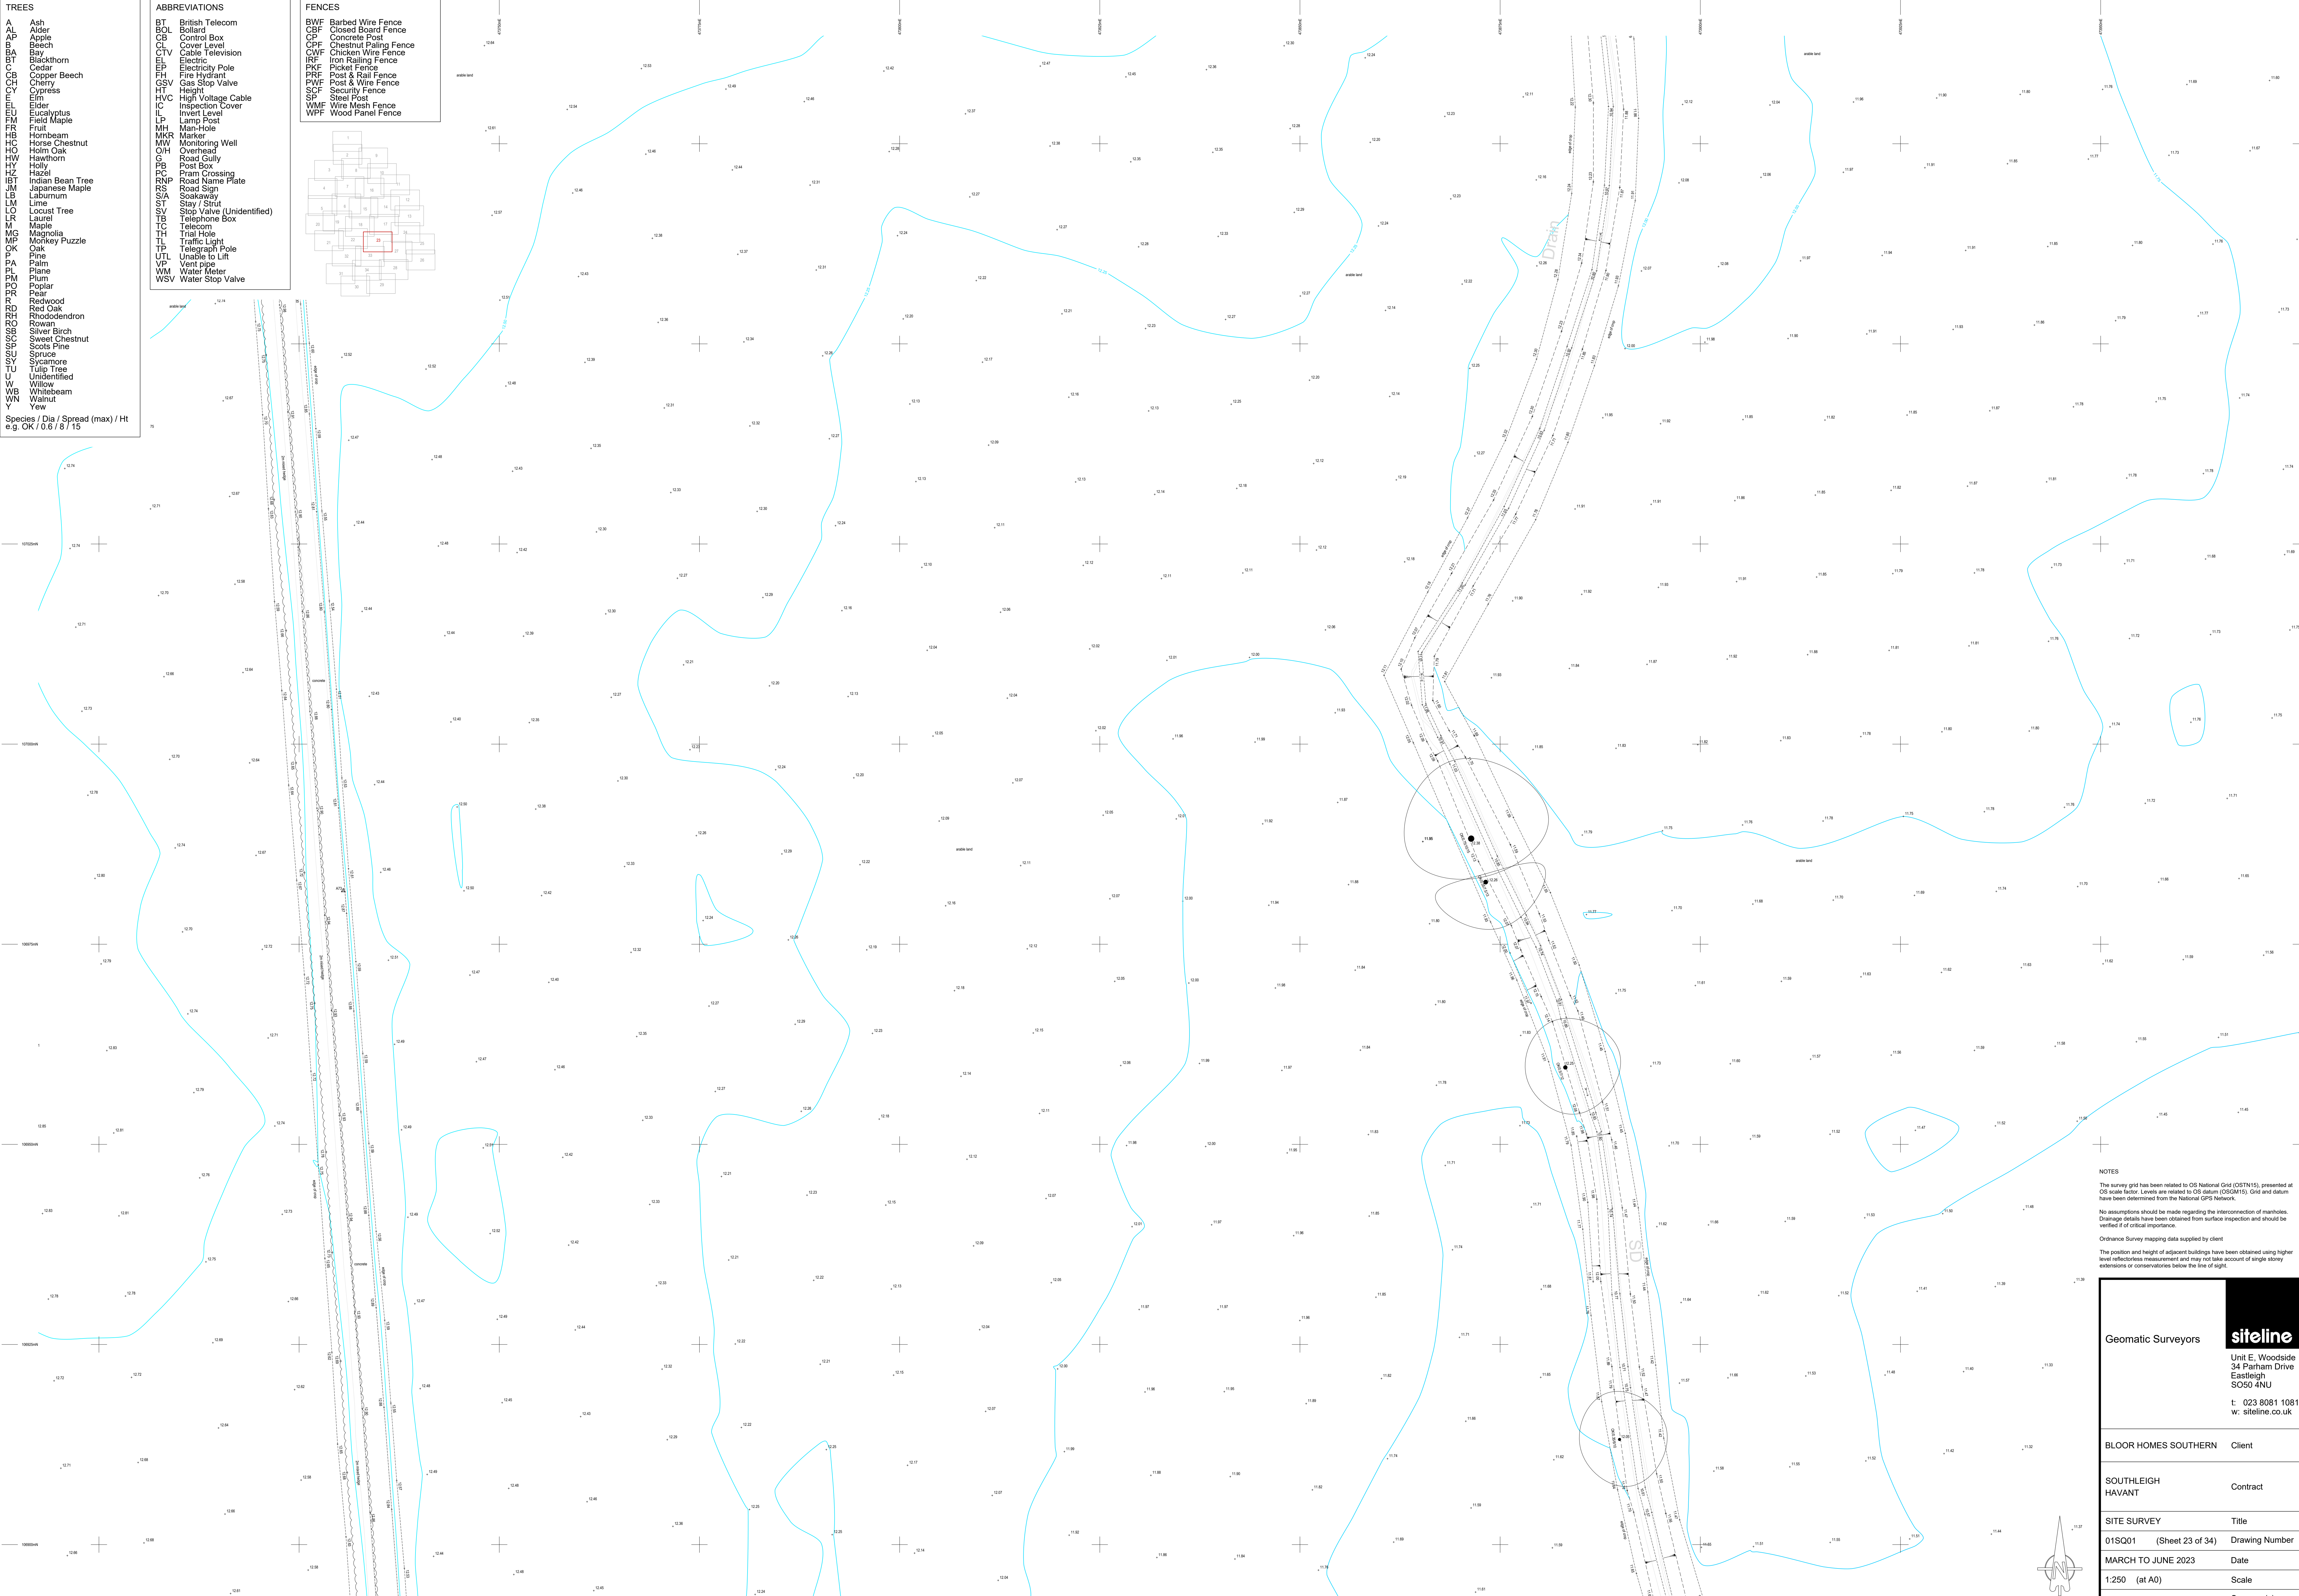

NOTES
The survey grid has been related to OS National Grid (OSTN15), presented at OS scale factor. Levels are related to OS datum (OSGM15). Grid and datum have been determined from the National GPS Network.
No assumptions should be made regarding the interconnection of manholes. Drainage details have been obtained from surface inspection and should be verified if of critical importance.
Ordnance Survey mapping data supplied by client.
The position and height of adjacent buildings have been obtained using higher level reflectorless measurement and may not take account of single storey extensions or conservatories below the line of sight.

Geomatic Surveyors		siteline Unit E, Woodside 34 Parham Drive Eastleigh SO50 4NU t: 023 8081 1081 w: siteline.co.uk	
BLOOR HOMES SOUTHERN		Client	
SOUTHLEIGH HAVANT		Contract	
SITE SURVEY		Title	
01SQ01 (Sheet 23 of 34)		Drawing Number	
MARCH TO JUNE 2023		Date	
1:250 (at A0)		Scale	
HB AB BT		Surveyor(s)	

TREES

























































































































Species / Dia / Spread (max) / Ht
e.g. OK / 0.6 / 8 / 15

ABBREVIATIONS

BT

BT

British Telecom

BOL

BOL

Bollard

CB

CB

Control Box

CL

CL

Cover Level

CTV

CTV

Cable Television

EP

EP

Electric Pole

EH

EH

Electric Pole

GSV

GSV

Gas Stop Valve

HT

HT

Height

HVC

HVC

High Voltage Cable

IC

IC

Inspection Cover

IL

IL

Invert Level

LP

LP

Lamp Post

MH

MH

Man-Hole

MR

MR

Marker

MW

MW

Monitoring Well

O/H

O/H

Overhead

G

G

Road Gully

PB

PB

Post Box

PC

PC

Pram Crossing

RNP

RNP

Road Name Plate

RS

RS

Road Sign

S/A

S/A

Soakaway

ST

ST

Stay / Strut

SV

SV

Stop Valve (Unidentified)

TB

TB

Telephone Box

TE

TE

Telecom

TH

TH

Trial Hole

TL

TL

Traffic Light

TP

TP

Telegraph Pole

UTL

UTL

Unable to Lift

VP

VP

Vent pipe

WM

WM

Water Meter

WSV

WSV

Water Stop Valve

FENCES

BWF

BWF

Barbed Wire Fence

CBF

CBF

Chestnut Fencing Fence

CP

CP

Concrete Post

CF

CF

Chicken Wire Fence

IRF

IRF

Iron Railing Fence

PKF

PKF

Picket Fence

PRF

PRF

Post & Rail Fence

PWF

PWF

Post & Wire Fence

SCF

SCF

Security Fence

SP

SP

Steel Post

WMF

WMF

Wire Mesh Fence

WPF

WPF

Wood Panel Fence



NOTES

The survey grid has been related to OS National Grid (OSN15), presented at OS scale factor. Levels are related to OS datum (OSGM15). Grids and datum have been determined from the National GPS Network.

No assumptions should be made regarding the intersection of manholes. Drainage details have been obtained from surface inspection and should be verified if of critical importance.

Ordnance Survey mapping data supplied by client.

The position and height of adjacent buildings have been obtained using higher level reflectorless measurement and may not take account of single storey extensions or conservatories below the line of sight.

Geomatic Surveyors		 Unit E, Woodside 34 Parham Drive Eastleigh SO50 4NU t: 023 8081 1081 w: siteline.co.uk	
BLOOR HOMES SOUTHERN			Client
SOUTHLEIGH HAVANT			Contract
SITE SURVEY			Title
01SQ01 (Sheet 24 of 34)			Drawing Number
MARCH TO JUNE 2023		Date	
1:250 (at A0)		Scale	
HB AB BT		Surveyor(s)	

TREES

A

AL

AP

BA

BT

CB

CTV

EP

EL

FB

HC

HO

HW

HY

HZ

IBT

JM

LS

LM

LO

LR

L

M

MG

MP

OK

P

PA

PL

PM

PO

PR

R

RD

RH

RO

SC

SP

SW

TU

U

W

WB

WN

Y

Ash

Alder

Apple

Beech

Bay

Blackthorn

Cedar

Copper Beech

Cherry

Cypress

Elder

Eucalyptus

Field Maple

Fruit

HB

Horbeam

Horse Chestnut

Holm Oak

Hawthorn

Holly

Hazel

PC

Pram Crossing

RNP

Road Name Plate

RS

Road Sign

S/A

Sokaway

ST

Stay / Strut

SV

Stop Valve (Unidentified)

TB

Telephone Box

TC

Telecom

TH

Trial Hole

TL

Traffic Light

TP

Telegraph Pole

UTL

Unable to Lift

VP

Vent pipe

WM

Water Meter

WSV

Water Stop Valve

ABBREVIATIONS

BT

BOL

CB

CL

CTV

EP

EL

FB

HC

HO

HW

HY

HZ

IBT

JM

LS

LM

LO

LR

L

M

MG

MP

OK

P

PA

PL

PM

PO

PR

R

RD

RH

RO

SC

SP

SW

TU

U

W

WB

WN

Y

British Telecom

Bollard

Control Box

Cover Level

Cable Television

Electric Pole

Cedar

Fire Hydrant

Gas Stop Valve

Height

High Voltage Cable

HVC

Inspection Cover

Invert Level

Lamp Post

Man-Hole

Marker

Monitoring Well

Overhead

O/H

Road Gully

Post Box

Pram Crossing

Road Name Plate

Road Sign

Sokaway

Stay / Strut

Stop Valve (Unidentified)

Telephone Box

Telecom

Trial Hole

Traffic Light

Telegraph Pole

Unable to Lift

Vent pipe

Water Meter

Water Stop Valve

FENCES

BWF

CBF

CP

CPF

IRF

PKF

PRF

PWF

SCF

SF

WMF

WPF

Barbed Wire Fence

Closed Board Fence

Concrete Post

Chestnut Paling Fence

Chicken Wire Fence

Picket Fence

Post & Rail Fence

Post & Wire Fence

Security Fence


Steel Post

Wire Mesh Fence

Wood Panel Fence

Species / Dia / Spread (max) / Ht

e.g. OK / 0.6 / 8 / 15

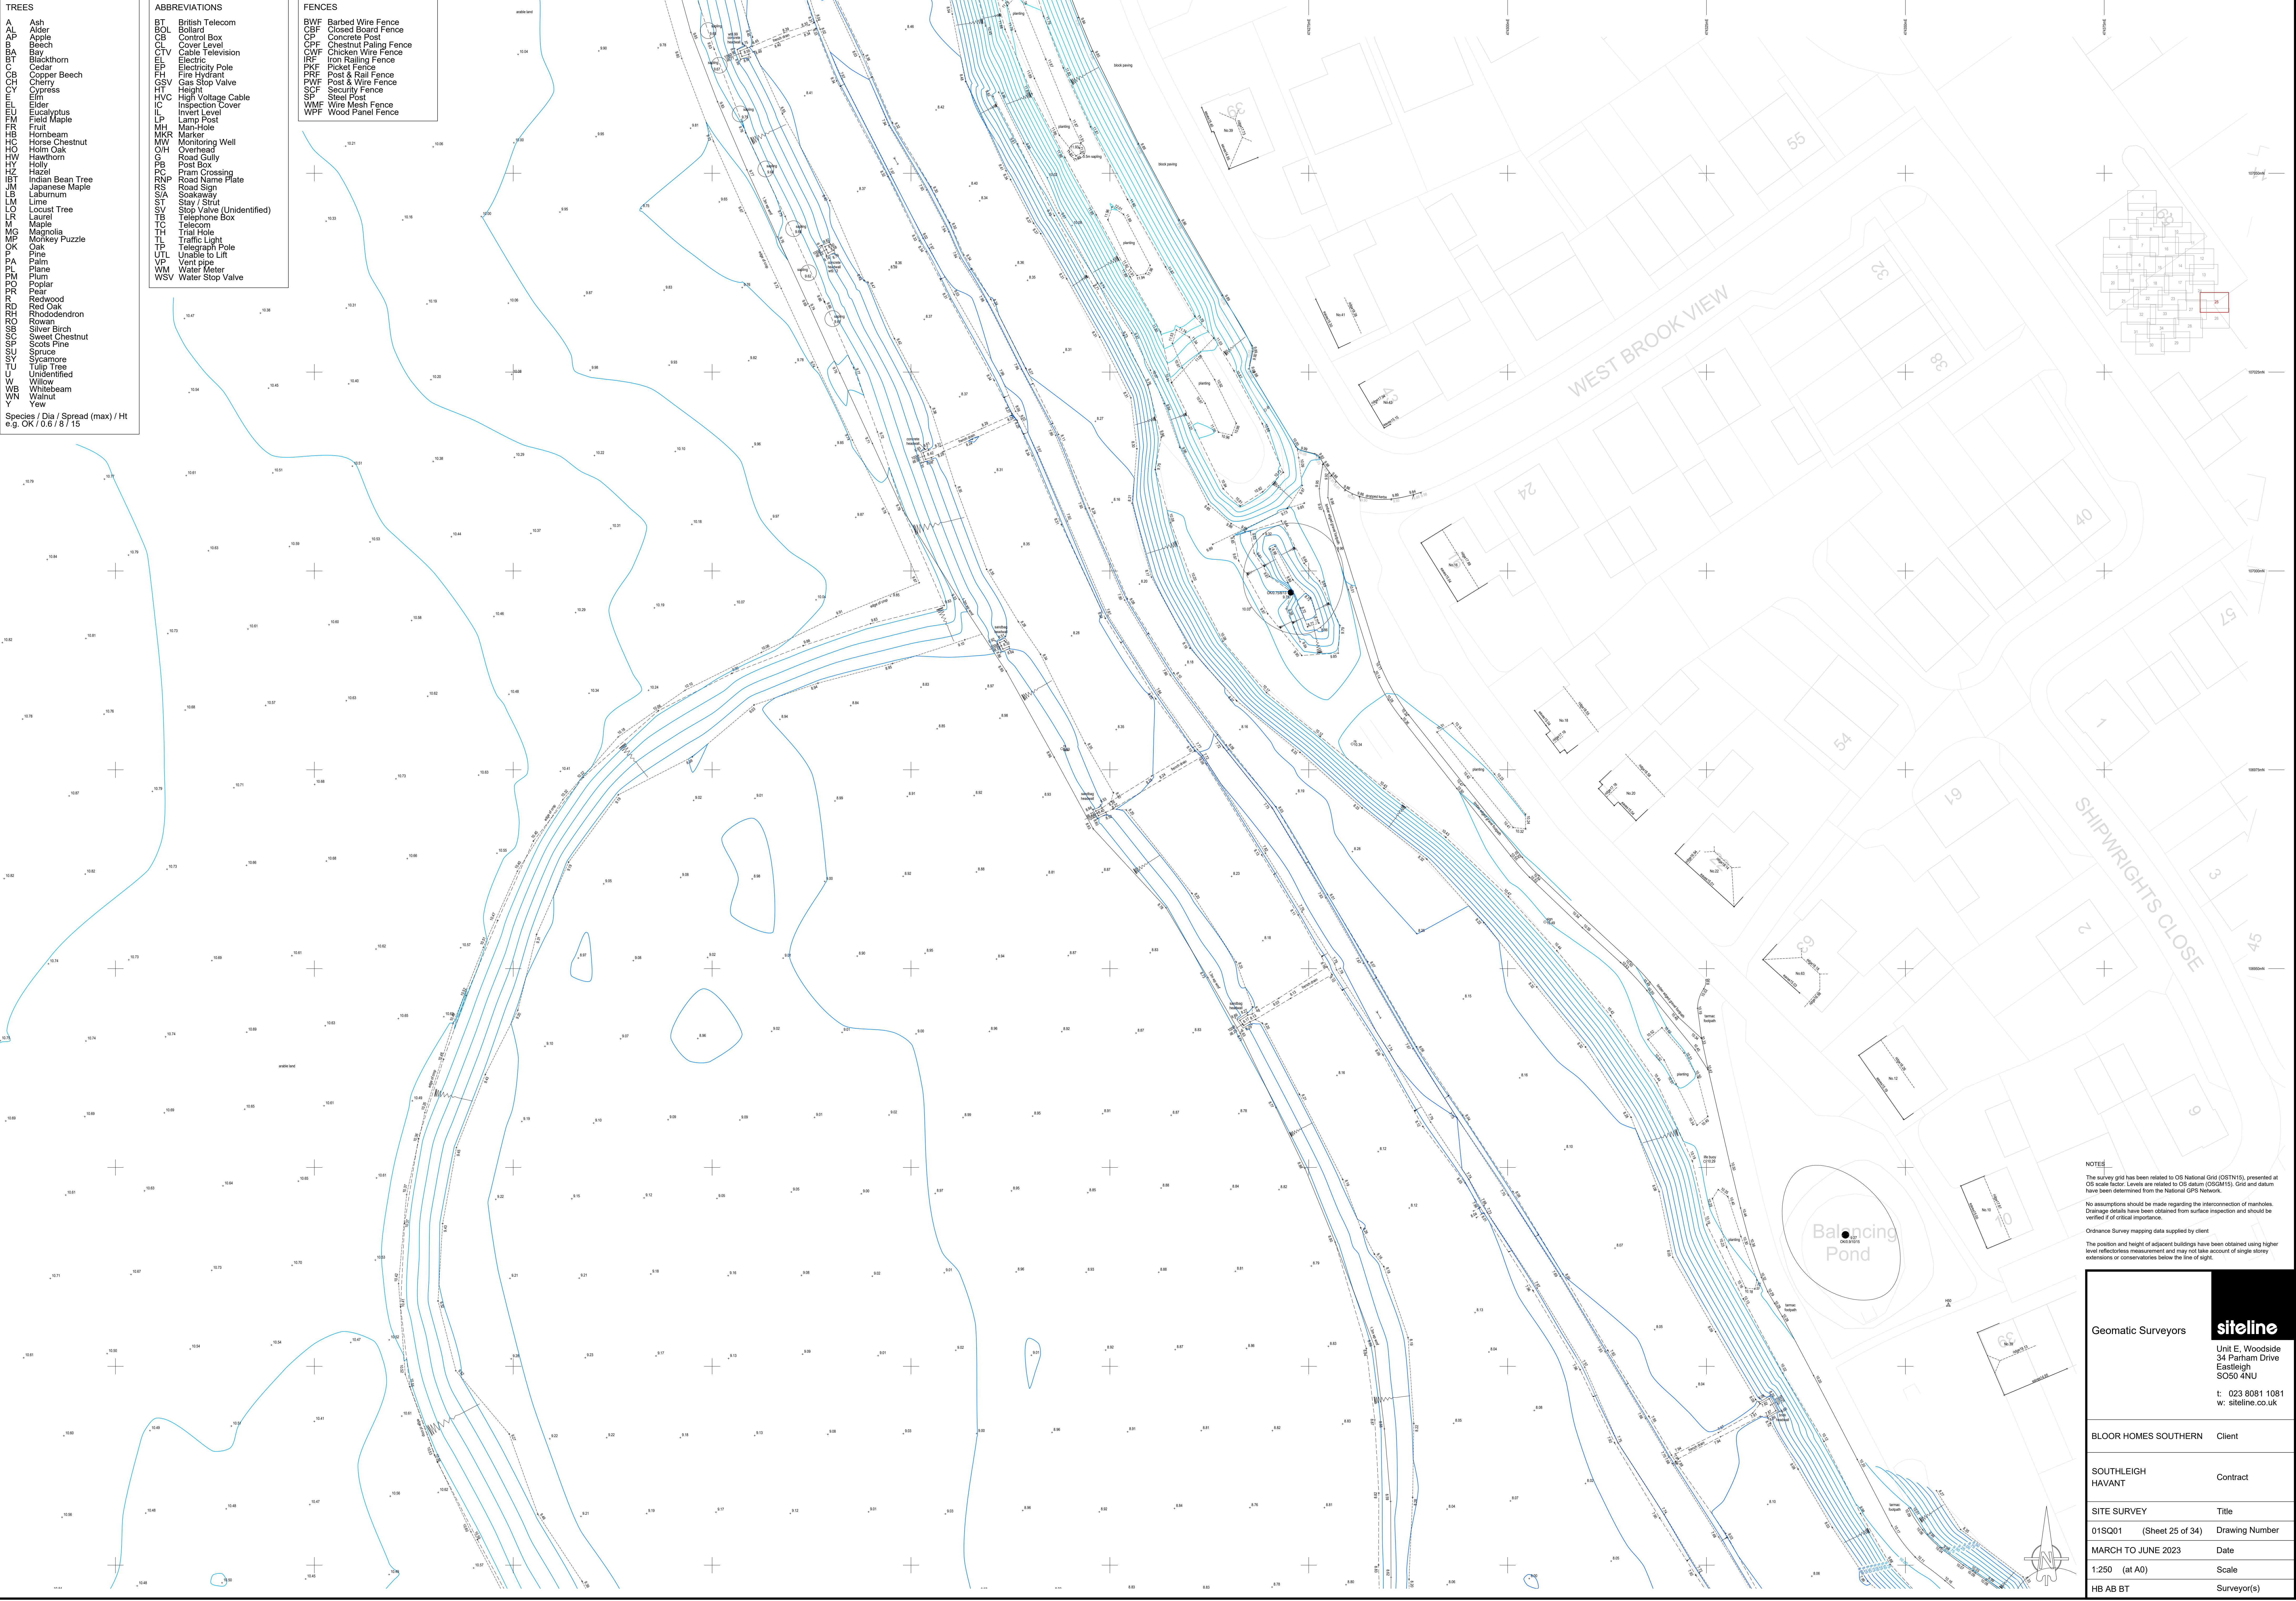

TREES

A

AL

AP

B

BA

























Ash

Alder

Apple

Beech

Blackthorn

Cedar

Copper Beech

Cherry

Cypress

Elder

Eucalyptus

Field Maple

Fruit

FR

HB

HC

HO

HW

HY

HZ

IBT

JM

LS

LM

LO

LR

LS

MG

MP

OK

PA

PL

PM

PO

PR

RD

RH























Species / Dia / Spread (max) / Ht

e.g. OK / 0.6 / 8 / 15

ABBREVIATIONS

BT

BOL

CB

CL

CTV

EL

EP

FR

G

GSV

HT

HVC

IC

IL

LP

MH

MKR

MW

O/H

G

PB

PC

RNP

RS

S/A

SV

ST

TA

TC

TH

TL

TP

UTL

VP

WM

WSV

British Telecom

Bollard

Control Box

Cover Level

Cable Television

Electric Pole

Fire Hydrant

Gas Stop Valve

Height

High Voltage Cable

Inspection Cover

Invert Level

Lamp Post

Man-Hole

Marker

Monitoring Well

Overhead

Road Gully

Post Box

Pram Crossing

Road Name Plate

Road Sign

Sootyway

Stay / Strut

Stop Valve (Unidentified)

Telephone Box

Telecom

Trial Hole

Traffic Light

Telegraph Pole

Unable to Lift

Vent pipe

Water Meter

Water Stop Valve

FENCES

BWF

CBF

CP

CPF

CWF

IRF

PKF

PRF

PWF

SCF

SP

WMF

WPF

Barbed Wire Fence

Closed Board Fence

Concrete Post

Chestnut Paling Fence

Chicken Wire Fence

Iron Railing Fence

Picket Fence

Post & Rail Fence

Post & Wire Fence

Security Fence

Steel Post

Wire Mesh Fence

Wood Panel Fence



NOTES

The survey grid has been related to OS National Grid (OSTN15), presented at OS scale factor. Levels are related to OS datum (OSGD15). Grids and datum have been determined from the National GPS Network.

No assumptions should be made regarding the intersection of manholes. Drainage details have been obtained from surface inspection and should be verified if of critical importance.

Ordnance Survey mapping data supplied by client

The position and height of adjacent buildings have been obtained using higher level reflectorless measurement and may not take account of single storey extensions or conservatories below the line of sight.

Geomatic Surveyors

Unit E, Woodside

34 Parham Drive

Eastleigh

SO50 4NU

t: 023 8081 1081

w: siteline.co.uk

BLOOR HOMES SOUTHERN

Client

SOUTHLEIGH HAVANT

Contract

SITE SURVEY

Title

01SQ01 (Sheet 26 of 34)

Drawing Number

MARCH TO JUNE 2023

Date

1:250 (at A0)

Scale

HB AB BT

Surveyor(s)

TREES
A Ash
AL Alder
B Apple
BA Beech
BT Blackthorn
CB Cedar
CBH Copper Beech
CH Cherry
CY Cypress
E Elder
EL Eucalyptus
EM Elm
FR Fruit
H Hornbeam
HC Horse Chestnut
HO Horn Oak
HW Hawthorn
HY Holly
H Hazel
IBT Indian Bean Tree
JM Japanese Maple
LS Laburnum
LM Lime
LO Locust Tree
LR Laurel
M Maple
MG Magnolia
MP Monkey Puzzle
OK Oak
P Pine
PL Plane
PM Plum
PO Poplar
PR Pear
R Redwood
RO Red Oak
RD Rhododendron
RW Rowan
SB Silver Birch
SC Sweet Chestnut
SP Scots Pine
SU Spruce
TU Tulip Tree
U Unidentified
W Willow
WB Whitebeam
WN Walnut
Y Yew

ABBREVIATIONS
BT British Telecom
BOL Bollard
CB Control Box
CL Cover Level
CTV Cable Television
EL Electric
EP Electricity Pole
FH Fire Hydrant
GSV Gas Stop Valve
HT Height
HVC High Voltage Cable
IC Inspection Cover
IL Invert Level
LP Lamp Post
MH Man-Hole
MKR Marker
MW Monitoring Well
O/H Overhead
G Road Gully
PB Post Box
PC Pram Crossing
RNP Road Name Plate
RS Road Sign
S/A Sotakaway
SV Stop Valve (Unidentified)
TB Telephone Box
TC Telecom
TH Trial Hole
TL Traffic Light
TP Telegraph Pole
UTL Unable to Lift
VP Vent pipe
WM Water Meter
WSV Water Stop Valve

FENCES
BWF Barbed Wire Fence
CBF Closed Board Fence
CP Concrete Post
CPF Chestnut Paling Fence
CWF Chicken Wire Fence
IRF Iron Railing Fence
PKF Picket Fence
PRF Post & Rail Fence
PVF Post & Wire Fence
SCF Security Fence
SP Steel Post
WMF Wire Mesh Fence
WPF Wood Panel Fence

1 2 

1 2 



NOTES

The survey grid has been related to OS National Grid (OSTN15), presented at OS scale factor. Levels are related to OS datum (OSGD15). Grid and datum have been determined from the National GPS Network.

No assumptions should be made regarding the interconnection of manholes. Drainage details have been obtained from surface inspection and should be verified if of critical importance.

Ordnance Survey mapping data supplied by client.

The position and height of adjacent buildings have been obtained using higher level reflectorless measurement and may not take account of single storey extensions or conservatories below the line of sight.

Geomatic Surveyors

siteline

Unit E, Woodside
34 Parham Drive
Eastleigh
SO50 4NU

t: 023 8081 1081
w: siteline.co.uk


BLOOR HOMES SOUTHERN	Client
SOUTHLEIGH HAVANT	Contract
SITE SURVEY	Title
01SQ01 (Sheet 27 of 34)	Drawing Number
MARCH TO JUNE 2023	Date
1:250 (at A0)	Scale
HB AB BT	Surveyor(s)

TREES
A Ash
AL Alder
B Beech
BA Bay
BT Blackthorn
C Cedar
CB Copper Beech
CH Cherry
CY Cypress
E Elm
EU Eucalyptus
F Field Maple
FR Fruit
HB Hornbeam
HC Horse Chestnut
HO Horn Oak
HW Hawthorn
HY Holly
HZ Hazel
IB Indian Bean Tree
JM Japanese Maple
LS Laburnum
LM Lime
LO Locust Tree
LR Laurel
M Maple
MG Magnolia
MP Monkey Puzzle
OK Oak
P Pine
PL Plane
PM Plum
PO Poplar
PR Pear
RD Redwood
RO Rhododendron
S Silver Birch
SC Sweet Chestnut
SP Scots Pine
SU Spruce
T Tulip Tree
U Unidentified
W Willow
WB Whitebeam
WN Walnut
Y Yew

Species / Dia / Spread (max) / Ht
e.g. OK / 0.6 / 5 / 15

ABBREVIATIONS
BT British Telecom
BOL Bollard
CB Control Box
CL Cover Level
CTV Cable Television
EP Electric Pole
FH Fire Hydrant
GSV Gas Stop Valve
HT Height
HVC High Voltage Cable
IC Inspection Cover
IL Invert Level
LP Lamp Post
MH Man-Hole
MKR Marker
MW Monitoring Well
O/H Overhead
G Road Gully
PB Post Box
PC Pram Crossing
RNP Road Name Plate
RS Road Sign
S/A Sooty
ST Stay / Strut
SV Stop Valve (Unidentified)
TB Telephone Box
TCL Telephone
TH Trial Hole
TL Traffic Light
TP Telegraph Pole
UTL Unable to Lift
VP Vent pipe
WM Water Meter
WSV Water Stop Valve

FENCES
BWF Barbed Wire Fence
CBF Closed Board Fence
CP Concrete Post
CPF Chestnut Paling Fence
CWF Chicken Wire Fence
IRF Iron Railing Fence
PRF Post & Rail Fence
PWF Post & Wire Fence
SCF Security Fence
SF Steel Post
WMF Wire Mesh Fence
WPF Wood Panel Fence

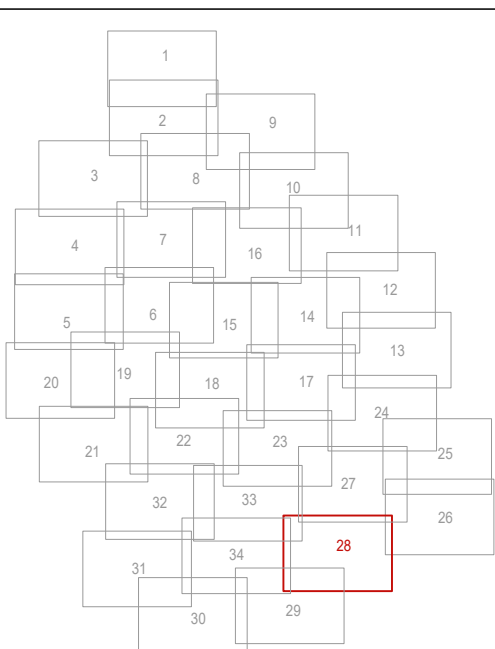

NOTES

The survey grid has been related to OS National Grid (OSTN15), presented at OS scale factor. Levels are related to OS datum (OSGM15). Grids and datum have been determined from the National GPS Network.

No assumptions should be made regarding the interconnection of manholes. Drainage details have been obtained from surface inspection and should be verified if of critical importance.

Ordnance Survey mapping data supplied by client

The position and height of adjacent buildings have been obtained using higher level reflectorless measurement and may not take account of single storey extensions or conservatories below the line of sight.

Geomatic Surveyors

siteline

Unit E, Woodside
34 Parham Drive
Eastleigh
SO50 4NU

t: 023 8081 1081
w: siteline.co.uk

BLOOR HOMES SOUTHERN Client

SOUTHLEIGH
HAVANT Contract

SITE SURVEY Title
01SQ01 (Sheet 28 of 34) Drawing Number


MARCH TO JUNE 2023 Date

1:250 (at A0) Scale

HB AB BT Surveyor(s)

TREES		ABBREVIATIONS		FENCES	
A	Ash	BT	British Telecom	BWF	Barbed Wire Fence
AL	Alder	BOL	Bollard	CBF	Closed Board Fence
AP	Apple	CB	Control Box	CP	Concrete Post
B	Beech	CL	Cover Level	CPF	Chestnut Paling Fence
BA	Bay	CTV	Cable Television	CWF	Chicken Wire Fence
BL	Blackthorn	EL	Electric	IRF	Iron Railing Fence
CB	Cedar	EP	Electricity Pole	PKF	Picket Fence
CH	Copper Beech	FH	Fire Hydrant	PRF	Post & Rail Fence
CY	Cherry	GSV	Gas Stop Valve	PWF	Post & Wire Fence
CP	Cypress	HT	Height	SCF	Security Fence
EN	Elm	HVC	High Voltage Cable	SP	Steel Post
EU	Eucalyptus	IC	Inspection Cover	WMF	Wire Mesh Fence
EU	Field Maple	IL	Invert Level	WPF	Wood Panel Fence
FR	Fruit	LP	Lamp Post		
HB	Hornbeam	MH	Man-Hole		
HC	Horse Chestnut	MKR	Marker		
HO	Horn Oak	MW	Monitoring Well		
HW	Hawthorn	O/H	Overhead		
HY	Holly	G	Road Gully		
HZ	Hazel	PB	Post Box		
IBT	Indian Bean Tree	PC	Pram Crossing		
JM	Japanese Maple	RNP	Road Name Plate		
LS	Laburnum	RS	Road Sign		
LM	Lime	S/A	Soakaway		
LO	Locust Tree	ST	Stay / Strut		
LR	Laurel	SV	Stop Valve (Unidentified)		
M	Maple	TB	Telephone Box		
MG	Magnolia	TC	Telecom		
MP	Monkey Puzzle	TH	Trial Hole		
OK	Oak	TL	Traffic Light		
PA	Palm	TP	Telegraph Pole		
PL	Plane	UTL	Unable to Lift		
PM	Plum	VP	Vent pipe		
PO	Poplar	WM	Water Meter		
PR	Pear	WSV	Water Stop Valve		
RD	Redwood				
RO	Rhododendron				
RS	Rowan				
SB	Silver Birch				
SC	Sweet Chestnut				
SP	Scots Pine				
SU	Sycamore				
TU	Tulip Tree				
U	Unidentified				
W	Willow				
WB	Whitebeam				
WN	Walnut				
Y	Yew				

Species / Dia / Spread (max) / Ht
e.g. OK / 0.6 / 8 / 15

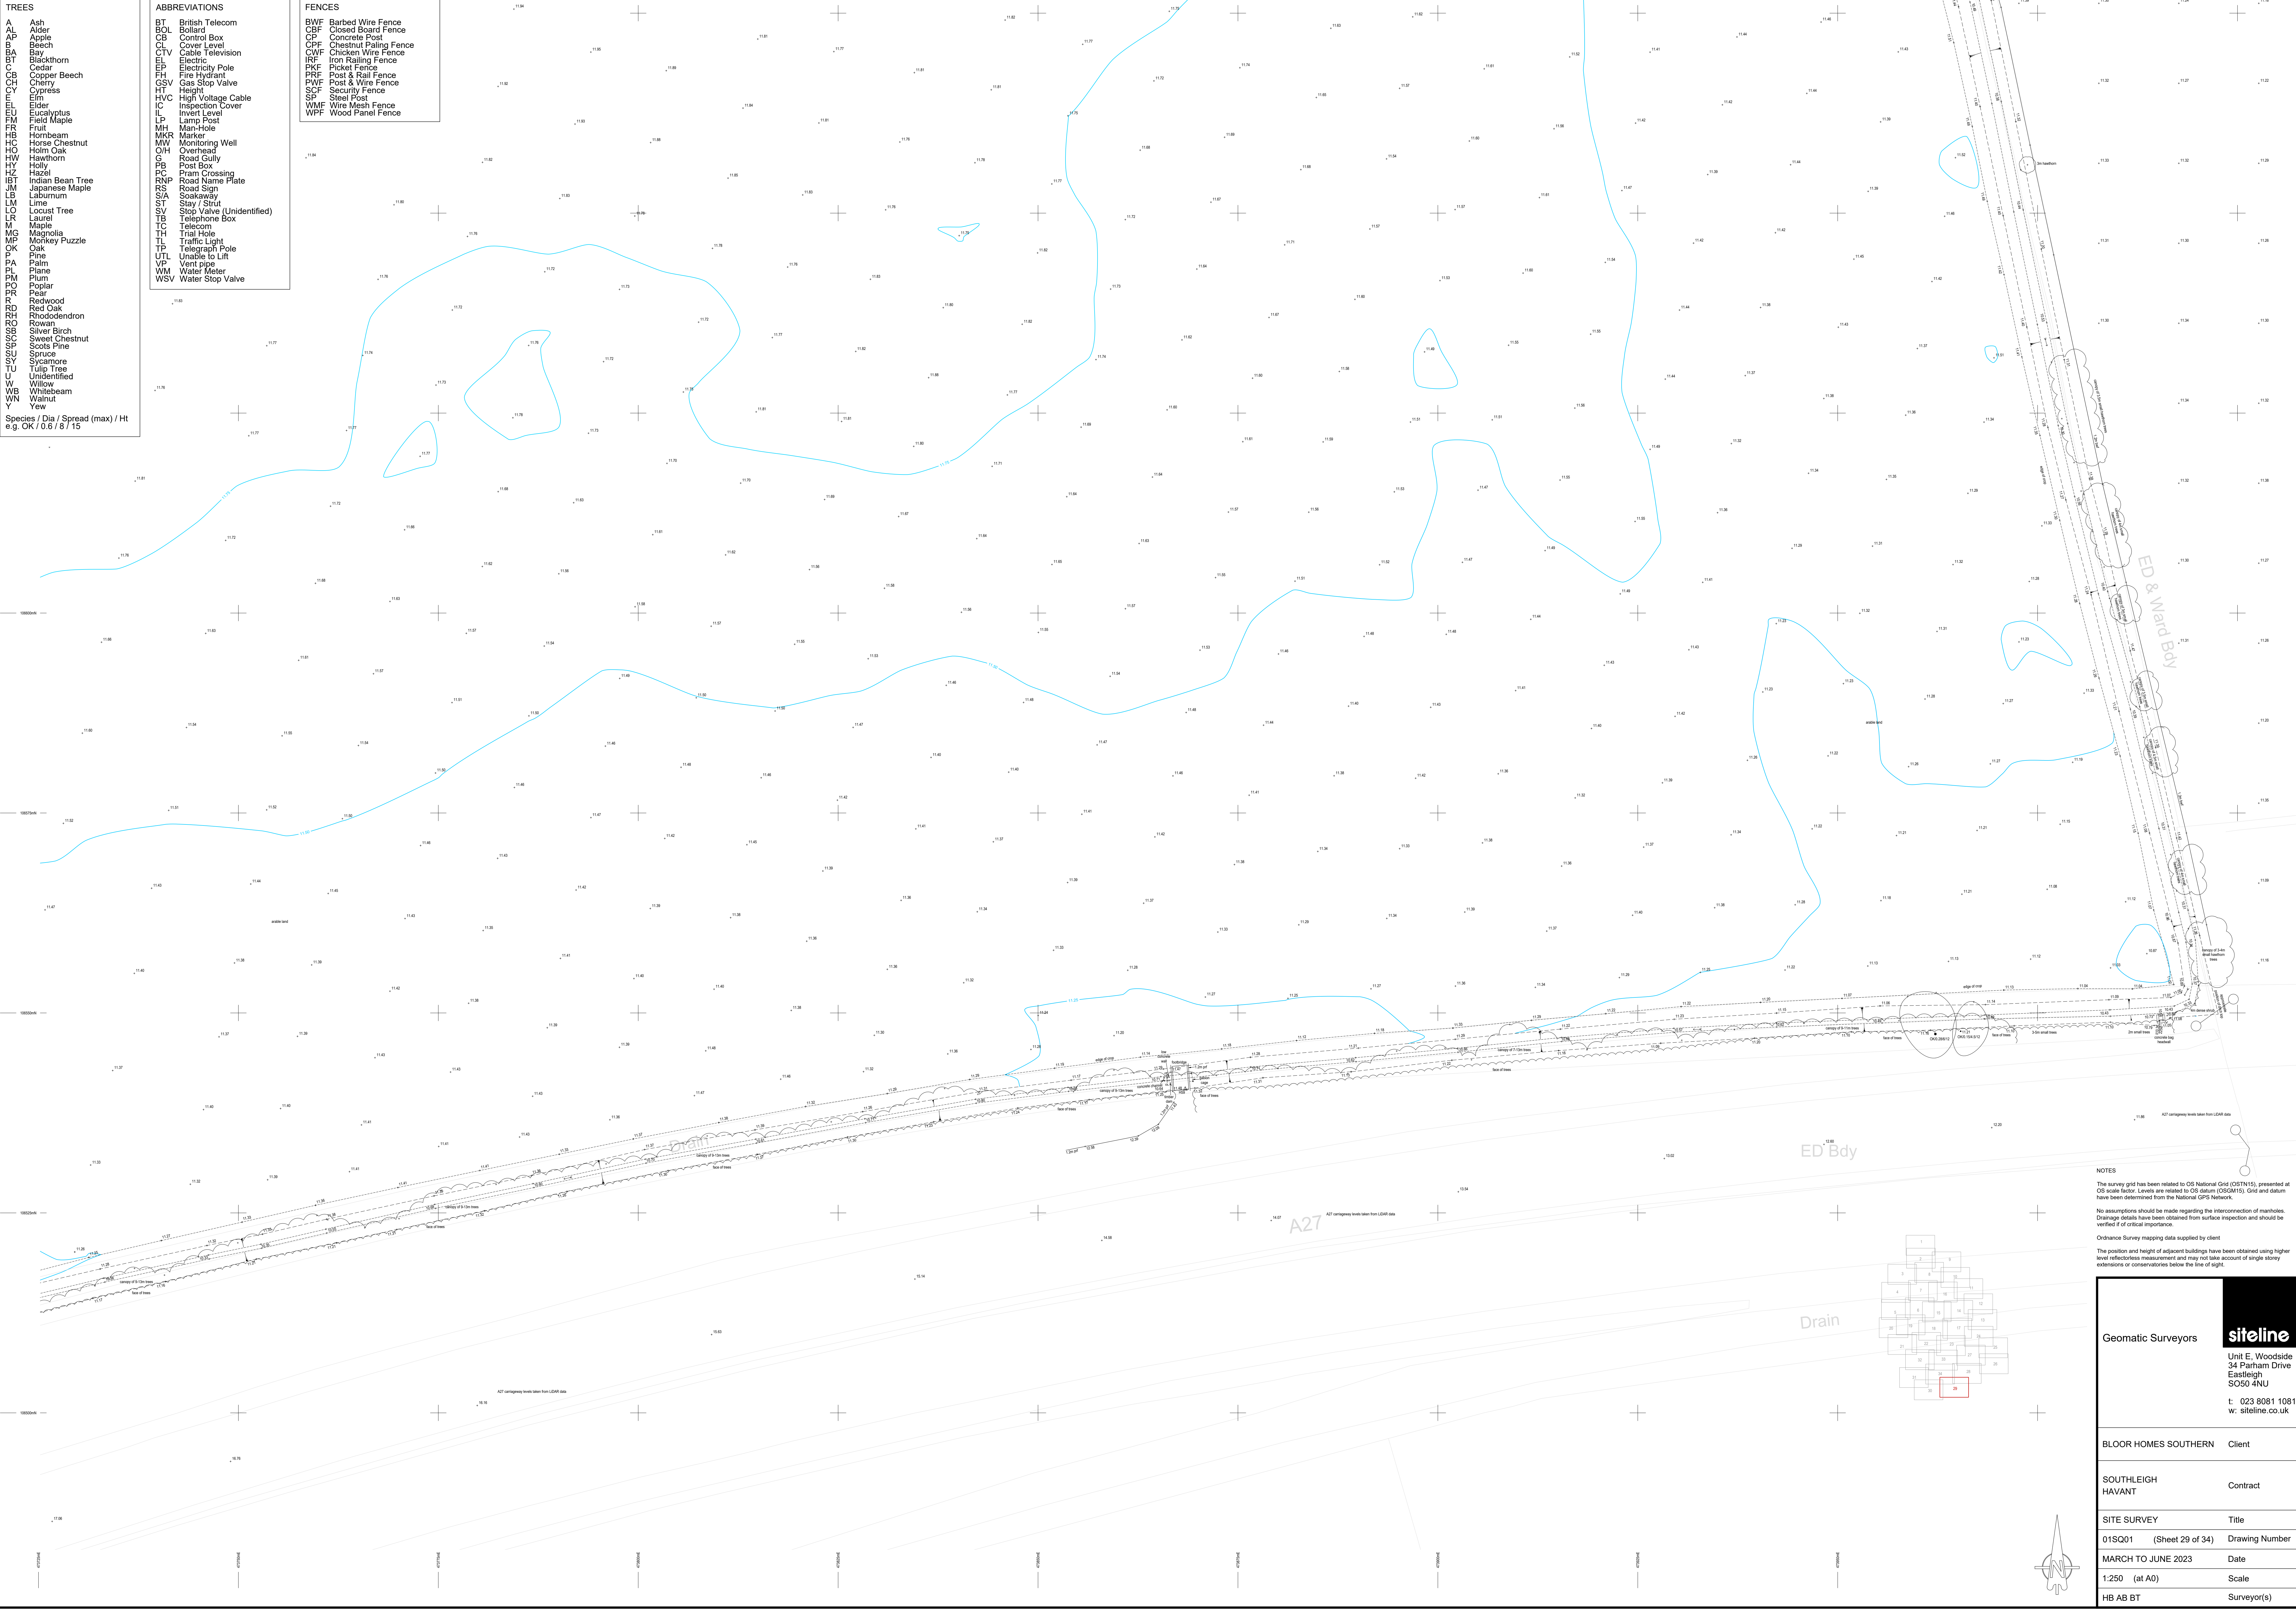

NOTES

The survey grid has been related to OS National Grid (OSN15), presented at OS scale factor. Levels are related to OS datum (OSGM15). Grid and datum have been determined from the National GPS Network.

No assumptions should be made regarding the interconnection of manholes. Drainage details have been obtained from surface inspection and should be verified if of critical importance.


Ordnance Survey mapping data supplied by client

The position and height of adjacent buildings have been obtained using higher level reflectorless measurement and may not take account of single storey extensions or conservatories below the line of sight.

Geomatic Surveyors		Unit E, Woodside 34 Parham Drive Eastleigh SO50 4NU t: 023 8081 1081 w: siteline.co.uk	
BLOOR HOMES SOUTHERN		Client	
SOUTHLEIGH HAVANT		Contract	
SITE SURVEY		Title	
01SQ01 (Sheet 29 of 34)		Drawing Number	
MARCH TO JUNE 2023		Date	
1:250 (at A0)		Scale	
HB AB BT		Surveyor(s)	

TREES		ABBREVIATIONS		FENCES	
A	Ash	BT	British Telecom	BWF	Barbed Wire Fence
AL	Alder	BOL	Bollard	CBF	Closed Board Fence
AP	Apple	CB	Control Box	CP	Concrete Post
B	Beech	CL	Cover Level	CPF	Chestnut Paling Fence
BA	Bay	CTV	Cable Television	CWF	Chicken Wire Fence
BB	Blackthorn	EL	Electric	IRF	Iron Railing Fence
BC	Cedar	EP	Electric Pole	PKF	Picket Fence
CB	Copper Beech	FH	Fire Hydrant	PRF	Post & Rail Fence
CH	Cherry	GSV	Gas Stop Valve	PWF	Post & Wire Fence
CY	Cypress	HT	Height	SCF	Security Fence
EN	Elder	HVC	High Voltage Cable	SP	Steel Post
EU	Eucalyptus	IC	Inspection Cover	WMF	Wire Mesh Fence
FI	Field Maple	IL	Invert Level	WPF	Wood Panel Fence
FR	Fruit	LP	Lamp Post		
HB	Hornbeam	MH	Man-Hole		
HC	Horse Chestnut	MKR	Marker		
HO	Horn Oak	MW	Monitoring Well		
HW	Hawthorn	O/H	Overhead		
HY	Holly	G	Road Gully		
HZ	Hazel	PB	Post Box		
IBT	Indian Bean Tree	PC	Pram Crossing		
JM	Japanese Maple	RNP	Road Name Plate		
LS	Laburnum	RS	Road Sign		
LM	Lime	S/A	Soakaway		
LO	Locust Tree	SV	Stop Valve (Unidentified)		
LR	Laurel	TB	Telephone Box		
M	Maple	TC	Telecom		
MG	Magnolia	TH	Trial Hole		
MP	Monkey Puzzle	TL	Traffic Light		
OK	Oak	TP	Telegraph Pole		
P	Pine	UTL	Unable to Lift		
PL	Plane	VP	Vent pipe		
PM	Plum	WM	Water Meter		
PO	Poplar	WSV	Water Stop Valve		
PR	Pear				
R	Redwood				
RD	Red Oak				
RH	Rhododendron				
ROW	Rowan				
SB	Silver Birch				
SC	Sweet Chestnut				
SCP	Scots Pine				
SU	Spruce				
SY	Sycamore				
TU	Tulip Tree				
U	Unidentified				
W	Willow				
WB	Whitebeam				
WN	Walnut				
Y	Yew				

Species / Dia / Spread (max) / Ht
e.g. OK 10.6 / 8 / 15

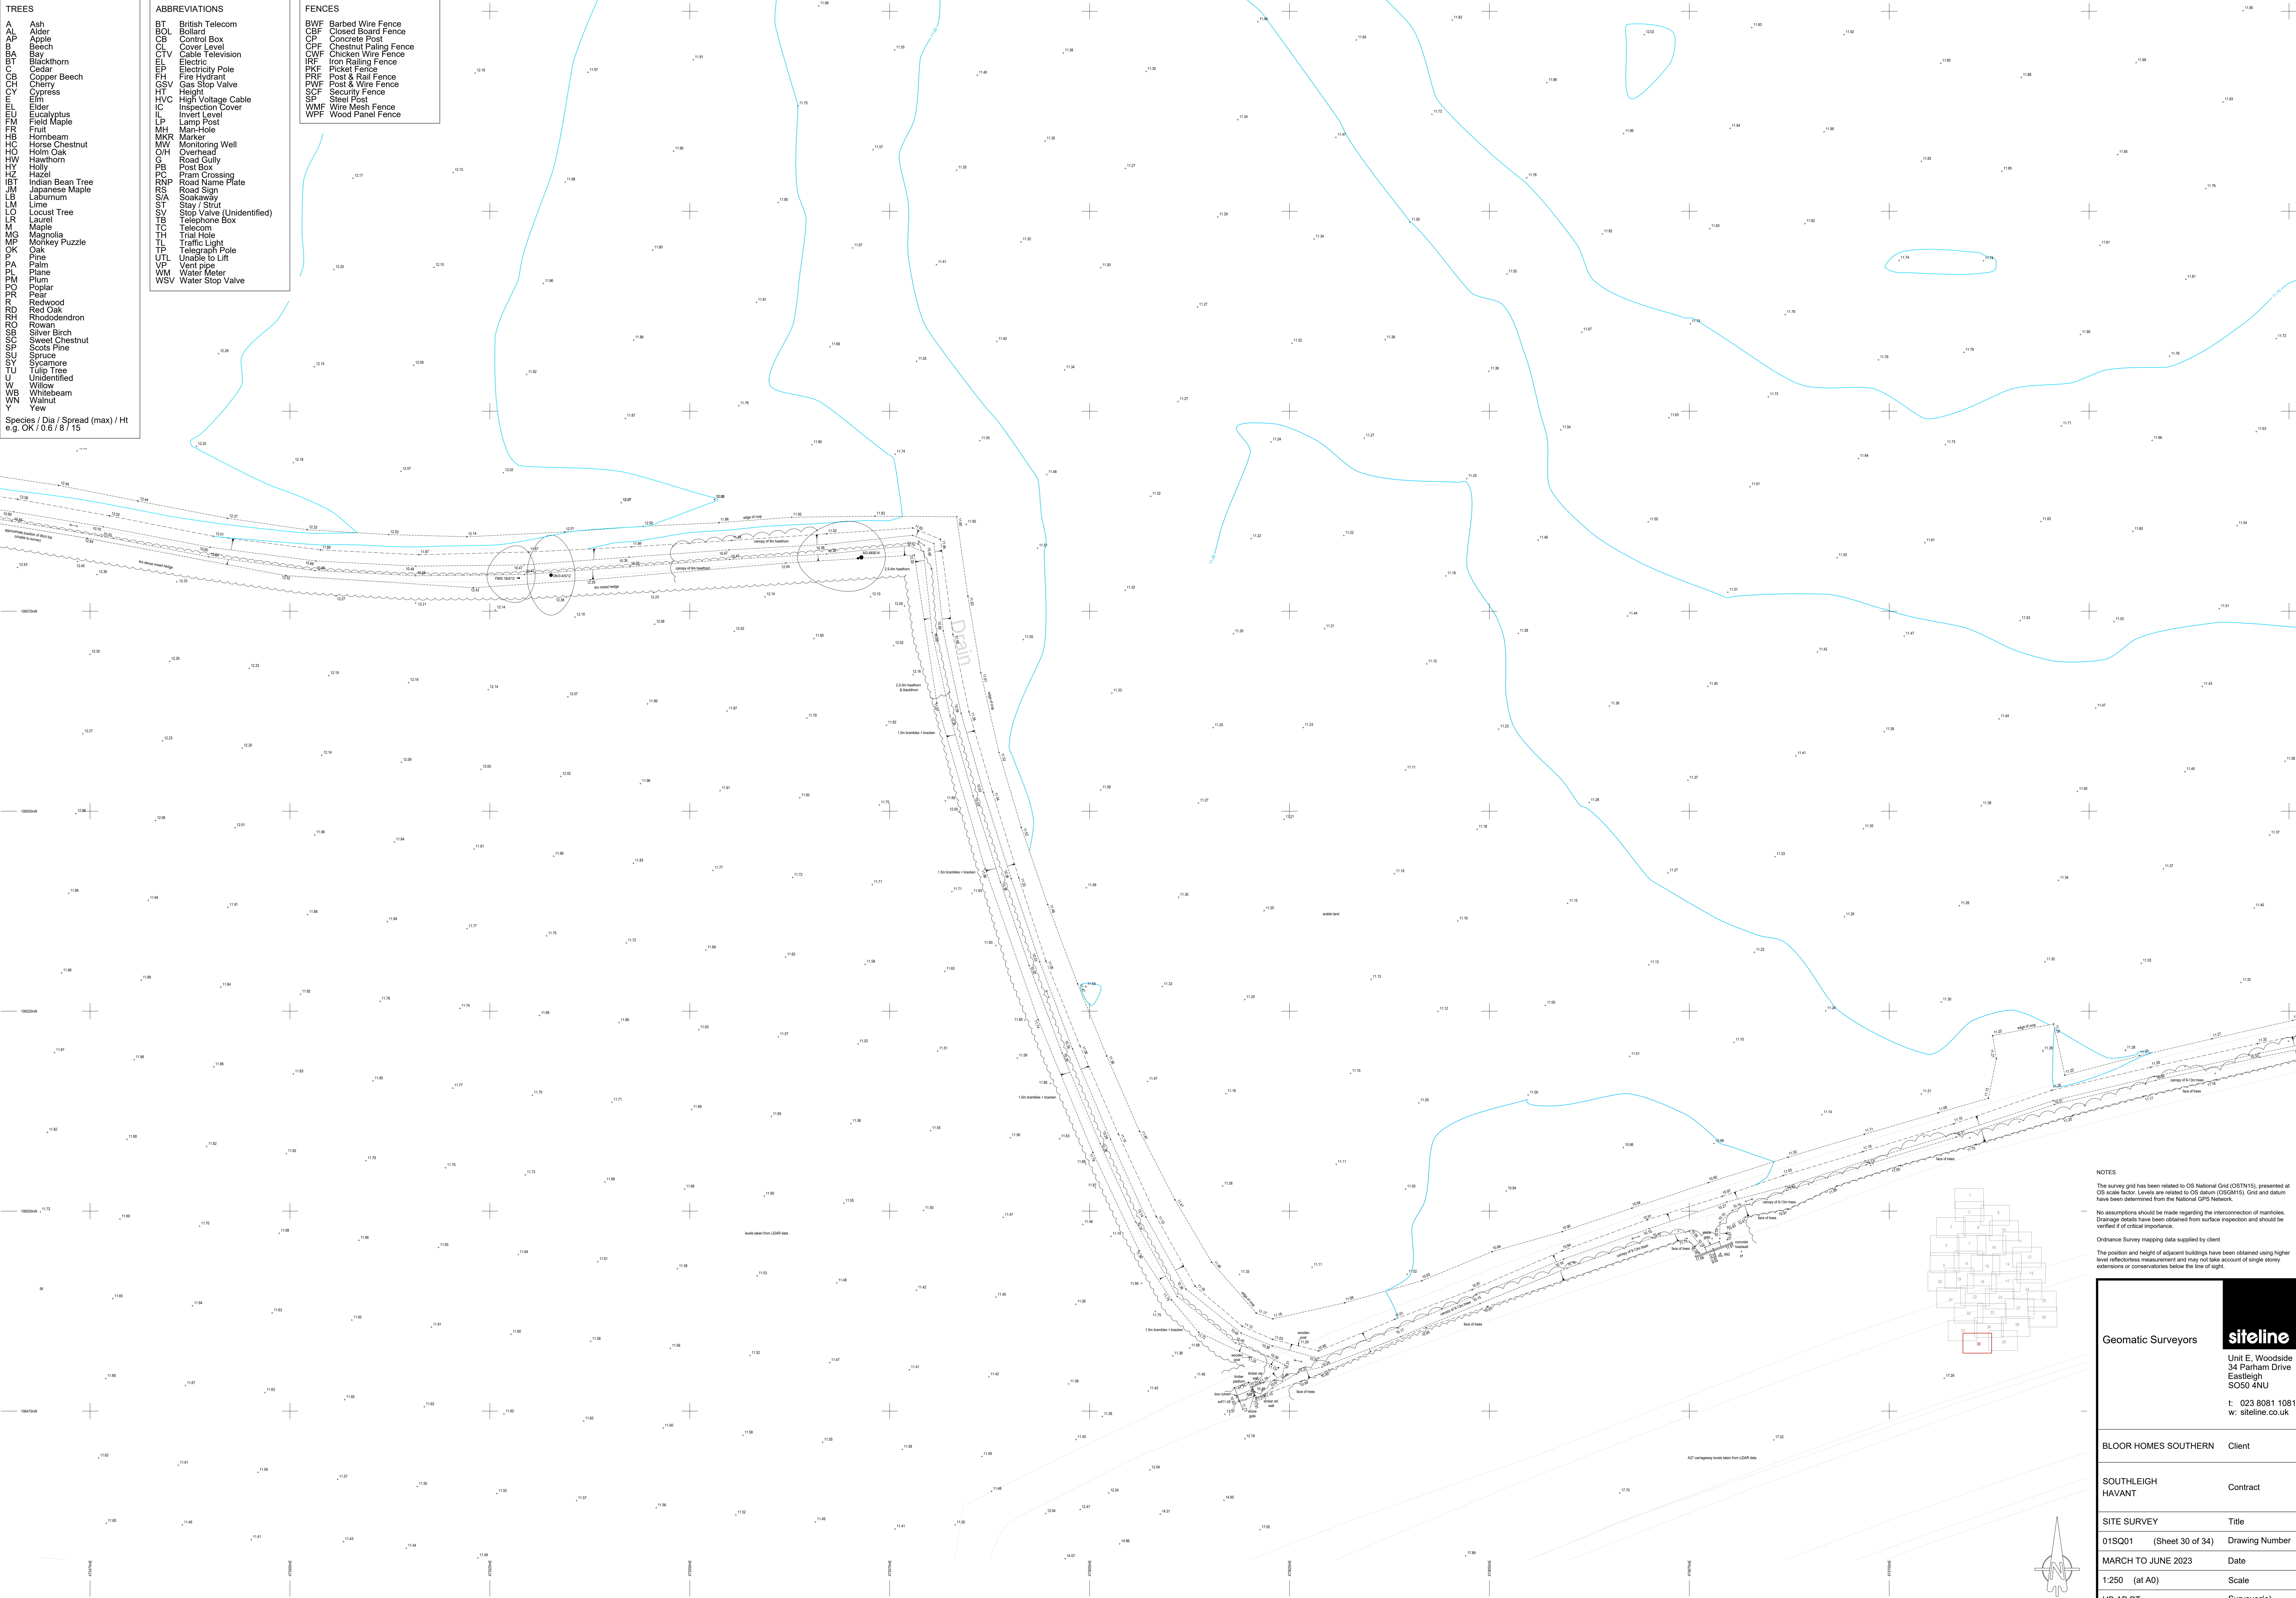

NOTES

The survey grid has been related to OS National Grid (OSTN15), presented at OS scale factor. Levels are related to OS datum (OSGM15). Grids and datum have been determined from the National GPS Network.

No assumptions should be made regarding the intersection of manholes. Drainage details have been obtained from surface inspection and should be verified if of critical importance.

Ordnance Survey mapping data supplied by client

The position and height of adjacent buildings have been obtained using higher level reflectorless measurement and may not take account of single storey extensions or conservatories below the line of sight.



Geomatic Surveyors		siteline	
		Unit E, Woodside 34 Parham Drive Eastleigh SO50 4NU	
		t: 023 8081 1081 w: siteline.co.uk	
BLOOR HOMES SOUTHERN		Client	
SOUTHLEIGH HAVANT		Contract	
SITE SURVEY		Title	
01SQ01 (Sheet 30 of 34)		Drawing Number	
MARCH TO JUNE 2023		Date	
1:250 (at A0)		Scale	
HB AB BT		Surveyor(s)	

TREES
A Ash
AL Alder
B Beech
BA Bay
BT Blackthorn
C Cedar
CB Copper Beech
CH Cherry
CY Cypress
E Elm
EL Elder
EU Eucalyptus
F Field Maple
FR Fruit
HB Hornbeam
HC Horse Chestnut
HO Horn Oak
HW Hawthorn
H Holly
HZ Hazel
IB Indian Bean Tree
JM Japanese Maple
L Laburnum
LM Lime
LO Locust Tree
LR Laurel
M Maple
MG Magnolia
MP Monkey Puzzle
OK Oak
P Pine
PL Plane
PM Plum
PO Poplar
PR Pear
RD Redwood
RO Red Oak
RH Rhododendron
R Rowan
SB Silver Birch
SC Sweet Chestnut
SP Scots Pine
SU Spruce
T Tulip Tree
U Unidentified
W Willow
WB Whitebeam
WN Walnut
Y Yew

Species / Dia / Spread (max) / Ht
e.g. OK / 0.6 / 8 / 15

ABBREVIATIONS
BT British Telecom
BOL Bollard
CB Control Box
CL Cover Level
CTV Cable Television
EP Electric Pole
FH Fire Hydrant
GSV Gas Stop Valve
HT Height
HVC High Voltage Cable
IC Inspection Cover
IL Invert Level
LP Lamp Post
MH Man-Hole
MKR Marker
MW Monitoring Well
O/H Overhead
G Road Gully
PB Post Box
PC Pram Crossing
RNP Road Name Plate
RS Road Sign
S/A Sokaaway
ST Stay / Strut
SV Stop Valve (Unidentified)
TB Telephone Box
TC Telecom
TH Trial Hole
TL Traffic Light
TP Telegraph Pole
UTL Unable to Lift
VP Vent pipe
WM Water Meter
WSV Water Stop Valve

FENCES
BWF Barbed Wire Fence
CBF Closed Board Fence
CP Concrete Post
CPF Chestnut Paling Fence
CWF Chicken Wire Fence
IRF Iron Railing Fence
PKF Picket Fence
PRF Post & Rail Fence
PWF Post & Wire Fence
SCF Security Fence
SPF Steel Post
WMF Wire Mesh Fence
WPF Wood Panel Fence

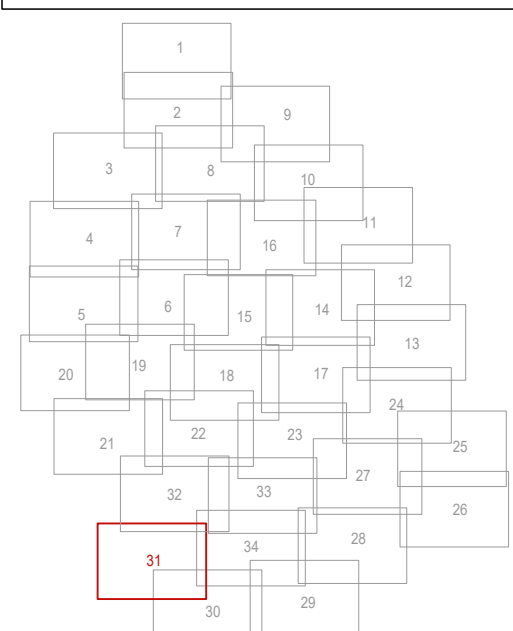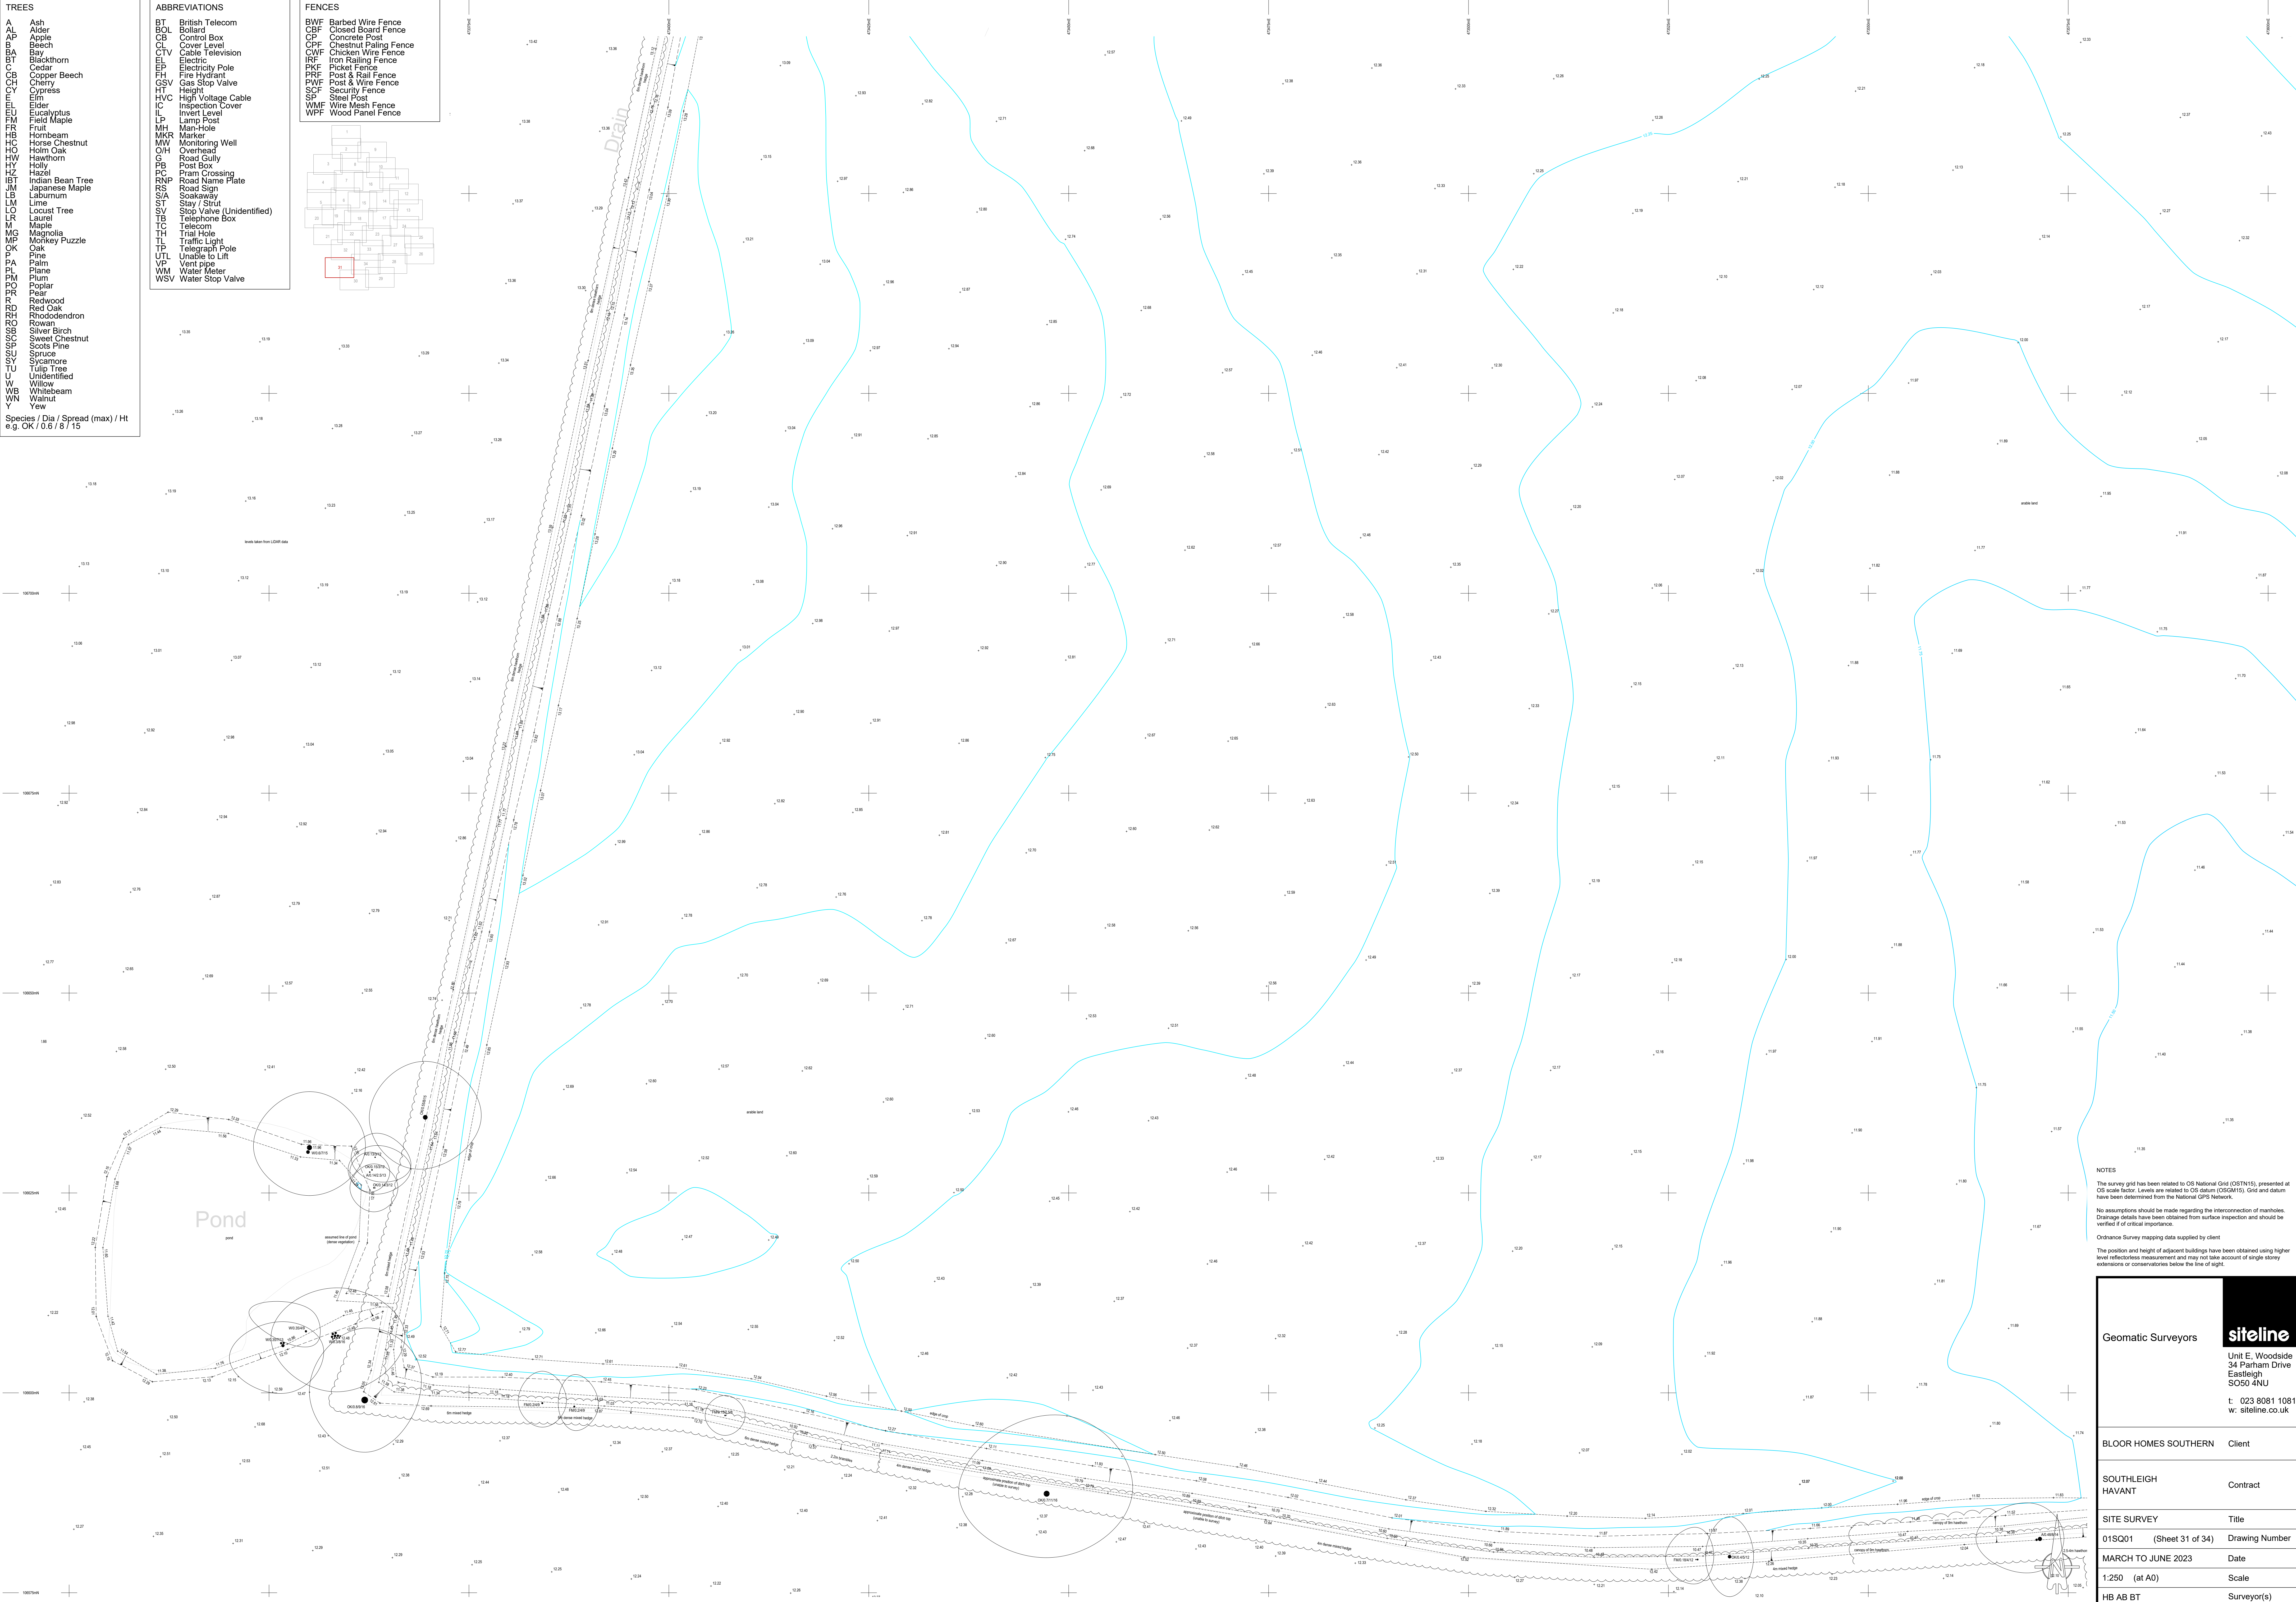


NOTES
The survey grid has been related to OS National Grid (OSTN15), presented at OS scale factor. Levels are related to OS datum (OSGM15). Grids and datum have been determined from the National GPS Network.
No assumptions should be made regarding the interconnection of manholes. Drainage details have been obtained from surface inspection and should be verified if of critical importance.
Ordnance Survey mapping data supplied by client.
The position and height of adjacent buildings have been obtained using higher level reflectorless measurement and may not take account of single storey extensions or conservatories below the line of sight.

Geomatic Surveyors		siteline Unit E, Woodside 34 Parham Drive Eastleigh SO50 4NU t: 023 8081 1081 w: siteline.co.uk	
BLOOR HOMES SOUTHERN		Client	
SOUTHLEIGH HAVANT		Contract	
SITE SURVEY		Title	
01SQ01 (Sheet 31 of 34)		Drawing Number	
MARCH TO JUNE 2023		Date	
1:250 (at A0)		Scale	
HB AB BT		Surveyor(s)	

TREES
A AL Ash
B BA Beech
S SA Sycamore
CB CB Copper Beech
CH CH Cherry
CY CY Cypress
E EL Elder
EU EU Eucalyptus
F FR Fruit
FR FR Hornbeam
HC HC Horse Chestnut
HO HO Holly
HW HW Hawthorn
HY HY Holly
HZ HZ Hazel
IB IB Indian Bean Tree
JM JM Japanese Maple
LS LS Laburnum
LM LM Lime
LO LO Locust Tree
LR LR Laurel
M M Maple
MG MG Magnolia
MP MP Monkey Puzzle
OK OK Oak
P PA Pine
PL PL Plane
PM PM Plum
PO PO Poplar
PR PR Pear
RD RD Redwood
RO RO Red Oak
RH RH Rhododendron
RW RW Rowan
SB SB Silver Birch
SC SC Sweet Chestnut
SP SP Scots Pine
SU SU Spruce
T TU Tulip Tree
U U Unidentified
W W Willow
WB WB Whitebeam
WN WN Walnut
Y Y Yew
Species / Dia / Spread (max) / Ht
e.g. OK / 0.6 / 8 / 15

ABBREVIATIONS
BT British Telecom
BOL Bollard
CB Control Box
CL Cover Level
CTV Cable Television
EP Electric Pole
FH Fire Hydrant
GSV Gas Stop Valve
HT Height
HVC High Voltage Cable
IC Inspection Cover
IL Invert Level
LP Lamp Post
MH Man-Hole
MKR Marker
MW Monitoring Well
O/H Overhead
G Road Gully
PB Post Box
PC Pram Crossing
RNP Road Name Plate
RS Road Sign
S/A Sootyway
SV Stop Valve (Unidentified)
TB Telephone Box
TC Telecom
TH Trial Hole
TL Traffic Light
TP Telegraph Pole
UTL Unable to Lift
VP Vent pipe
WM Water Meter
WSV Water Stop Valve

FENCES
BWF Barbed Wire Fence
CBF Closed Board Fence
CP Concrete Post
CPF Chestnut Paling Fence
CWF Chicken Wire Fence
IRF Iron Railing Fence
PRF Post & Rail Fence
PWF Post & Wire Fence
SCF Security Fence
SP Steel Post
WMF Wire Mesh Fence
WPF Wood Panel Fence

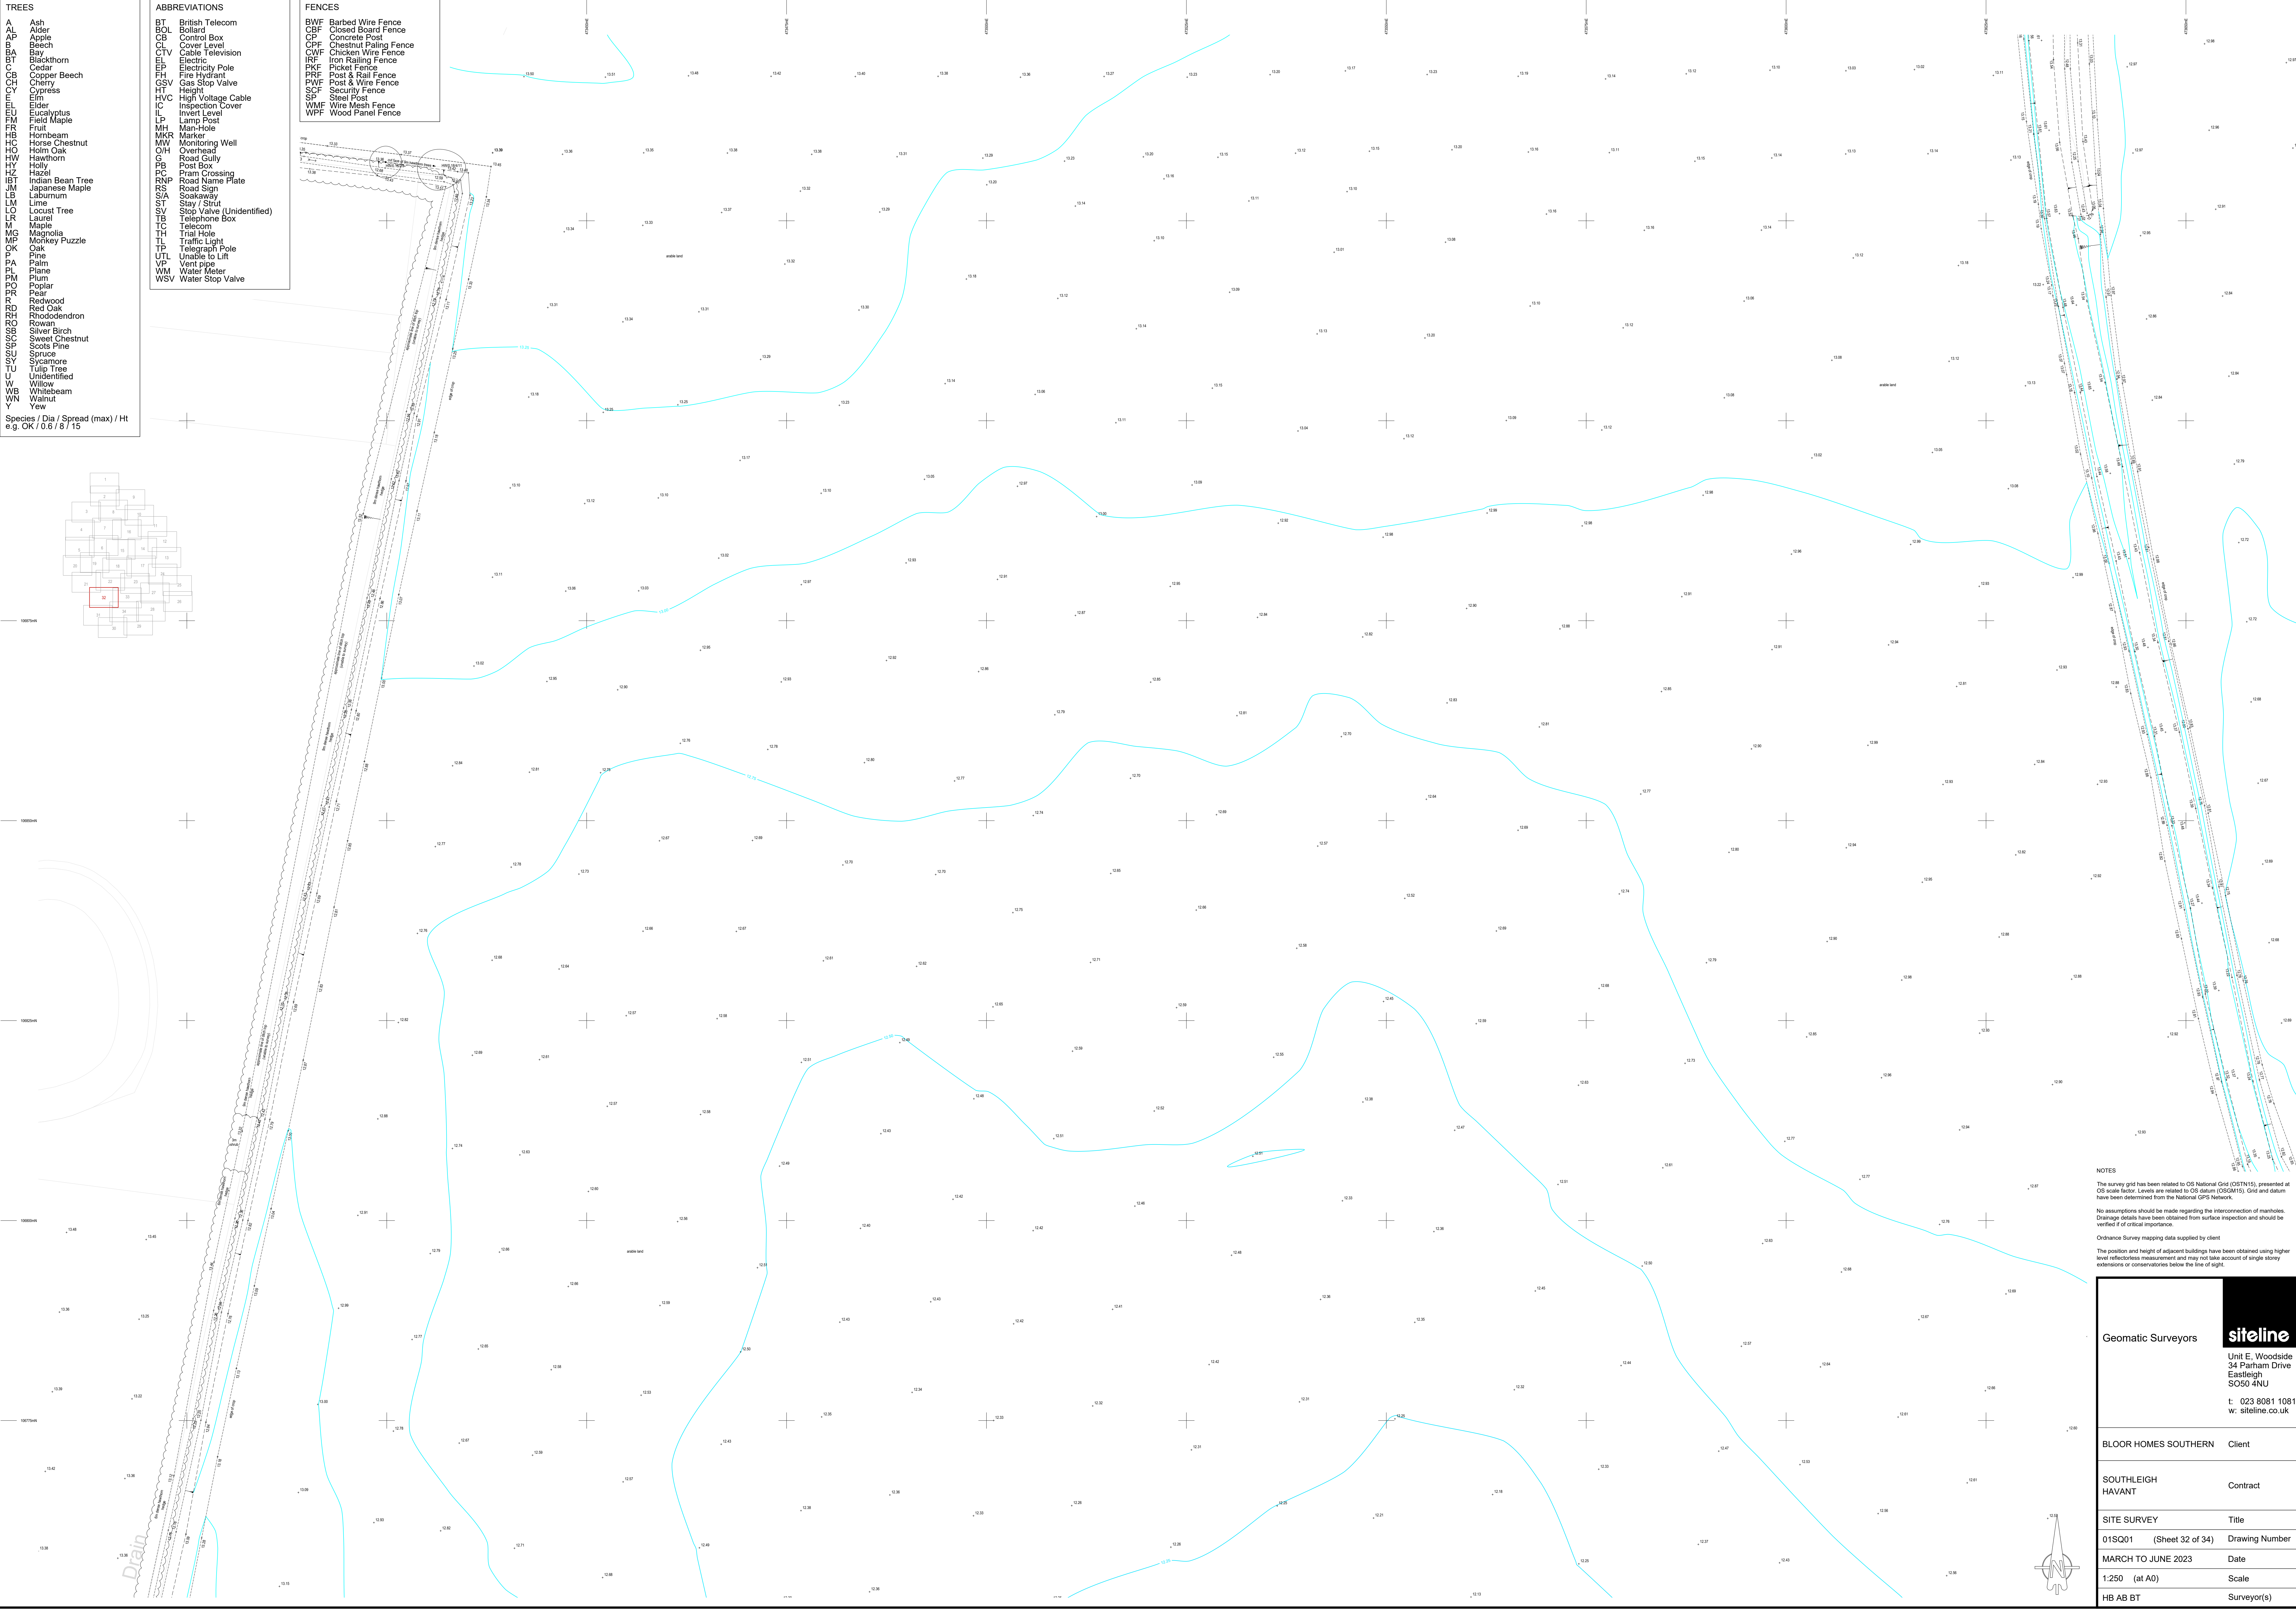

NOTES

The survey grid has been related to OS National Grid (OSN15), presented at OS scale factor. Levels are related to OS datum (OSGD15). Grid and datum have been determined from the National GPS Network.

No assumptions should be made regarding the intersection of manholes. Drainage details have been obtained from surface inspection and should be verified if of critical importance.

Ordnance Survey mapping data supplied by client.


The position and height of adjacent buildings have been obtained using higher level reflectorless measurement and may not take account of single storey extensions or conservatories below the line of sight.

Geomatic Surveyors		siteline Unit E, Woodside 34 Parham Drive Eastleigh SO50 4NU t: 023 8081 1081 w: siteline.co.uk	
BLOOR HOMES SOUTHERN		Client	
SOUTHLEIGH HAVANT		Contract	
SITE SURVEY		Title	
01SQ01 (Sheet 32 of 34)		Drawing Number	
MARCH TO JUNE 2023		Date	
1:250 (at A0)		Scale	
HB AB BT		Surveyor(s)	

- TREES
- A Ash
 - AL Alder
 - AP Apple
 - B Beech
 - BA Bay
 - Blackthorn
 - C Cedar
 - CB Copper Beech
 - CH Cherry
 - CY Cypress
 - E Elder
 - EU Eucalyptus
 - F Field Maple
 - FR Fruit
 - H Hornbeam
 - HC Horse Chestnut
 - HO Holm Oak
 - HW Hawthorn
 - HY Holly
 - HZ Hazel
 - IBT Indian Bean Tree
 - JM Japanese Maple
 - LS Laburnum
 - LM Lime
 - LO Locust Tree
 - LR Laurel
 - M Maple
 - MG Magnolia
 - MP Monkey Puzzle
 - OK Oak
 - P Pine
 - PL Plane
 - PM Plum
 - PO Poplar
 - PR Pear
 - R Redwood
 - RO Red Oak
 - RH Rhododendron
 - S Silver Birch
 - SC Sweet Chestnut
 - SP Scots Pine
 - SU Spruce
 - T Tulip Tree
 - U Unidentified
 - W Willow
 - WB Whitebeam
 - WN Walnut
 - Y Yew

- ABBREVIATIONS
- BT British Telecom
 - BOL Bollard
 - CB Control Box
 - CL Cover Level
 - CTV Cable Television
 - EP Electric Pole
 - FH Fire Hydrant
 - GSV Gas Stop Valve
 - HT Height
 - HVC High Voltage Cable
 - IC Inspection Cover
 - L Lamp Post
 - LP Lamp Post
 - MH Man-Hole
 - MR Marker
 - MW Monitoring Well
 - O/H Overhead
 - G Road Gully
 - PB Post Box
 - PC Pram Crossing
 - RNP Road Name Plate
 - RS Road Sign
 - S/A Sootaway
 - ST Stay / Strut
 - SV Stop Valve (Unidentified)
 - TB Telephone Box
 - TC Telecom
 - TH Trial Hole
 - TL Traffic Light
 - TP Telegraph Pole
 - UTL Unable to Lift
 - V Vent pipe
 - WM Water Meter
 - WSV Water Stop Valve

- FENCES
- BWF Barbed Wire Fence
 - CBF Closed Board Fence
 - CP Concrete Post
 - CPF Chestnut Paling Fence
 - IRF Iron Railing Fence
 - PKF Picket Fence
 - PRF Post & Rail Fence
 - PWF Post & Wire Fence
 - SCF Security Fence
 - SP Steel Post
 - WMF Wire Mesh Fence
 - WPF Wood Panel Fence

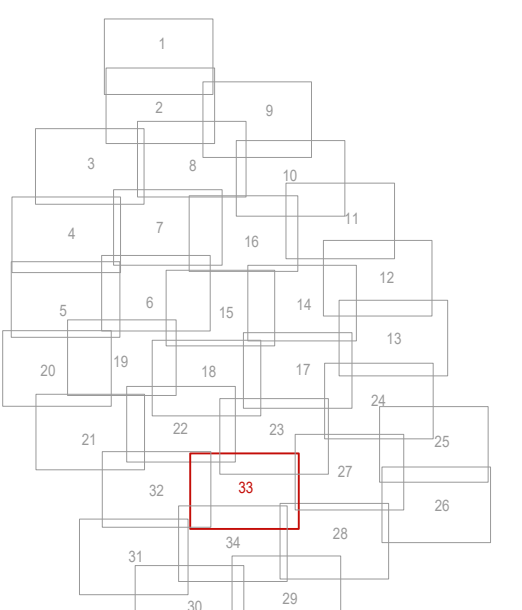

NOTES

The survey grid has been related to OS National Grid (OSTN15), presented at OS scale factor. Levels are related to OS datum (OSGM15). Grids and datum have been determined from the National GPS Network.

No assumptions should be made regarding the intersection of manholes. Drainage details have been obtained from surface inspection and should be verified if of critical importance.

Ordnance Survey mapping data supplied by client.

The position and height of adjacent buildings have been obtained using higher level reflectorless measurement and may not take account of single storey extensions or conservatories below the line of sight.

Geomatic Surveyors


siteline
Unit E, Woodside
34 Parham Drive
Eastleigh
SO50 4NU
t: 023 8081 1081
w: siteline.co.uk

BLOOR HOMES SOUTHERN	Client
SOUTHLEIGH HAVANT	Contract
SITE SURVEY	Title
01SQ01 (Sheet 33 of 34)	Drawing Number
MARCH TO JUNE 2023	Date
1:250 (at A0)	Scale
HB AB BT	Surveyor(s)

- TREES
- A Ash
 - AL Alder
 - AP Apple
 - B Beech
 - BA Bay
 - BB Blackthorn
 - CB Cedar
 - CH Cherry
 - CO Copper Beech
 - CY Cypress
 - EL Elm
 - EU Eucalyptus
 - FI Field Maple
 - FR Fruit
 - HB Hornbeam
 - HC Horse Chestnut
 - HO Horn Oak
 - HW Hawthorn
 - HY Holly
 - HZ Hazel
 - IBT Indian Bean Tree
 - JM Japanese Maple
 - LS Laburnum
 - LM Lime
 - LO Locust Tree
 - LR Laurel
 - M Maple
 - MG Magnolia
 - MP Monkey Puzzle
 - OK Oak
 - P Pine
 - PL Plane
 - PM Plum
 - PO Poplar
 - PR Pear
 - R Redwood
 - RD Red Oak
 - RH Rhododendron
 - RO Rowan
 - SB Silver Birch
 - SC Sweet Chestnut
 - SP Scots Pine
 - SU Spruce
 - TU Tulip Tree
 - W Willow
 - WB Whitebeam
 - WN Walnut
 - Y Yew

- ABBREVIATIONS
- BT British Telecom
 - BOL Bollard
 - CB Control Box
 - CL Cover Level
 - CTV Cable Television
 - EP Electric Pole
 - FH Fire Hydrant
 - GSV Gas Stop Valve
 - HT Height
 - HVC High Voltage Cable
 - IC Inspection Cover
 - IL Invert Level
 - L Lamp Post
 - MH Man-Hole
 - MKR Marker
 - MW Monitoring Well
 - O/H Overhead
 - G Road Gully
 - PB Post Box
 - PC Pram Crossing
 - RNP Road Name Plate
 - RS Road Sign
 - S/A Sootaway
 - SV Stop Valve (Unidentified)
 - TB Telephone Box
 - TC Telecom
 - TH Trial Hole
 - TL Traffic Light
 - TP Telegraph Pole
 - UTL Unable to Lift
 - VP Vent pipe
 - WM Water Meter
 - WSV Water Stop Valve

- FENCES
- BWF Barbed Wire Fence
 - CBF Closed Board Fence
 - CP Concrete Post
 - CPF Chestnut Paling Fence
 - CWF Chicken Wire Fence
 - IRF Iron Railing Fence
 - PWF Post & Wire Fence
 - SCF Security Fence
 - SP Steel Post
 - WVF Wire Mesh Fence
 - WPF Wood Panel Fence

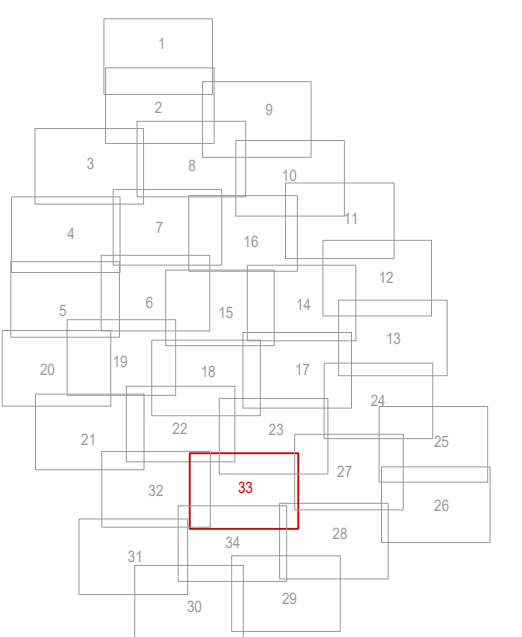

Species / Dia / Spread (max) / Ht
e.g. OK 10.6 / 8 / 15



NOTES

The survey grid has been related to OS National Grid (OSTN15), presented at OS scale factor. Levels are related to OS datum (OSGM15). Grids and datum have been determined from the National GPS Network.

No assumptions should be made regarding the interconnection of manholes. Drainage details have been obtained from surface inspection and should be verified if of critical importance.

Ordnance Survey mapping data supplied by client.

The position and height of adjacent buildings have been obtained using higher level reflectorless measurement and may not take account of single storey extensions or conservatories below the line of sight.

Geomatic Surveyors		siteline Unit E, Woodside 34 Parham Drive Eastleigh SO50 4NU t: 023 8081 1081 w: siteline.co.uk	
BLOOR HOMES SOUTHERN		Client	
SOUTHLEIGH HAVANT		Contract	
SITE SURVEY		Title	
01SQ01 (Sheet 34 of 34)		Drawing Number	
MARCH TO JUNE 2023		Date	
1:250 (at A0)		Scale	
HB AB BT		Surveyor(s)	