NOTE:

ALL SETTING OUT (INCUDING LEVELS) TO ARCHITECT DETAIL
ALL SETTING OUT DIMENSIONS & LEVELS GIVEN - TBC BY ARCHITECT
ALL TEMPORARY WORKS & STAIR CONSTRUCTION BY OTHERS U.N.O.

FOR ALL STRUCTURAL MATERIAL GRADE (CONCRETE, STEEL, TIMBER) REFER TO GENERAL NOTES DRAWING U.N.O.

LEVEL ABBREVIATION KEY

SSL - STRUCTURAL SLAB LEVEL	***TOC*** - TOP OF CONCRETE LEVEL
FFL - FINISHED FLOOR LEVEL	***BOC*** - BOTTOM OF CONCRETE LEVEL
TOW - TOP OF WALL LEVEL	***TOS*** - TOP OF STEEL LEVEL
GL - GROUND LEVEL	***PCL*** - PILE CUT-OFF LEVEL

GENERAL ANNOTATION KEY

SSL SSL — DENOTES STRUCTURAL SLAB/FLOOR LEVEL STEP

DENOTES STRUCTURAL MEMBER SPAN DIRECTION

DENOTES FLEXIBLE JOINT

PRIMARY FRAMING/COLUMN ANNOTATION KEY

C(No.)(LVL/BP) — DENOTES COLUMN REFERENCE ON PLAN
COL. REF. / FOUNDING LEVEL / BASEPLATE REF.

C(No.) (U) — DENOTES COLUMN STOPPED AT CURRENT LEVEL ON PLAN
UNDER / COL. REF.

B(No.) — DENOTES STEEL BEAM REFERENCE & SPAN ON PLAN

X(No.) — DENOTES STRUCTURAL CONNECTION DETAIL REFERENCE

SECONDARY FRAMING ANNOTATION KEY

SIZE — DENOTES TIMBER JOIST ON PLAN
HB(REF) — DENOTES HORIZONTAL BRACING ON PLAN
VB(REF) — DENOTES VERTICAL BRACING ON PLAN

GENERAL NOTES:

1. This drawing is to be read in conjunction with all relevant Architect's and Engineer's drawings and specifications.
2. All materials and workmanship to be in accordance with relevant British Standards and recognised codes of practice.
3. For details of setting out, levels, damp proof courses and finishes, refer to Architect's drawings unless noted otherwise.
4. The Contractor is responsible for the accuracy of all dimensions and the setting out.
5. All dimensions are in millimetres unless noted otherwise.
6. All proprietary materials to be in accordance with manufacturers specifications and to Engineer's approval.

STRUCTURAL FRAMING SCHEDULE	
REF.	SECTION SIZE
B1	PFC200x90x30
B2	L150x75x10
B3	L70x70x7
B4	L200x150x12

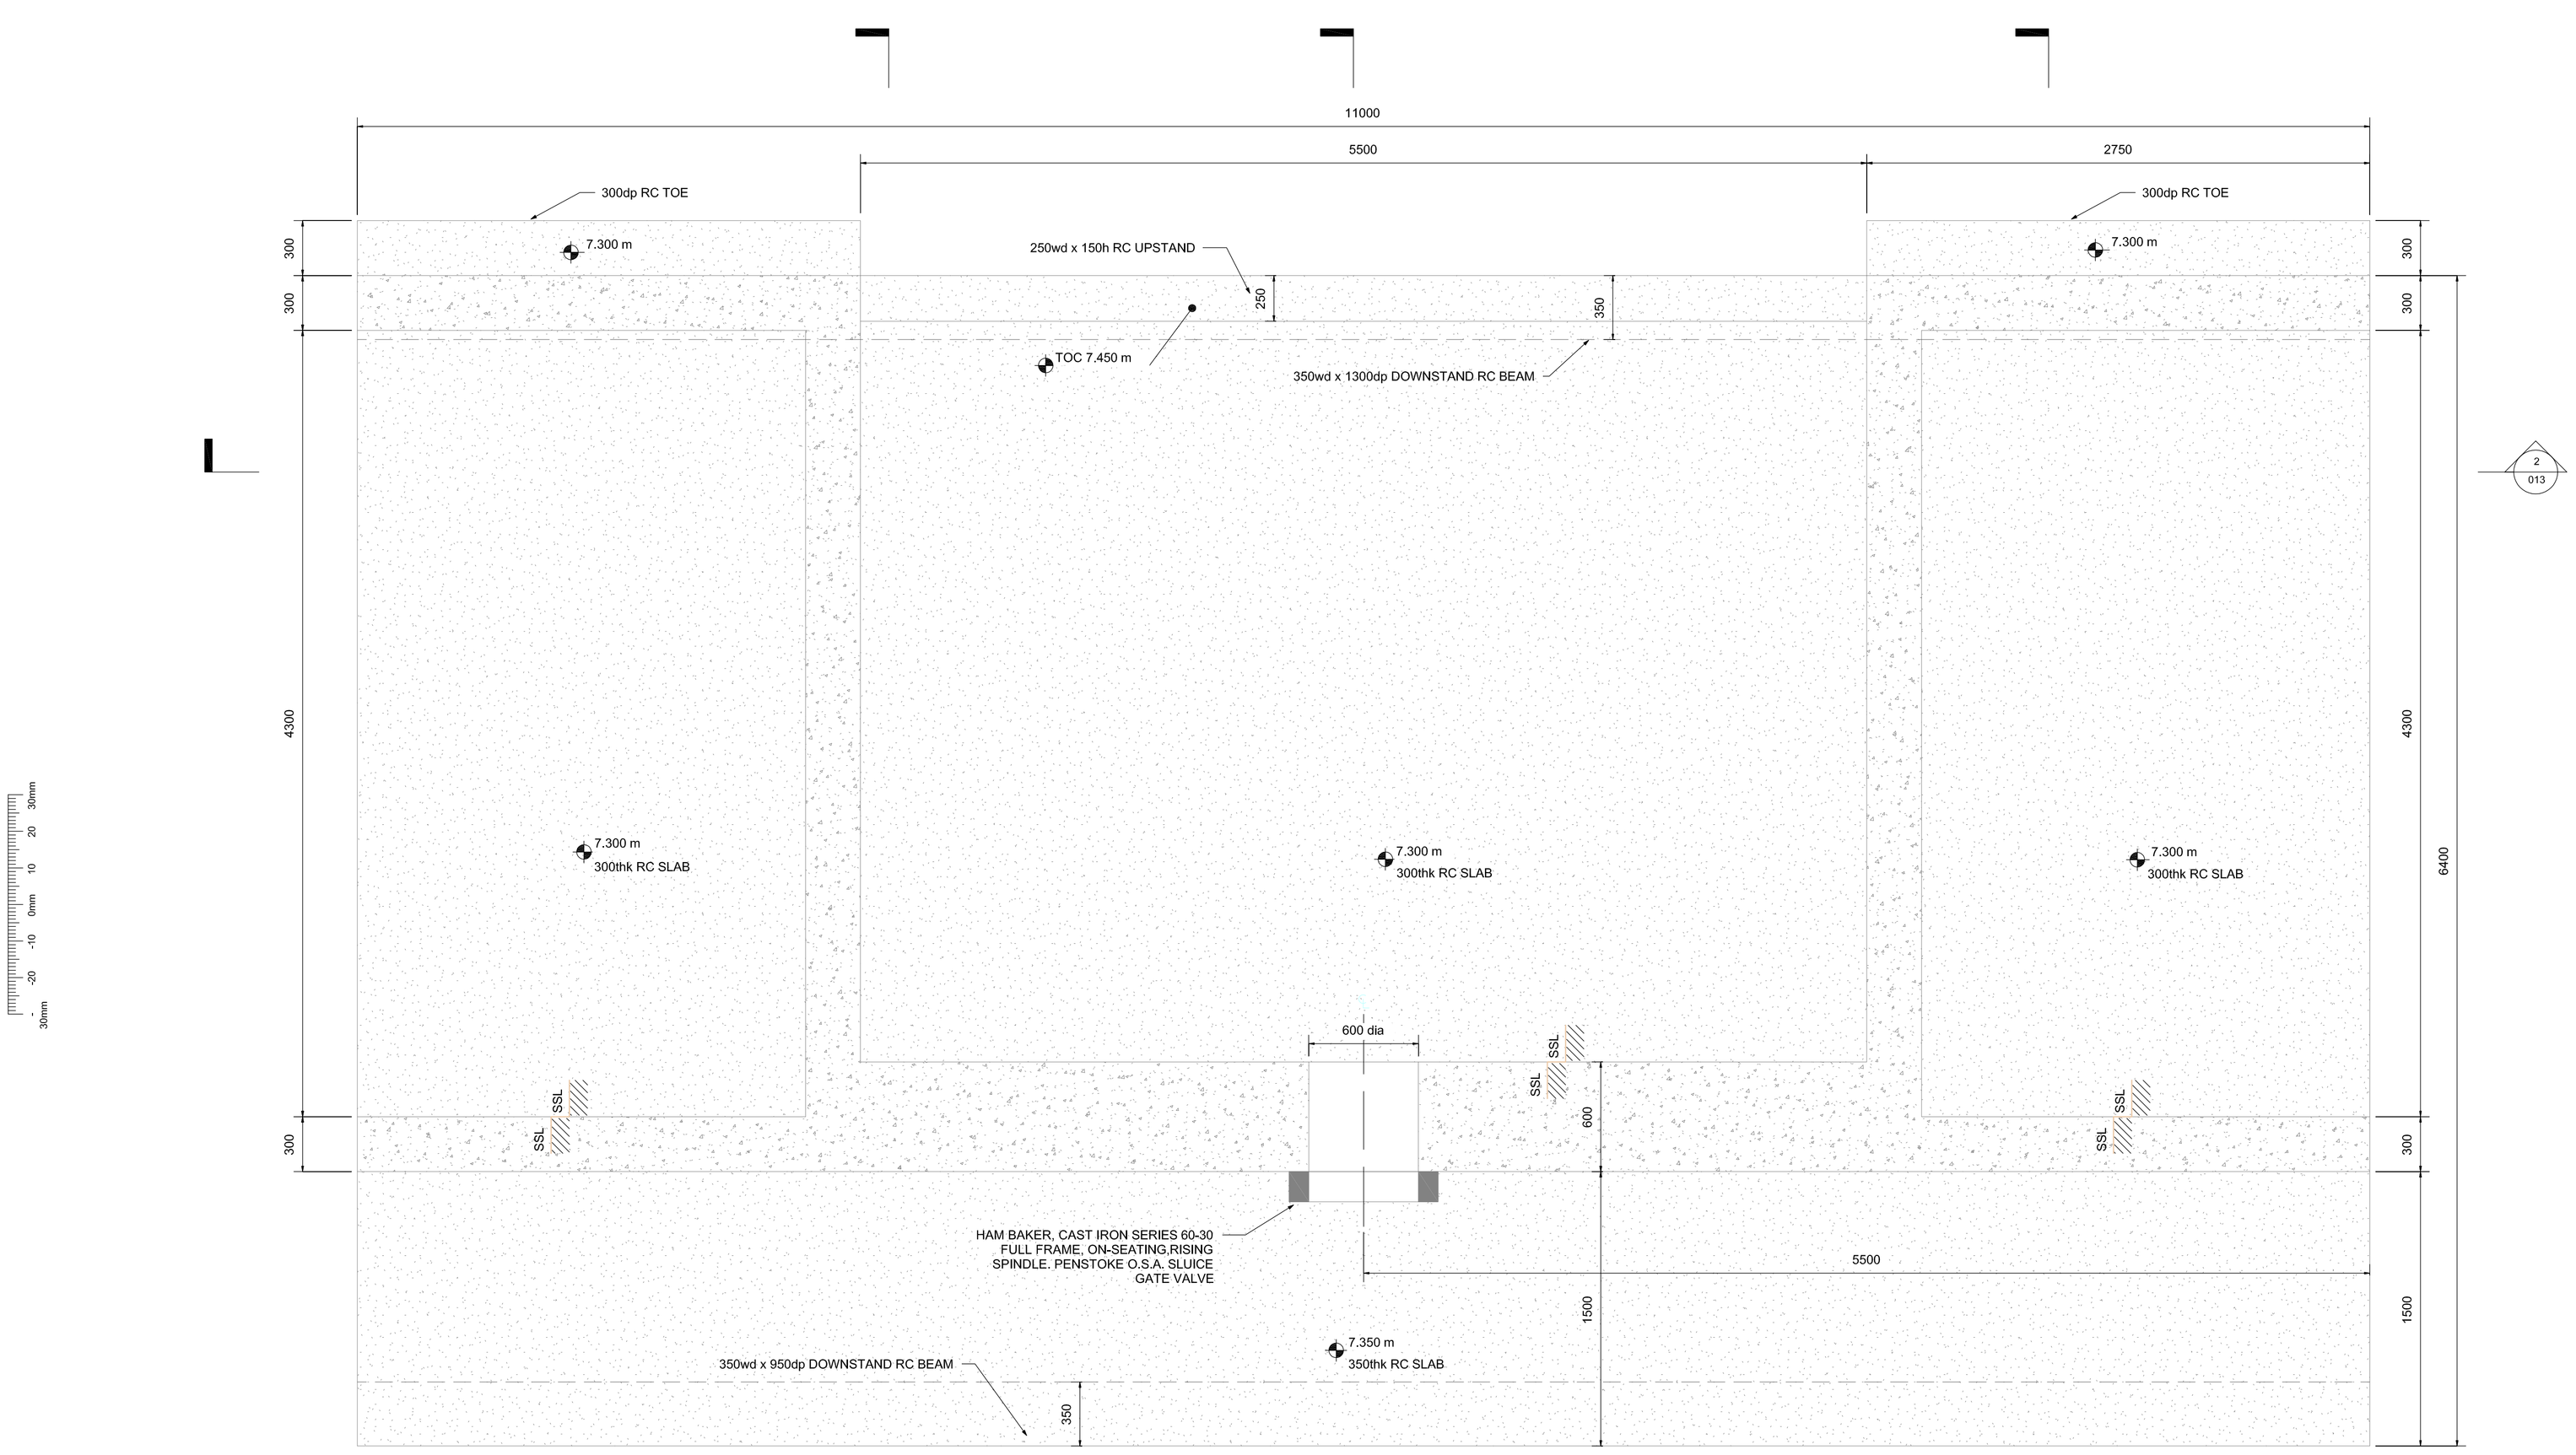

PROPOSED SLUICE GATE BASE PLAN

1 : 20

Rev.	Date	Details	Initials
B	08.11.17	Drawing status amended to construction.	MRH
A	31.08.17	Initial issue	MJS

Drawing Status: CONSTRUCTION

Project: Horndean Road Emsworth

Client: Bellway

ESCHER · SILVERMAN
Civil & Structural Consulting Engineers
Roughton, A2 Omega Park, Electron Way, Chandlers Ford, Hampshire SO53 4SE
Tel: 01794 521213 Email: reception@eschers.co.uk
www.eschersilverman.co.uk

Drawing Title: Engineering Details
Sluice Gate Base Plan

Drawn	Checked	Scales	Paper Size	Date
MJS	KAM	1:20	A1	08.17

Job No.	Drawing No.	Revision
ES1711	900–131–07	B

This drawing is the copyright of Escher Silverman and may not be copied, altered or reproduced in any form or passed to a third party without the consent of Escher Silverman. Do not scale from this drawing, use figured dimensions only.
Dimensions should be checked and verified on site and any discrepancies should be reported to Escher Silverman as soon as possible.