


LEVEL ABBREVIATION KEY		GENERAL ANNOTATION KEY		PRIMARY FRAMING/COLUMN ANNOTATION KEY		SECONDARY FRAMING ANNOTATION KEY	
SSL - STRUCTURAL SLAB LEVEL	TOC - TOP OF CONCRETE LEVEL	SSL	DENOTES STRUCTURAL SLAB/FLOOR LEVEL	C(No.) (U/LBP)	DENOTES COLUMN STOPPED AT CURRENT LEVEL ON PLAN	B(No.)	DENOTES STEEL BEAM REFERENCE & SPAN ON PLAN
PFL - FINISHED FLOOR LEVEL	RBC - BOTTOM OF CONCRETE LEVEL	SSL	DENOTES STRUCTURAL SLAB/FLOOR LEVEL	COL. REF.	UNDER COL. REF.	X(No.)	DENOTES STRUCTURAL CONNECTION DETAIL REFERENCE
TOW - TOP OF WALL LEVEL	TOS - TOP OF STEEL LEVEL	SSL	DENOTES STRUCTURAL SLAB/FLOOR LEVEL				
GL - GROUND LEVEL	PCL - PILE CUT-OFF LEVEL	SSL	DENOTES STRUCTURAL SLAB/FLOOR LEVEL				

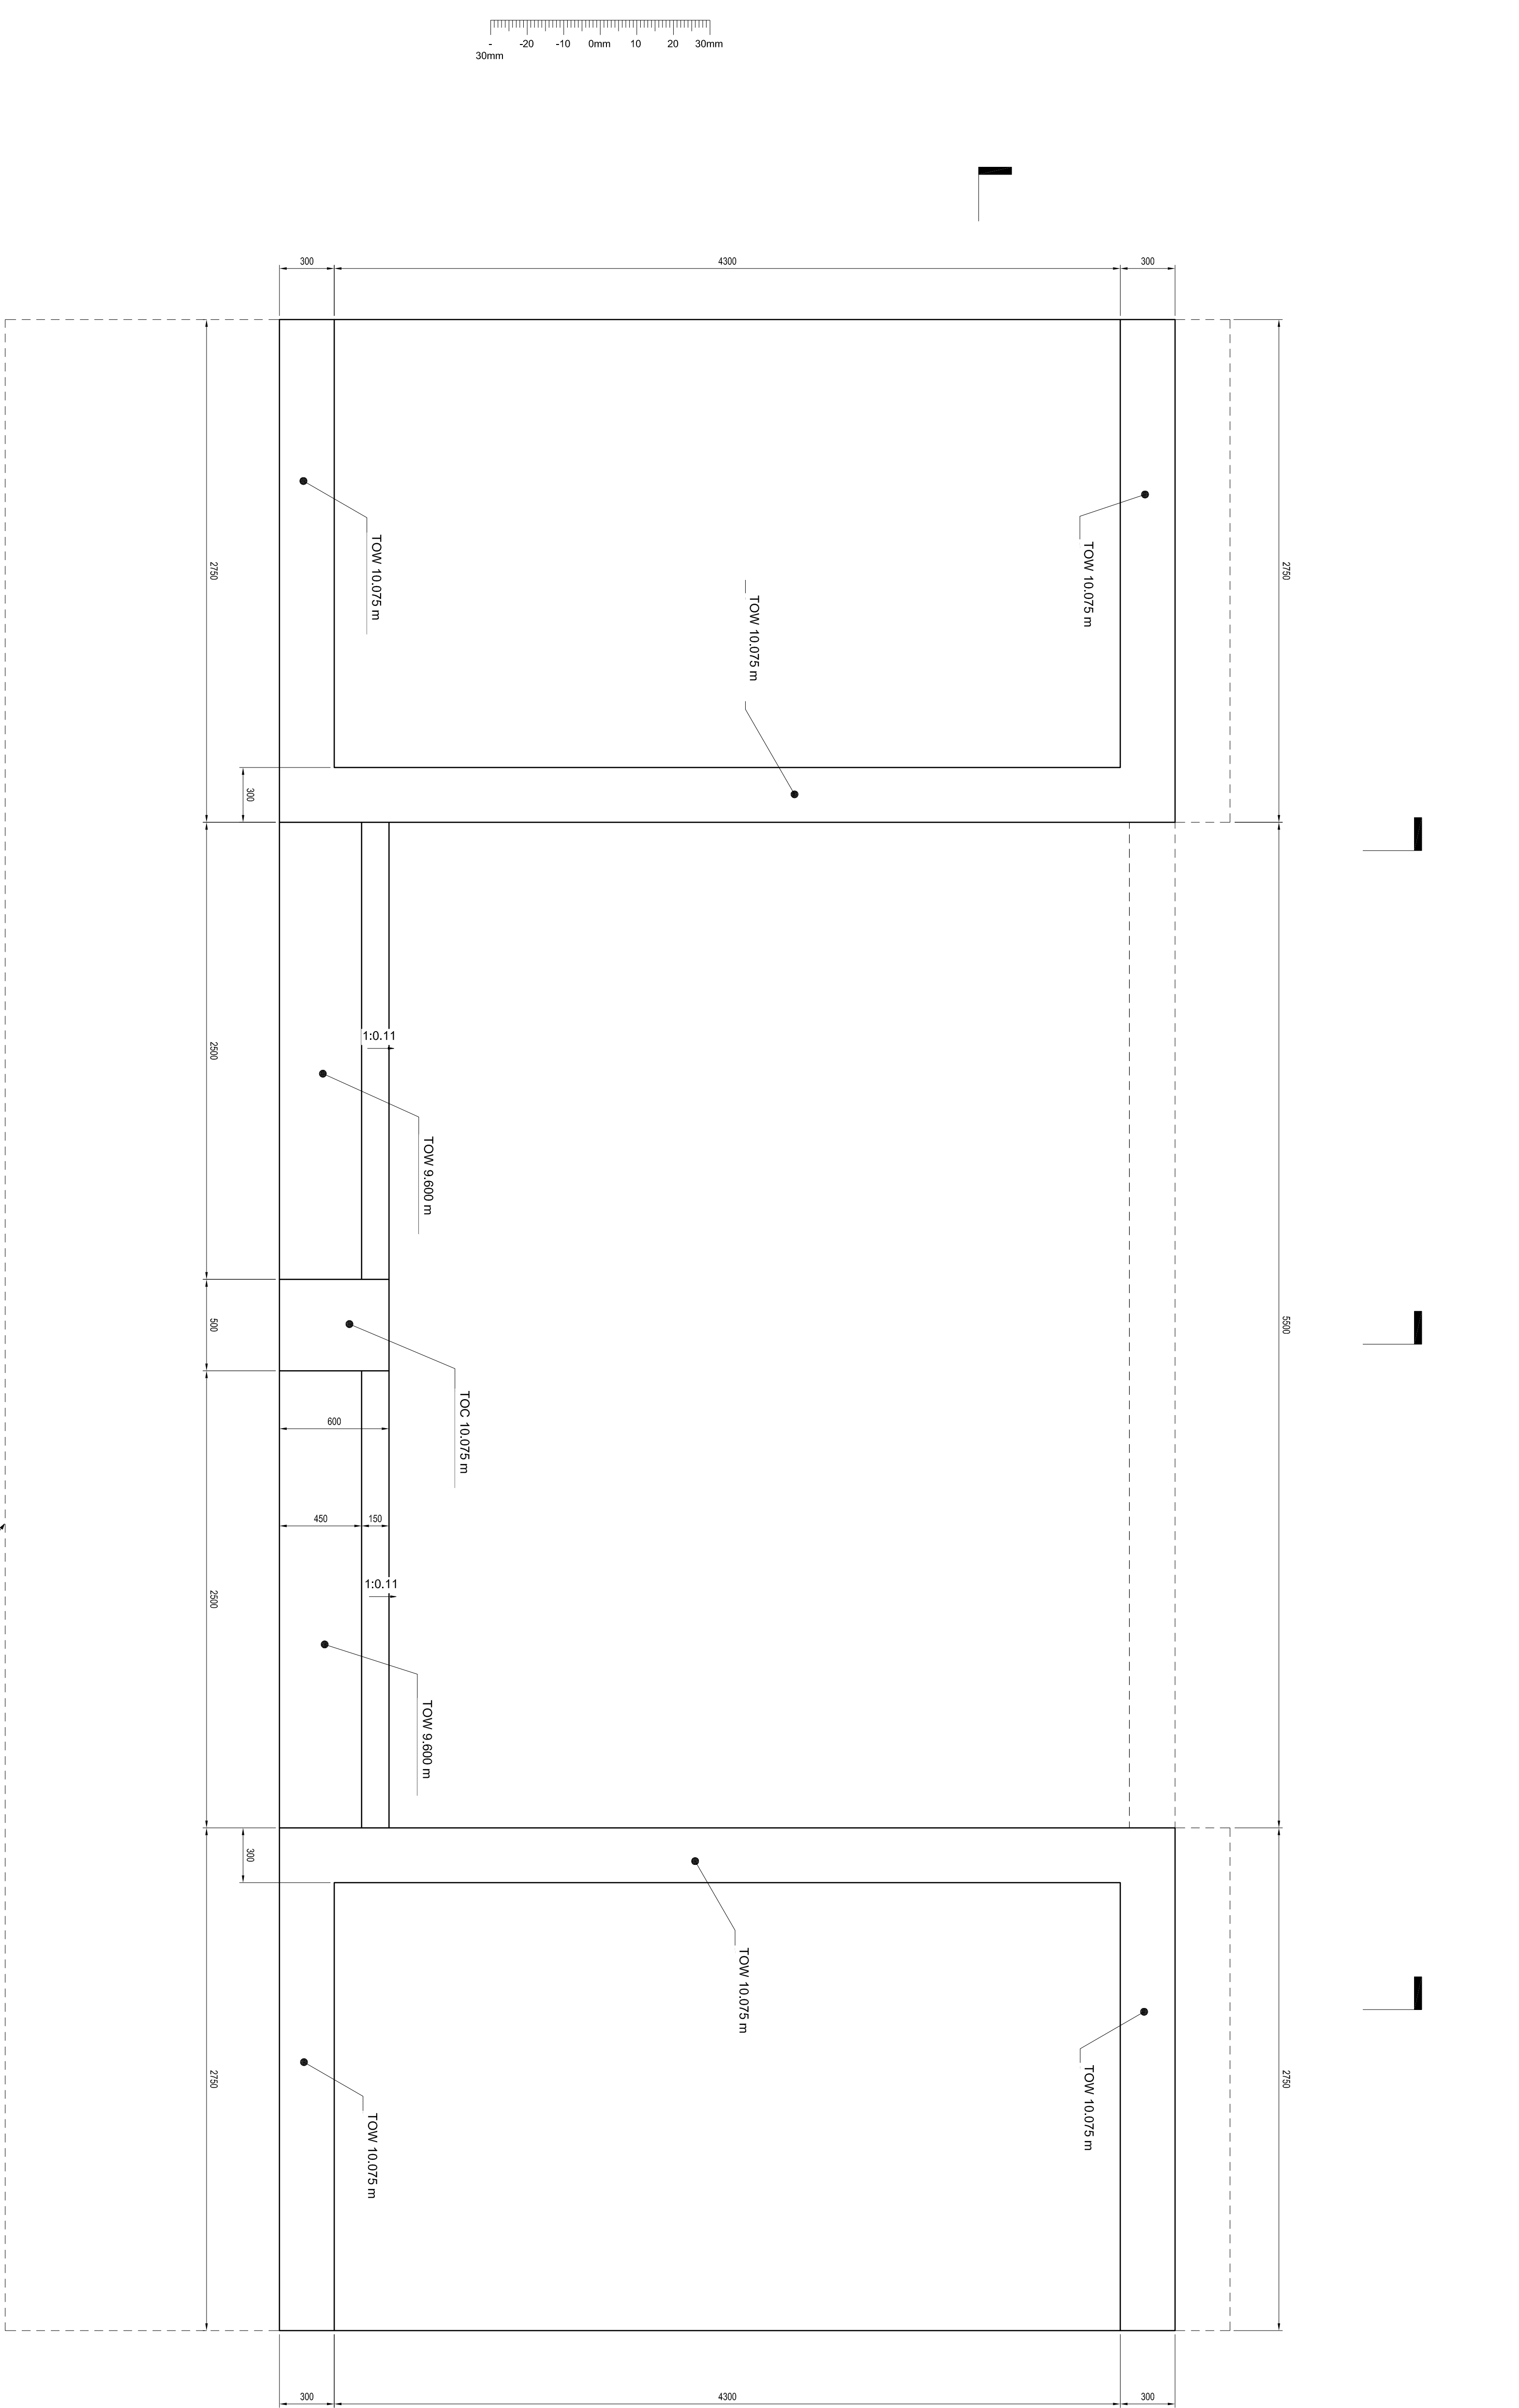

GENERAL NOTES:

- The drawing is to be read in conjunction with all relevant Architects and Engineer's drawings and specifications.
- All materials and workmanship to be in accordance with relevant British Standards and recognised codes of practice.
- For details of setting out, levels, damp proof courses and finishes, refer to architect's drawings unless noted otherwise.
- The Contractor is responsible for the accuracy of all dimensions and the setting out.
- All dimensions are in millimetres unless noted otherwise.
- All ancillary materials to be in accordance with manufacturers specifications and to Engineer's approval.

STRUCTURAL FRAMING SCHEDULE		
REF.	SECTION	SIZE
B1	200x90x30 PFC	
B2	150x75x10 RSA	
B3	70x70x7 RSA	
B4	TBC by others	
B5	20x133 UB25	

C	20.0x 16	Notes provided	MS
B	20.0x 17	Dimensions provided to construction	MS
A	20.0x 17	Dimensions provided to construction	MS
Rev.	Date	Drawn	Check

Drawing Title	Sluice Gate Top Plan
Project	Hordean Road Emsworth
Client	Bellway

Project	Hordean Road Emsworth
Client	Bellway

Project	Hordean Road Emsworth
Client	Bellway

Drawing Title	Sluice Gate Top Plan
Project	Hordean Road Emsworth
Client	Bellway