

Notes

1. All dimensions are in millimetres unless otherwise indicated.
2. All profiles are in metres below Ordnance Datum (mOD).
3. Do not scale from this drawing.
4. The Client has carried out a Desk Based Utility Search and no utilities have been identified in the immediate work area, however their presence should be anticipated. No liability of any third whatsoever is accepted by Mott MacDonald for error or omission. The actual position of manholes and services must be verified and established on site prior to any works being undertaken.
5. All levels shall be checked and confirmed prior to construction.

Key to symbols

- Specific environmental objectives and targets apply
Refer to Environmental Action Plan

 Indicative Location of Potential Hazard

Proposed Access Route to Working Area

Safety, Health & Environment

Hazard Elimination and Management Record

CONSTRUCTION

CONSTRUCTION

1. Contact with live services.
2. Working in remote location.
3. Working within watercourse.
 - 3.1. Risk of drowning.
 - 3.2. Risk of contracting Leptospirosis.
4. Falls from height whilst installing Flow Control Structures.

MAINTENANCE

7. **Risk of slips, trips and falls.**

USE


8. Risk of upstream and downstream flooding

DEMOLITION

Reference drawings

MMD-340238-C-DR-00-XX-0011 Area of Interest 1
MMD-340238-C-DR-00-XX-0012 Area of Interest 2
MMD-340238-C-DR-00-XX-0013 Area of Interest 3
MMD-340238-C-DR-00-XX-0014 Area of Interest 4

Not For Construction

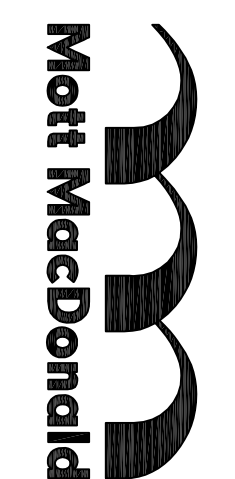

Victory House
Trafalgar Place
Brighton
BN1 4FY
United Kingdom
T +44 (0)1273 365000
F +44 (0)1273 365100
W www.motimac.com



Client



Nore Farm Flood Alleviation Scheme Location Plan and General Arrangement

Site Unit Mnemonic	PRN No	Site Unit No
Designed	R Kennett	Eng check
Drawn	A Martin	Coordination
Dwg check	R Kennett	B Drafting
Scale at A1	Status	Approved
As Shown	PRE	P1
		Security
		STD

MMD-340238-C-DR-00-XX-0010

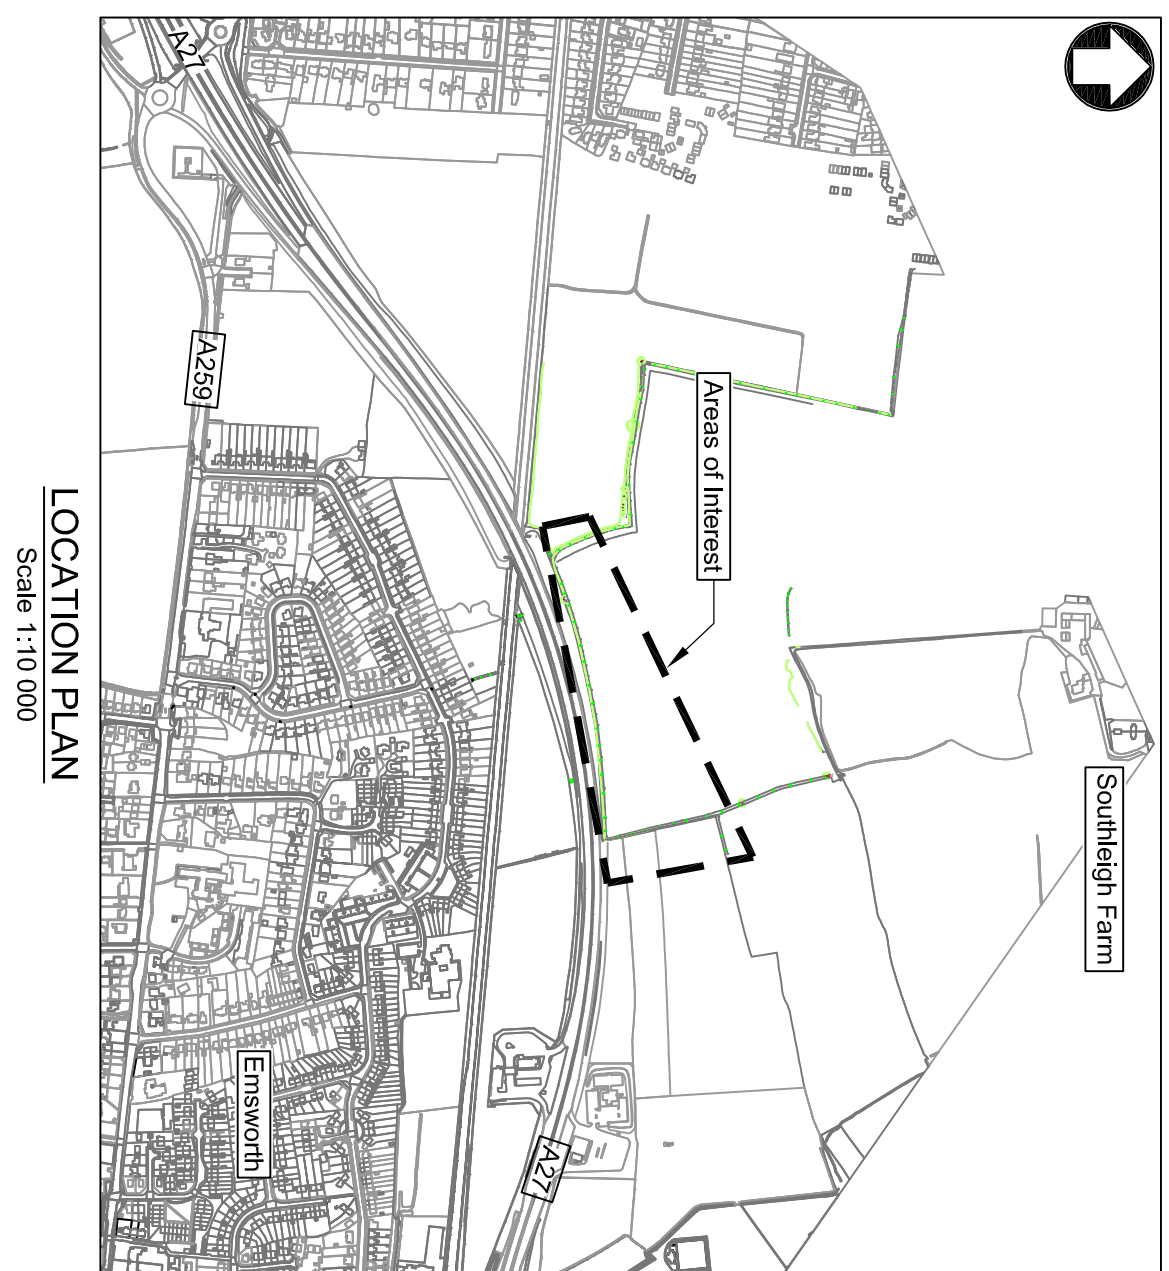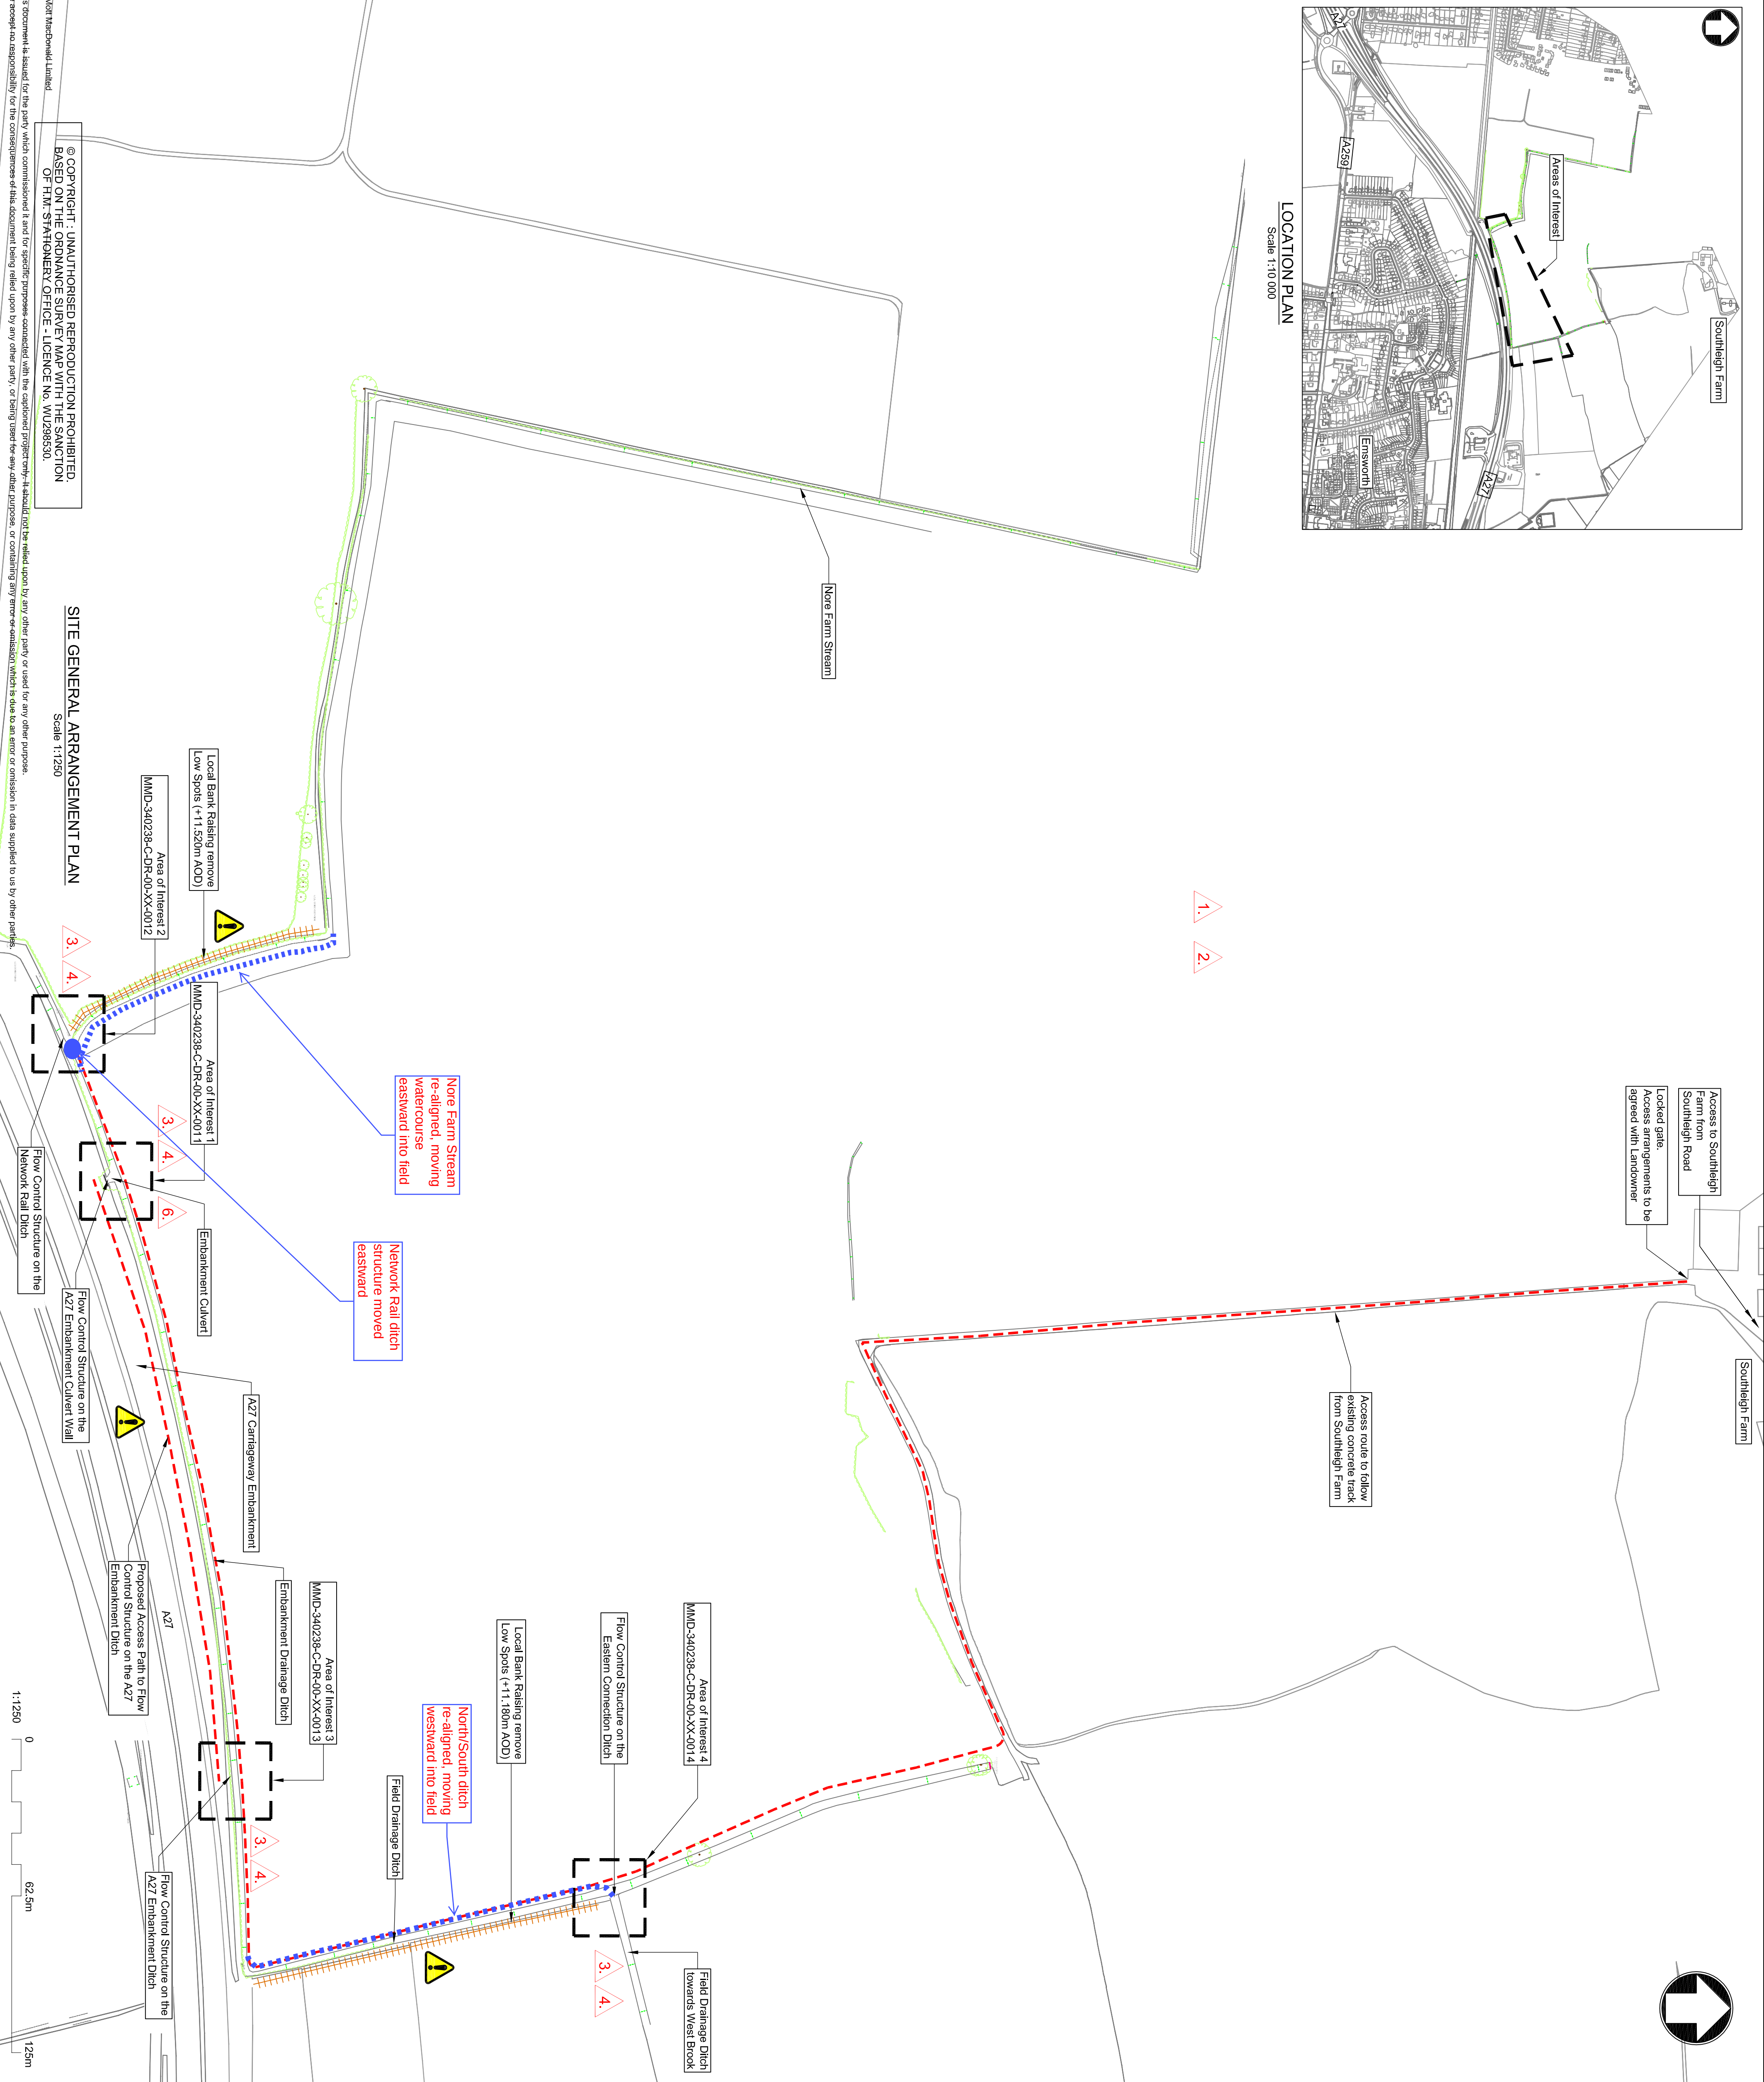

© COPYRIGHT : UNAUTHORISED REPRODUCTION PROHIBITED.
BASED ON THE ORDINANCE SURVEY MAP WITH THE SANCTION
OF H.M. STATIONERY OFFICE - LICENCE No. WU298530.

SITE GENERAL ARRANGEMENT PLAN

Scale 1:1250

This document is issued for the party which commissioned it and for specific purposes connected with the captioned matter.

We accept no responsibility for the consequences of this document being relied upon by any other party or being used for any other purpose, or containing any error or omission which is due to an error or omission

We accept no responsibility for the consequences of this document being relied upon by any other party or being used for any other purpose, or containing any error or omission which is due to an error or omission