
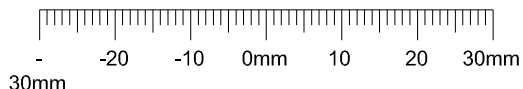
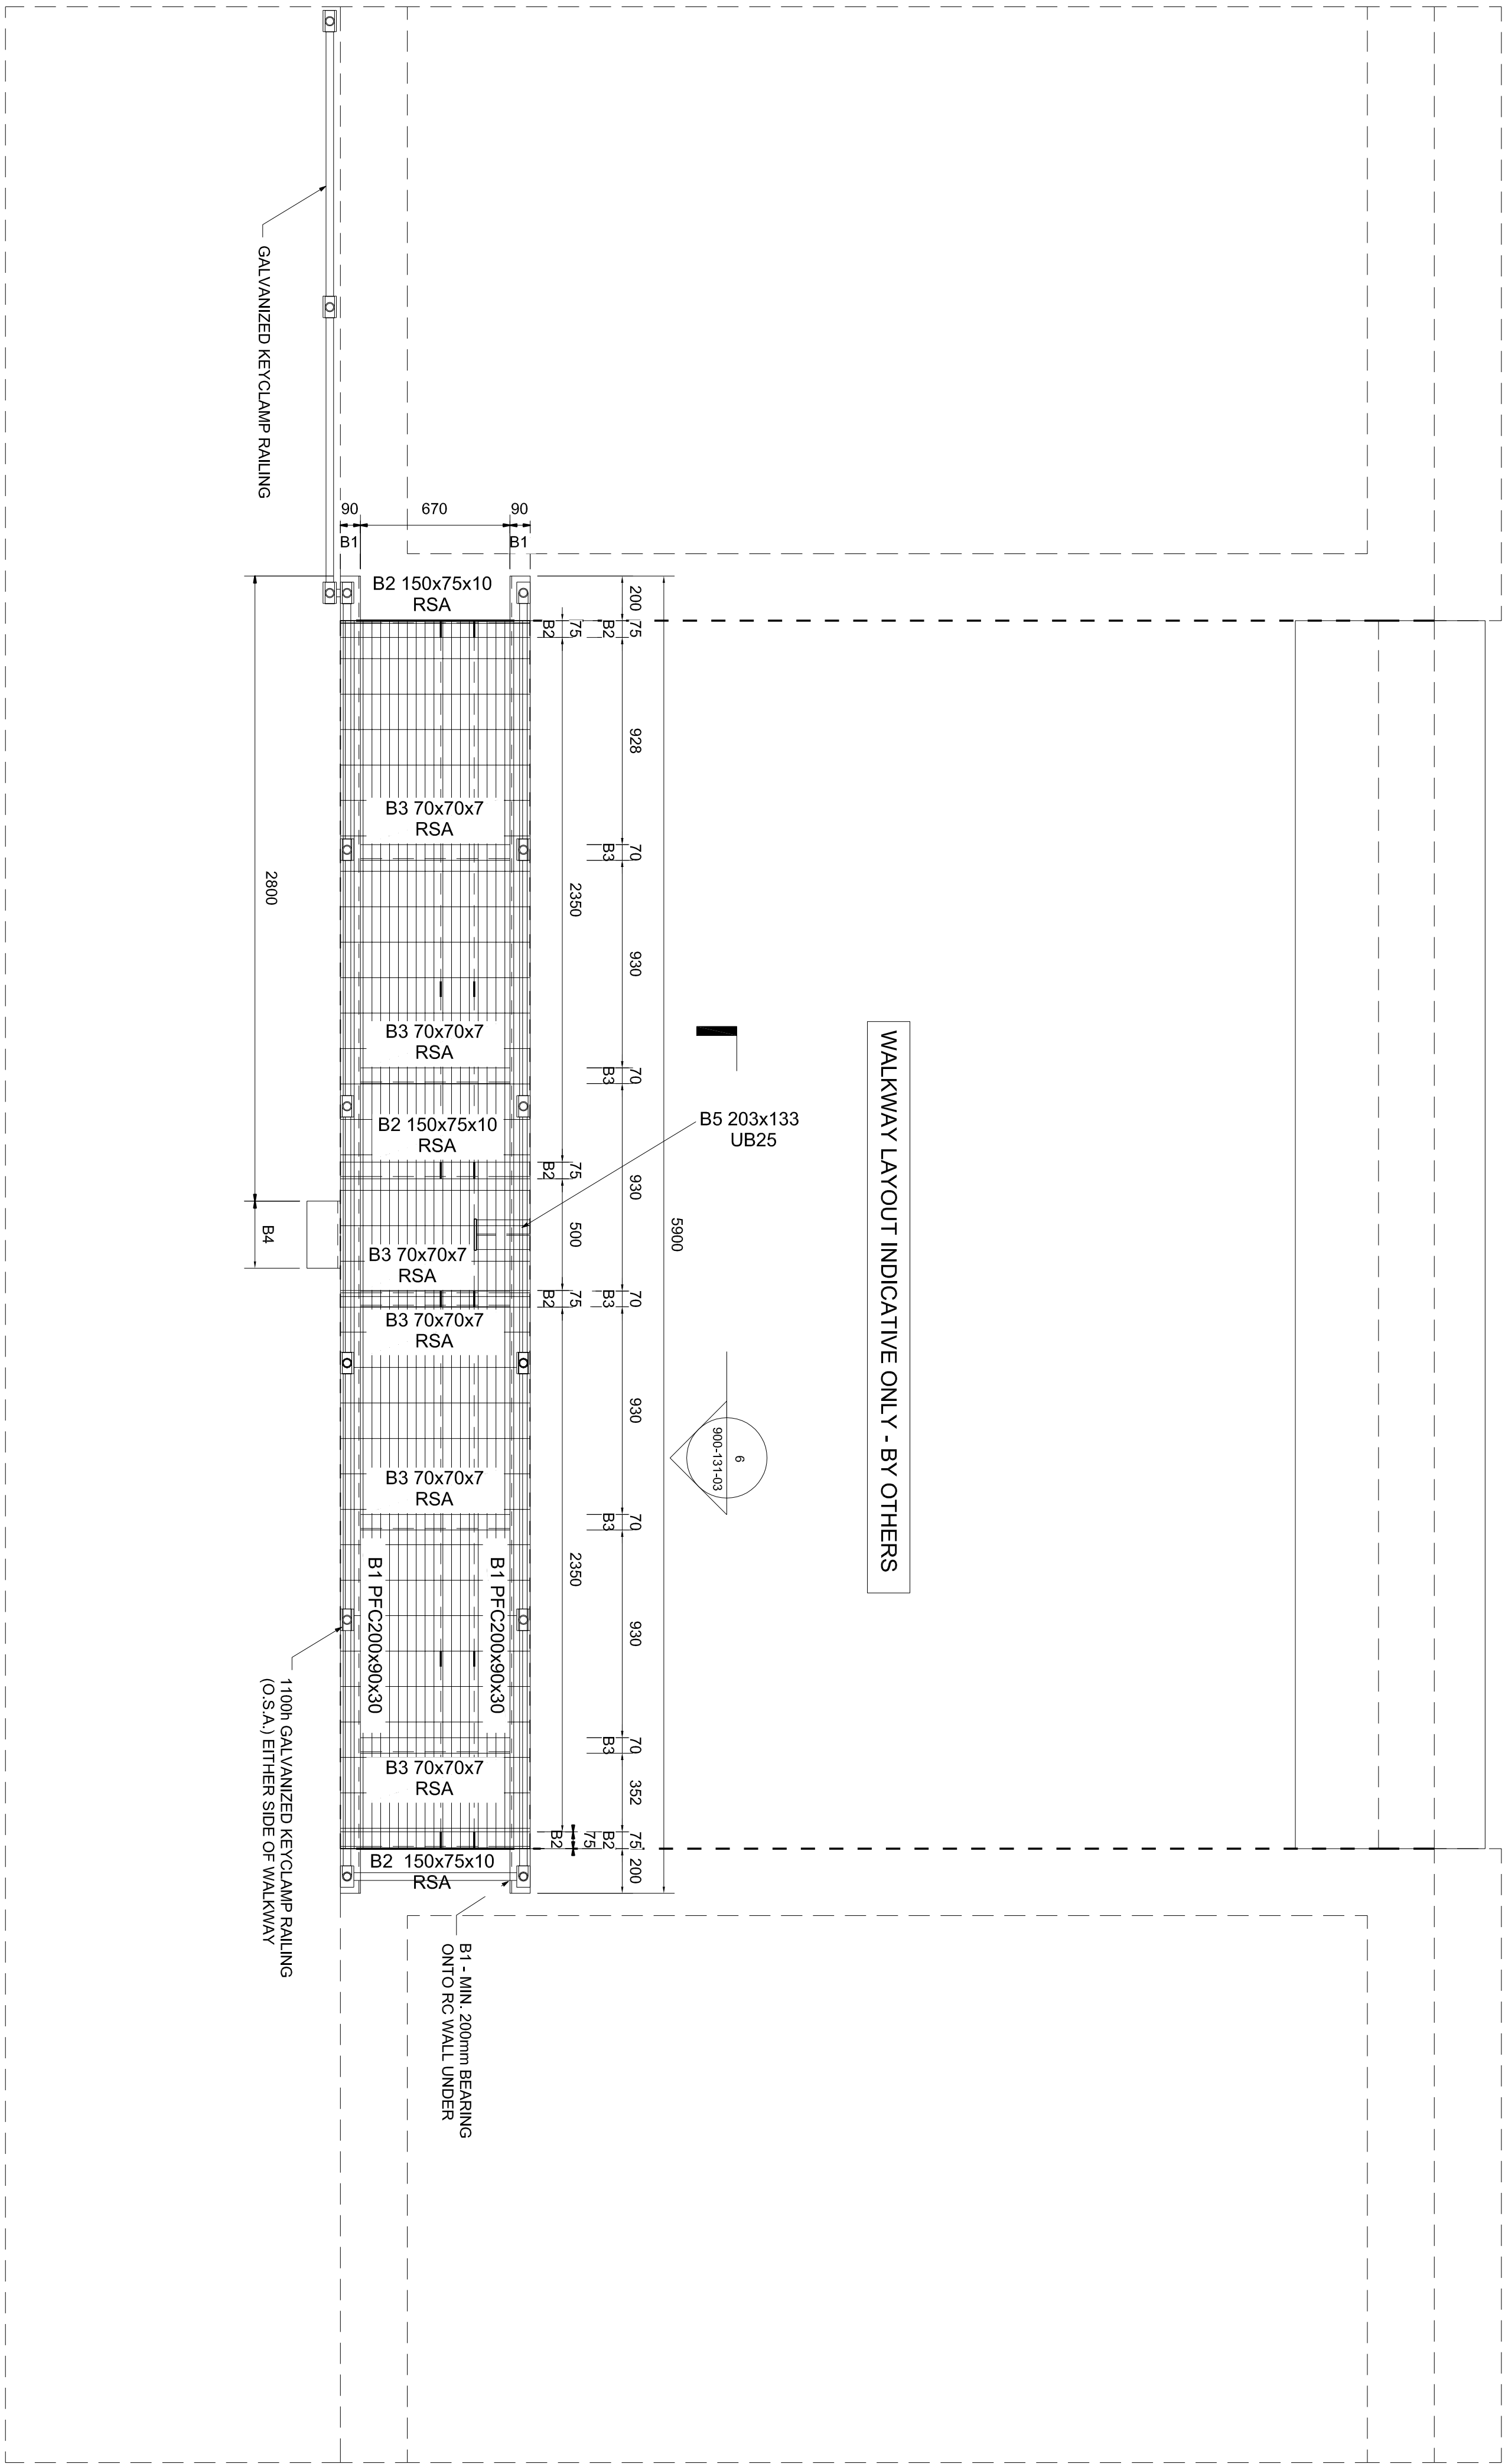
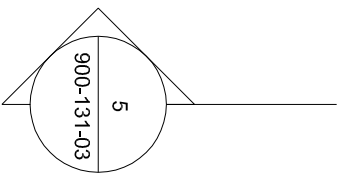
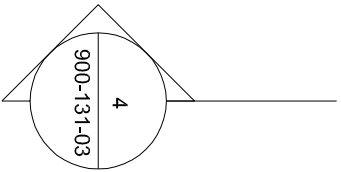
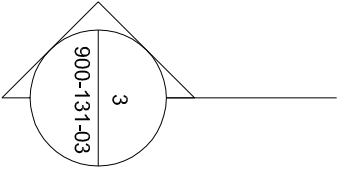
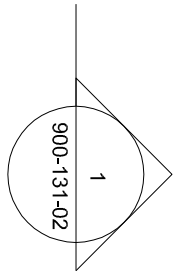


| LEVEL ABBREVIATION KEY      |                                 | GENERAL ANNOTATION KEY |                                          | PRIMARY FRAMING COLUMN ANNOTATION KEY |                                                 | SECONDARY FRAMING ANNOTATION KEY |                                                |
|-----------------------------|---------------------------------|------------------------|------------------------------------------|---------------------------------------|-------------------------------------------------|----------------------------------|------------------------------------------------|
| SSL - STRUCTURAL SLAB LEVEL | TOTC - TOP OF CONCRETE LEVEL    | SSL                    | DENOTES STRUCTURAL SLAB/SPRIG LEVEL      | C(No.) (u/ub)                         | DENOTES COLUMN STOPPED AT CURRENT LEVEL ON PLAN | B(No.)                           | DENOTES STEEL BEAM REFERENCE & SPAN ON PLAN    |
| PFL - FINISHED FLOOR LEVEL  | BOTC - BOTTOM OF CONCRETE LEVEL | ///SSL                 | DENOTES STRUCTURAL MEMBER SPAN DIRECTION | COL. REF.                             | UNDER COL. REF.                                 | X(No.)                           | DENOTES STRUCTURAL CONNECTION DETAIL REFERENCE |
| TOW - TOP OF WALL LEVEL     | TOS - TOP OF STEEL LEVEL        | —                      | DENOTES FLEXIBLE JOINT                   |                                       |                                                 |                                  |                                                |
| GL - GROUND LEVEL           | PCL - PILE CUT-OFF LEVEL        |                        |                                          |                                       |                                                 |                                  |                                                |
|                             |                                 |                        |                                          |                                       |                                                 | SIZE                             | DENOTES TIMBER JOIST ON PLAN                   |
|                             |                                 |                        |                                          |                                       |                                                 | H/R(REF)                         | DENOTES HORIZONTAL BRACING ON PLAN             |
|                             |                                 |                        |                                          |                                       |                                                 | V/R(REF)                         | DENOTES VERTICAL BRACING ON PLAN               |

GENERAL NOTES:

- The drawing is to be read in conjunction with all relevant Architects and Engineer's drawings and specifications.
- All materials and workmanship to be in accordance with relevant British Standards and recognised codes of practice.
- For details of setting out, levels, damp proof courses and finishes, refer to architect's drawings unless noted otherwise.
- The Contractor is responsible for the accuracy of all dimensions and the setting out.
- All dimensions are in millimetres unless noted otherwise.
- All ancillary materials to be in accordance with manufacturers specifications and to Engineer's approval.

| STRUCTURAL FRAMING SCHEDULE |               |
|-----------------------------|---------------|
| REF.                        | SECTION SIZE  |
| B1                          | 200x90x30 PFC |
| B2                          | 150x75x10 RSA |
| B3                          | 70x70x7 RSA   |
| B4                          | TBC by others |
| B5                          | 203x133 UB25  |

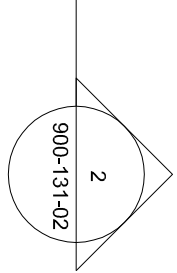

PROPOSED WALKWAY PLAN

1 : 20

|                |             |                                                   |           |                          |  |
|----------------|-------------|---------------------------------------------------|-----------|--------------------------|--|
| C 20/25 B6     |             | Walkway amended to improve Board covered drainage |           | M/S                      |  |
| B 30/31 B7     |             | Drawing status amended to construction            |           | M/S                      |  |
| A 10/11        |             | Drawing status amended to construction            |           | M/S                      |  |
| Rev. Date      |             | Title                                             |           | Title                    |  |
| Drawing Status |             | CONSTRUCTION                                      |           | CONSTRUCTION             |  |
| Project        |             | Hordean Road                                      |           | Emsworth                 |  |
| Client         |             | Bellway                                           |           |                          |  |
| Drawing Title  |             | Engineering Details                               |           | Sluice Gate Walkway Plan |  |
| Drawn          | Checked     | Scale                                             | Page Size | Date                     |  |
| M/S            | KAM         | 1:20                                              | A1        | 08.17                    |  |
| Job No.        | Drawing No. | Revision                                          |           |                          |  |
| ES1711         | 900-290-01  | C                                                 |           |                          |  |



**ESCHER SILVERMAN**  
Civil & Structural Consulting Engineers  
Rougham, A2 Kemp Park, Kettering, Northants NN16 8JF  
Tel: 01533 611111 Fax: 01533 611112  
www.escher-silverman.co.uk