


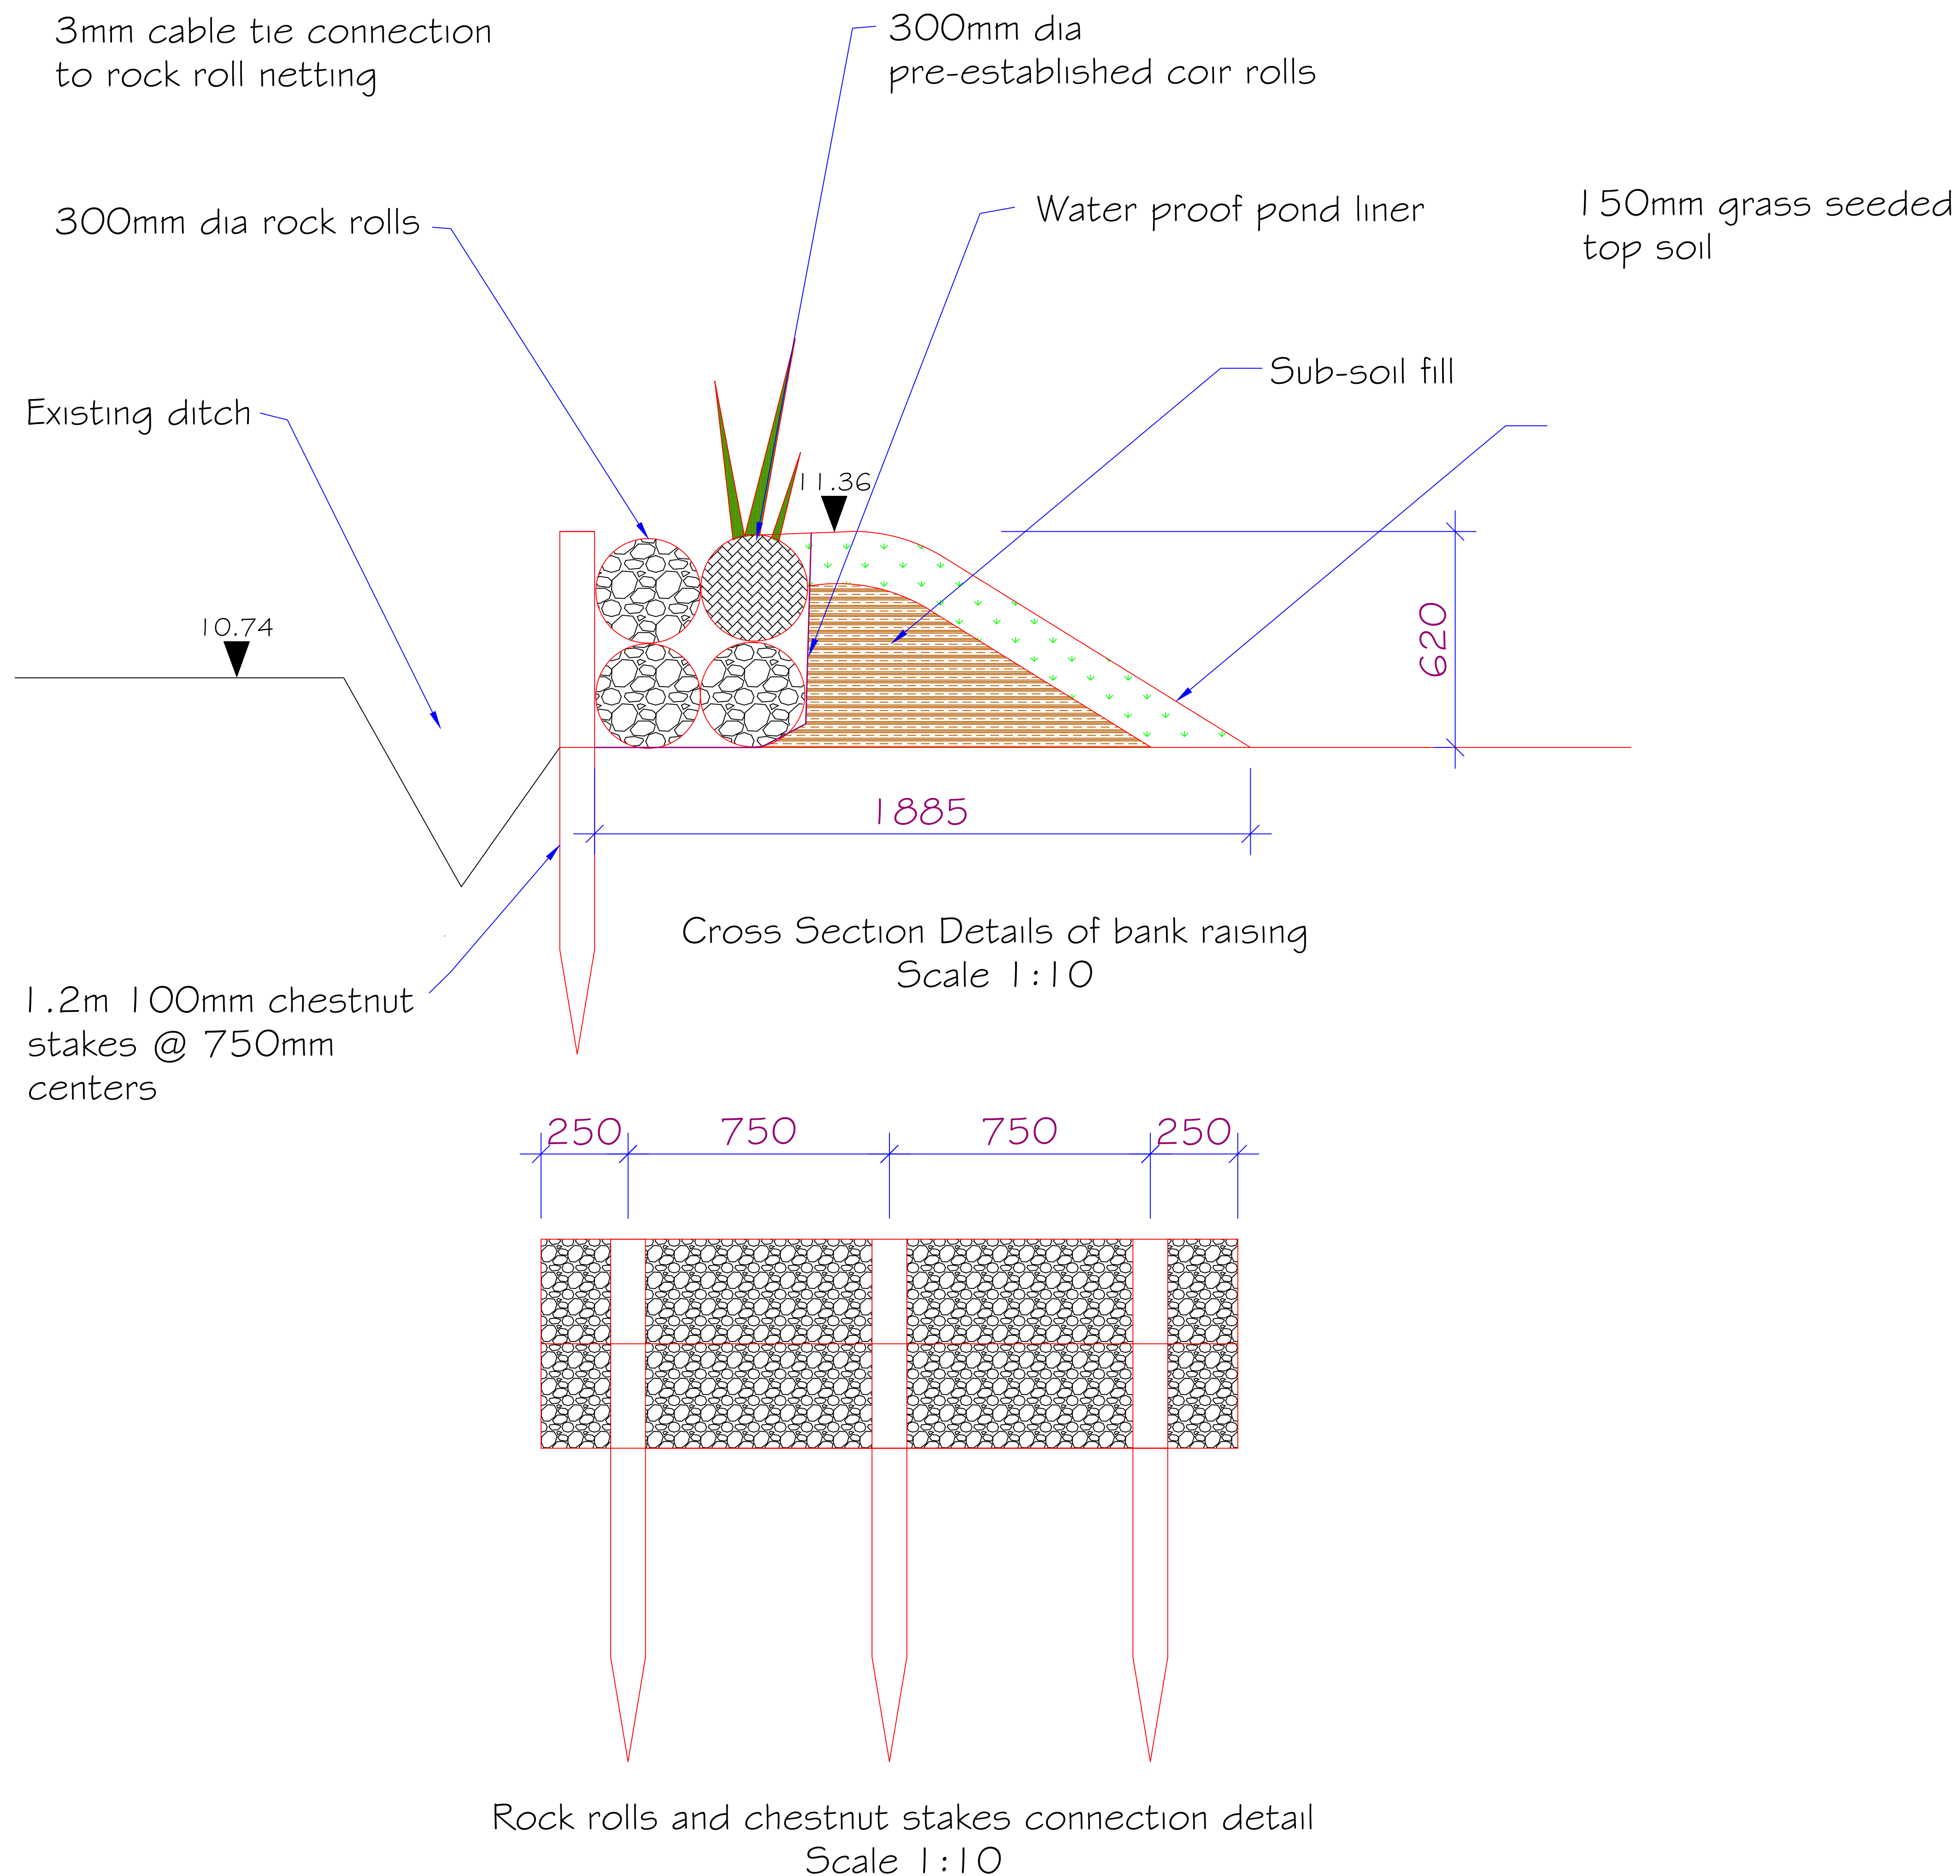

NOTES

- 1) All Dimensions in mm unless stated
- 2) All Dimensions to be checked on site
- 3) Nominal dimensions given for all timber sizes
- 4) This drawing to be read in conjunction with MMD-340238-C-DR-00-XX-0010 Rev P3

SAFETY, HEALTH AND ENVIRONMENTAL INFORMATION

IN ADDITION TO THE HAZARDS/RISKS NORMALLY ASSOCIATED WITH THE TYPES OF WORK DETAILS ON THIS DRAWING, NOTE THE FOLLOWING SIGNIFICANT RESIDUAL RISKS

CONSTRUCTION

1. Working in close proximity to the public.
2. Pollution of watercourse from concreting activities
3. Site susceptible to sudden rise in water level.

Rev	Description	By
Rev	Description	By
Rev	Description	By



Asset Performance East Hants and Chichester
Canal Walk Romsey (SO51 7LP)
Hampshire

Tel: 01794832753

Fax:

PROJECT Nore Farm Stream Flood Alleviation Scheme

TITLE Bank raising on eastern ditch

Scale	As shown	Date	31/07/2015	Sheet size	A1
Drawn by	Asad Abbas	Checked by	Richard Rowland		

Drg. No. EA-35455-AA-0015